

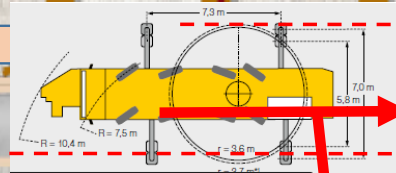


[illegible]


Fix Steel columns to base plates, bolted in position

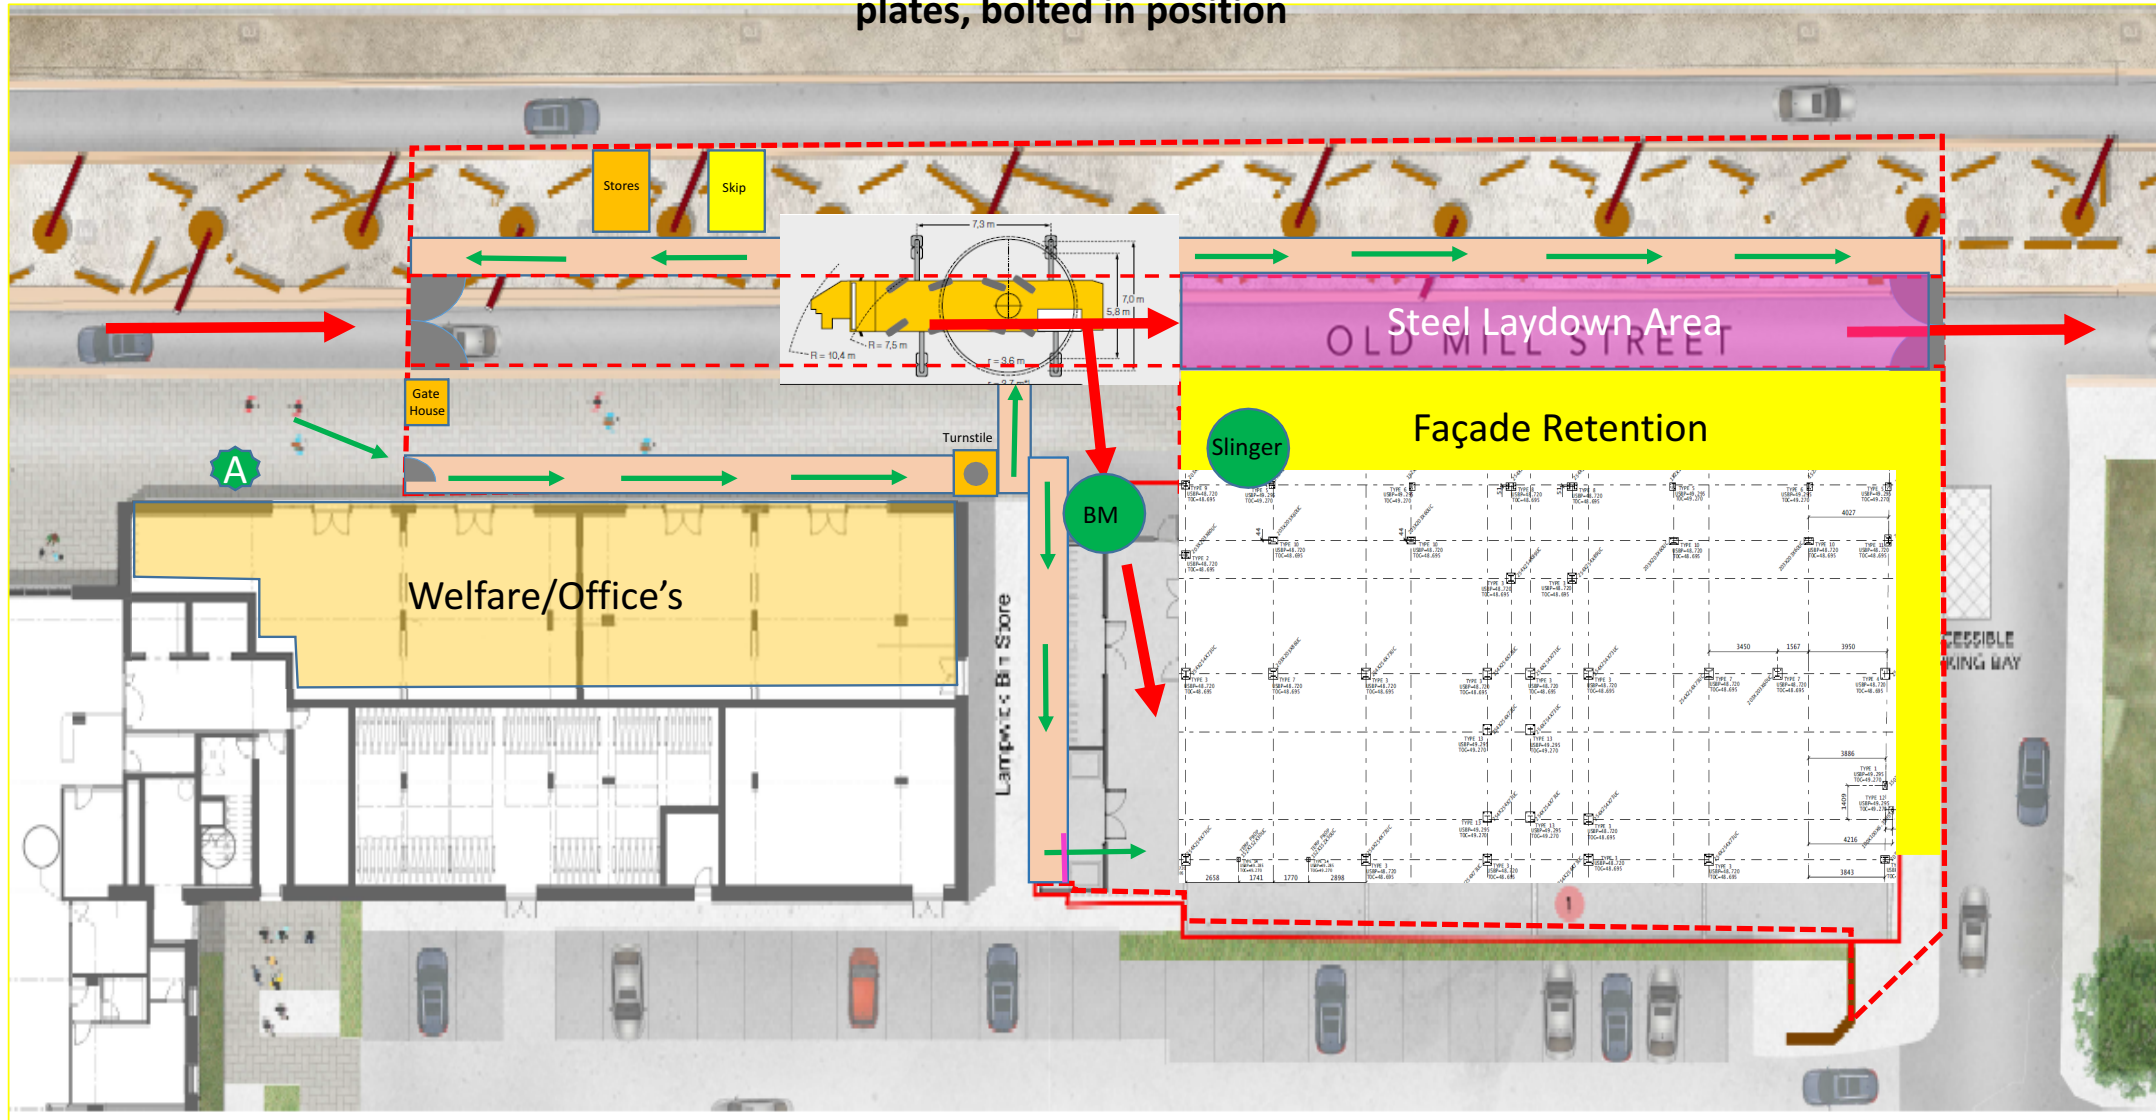


Erect Structural steelwork & PCC Stairs to Below & Ground Floor

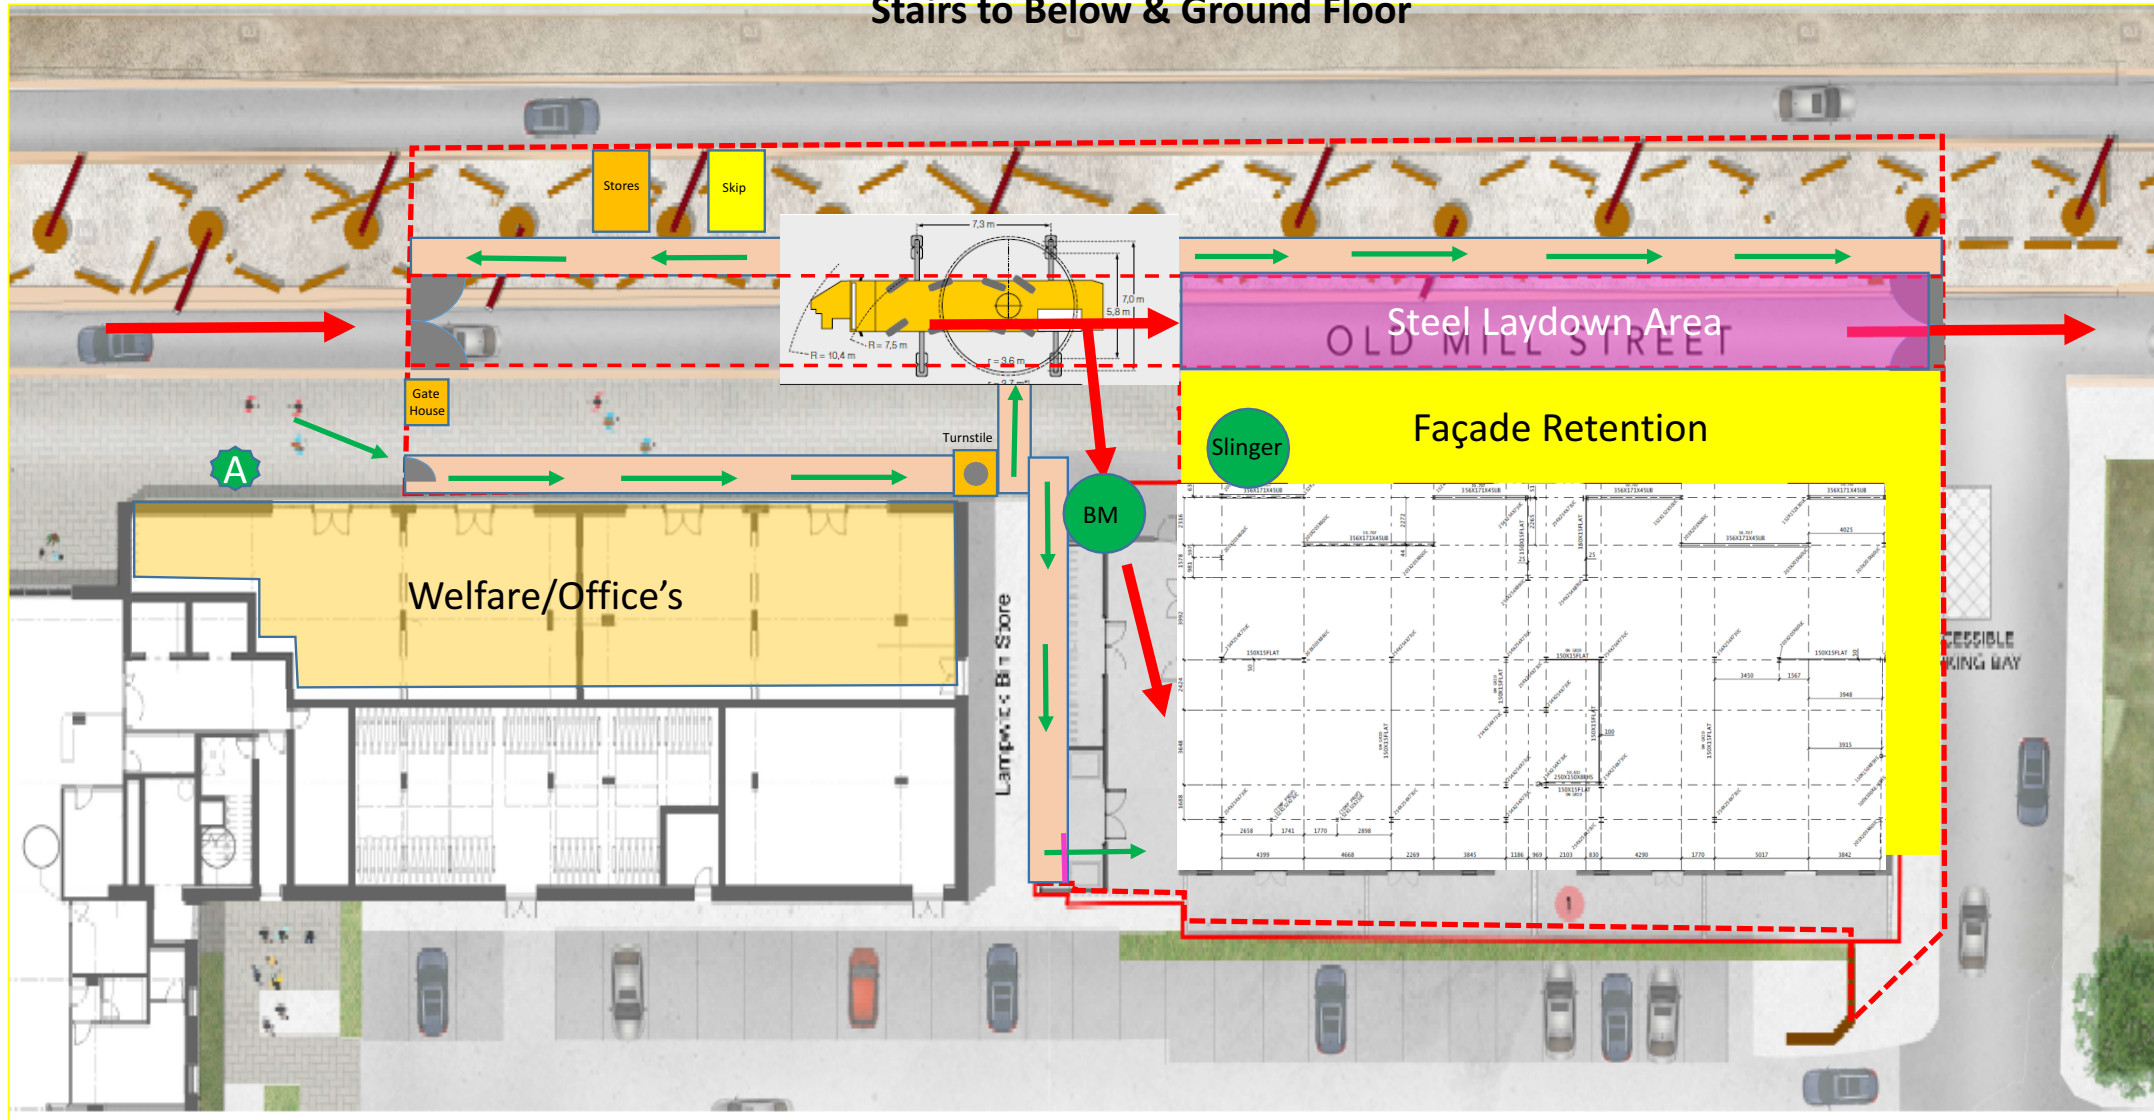


Erect Structural steelwork & PCC Stairs to Second Floor

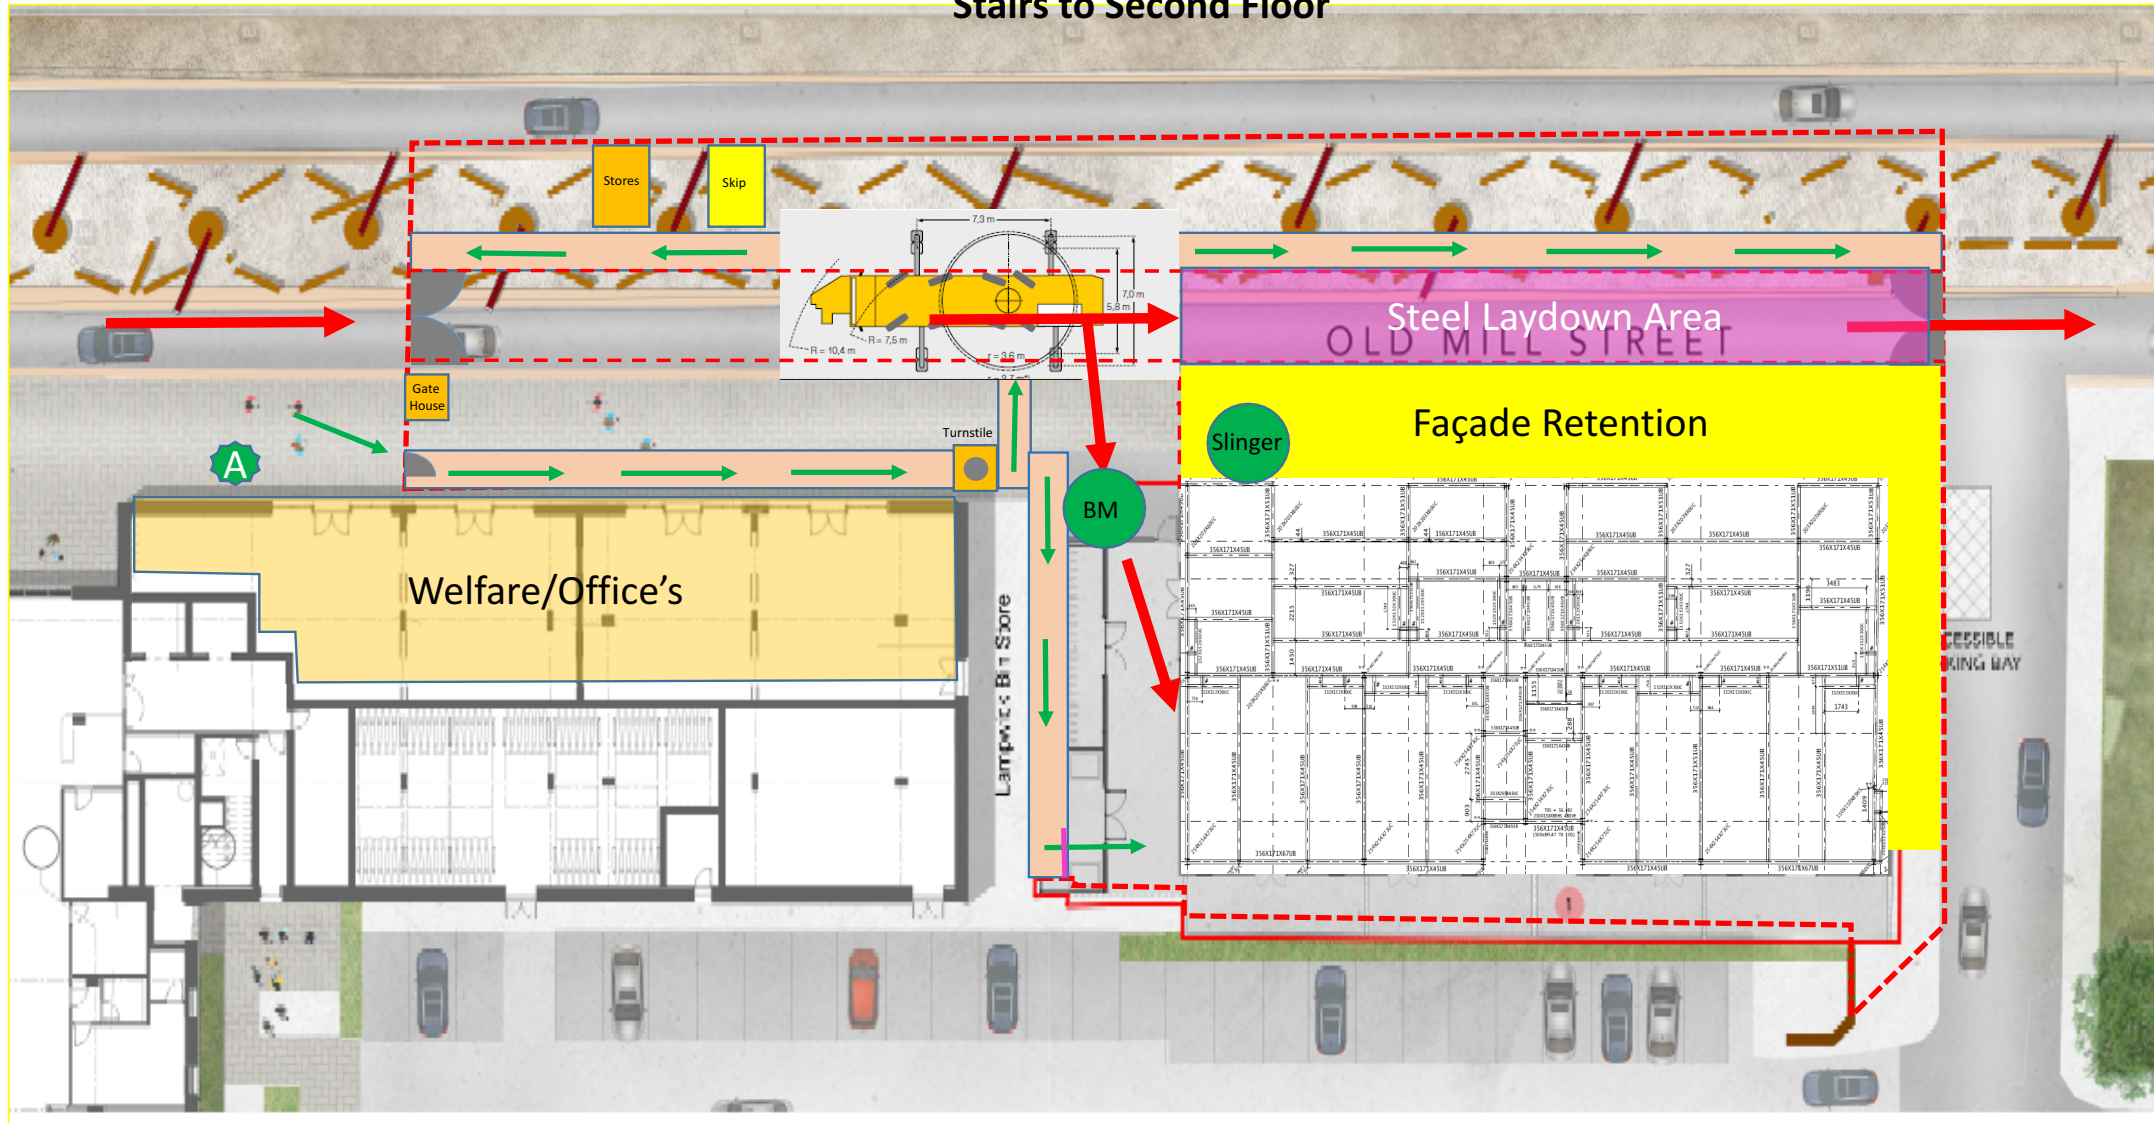


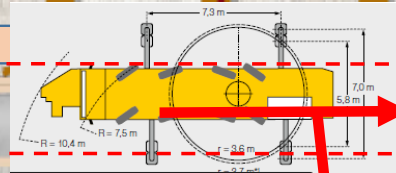[illegible]

Erect Structural steelwork & PCC Stairs to Fourth Floor

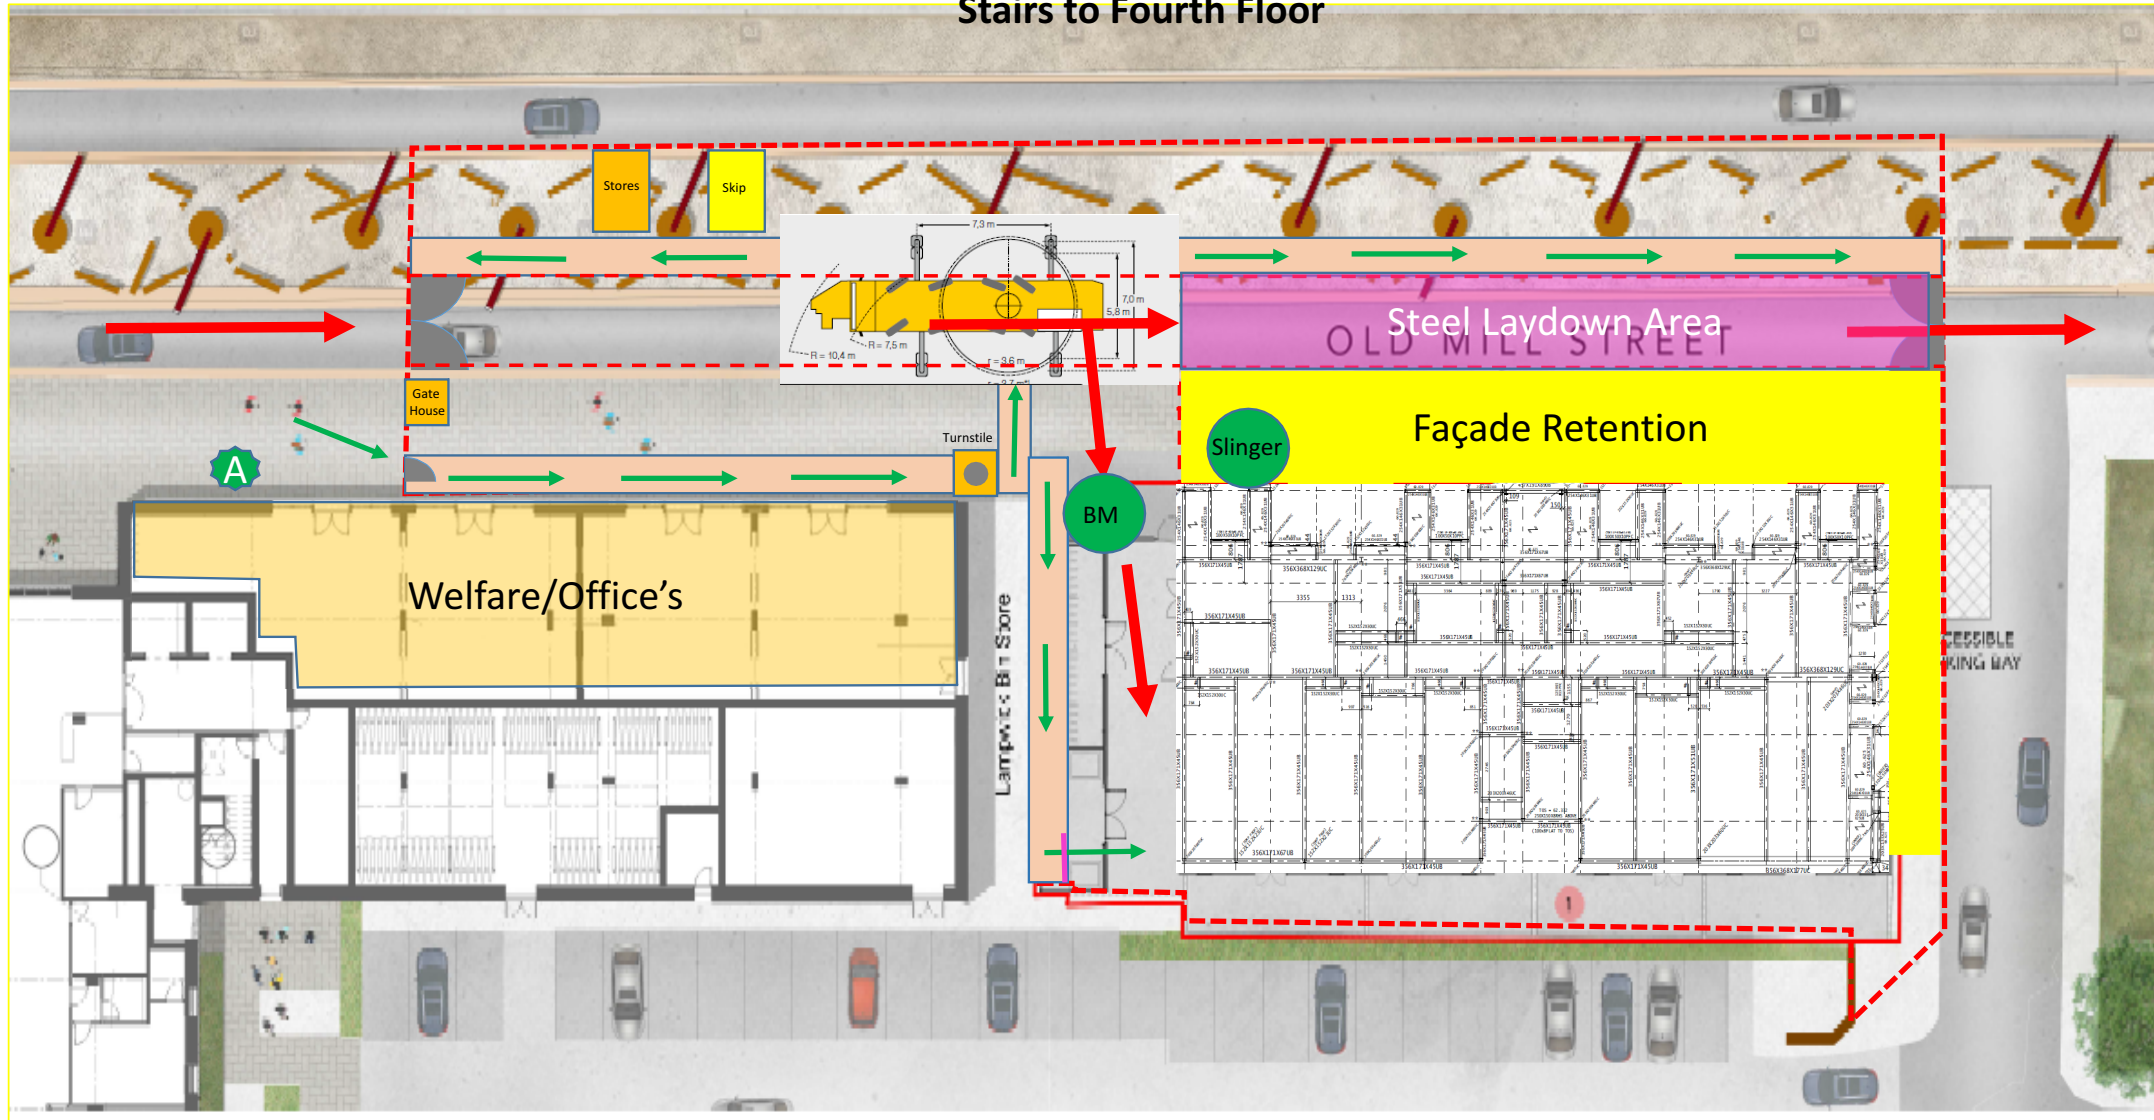

Erect Structural steelwork & PCC Stairs to Fifth Floor

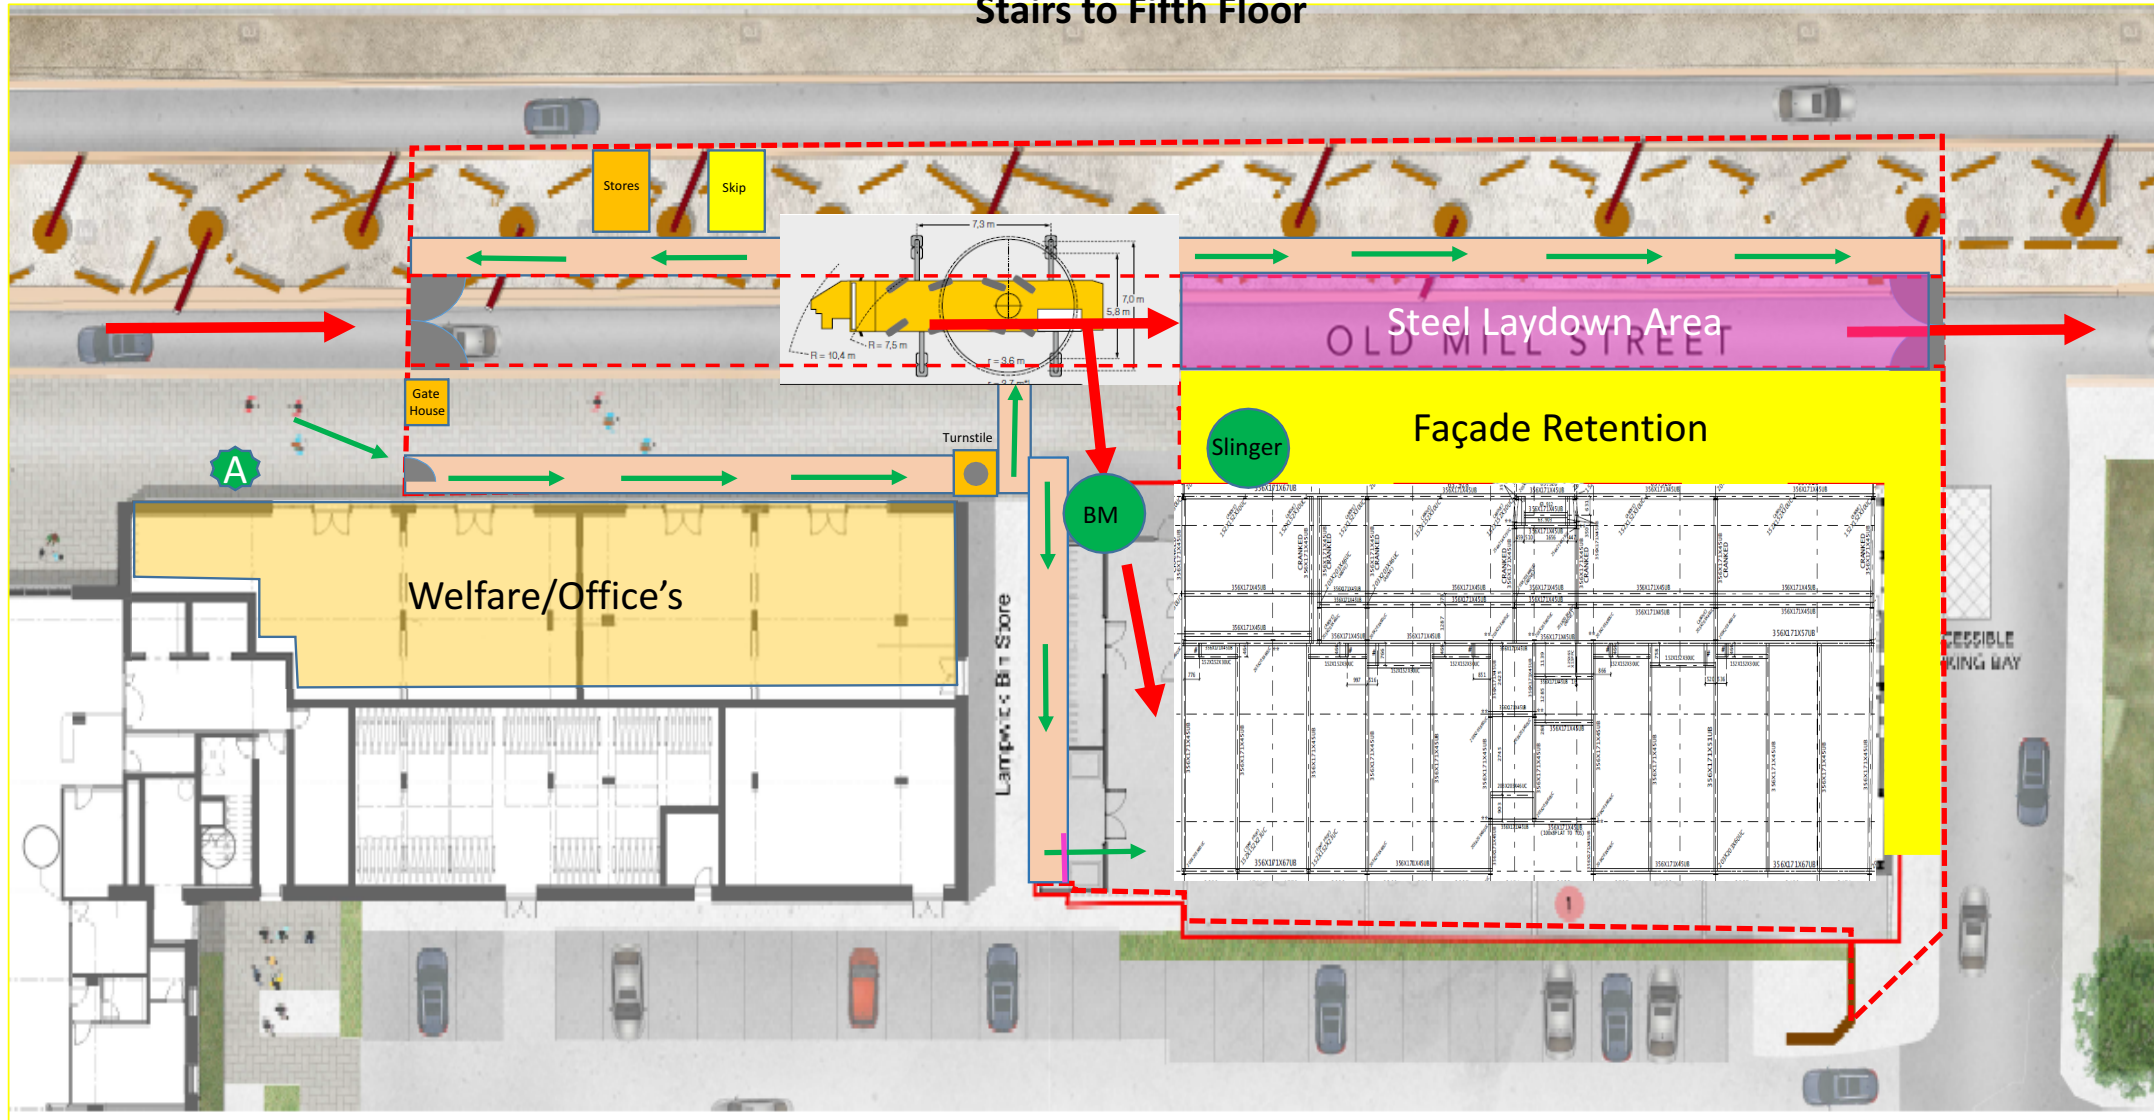

Erect Structural steelwork & PCC Stairs to Main Roof

