

52 PRINCESS STREET

TYPICAL W/C ELEVATION

TENDER


THIS DRAWING IS PROTECTED UNDER COPYRIGHT AND AT NO TIME MUST ANY PORTION OF THIS DRAWING BE REPRODUCED OR COPIED IN ANYWAY WITHOUT THE PERMISSION OF RU CREATIVE LTD.

ALL DIMENSIONS MUST BE CHECKED ON SITE AND NOT SCALED FROM THIS DRAWING.

SUBJECT TO SITE SURVEY

IMPORTANT NOTE



THIS DRAWING SHOWS DESIGN INTENT AND IS SUBJECT TO SITE CONDITIONS . ANY PART OF THE DESIGN THAT CONTRADICTS BEST PRACTICE THEN PLEASE MAKE THE DESIGN TEAM AWARE. SITE SURVEY REQUIRED PRIOR TO PLACING ORDERS.

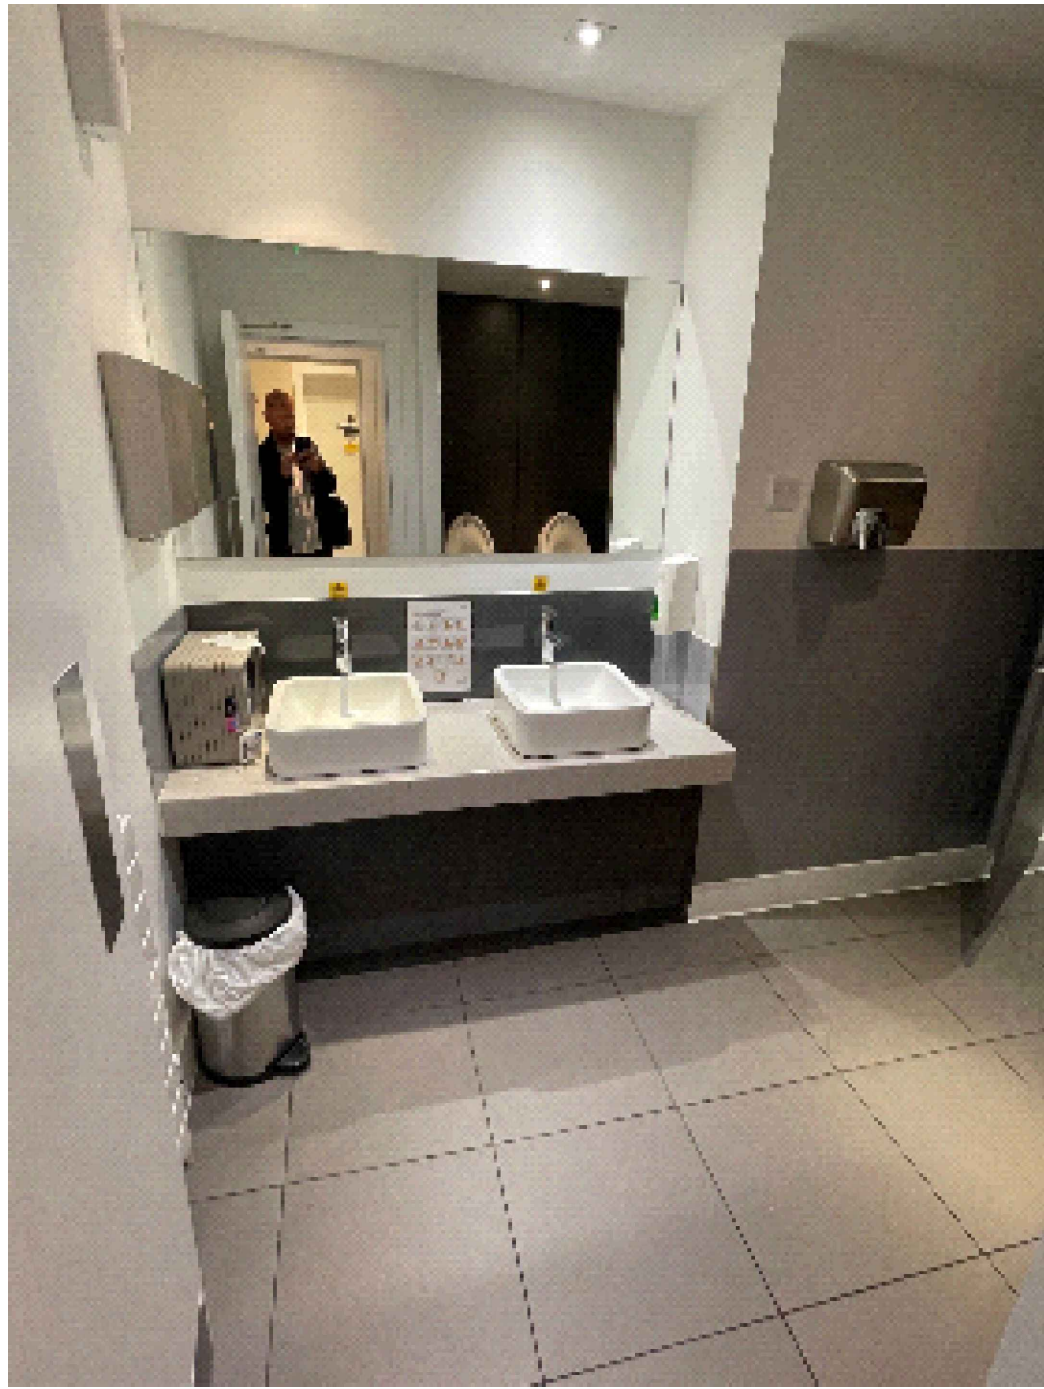

EXISTING



VISUAL SHOWS DESIGN INTENT

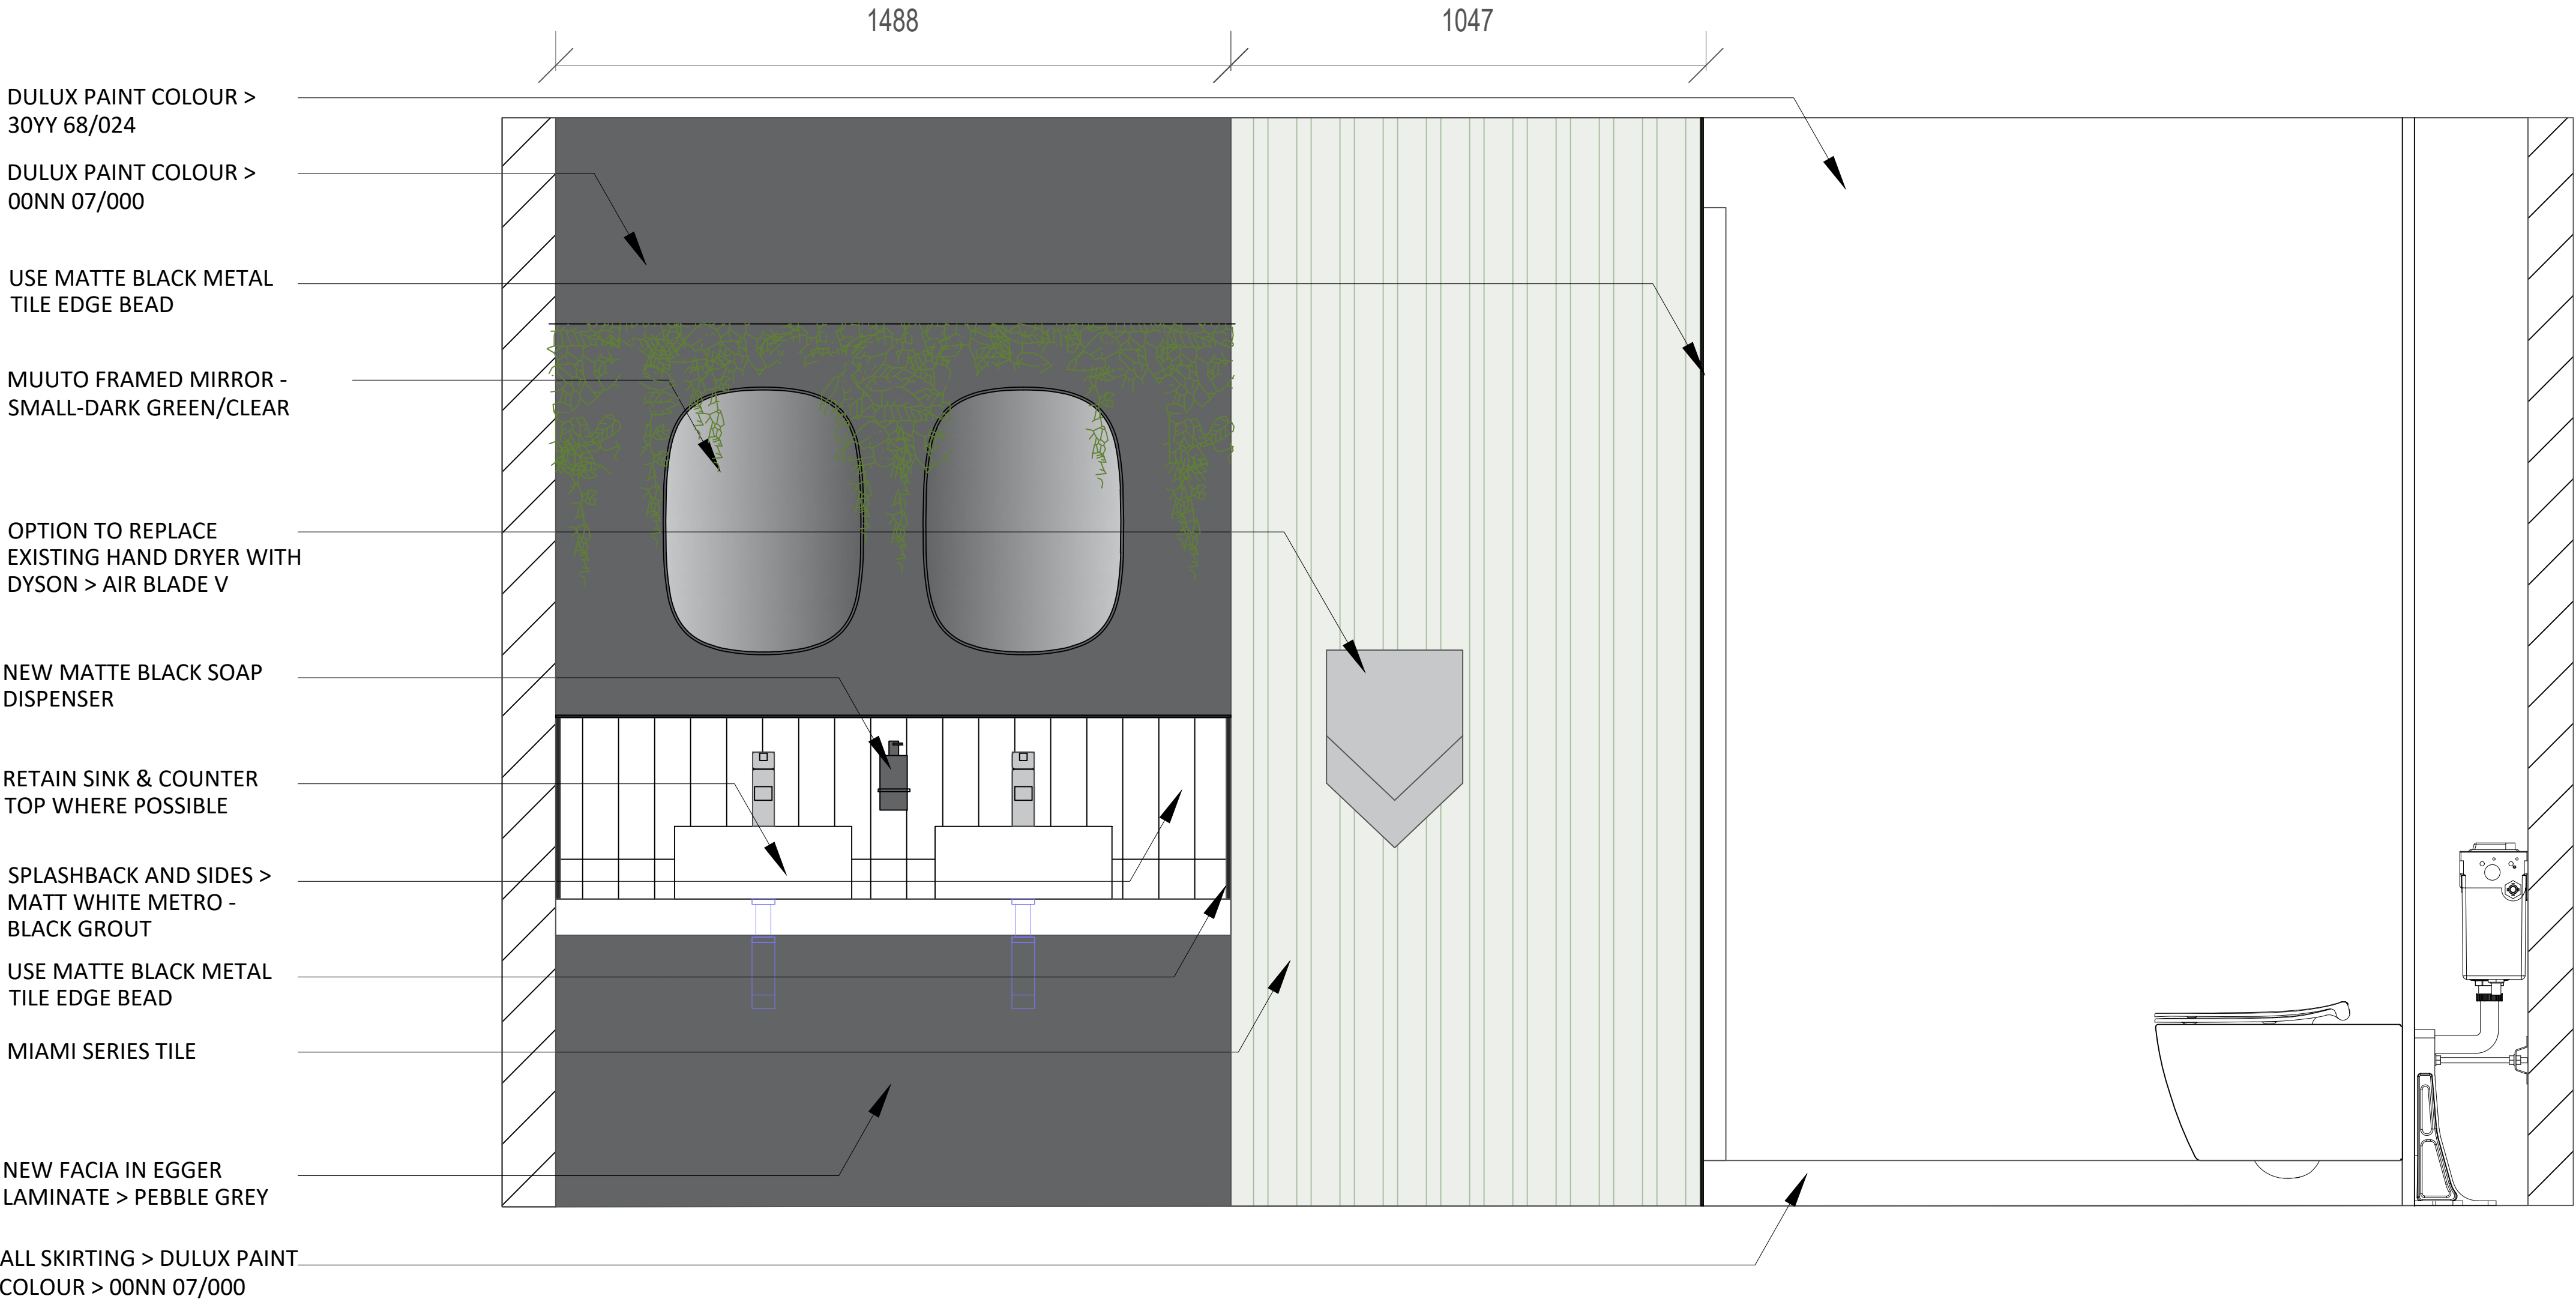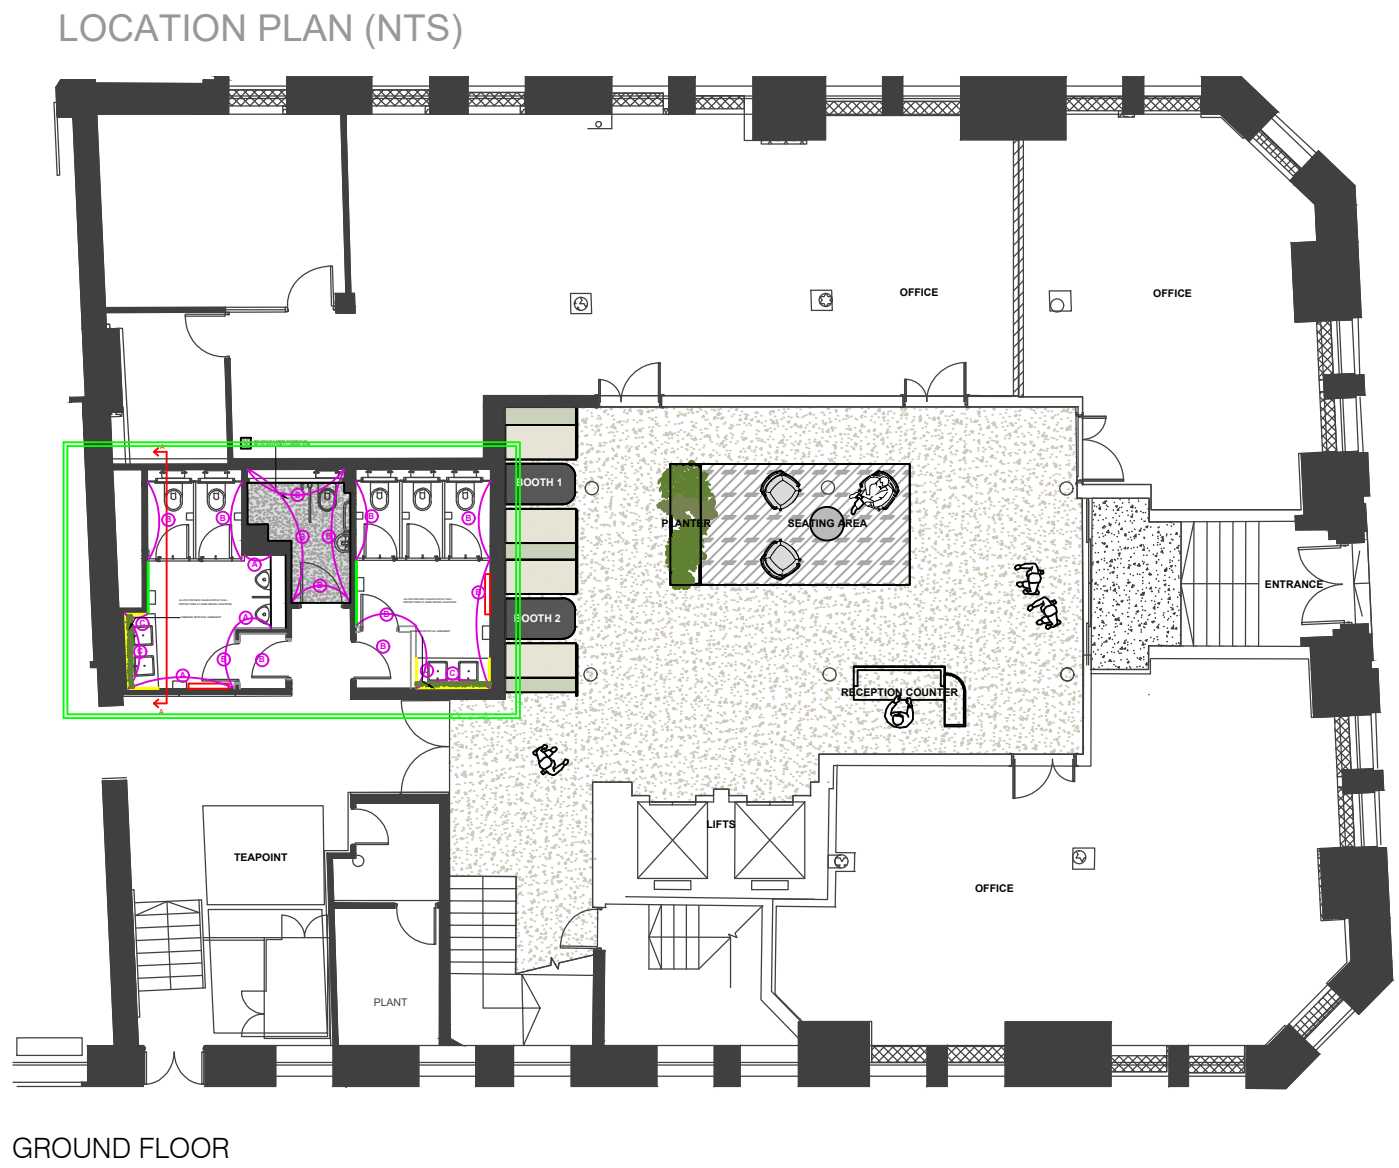

ELEVATION A

REV	DETAILS	BY	DATE
2	TILES, MIRROR AND GREENERY	RU	05.07.22
001	SPEC OF MIRROR	JH	13.04.22

ruCREATIVE

6.34 WINDSOR HOUSE
HARROGATE HG1 2PW
TELEPHONE: 01423 52 02 69
EMAIL: info@rucreative.co.uk
WEB: www.rucreative.co.uk

CLIENT				
ADAPT REAL ESTATE				
PROJECT				
52 PRINCESS STREET MANCHESTER M1 6JX				
TITLE				
TYPICAL ELEVATION				
SCALE	DATE	DESIGNER	CHECKED BY	
1:10 @ A1	08.12.21	JBH	RU	
DRAWING NO.				
PROJECT NO.	BUILDING	LEVEL	DRAWING NO.	REV
52.PRIN.ST	52PS	-	WC-GA026	2