



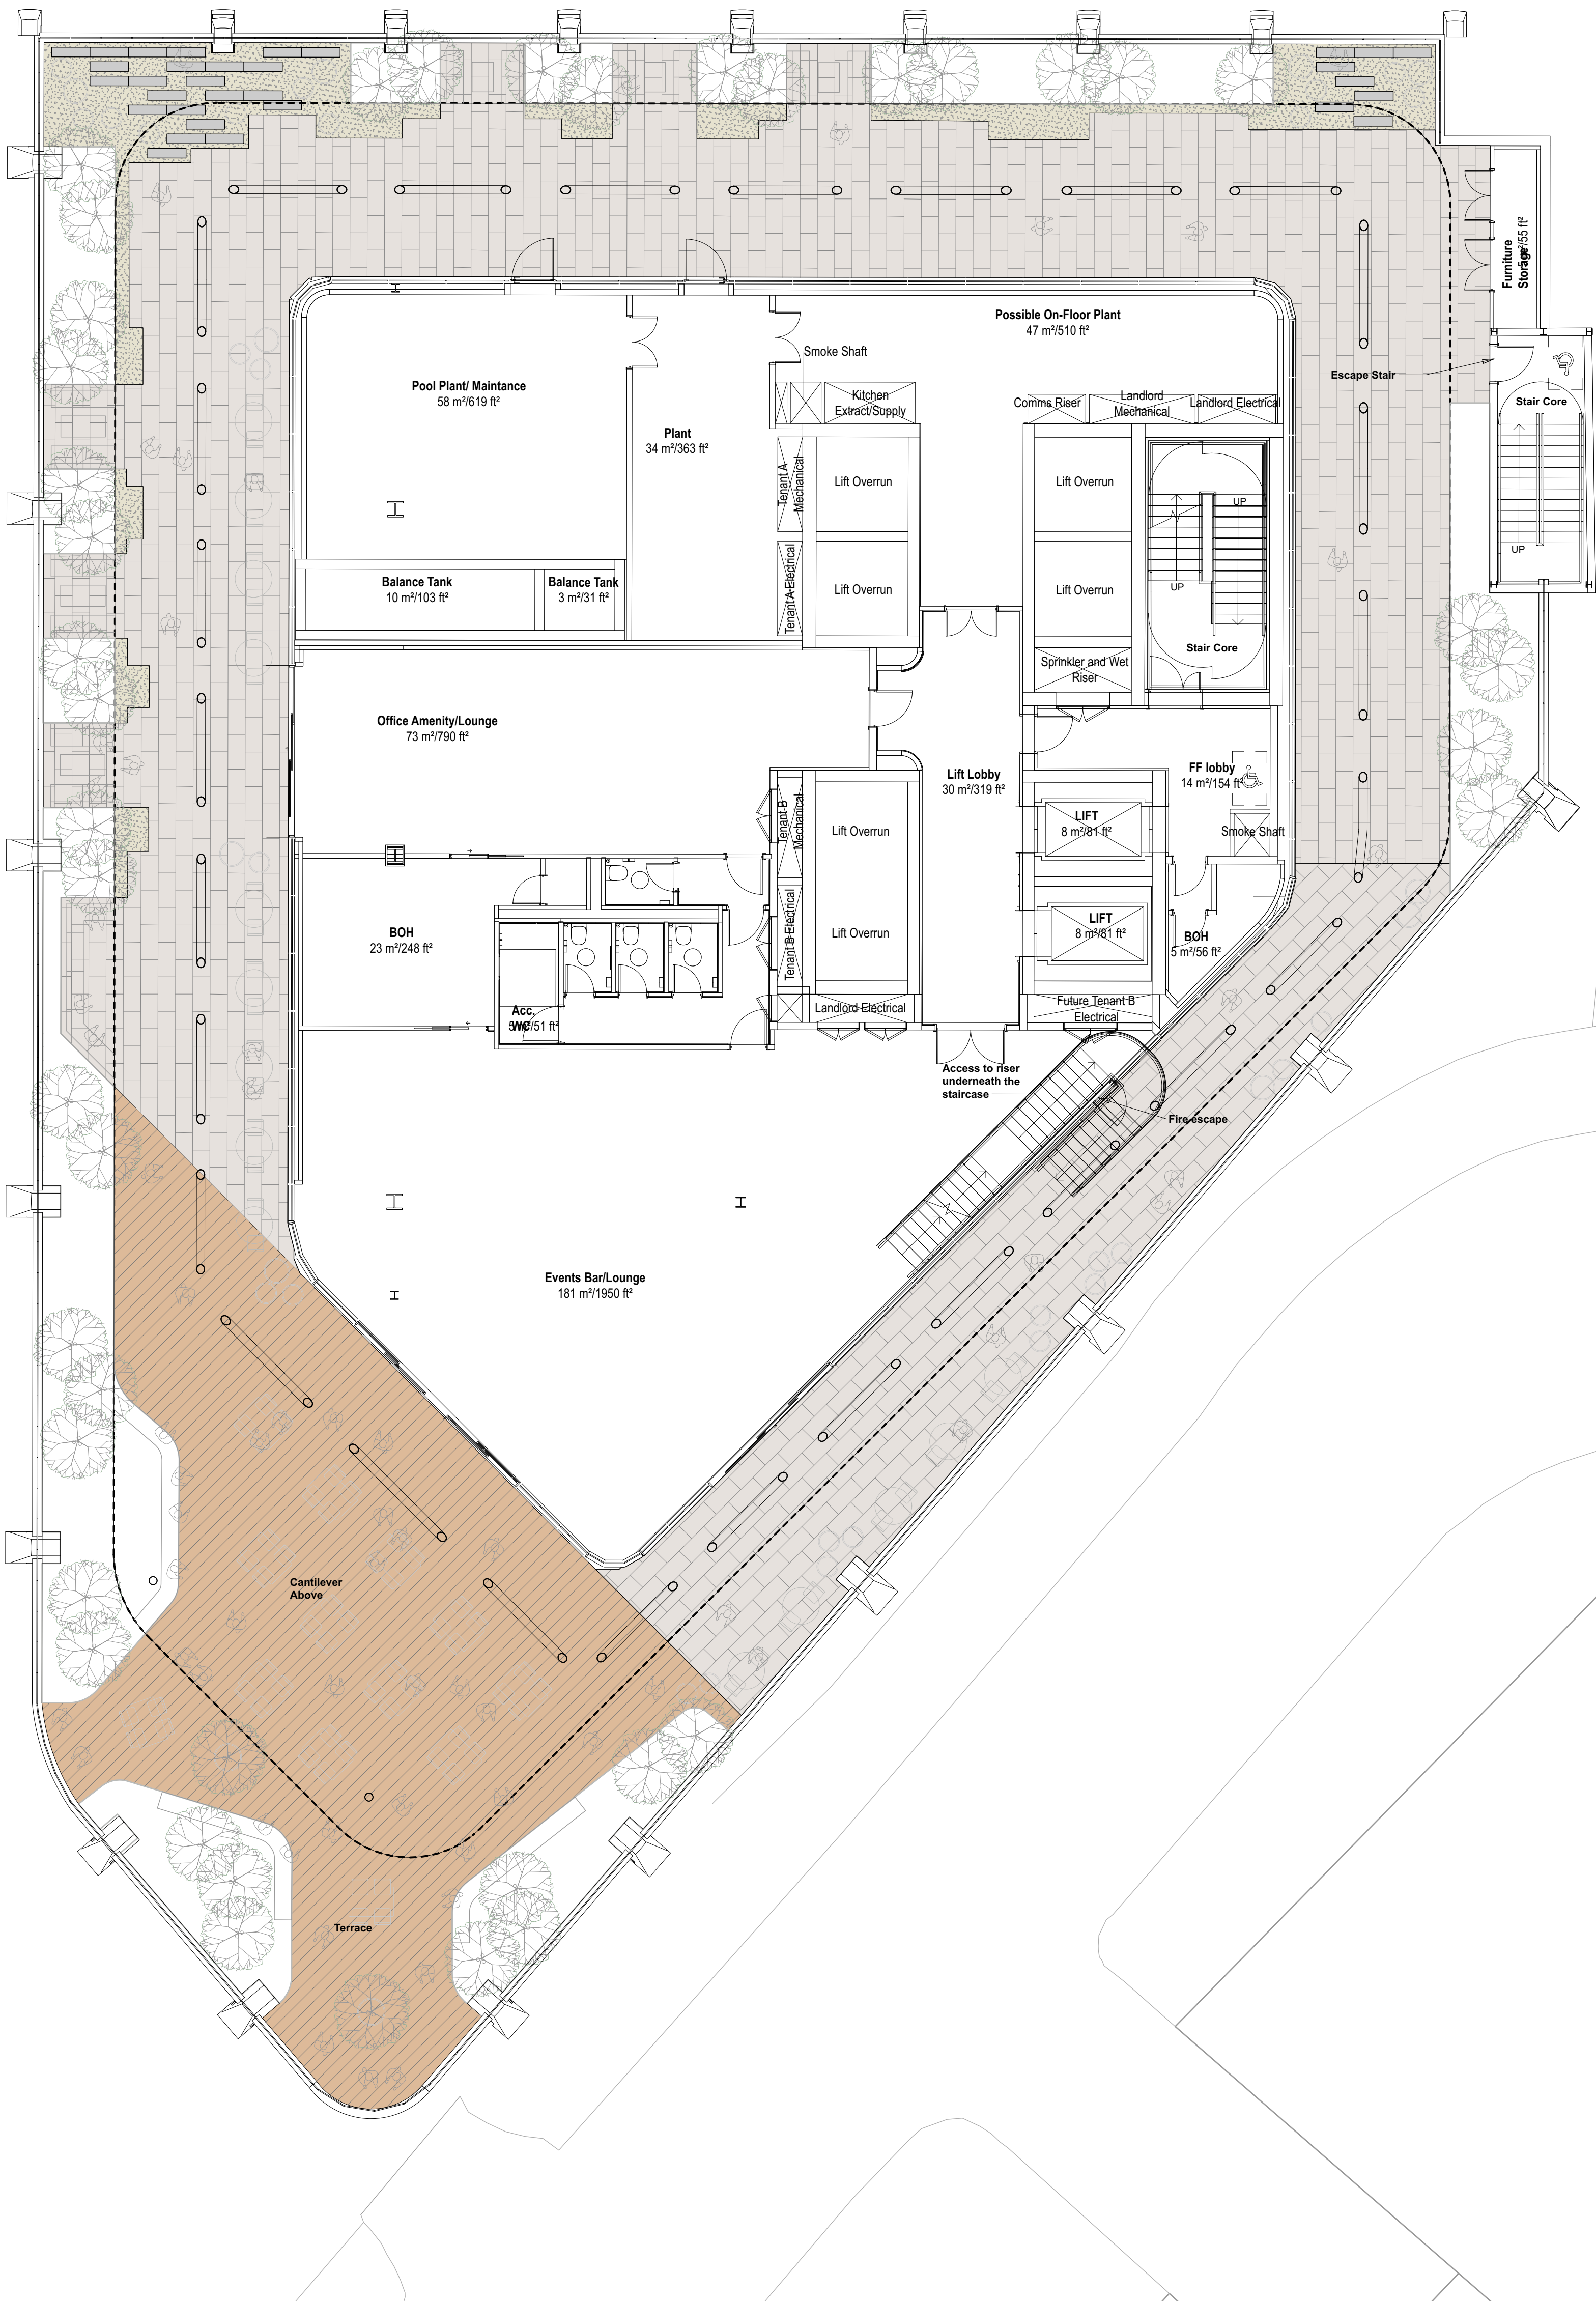


KEY


HARDWORKS

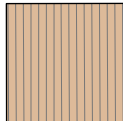


Composite Deck [REF: D1]
Material: Enhanced Grain Millboard
Composite Decking.
Colour: "Smoked Oak"
Size: W176 x L3600 x H32mm
Manufacturer: Millboard Ltd or similar approved.
Notes: Laid on a Millboard Plas Pro Subframe System & Millboard Duolift Joist Cradle with Self Levelling Joint and 1 Riser - forms 1:80 fall.

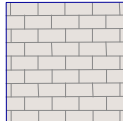

Concrete Flag Paving [REF: P9]
Material: Concrete Flags
Colour: "Cream" Andover Textured Paving.
Size: 450 x 450 x 50 (l x w x t)
Manufacturer: Charcon Industries or similar approved.
Notes: Laid on Marshalls MF2 adjustable pedestals to manufacturer's recommendations. Number, product and spacings subject to further development.

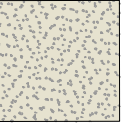

Loose Gravel [REF: P10]
Material: Angular Gravel Inlay
Size: 10mm (115mm depth)
Colour: TBC
Manufacturer: TBC
Notes: To be fixed in place with Vuba 'Easikhold' Stone Binder or equal approved.

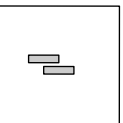

Granite Paving Slabs [REF: P11]
Material: Granite
Unit Size: 250 x 900 x 75 (l x w x t)
Colour: Azul Noche.
Manufacturer: By Hardscape Ltd or equal approved.
Notes:

Client Bruntwood

Project Alberton House

Drg Title Hardworks - Roof Terrace

Created on 01-03-22 Created by JC Approved by FF

Scale 1:100 Size A1 Workstage Planning

Drg No. 2805-PLA-RT-XX-DR-L-1000 Suitability S3 Revision P01



Planit I.E. Limited
E: info@planit-ie.com W: planit-ie.com
MANCHESTER
2 Back Grafton St., Altrincham, WA14 1DY
T: 0161 928 9281
LONDON
Unit 6 Waterside, 44-48 Wharf Road, London, N1 7UX
T: 0207 253 5678
LIVERPOOL
Tempest 5.3, 12 Tithebarn Street, Liverpool, L2 2DT
T: 0151 363 1230



THIS DRAWING IS COPYRIGHT PROTECTED AND MAY NOT BE REPRODUCED IN WHOLE OR PART WITHOUT WRITTEN AUTHORITY FROM THE OWNER.

P01	17.06.22	For Planning	JC	RM
Date	Description	Drawn	Apprvd.	