

External Car Charging Point Location




70No. in Total
Indicates External Car Charging Points



45No. in Total
Indicates External Car Charging Points

Note:
Car Charging Unit type to be agreed

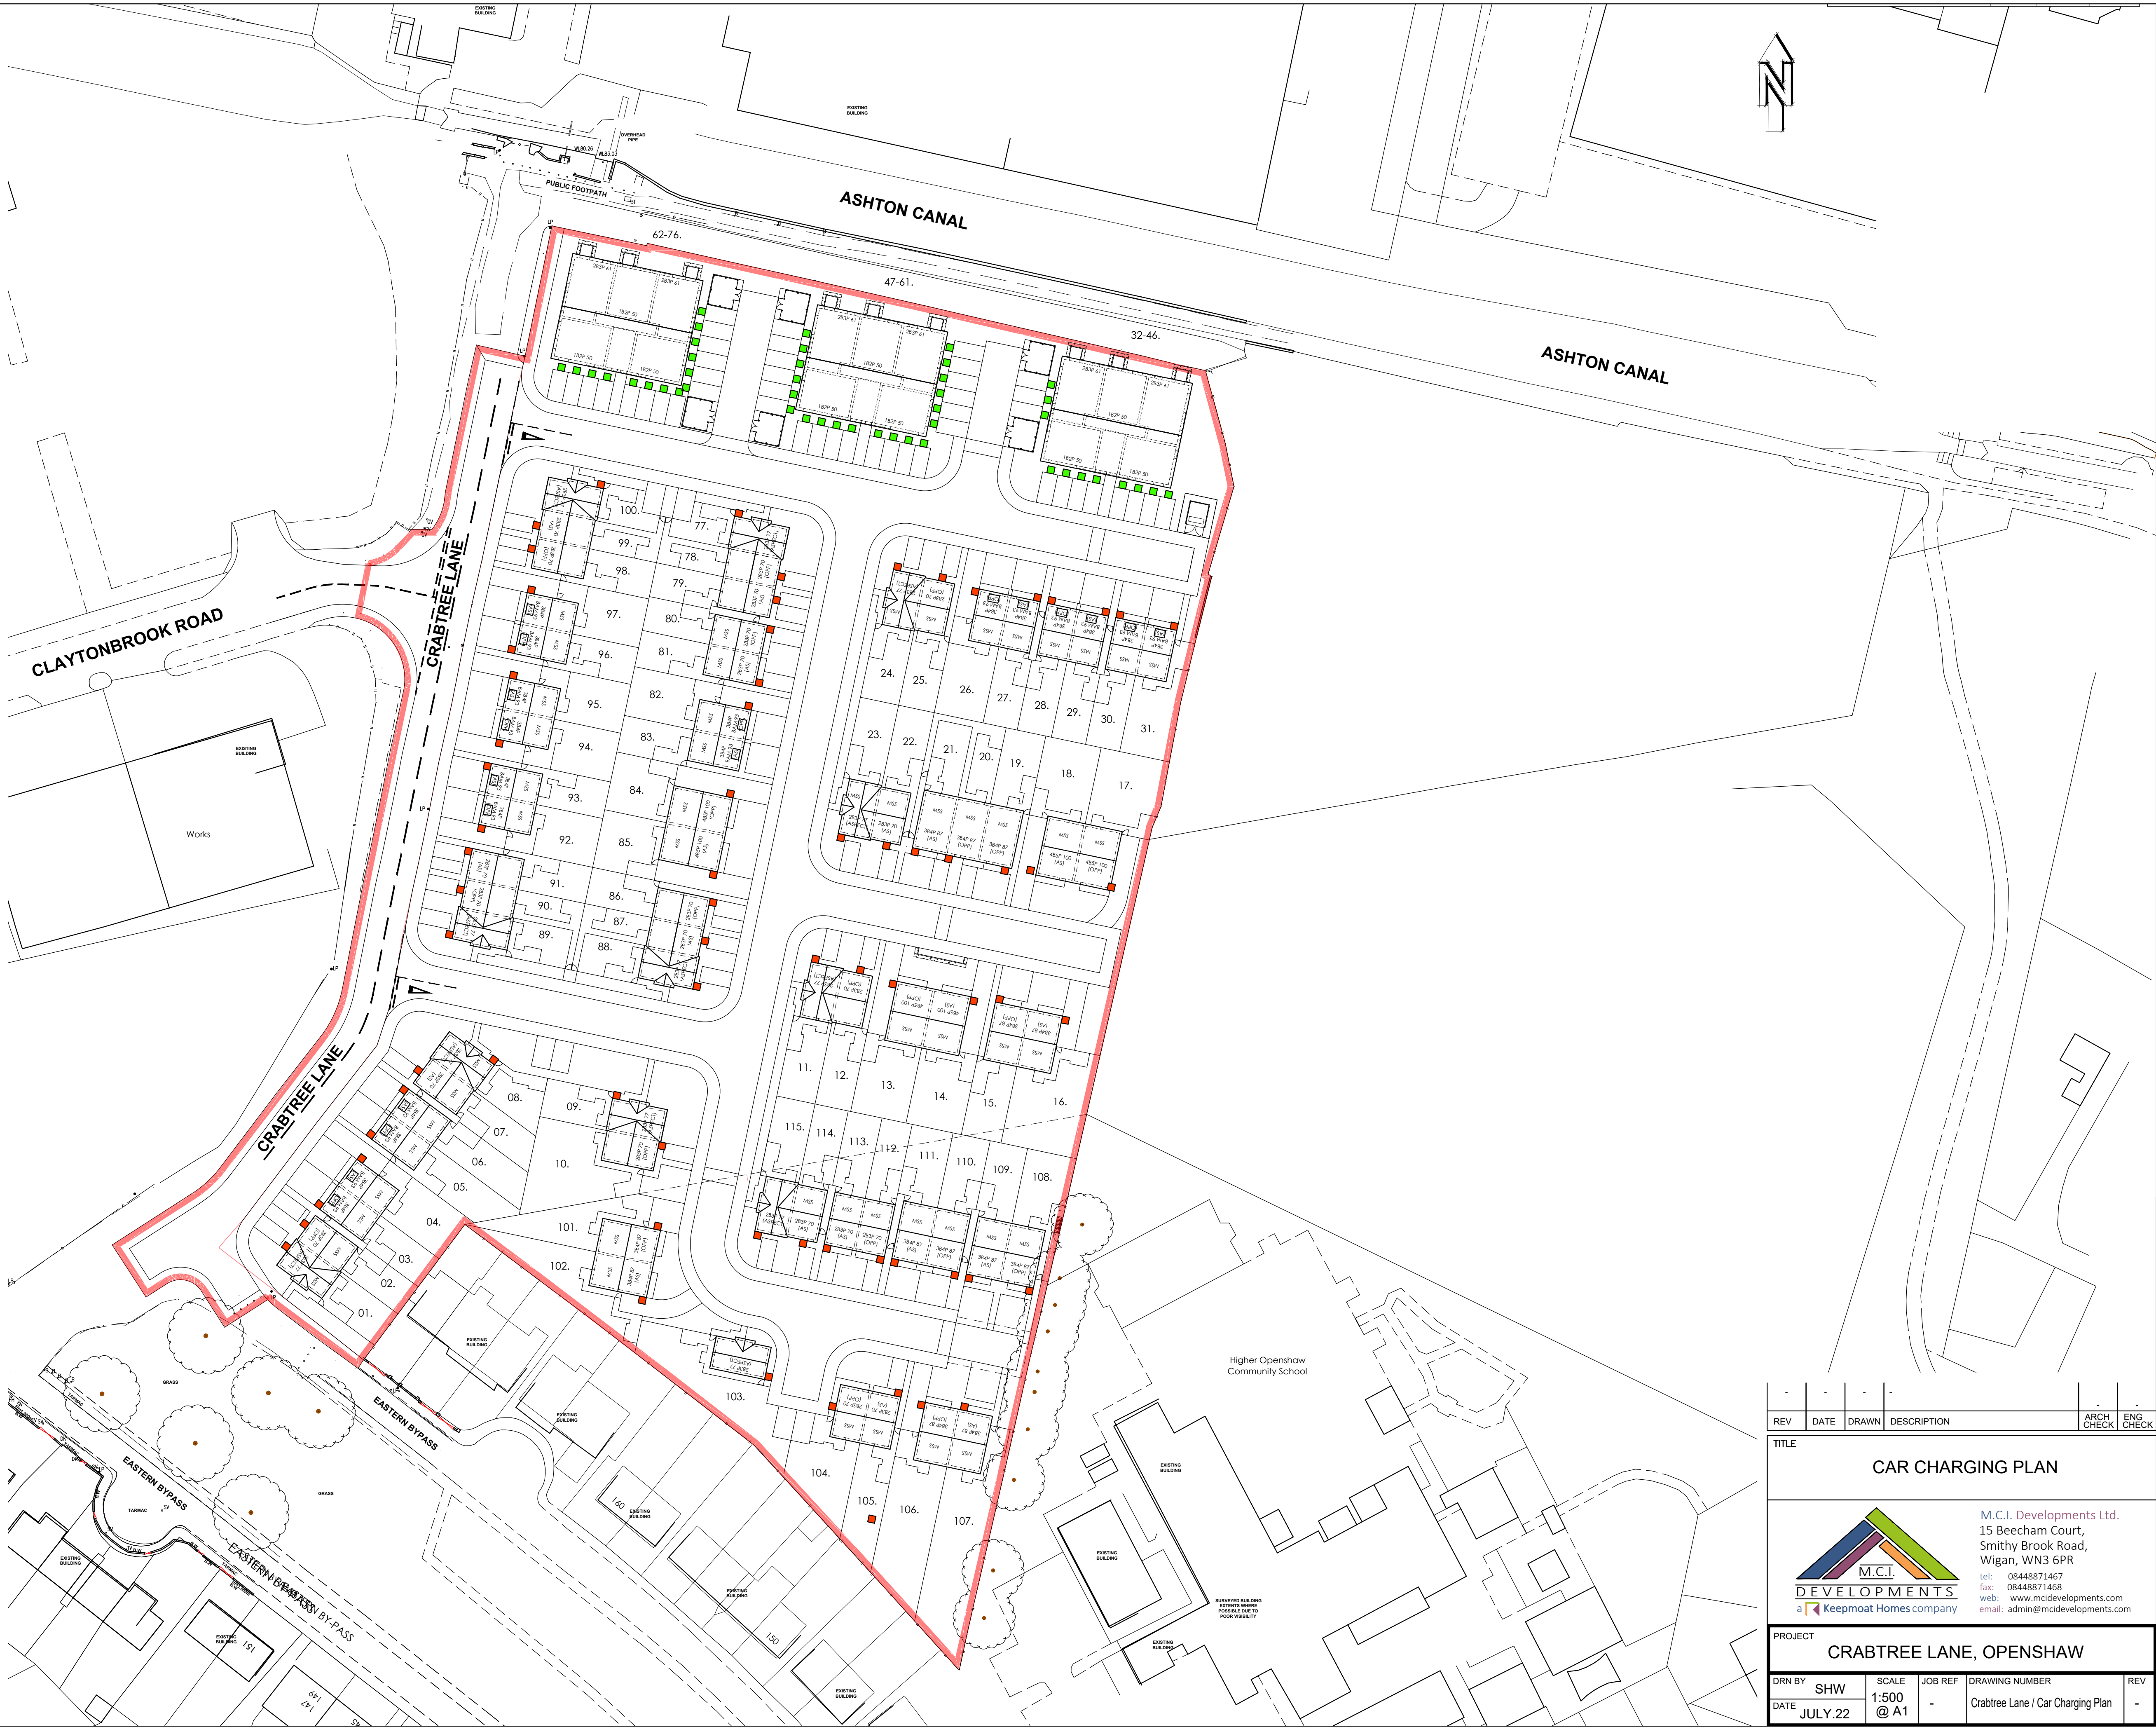

REV	DATE	DRAWN	DESCRIPTION	ARCH CHECK	ENG CHECK
TITLE					
CAR CHARGING PLAN					
 M.C.I. Developments Ltd. 15 Beecham Court, Smithy Brook Road, Wigan, WN3 6PR tel: 08448871467 fax: 08448871468 web: www.mcidevelopments.com email: admin@mcidevelopments.com					
PROJECT					
CRABTREE LANE, OPENSHAW					
DRN BY	SHW	SCALE	JOB REF	DRAWING NUMBER	REV
DATE	JULY.22	1:500 @ A1	-	Crabtree Lane / Car Charging Plan	-