


Building 401, Manchester Airport Redevelopment

MAG PROPERTY

FULL PROGRAMME

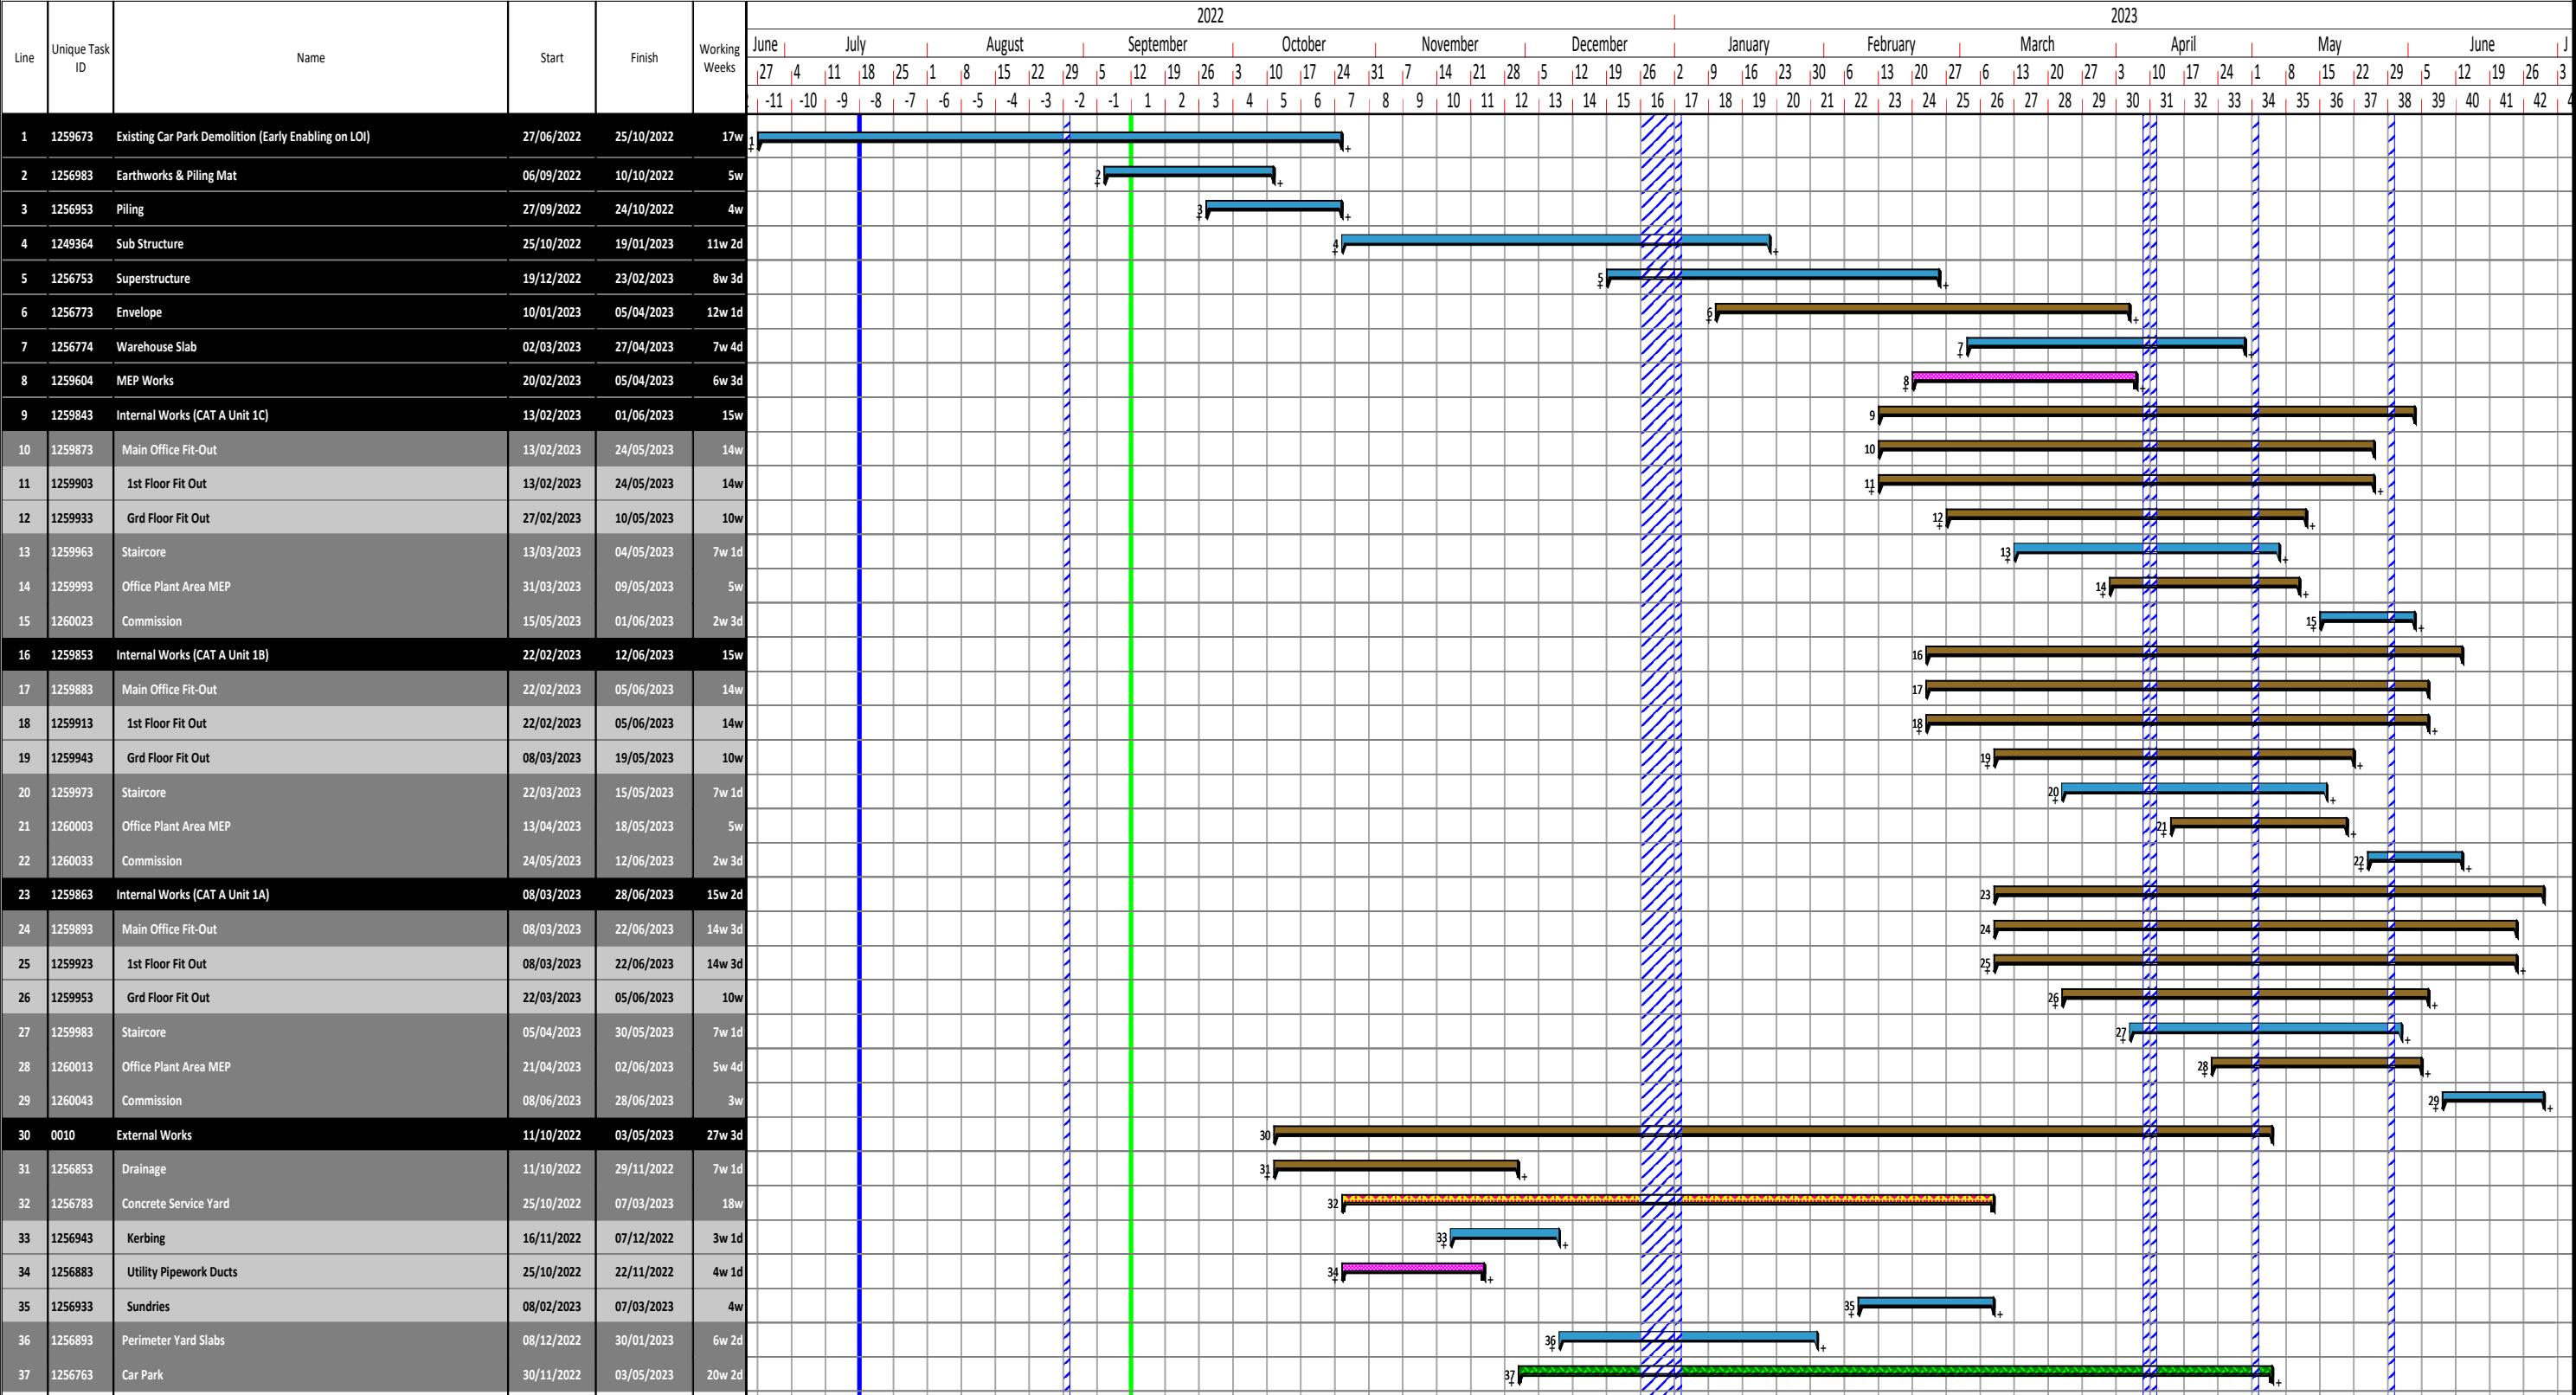

Line	Unique Task ID	Name	Start	Finish	Working Weeks

Procurement,Tender,Construction Codes - Detail

03 Construction Summary M & E P0121/P0122 Sprinkler P0168 Groundworker P0106

Project: Building 401, Manchester Airport Redevelopment, for MAG PROPERTY

Drawn By: JH/JF	Prog Ref: MCL/MAG401/TP01	Revision No: G1	Issue Date: 27/06/2022	Programme Comment / Status:
--------------------	------------------------------	--------------------	---------------------------	-----------------------------



McLaren Construction Ltd
6090 Knights Court
Birmingham Business Park
Birmingham, B37 7WY

www.mclarengroup.com
enquiries@mclarengroup.com
Tel: +44 (0)121 770 8288