


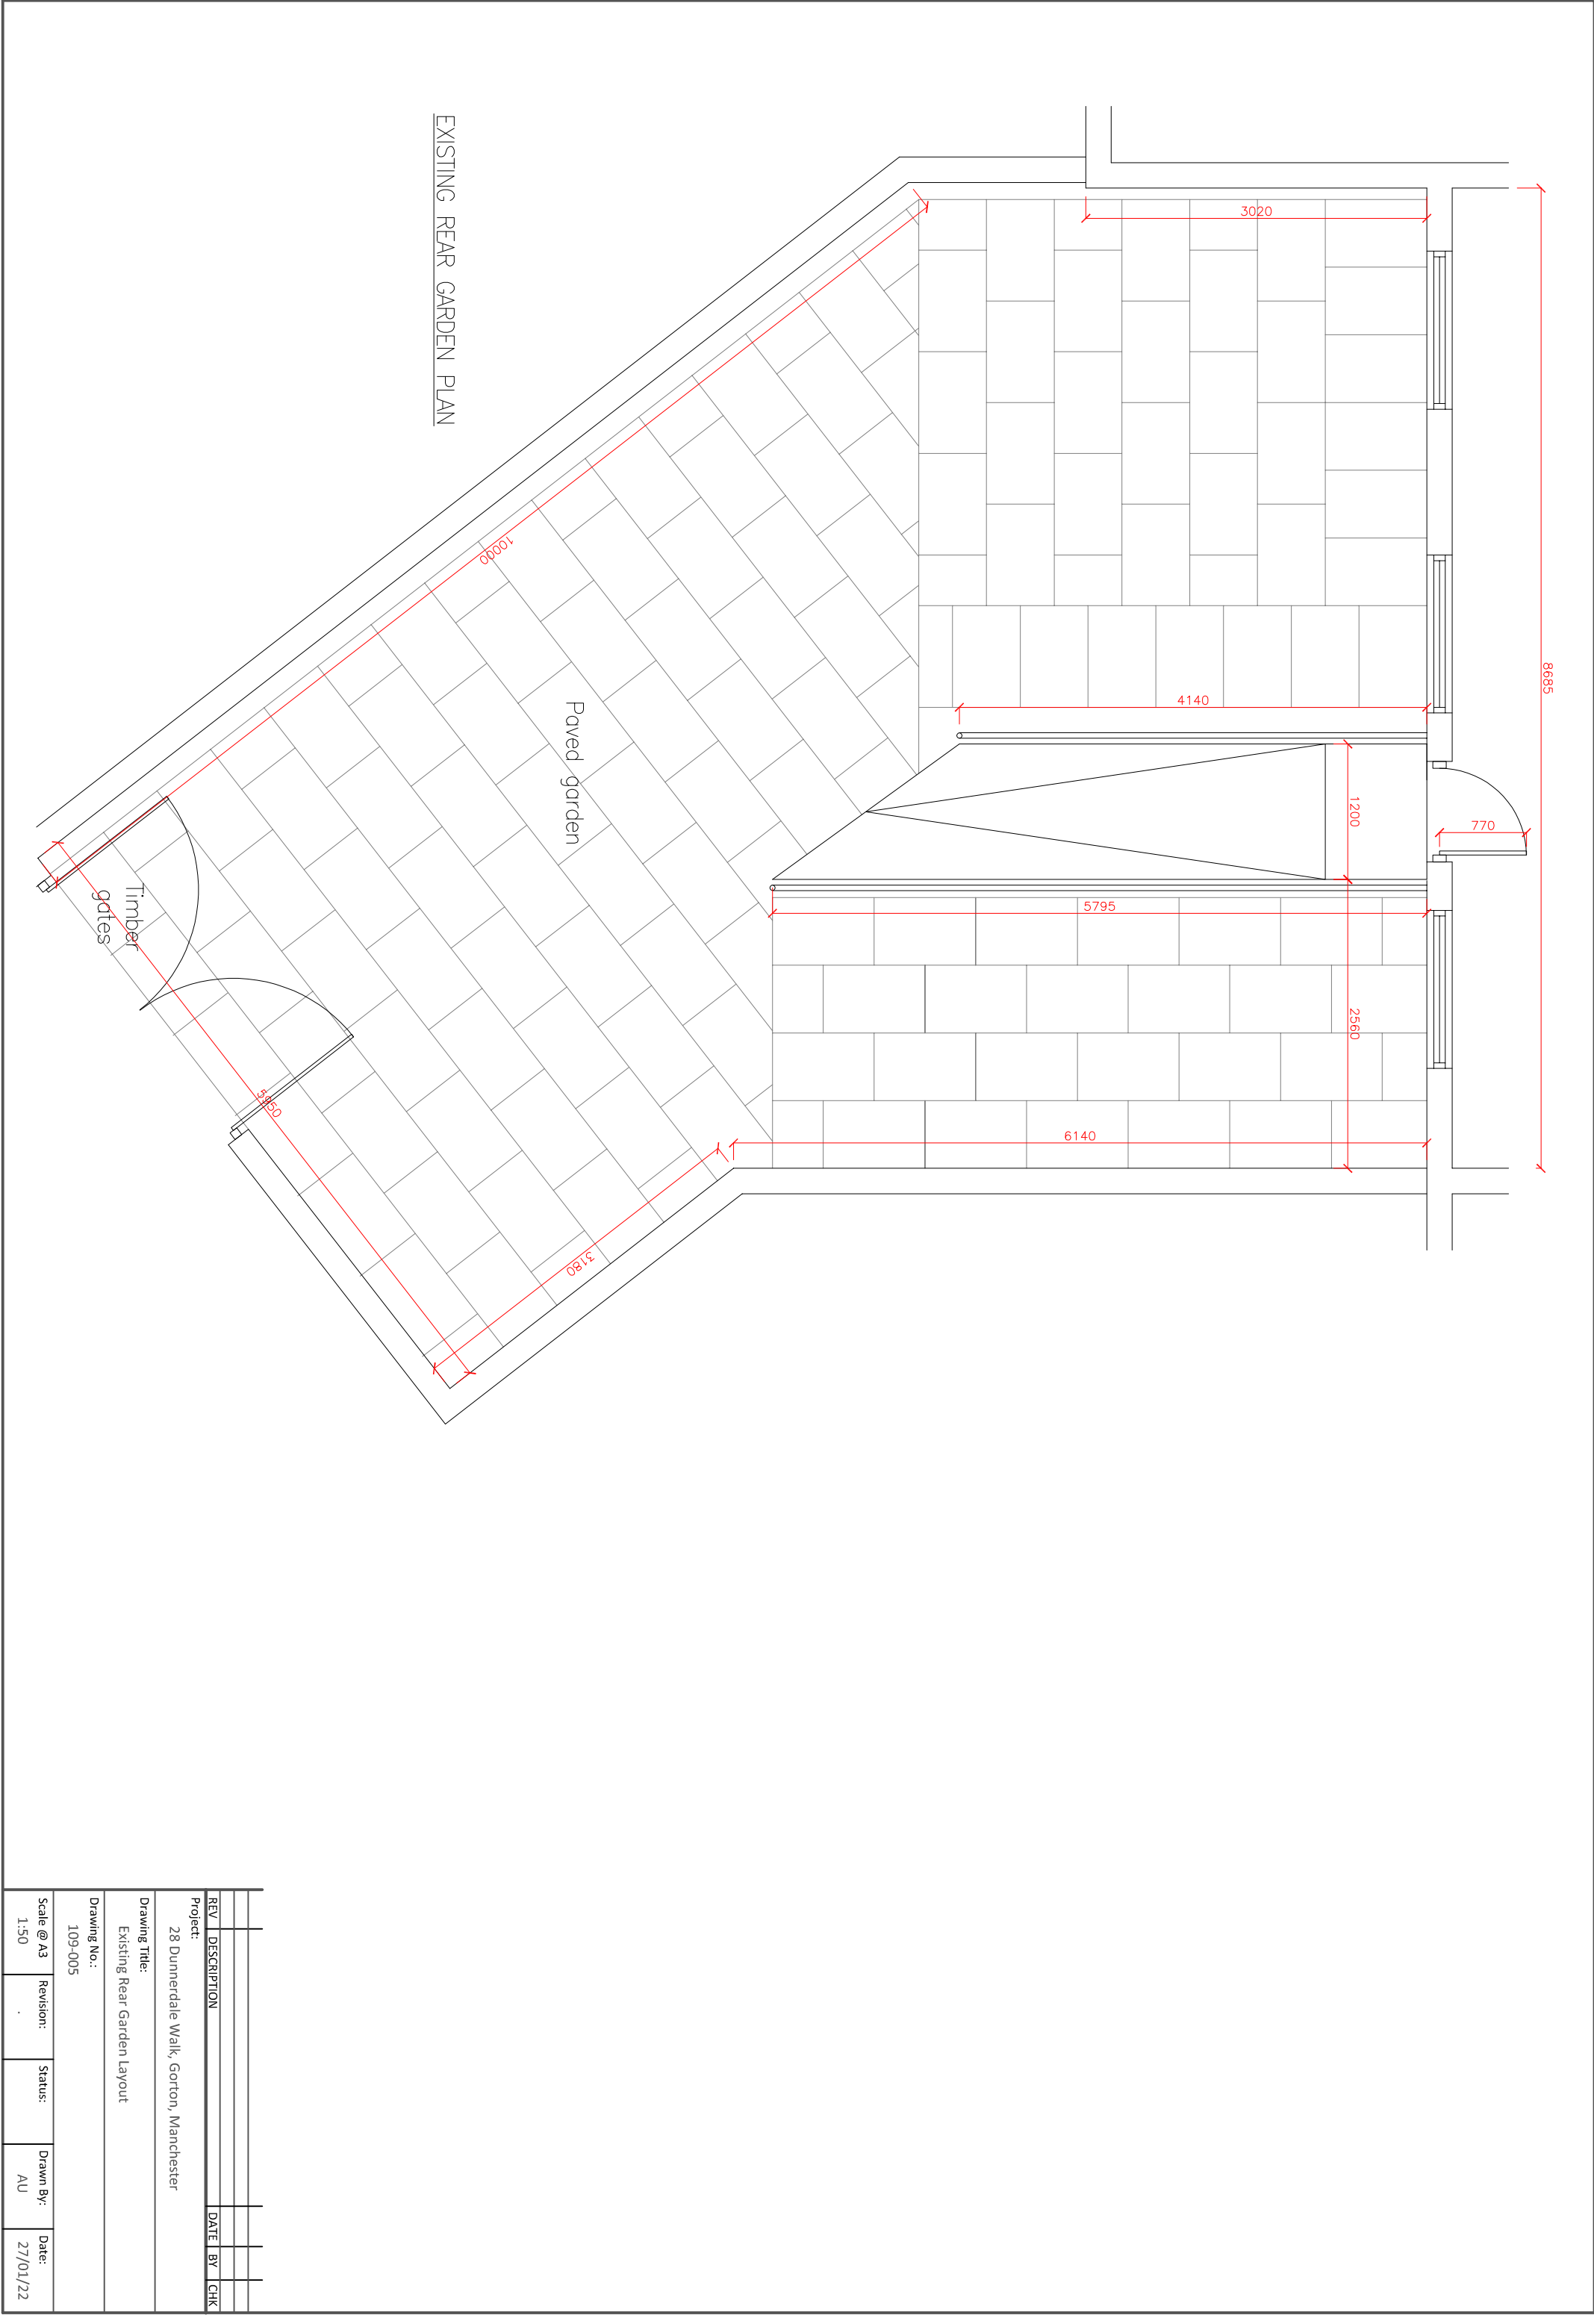

REV	DESCRIPTION	DATE	BY	CHK

Project:

28 Dummerdale Walk, Gorton, Manchester

Drawing Title:

Existing Rear Garden Layout

Drawing No.:

109-005

Scale @ A3

1:50

Revision:

.

Status:

Drawn By:

AU

Date:

27/01/22