


B01-01-000  
Main Building  
B01  
Level 01  
GEA: 75.8      GIA: 63.6  
TRA: 63.3      NIA: 54.6

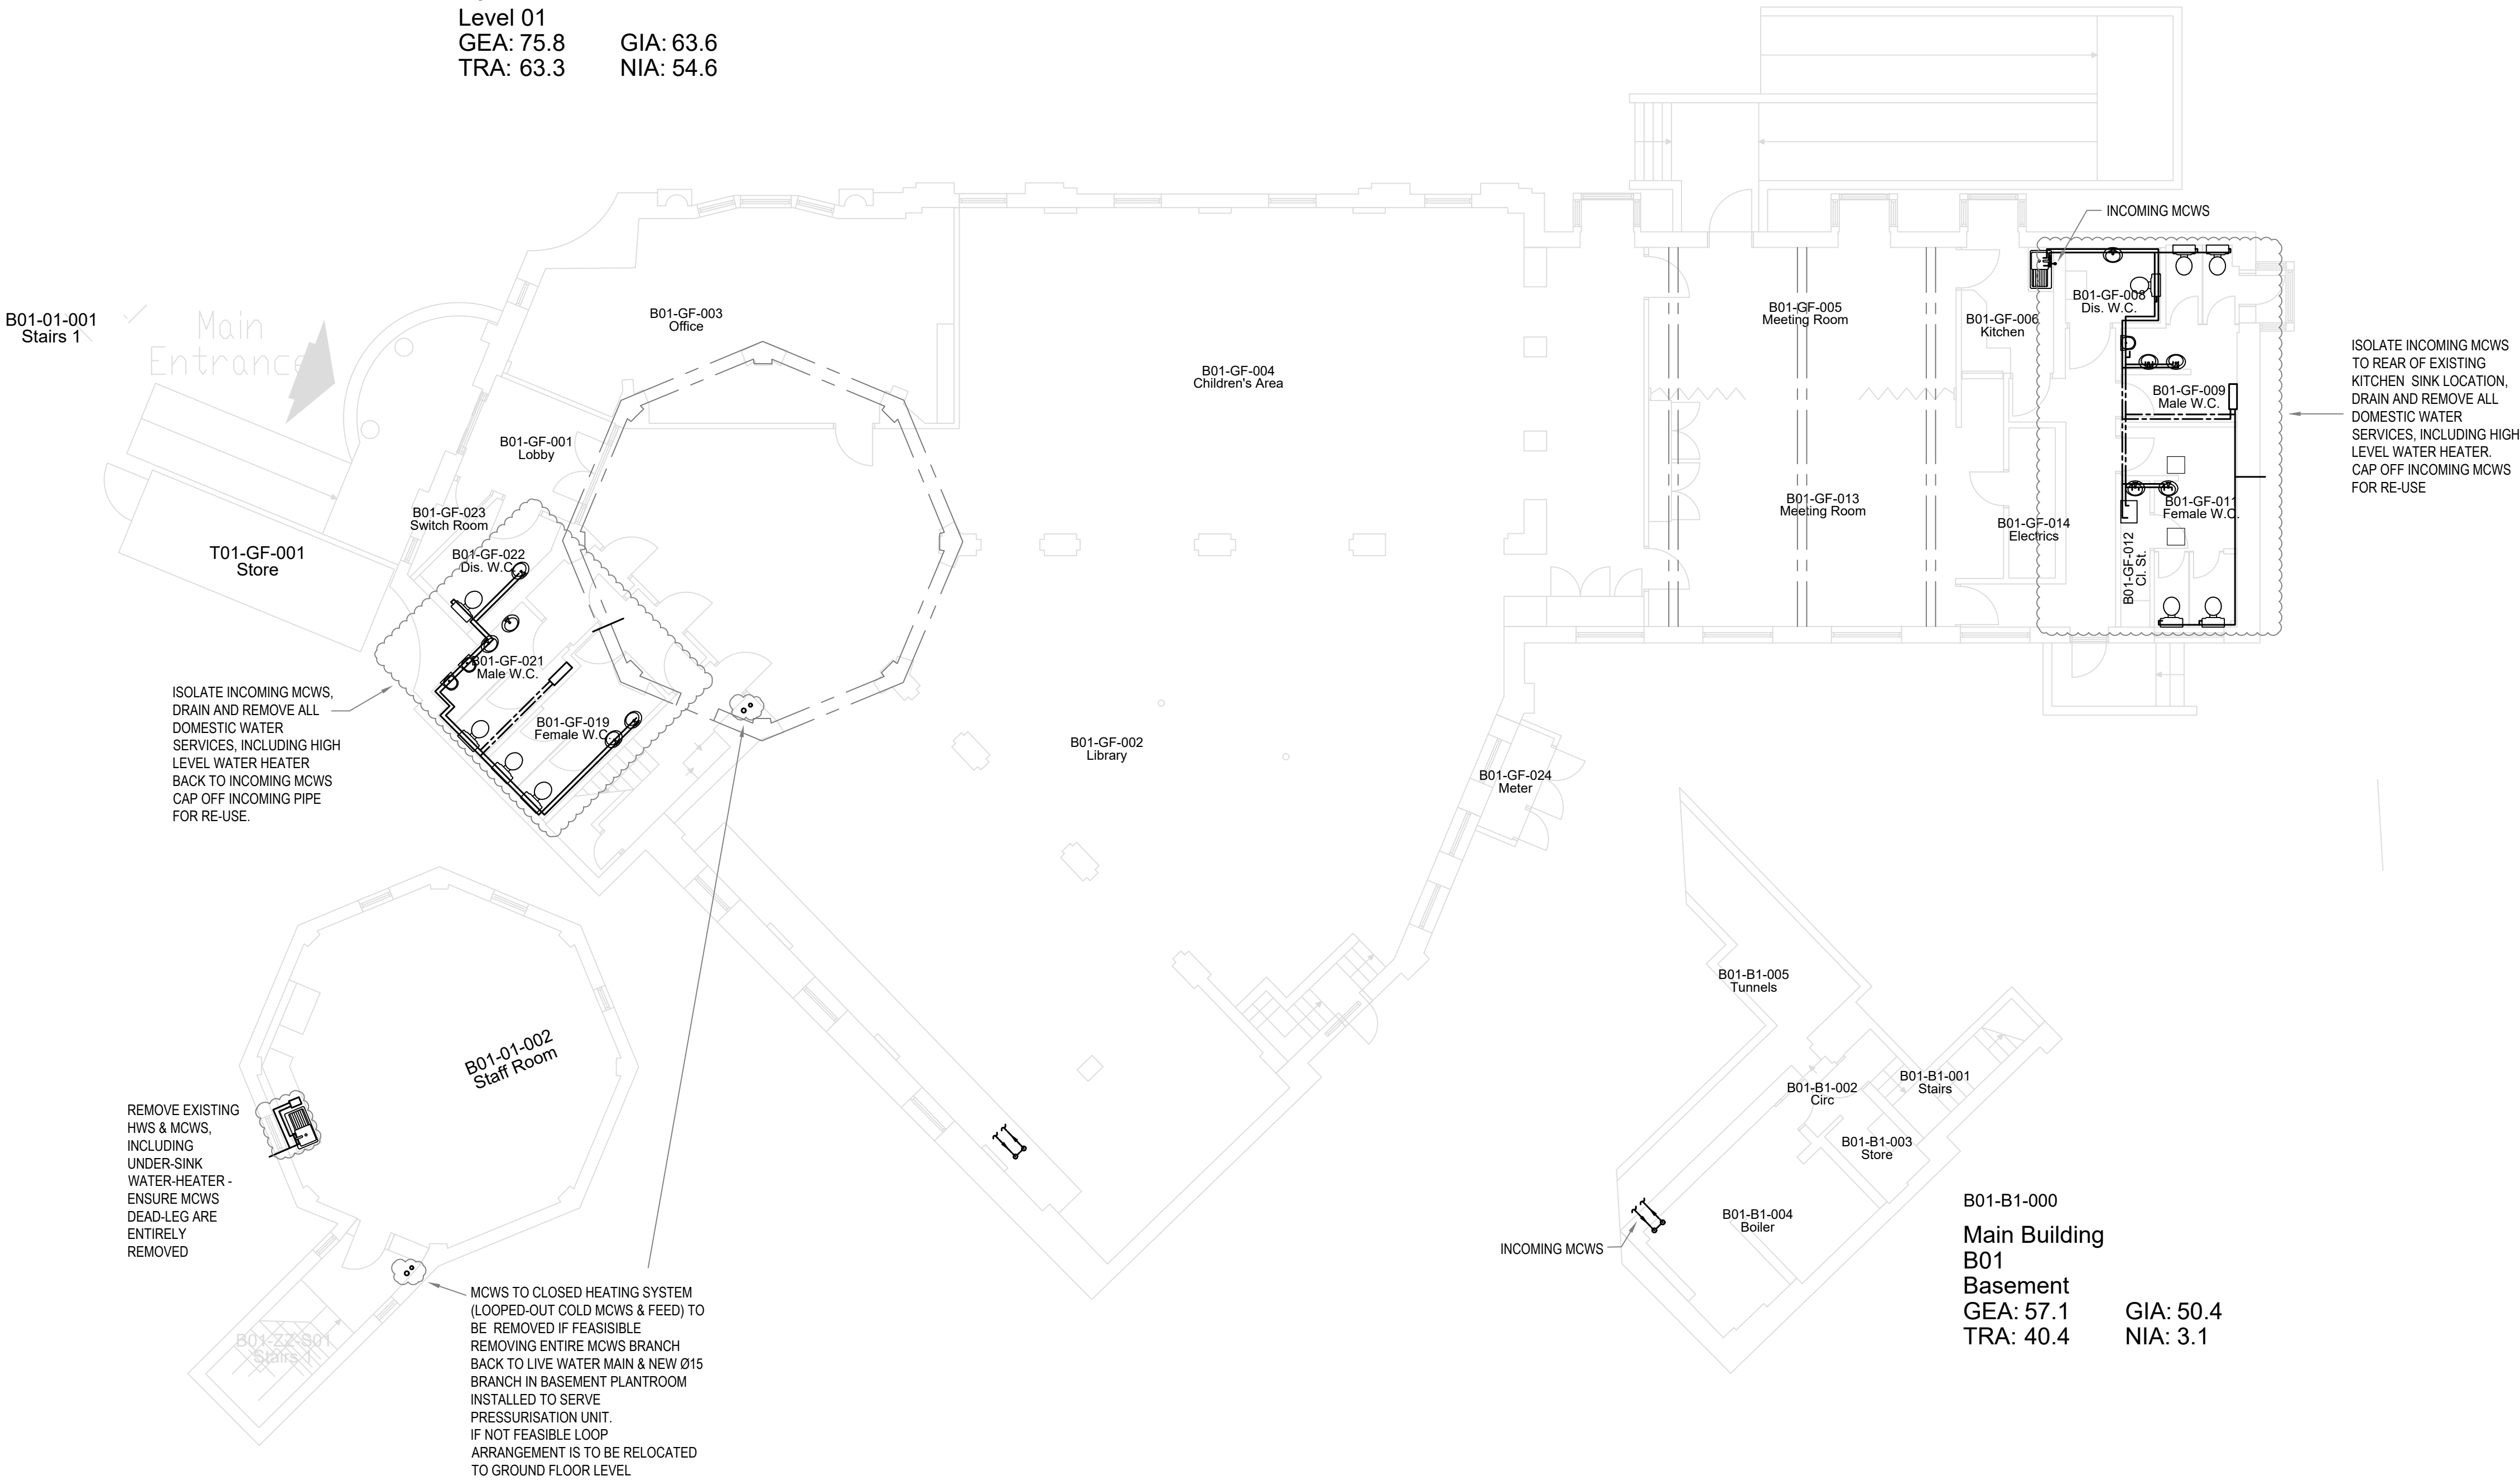

ISOLATE INCOMING MCWS TO REAR OF EXISTING KITCHEN SINK LOCATION, DRAIN AND REMOVE ALL DOMESTIC WATER SERVICES, INCLUDING HIGH LEVEL WATER HEATER. CAP OFF INCOMING MCWS FOR RE-USE

- NOTES**
1. ALL DIMENSIONS ARE IN MILLIMETRES UNLESS OTHERWISE STATED.
  2. THIS DRAWING IS TO BE READ IN CONJUNCTION WITH ALL OTHER CONTRACT DOCUMENTATION.
  3. DO NOT SCALE FROM THIS DRAWING, ALL DIMENSIONS TO BE CONFIRMED ON SITE.
  4. ALL EXISTING SERVICES & BUILDING DETAILS TO BE VERIFIED BY THE CONTRACTOR.

B01-B1-000  
Main Building  
B01  
Basement  
GEA: 57.1      GIA: 50.4  
TRA: 40.4      NIA: 3.1