



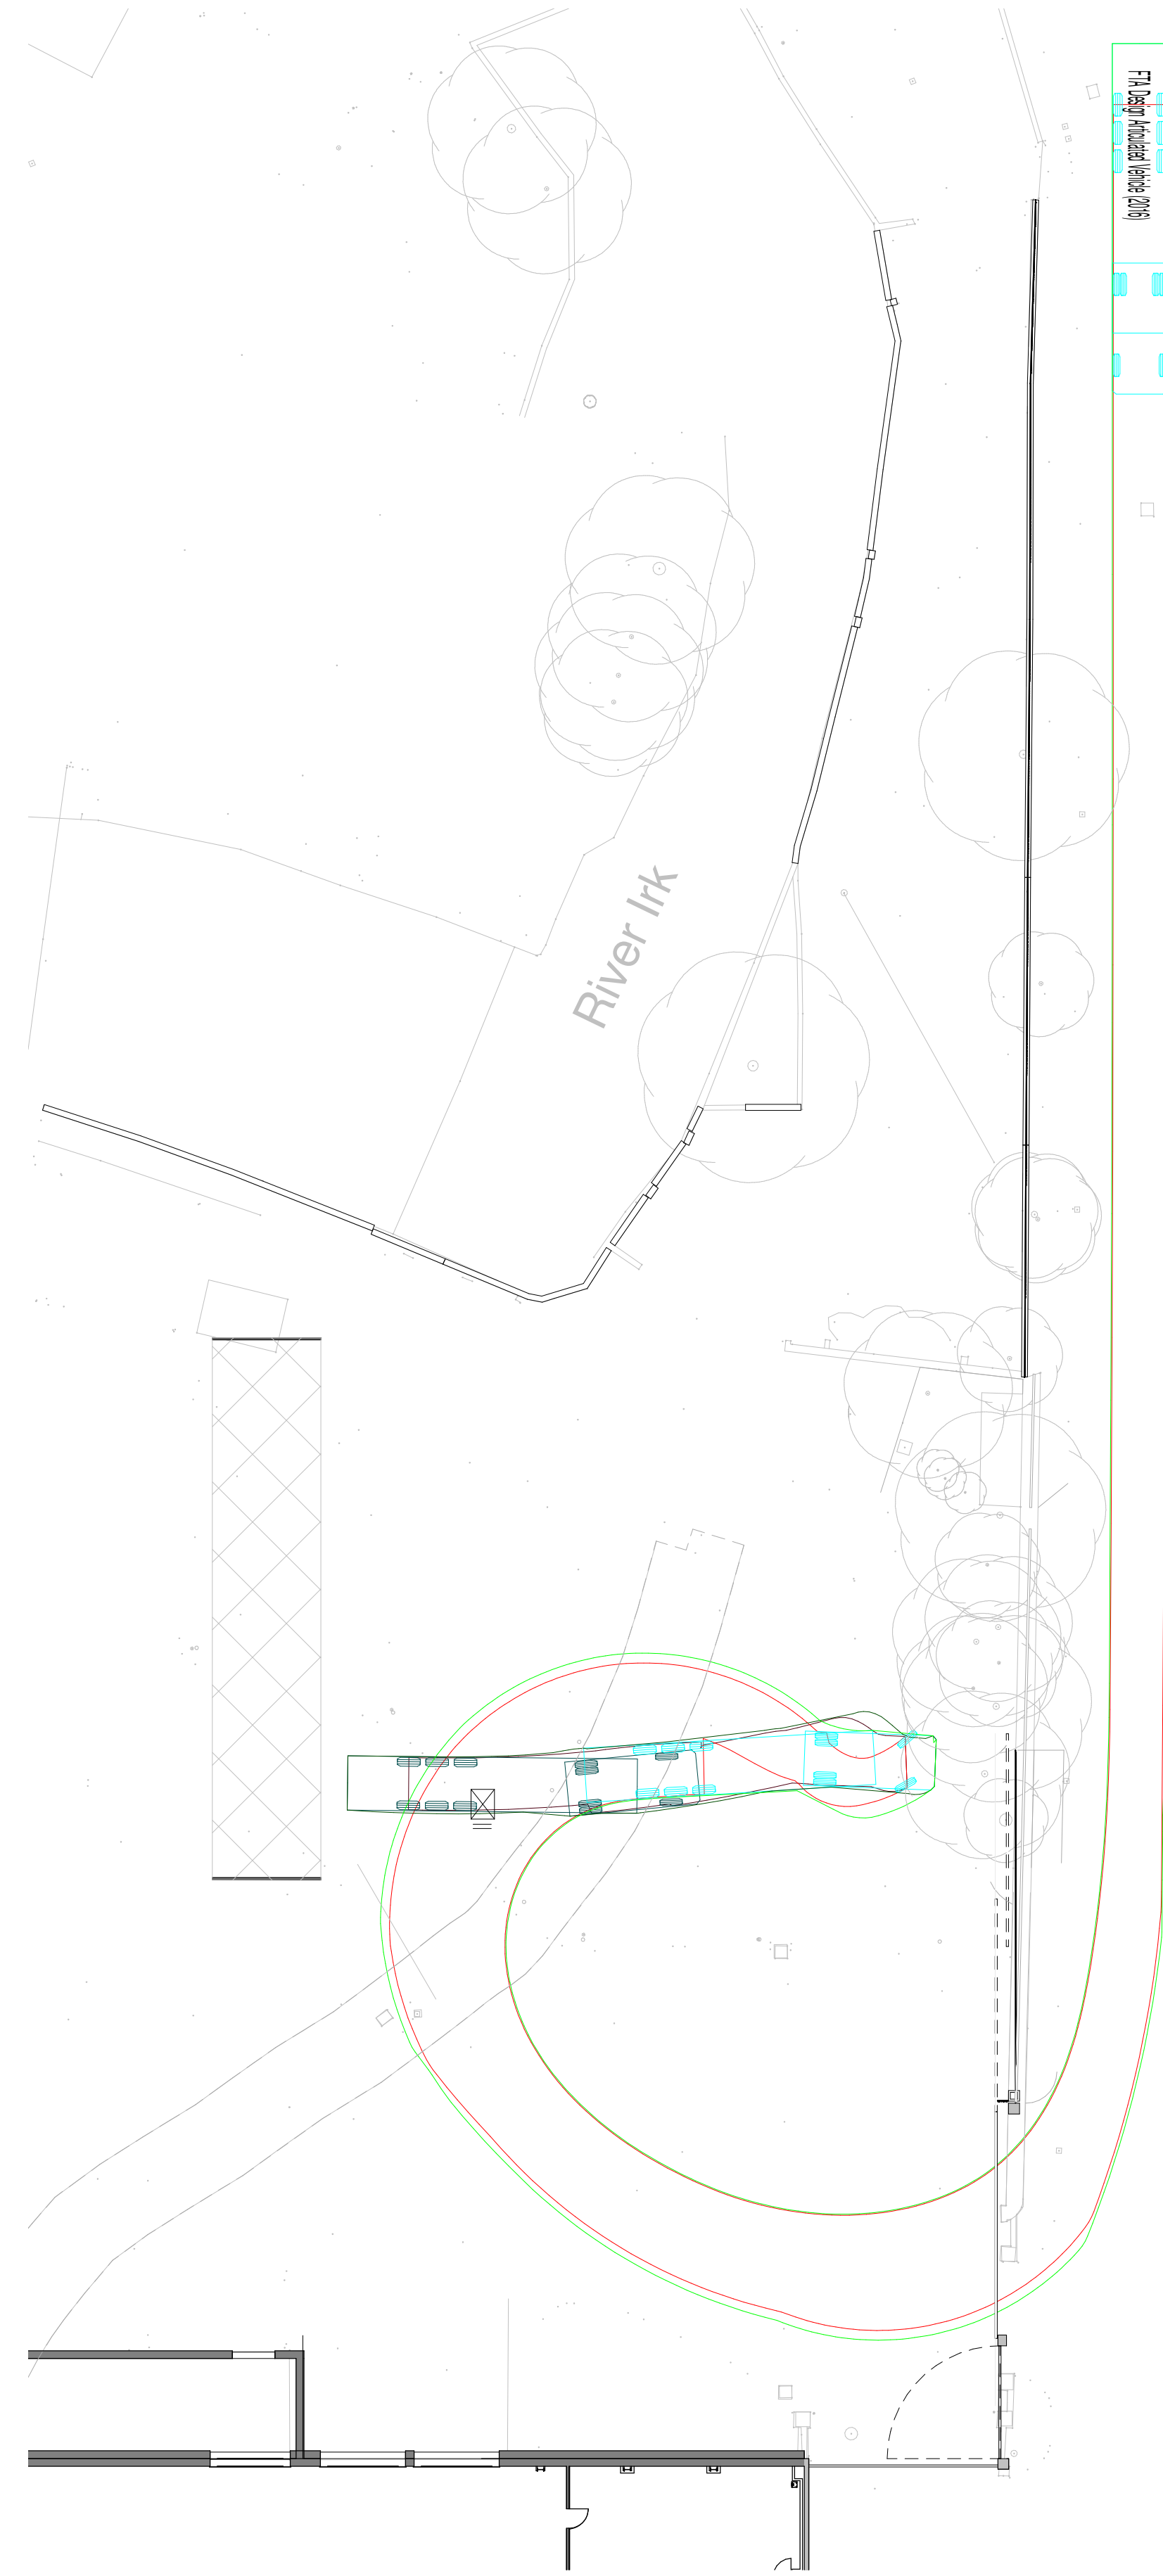

1 HGV Vehicle Tracking Entrance
1 : 250

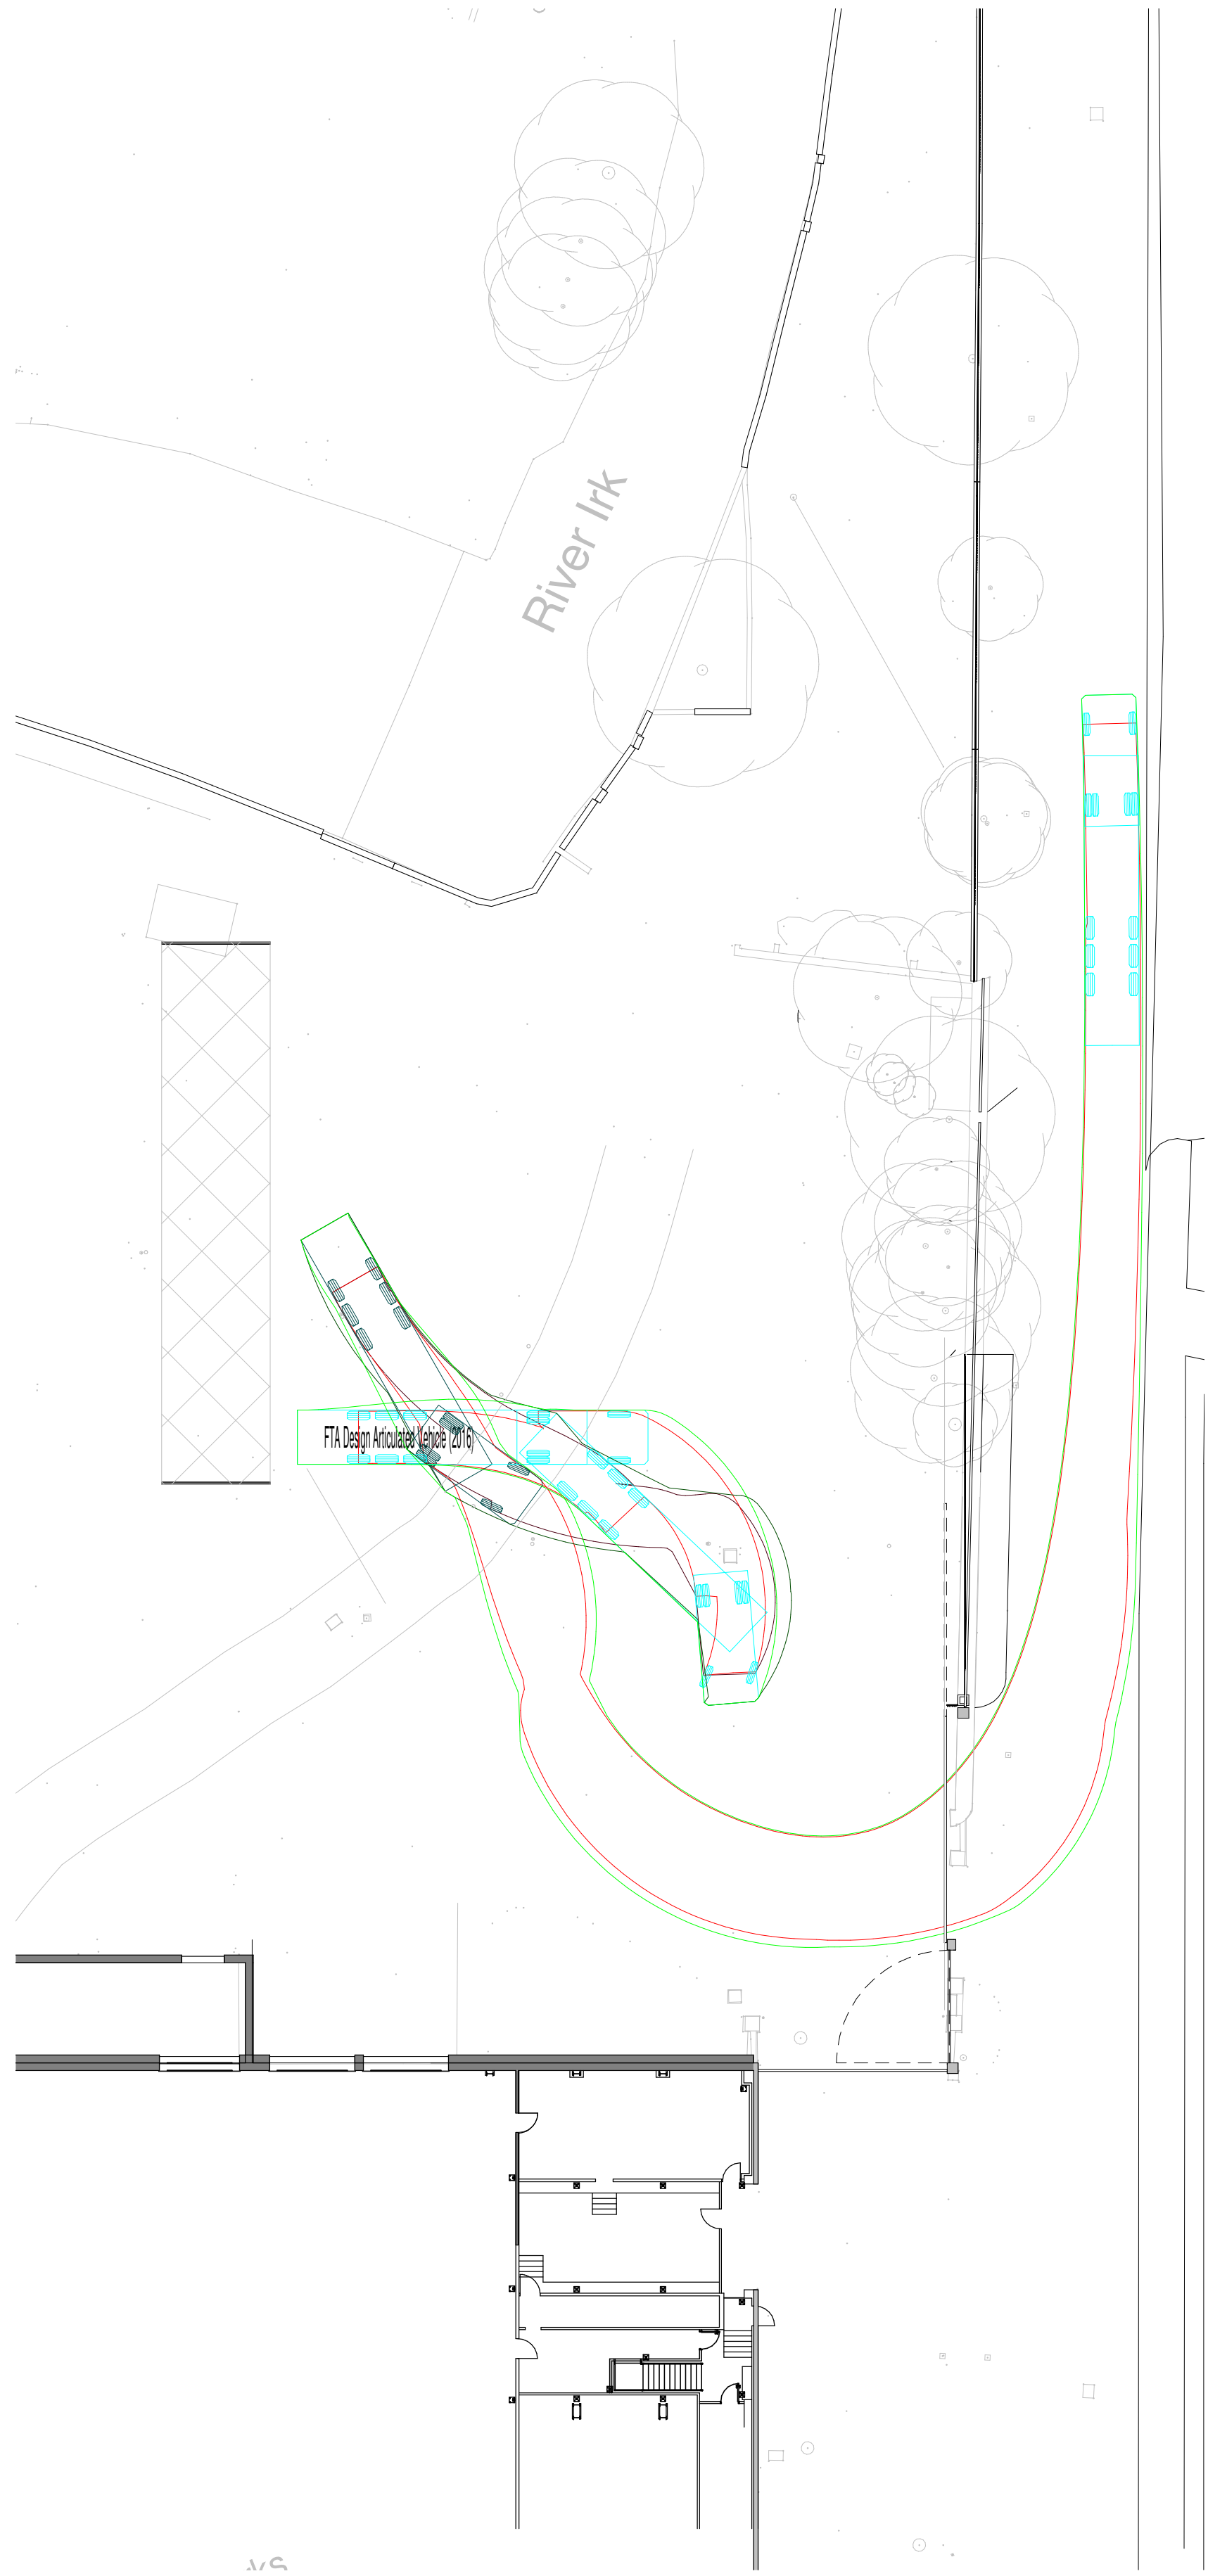

2 HGV Vehicle Tracking Exit
1 : 250

Notes

The Contractor is to check all dimensions and conditions on site before commencing. Do not scale from this drawing.

This drawing remains the copyright of FAIRHURSTS DESIGN GROUP.

Scale Bars

TO BE USED ONLY AS GUIDANCE

1:100

mm

1000

5000

1:200

mm

15000

8000

1:500

M

15

25

1:1250

M

30

50

70

KEYPLAN

1

Planning Issue

AS

14/07/22

Rev

Description

By

Date

Project Status

Drawing Status

Stage 2

S4

This information, whether drawn or as a data file, is copyright and issued strictly for use on the project for which it is provided

Client / Project

HMG Paints

Project Crystal

Drawing

HGV Access Plans - Articulated HGV

Date

30/06/22

Scale

1 : 250

@ A1

Drawn By

MCA

AS

Checked

IRC

Manchester:

55 King Street

Manchester M2 4LQ

+44 (0)161 851 7500

Southampton:

Menor Park

Minstead

Southampton SO43 7FY

+44 (0)23 8081 7500

Cambridge:

CB1 Business Centre

20 Station Road

Cambridge CB1 2JD

+44 (0)1223 863 868

www.fairhursts.com

7703-08010

Status

Rev

1

7703-FDG-DR-XX-00-A-08010-1

14/07/2022 12:12:51