

[illegible]

Jacobs U.K. Limited
This document has been prepared by a division, subsidiary or affiliate of Jacobs U.K. Limited ("Jacobs") in its professional capacity as consultants in accordance with the terms and conditions of Jacobs' contract with the commissioning party the "Client". Regard should be had to these terms and conditions when considering and/or placing any reliance on this document. No part of this document may be copied or reproduced by any means without prior written permission from Jacobs. If you have received this document in error, please destroy all copies in your possession or control and notify Jacobs.

Any advice, opinion, or recommendations within this document (a) should be read and relied upon only in the context of the document as a whole; (b) do not, in any way, purport to include any manner of legal advice or opinion; (c) are based upon the information made available to Jacobs at the date of this document and on current A/E/C standards, codes, technology and construction practices as at the date of this document. It should be noted and it is expressly stated that no independent verification of any of the documents or information supplied to Jacobs has been made. No liability is accepted by Jacobs for any use of this document, either than for the purposes for which it was originally prepared and provided. Following final delivery of this document to the Client, Jacobs will have no further obligations or duty to advise the Client on any matters, including development affecting the information or advice provided in this document.

This document has been prepared for the exclusive use of the Client and unless otherwise agreed in writing by Jacobs, no other party may use, make use of or rely on the contents of this document. Should the Client wish to release this document to a third party, Jacobs may, at its discretion, agree to such release provided that (a) Jacobs' written agreement is obtained prior to such release; and (b) by release of the document to the third party, that third party does not acquire any rights, contractual or otherwise, whatsoever against Jacobs and Jacobs, accordingly, assumes no duties, liabilities or obligations in that third party; and (c) Jacobs accepts no responsibility for any loss or damage incurred by the Client or for any conflict of Jacobs' interests arising out of the Client's release of this document to the third party.

B	24/01/17	Addition of Room Numbers & Areas	CS	GY	CS
A	13/01/17	Original Issue	CS	GY	IL
Rev	Rev. Date	Purpose of revision	Drawn	Checked	Approved

JACOBS
Stockton Office, Phoenix House, Surtees Business Park, Stockton on Tees, TS16 3HR
Tel: 01642 354000
www.jacobs.com

Client	Manchester City Council
--------	-------------------------

Project	Charter St Ragged School
---------	--------------------------

Drawing title

Measured Building Survey

Basement Floor Plan

Drawing status	Final
----------------	-------

Scale	1:50 @ A0	DO NOT SCALE
Jacobs No.	B094762B	
Client no.		

Drawing number	Rev
B094762B/MBS/2D/001	B

© Copyright 2015 Jacobs U.K. Limited. The concepts and information contained in this document are the property of Jacobs. Use or copying of this document in whole or in part without the written permission of Jacobs constitutes an infringement of copyright. Limitation: This drawing has been prepared on behalf of, and for the exclusive use of Jacobs' Client, and is subject to, and limited to, the terms of the contract between Jacobs and the Client. Jacobs accepts no liability for any loss or damage caused by the use of this drawing for any purpose other than that for which it was prepared.

responsibility whatsoever for, or in respect of, any use of, or reliance upon, this drawing by any third party.

[illegible]

Jacobs U.K. Limited
This document has been prepared by a division, subsidiary or affiliate of Jacobs U.K. Limited ("Jacobs") in the professional capacity of a consultant in accordance with the terms and conditions of a service contract with the commissioning party (the "Client"). Requested to be sent to these terms and conditions when evaluating another project's reliance on this document. No part of this document or information contained herein may be reproduced, stored in a retrieval system, or transmitted in any form or by any means, electronic, mechanical, photocopying, recording, or by any information storage and retrieval system, without the prior written permission from Jacobs. If you have received this document in error, please destroy it in your possession or control and notify Jacobs.

Any advice, opinions, or recommendations within this document (a) should be read and relied upon only in the context of the document; (b) do not, in any way, purport to include any manner of legal advice or opinion; (c) are based upon the information made available to Jacobs at the date of this document and on current U.K. standards, rules, technology and accounting practices as at the date of this document; (d) should be read and it is expressly stated that no independent certification or verification of the data or information upon which this document has been made, including all sources of information, is included in this document, and it is the responsibility for such verification to be prepared and provided. Following their delivery of this document to the Client, Jacobs will have no further obligations or duties to act as a

This document has been prepared for the exclusive use of the Client and unless otherwise agreed in writing by Jacobs, no other party may make use of or rely on the contents of this document. Should the Client wish to release this document to a third party, Jacobs disclaims, agrees to such release provided that (a) Jacobs' written agreement is obtained prior to such release; and (b) by release of the document to the third party, that third party does not acquire any rights, contractual or otherwise, whatsoever against Jacobs and accordingly, assume no duties, liabilities or obligations to that third party; and (c) Jacobs accepts no responsibility for any loss or is indemnified by the Client as the sole conflict of Jacobs' interests arising out of the Client's release of this document. No third party

B	24/01/17	Address: Ofsted Number 1 & Annex		CS	O1	CS
A	24/01/17	Original Date		CS	O1	A
Rev	Rev. Date	Purpose of revision		Drawn	Checked	Approved



Stockton Office: Phoenix House, Surfside Business Park, Stockton on Tees, TS16 9RH
Tel: 01646 240500
www.jacobs.com

Client	Manchester City Council
Project	Charter St Ragged School

Drawing title

Measured Building Survey Ground Floor Plan

Drawing status	Final	DO NOT SCALE
Scale	1:50 @ A0	
Jacobs No.	B094762B	
Client no.		

Drawing number	B094762B/MBS/2D/O02	Rev	B
----------------	---------------------	-----	---

© Copyright 2015 Jacobs U.K. Limited. The contents and information contained in this document are the property of Jacobs. Use or copying of this document in whole or in part without the written permission of Jacobs constitutes an infringement of Jacobs' intellectual property. This permission is granted on the basis that the user of this document is not a member of Jacobs Group and is not bound to and bound in accordance with, the provisions of the contracts between Jacobs and the Client. Jacobs accepts no liability or responsibility. Limitation: This permission is given on a non-exclusive basis. The user of this document is not a member of Jacobs Group and is not bound to and bound in accordance with, the provisions of the contracts between Jacobs and the Client. Jacobs accepts no liability or responsibility. Limitation: This permission is given on a non-exclusive basis. The user of this document is not a member of Jacobs Group and is not bound to and bound in accordance with, the provisions of the contracts between Jacobs and the Client. Jacobs accepts no liability or responsibility.

[illegible]

Jacobs U.K. Limited
This document has been prepared by a director, subsidiary or affiliate of Jacobs U.K. Limited ("Jacobs") in its professional capacity as consultants in accordance with the terms and conditions of Jacobs' contract with the commissioning party (the "Client"). regard is had to these terms and conditions when considering and/or placing any reliance on this document. No part of this document may be reproduced by any means without prior written permission from Jacobs. If you have received this document in error, please destroy it in your possession or control and notify Jacobs.

Key advice, opinions, or recommendations within this document (a) should be read and relied upon only in the context of the disclosure; (b) do not, in any way, purport to include any manner of legal advice or opinion; (c) are based upon the information made available to Jacobs at the date of this document and on current UK standards, codes, technology and construction practices as at the date of this document. It should be noted and it is expressly stated that no independent verification of any of the documents or information upon which Jacobs has been made. No liability is accepted by Jacobs for any use of this document, either than for the purposes for which it was prepared and provided. Following final delivery of this document to the Client, Jacobs will have no further obligations or duty to advise or assist the Client in any way.

This document has been prepared for the exclusive use of the Client and unless otherwise agreed in writing by Jacobs, no other party may use, make use of or rely on the contents of this document. Should the Client wish to release this document to a third party, Jacobs' discretion, agree to such release provided that (a) Jacobs' written agreement is obtained prior to such release; and (b) by release of document to a third party, that third party does not acquire any rights, contractual or otherwise, whatsoever against Jacobs and (c) accordingly, assume no duties, liabilities or obligations to that third party; and (d) Jacobs accepts no responsibility for any loss or is incurred by the Client or for any conflict of Jacobs' interests arising out of the Client's release of this document to the third party.

B	24/01/17	Addition of Room Numbers & Areas	CS	GY
A	13/01/17	Original Issue	CS	GY
Rev	Rev. Date	Purpose of revision	Drawn	Checked

JACOBS
Stockton Office, Phoenix House, Surtees Business Park, Stockton on Tees, TS18 3HR
Tel: 01642 334000
www.jacobs.com

Client _____

Manchester City Council

Project	
---------	--

Charter St Ragged School

Drawing title

Measured Building Survey

Second Floor Plan

Drawing status	Final
----------------	-------

Scale	1:50 @ A0	DO NOT SCALE
-------	-----------	--------------

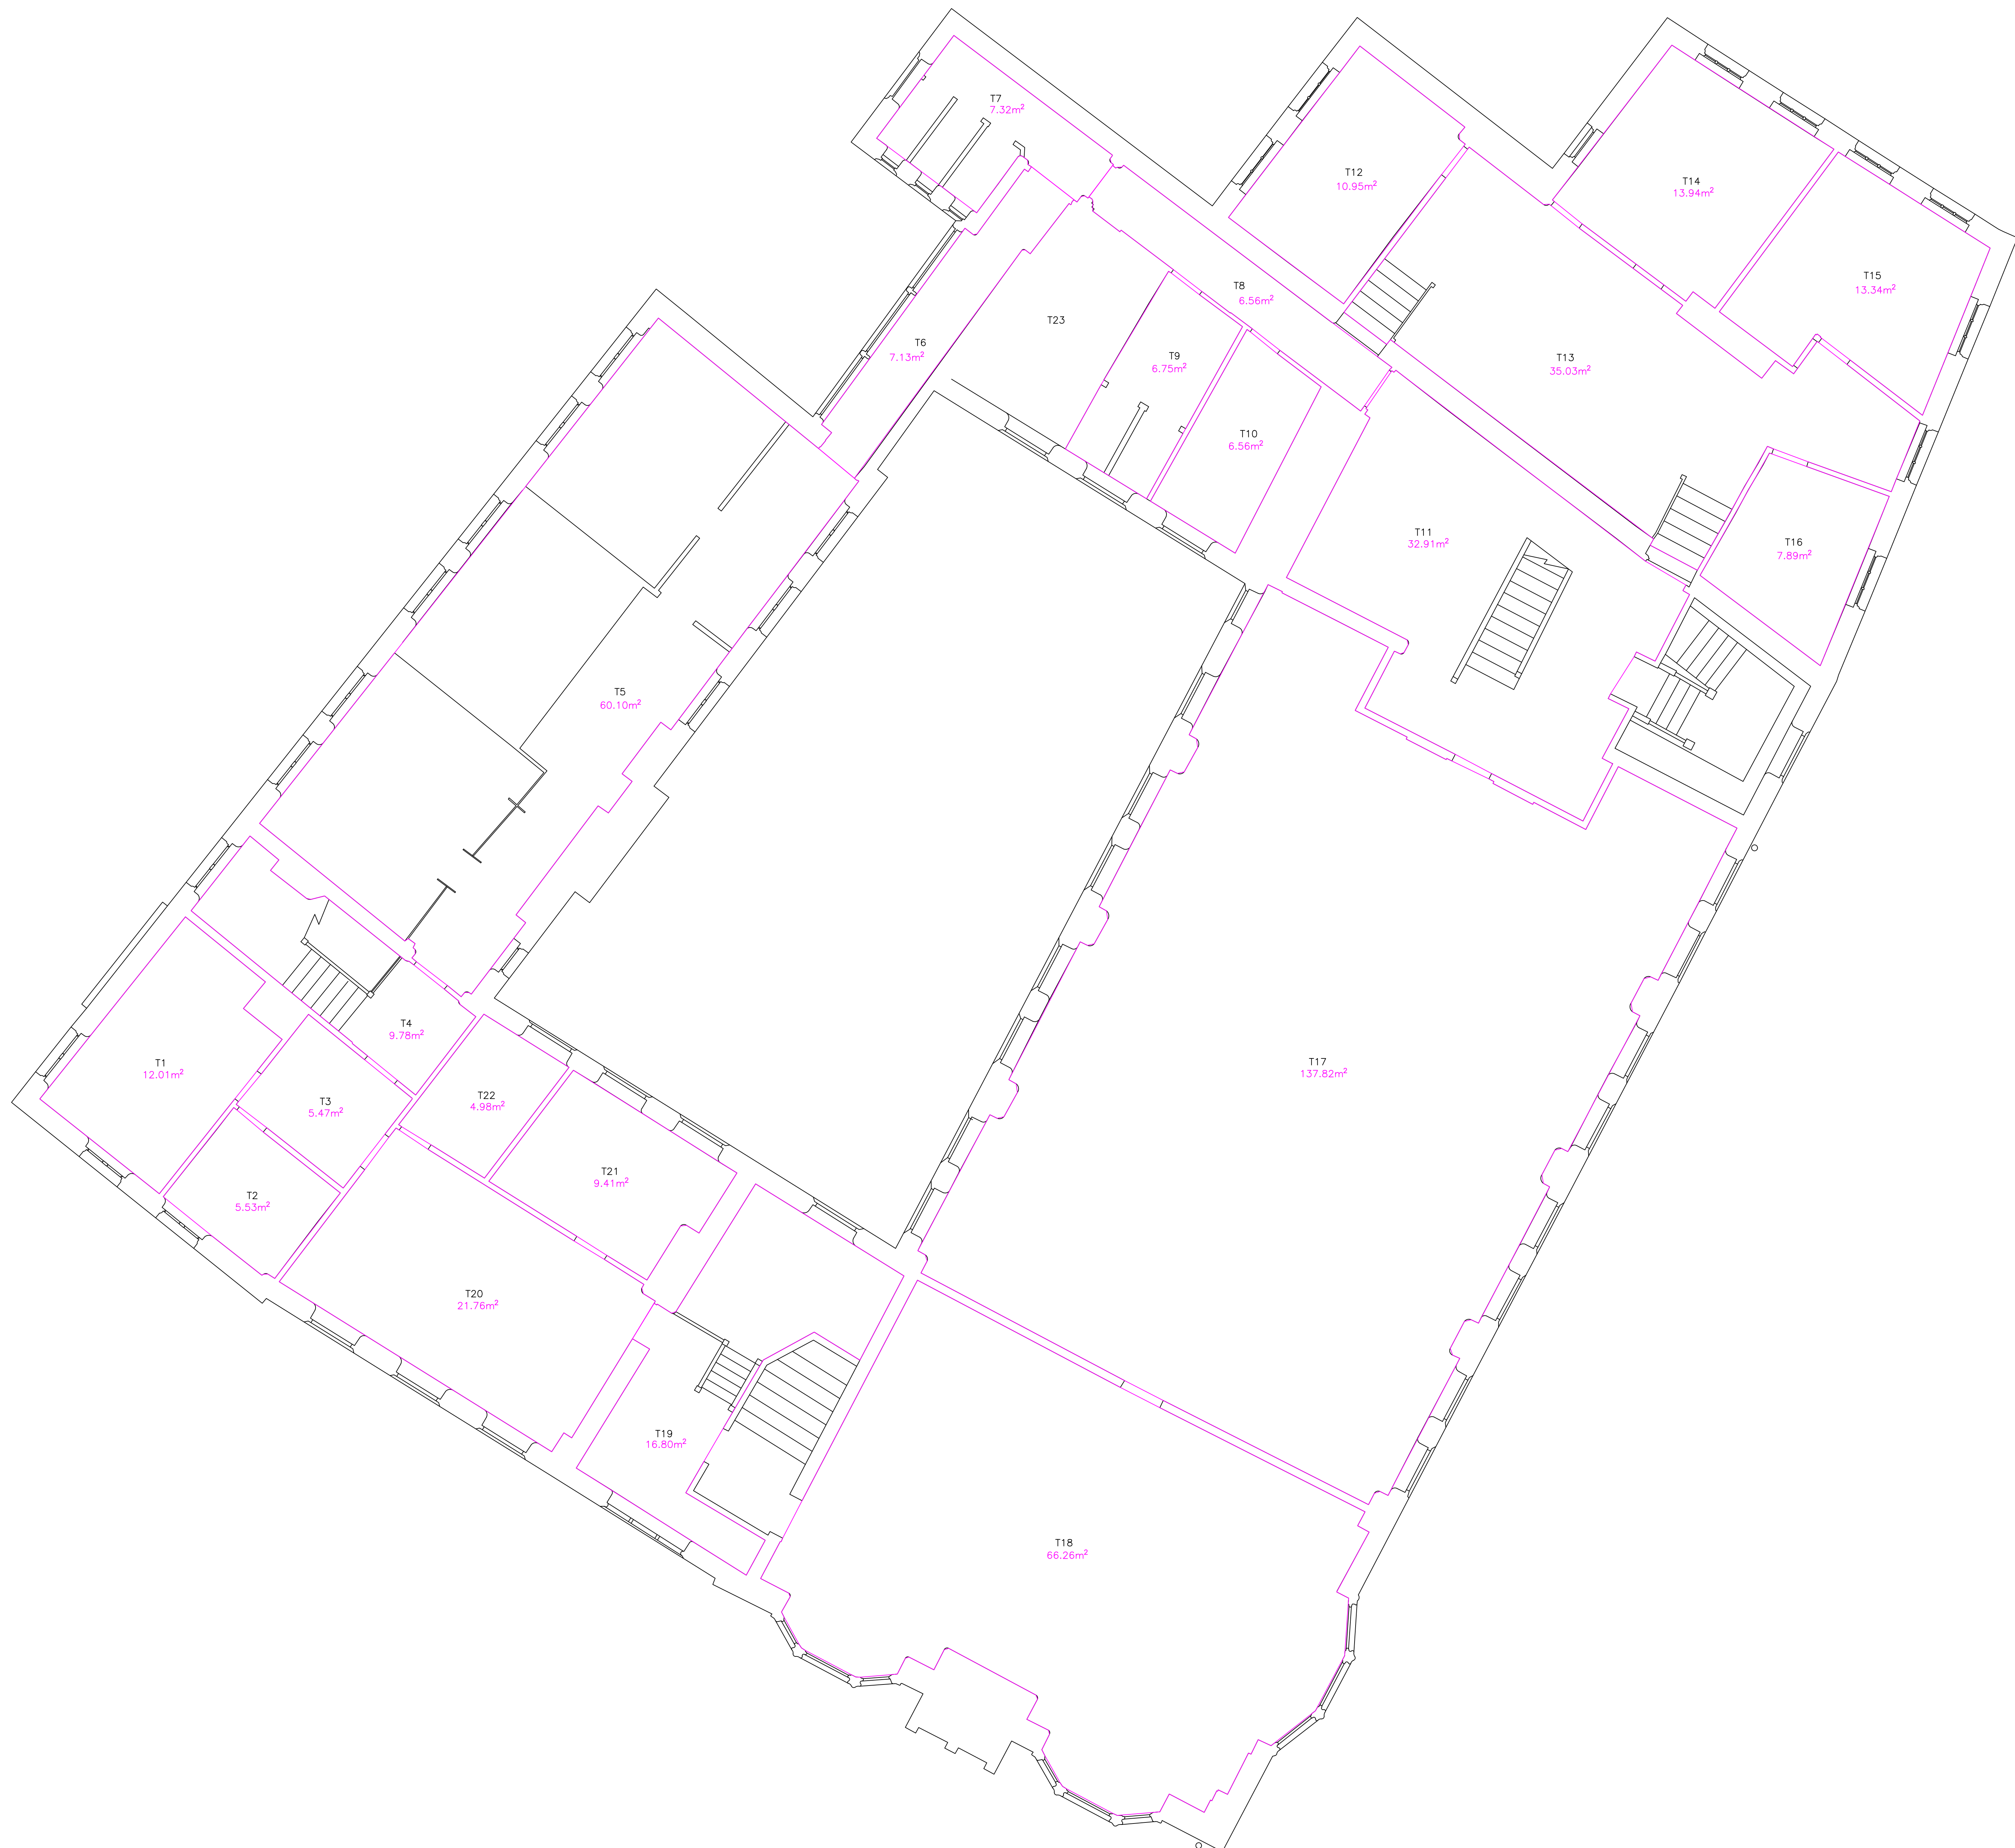
Jacobs No.	B094762B
Client no.	

Drawing number

B094762B/MBS/2D/004

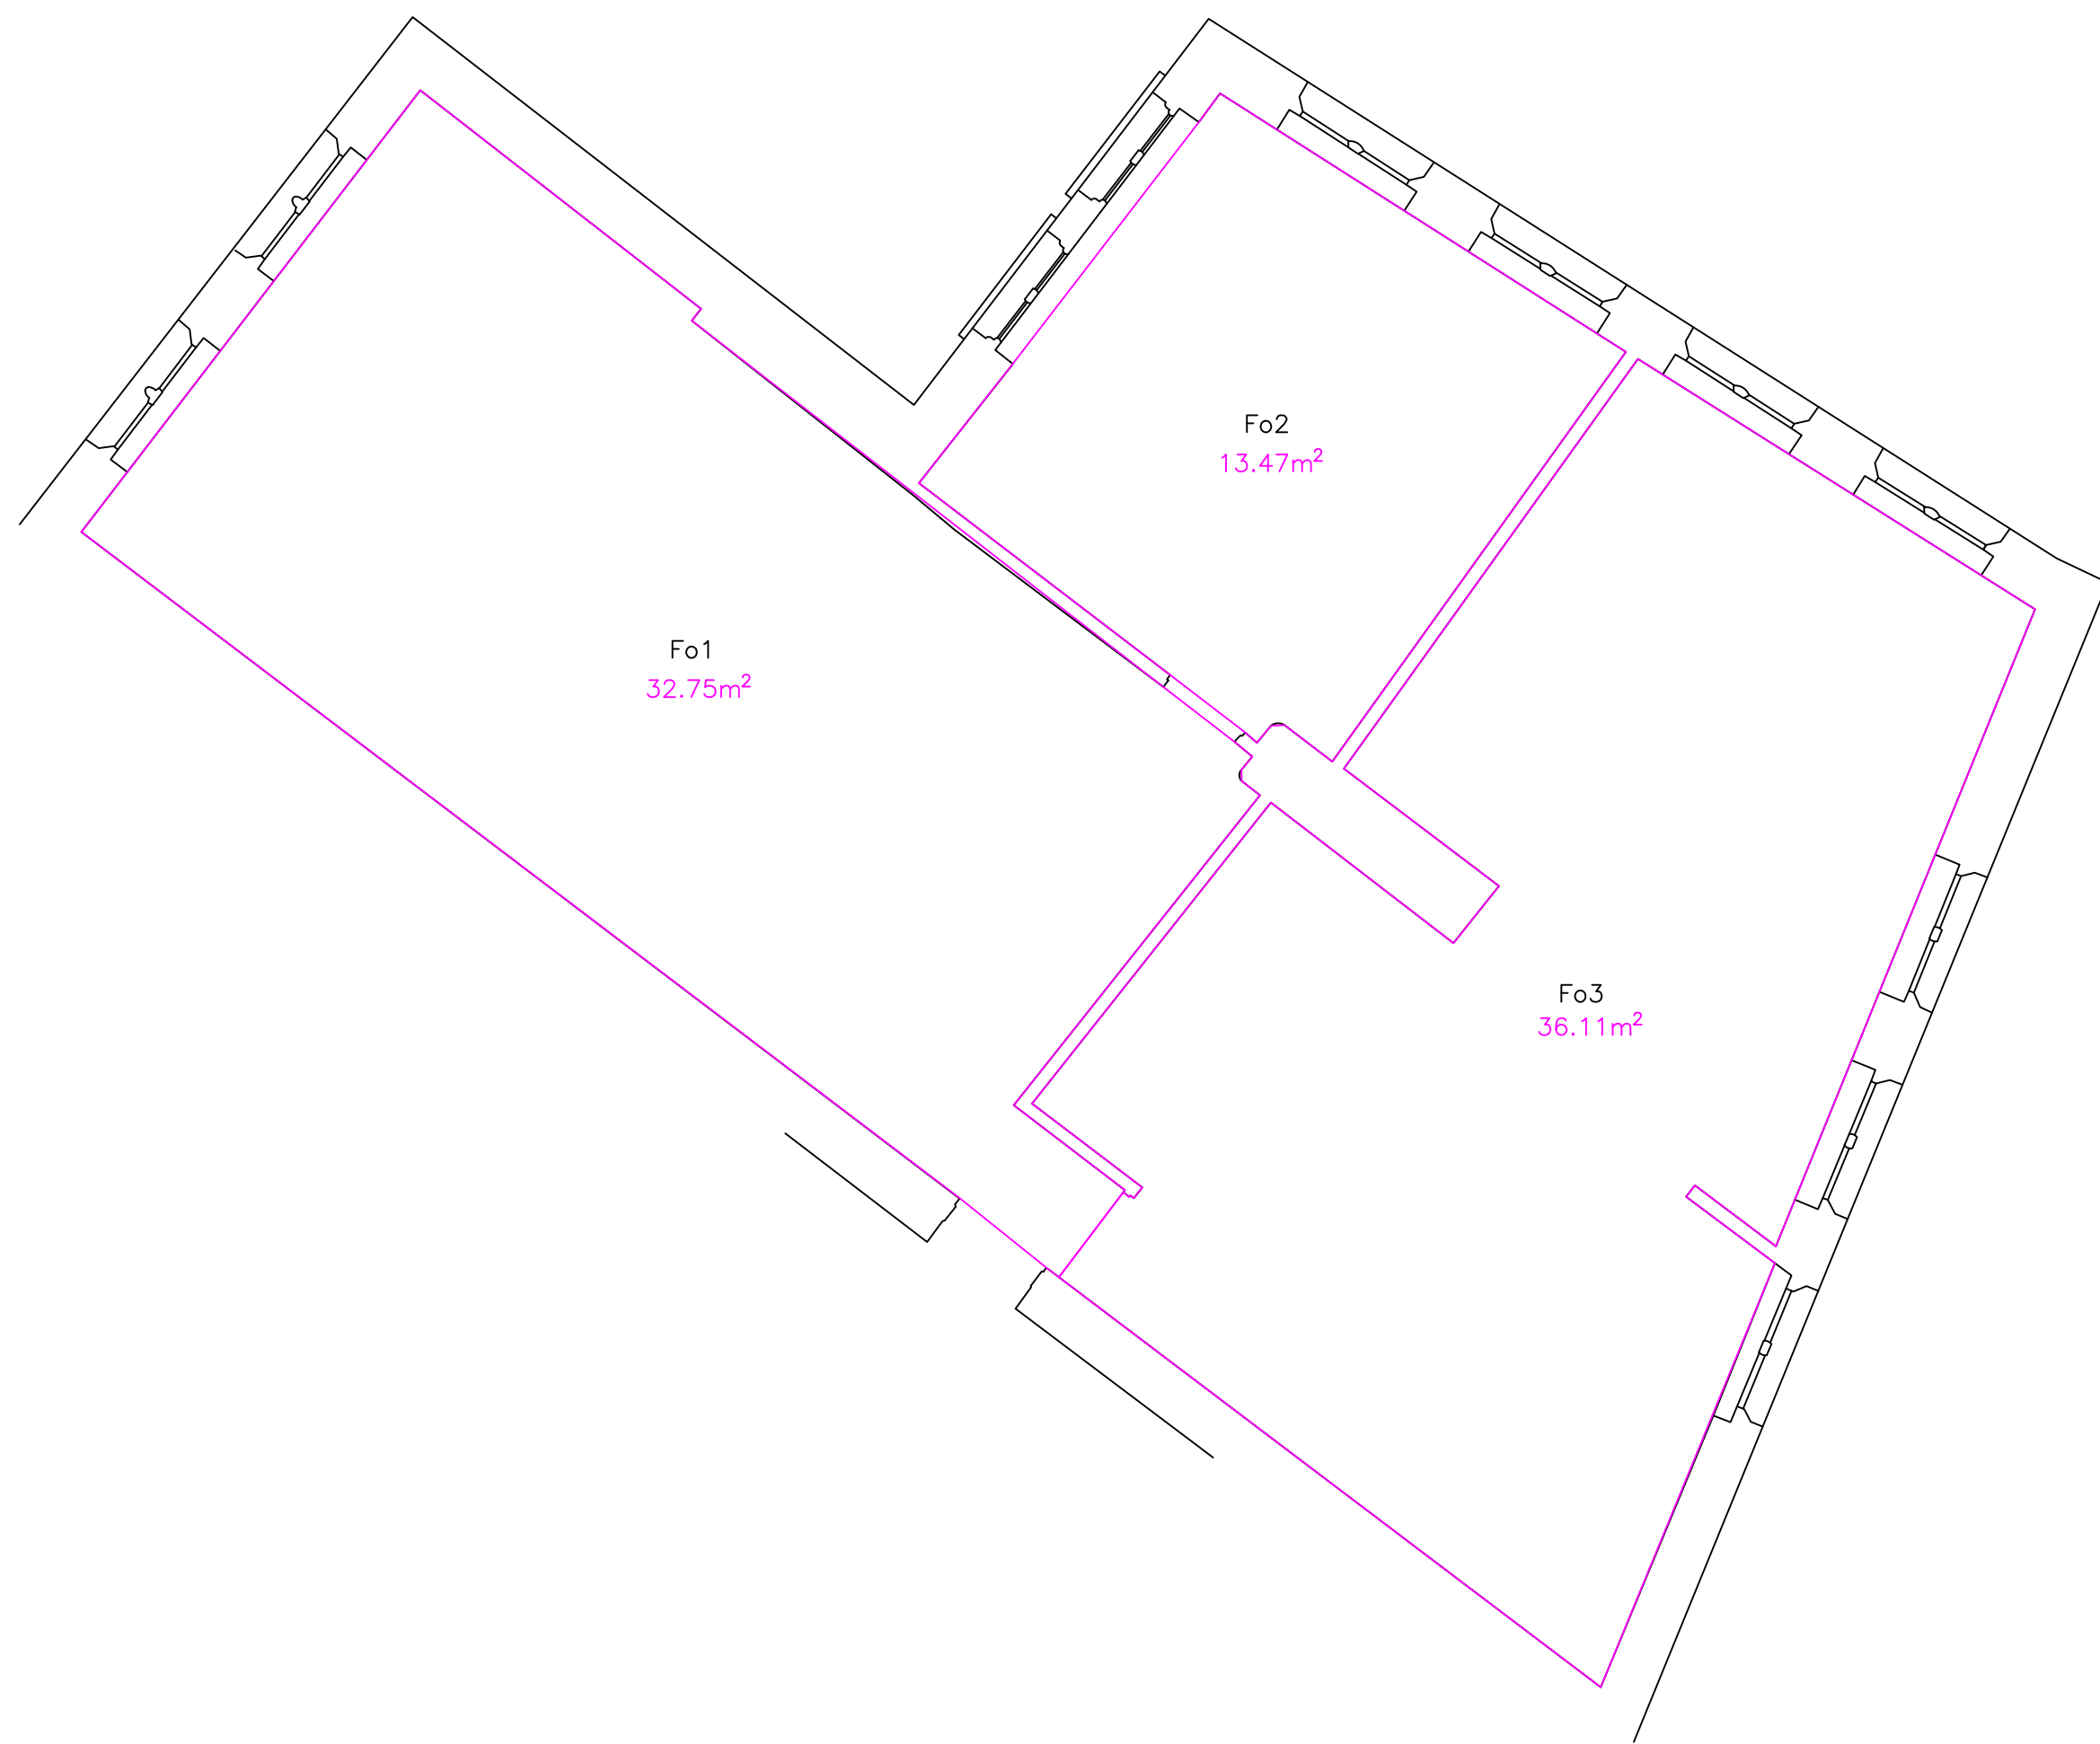
Use or copying of this document in whole or in part without the written permission of Jacobs constitutes an infringement of copyright. Limitation: This drawing has been prepared on behalf of, and for the exclusive use of Jacobs' Client(s), and is based on information valid. No acceptance of the content by Jacobs and/or Client. Jacobs reserves the right to modify or delete the content of this drawing without notice.

responsibility whatsoever for, or in respect of, any use of, or reliance upon, this drawing by any third party.

[illegible][illegible]

B	24/01/17	Addition of Room Numbers & Areas	CS	GY
A	13/01/17	Original Issue	CS	GY
Rev	Rev. Date	Purpose of revision	Drawn	Checked

		
Stockton Office, Phoenix House, Surtees Business Park, Stockton on Tees, TS18 2PH Tel: 01642 320000 www.jacobs.com		
Client: Manchester City Council		
Project: Charter St Ragged School		
Drawing title: Measured Building Survey Third Floor Plan		
Drawing status: Final		
Scale	1:50 @ A0	DO NOT SCALE
Jacobs No.	B094762B	
Client no.		
Drawing number: B094762B/MBS/2D/005		

[illegible]

Any advice, criticism, or recommendation within this document (a) should be read and relied upon only in the context of the document as a

whole; (ii) or not, in any way, report to include any manner of legal advice or opinion; (c) are based upon the information made available to Jacobs at the date of this document and on current U.S. standards, codes, technology and construction practices as at the date of this document. It should be noted and it is expressly stated that no independent verification of any of the documents or information supplied to Jacobs has been made. No liability is accepted by Jacobs for any use of this document, either for the purposes for which it was originally prepared and provided. Following final delivery of this document to the Client, Jacobs will have no further obligations or duty to advise the Client on any matters, including development affecting the information or advice provided in this document.

[illegible]

B	24/01/17	Addition of Room Numbers & Areas	CS	GY	CS
A	13/01/17	Original issue	CS	GY	IL
Rev	Rev. Date	Purpose of revision	Drawn	Checked	Approved

	
Station Office, Phoenix House, Surtees Business Park, Stockton on Tees, TS18 2PH Tel: 01646 330000 www.jacobs.com	
Client	Manchester City Council
Project	Charter St Ragged School
Drawing title Measured Building Survey Fourth Floor Plan	
Drawing status Final	
Scale	1:50 @ A0
Jacobs no.	B094762B
Client no.	
Drawing number B094762B/MBS/2D/006	
Rev	B

© Copyright 2010 Jacobs U.S. Limited. The concepts and information contained in this document are the property of Jacobs U.S. Limited. Use or copying of this document in whole or in part without the written permission of Jacobs constitutes an infringement of copyright. Limitation: This drawing has been prepared on behalf of, and for the exclusive use of Jacobs' Client, and is subject to, and issued in accordance with, the provisions of the contract between Jacobs and the Client. Jacobs accepts no liability or responsibility whatsoever for, or in respect of, any use of, or reliance upon, this drawing by any third party.