

NOTE
DO NOT SCALE FROM THIS DRAWING, UTILISE ONLY
NUMBERED DIMENSIONS.
THIS DRAWING SHOULD BE READ IN CONJUNCTION WITH
ALL RELEVANT ARCHITECTS AND ENGINEERS DRAWINGS.
NOTIFY MP CONSULTING ENGINEERS IMMEDIATELY OF ANY
DISCREPANCIES.
UNLESS NOTED OTHERWISE, THIS DRAWING IS FOR
BUILDING REGULATIONS APPROVAL ONLY.
(c) MP CONSULTING ENGINEERS.
e: info@mp-consulting.co.uk
w: www.mp-consulting.co.uk



FOUNDATION NOTES

1. ALL CONCRETE WORK IS TO BE IN ACCORDANCE WITH MP CONSULTING ENGINEERS NBS-SPECIFICATION SECTION E

2 RELEVANT CONCRETE MIX DESIGN:-

CONCRETE ELEMENT	DESIGN CHEMICAL CLASS	SPEC. CLAUSE No.
BLINDING	C16/20	E10/130A
REINFORCED CONC	C28/35	E10/130C

3. FOUNDATIONS HAVE BEEN DESIGNED TO FOUND ON PILED FOUNDATIONS

4. FOUNDATIONS TO BE EXCAVATED TO MINIMUM DEPTHS INDICATED, WITH ANY VARIATION IN DEPTH TO SUITABLE BEARING STRATA BEING REPORTED TO THE ENGINEER PRIOR TO CASTING OF CONCRETE

5. ALL REINFORCED FOUNDATIONS AND GROUNDBEAMS TO BE CAST IN SUITABLE FORMWORK WITH 50mm CONCRETE BLINDING UNLESS OTHERWISE AGREED BY THE ENGINEER

6. TOP OF ALL FOUNDATIONS TO BE 77mm BELOW FINISHED FLOOR LEVEL UNLESS NOTED OTHERWISE

7. ALL FOUNDATIONS ARE POSITIONED ON THE CENTRE LINE OF THE SUPPORTED WALL/COLUMN, UNLESS NOTED OTHERWISE

8. ALL HOLDING DOWN BOLTS TO BE SET-OUT TO DIMENSIONS SHOWN ON STEELWORK SUB-CONTRACTORS DRAWINGS

9. SURFACE FINISH TO CONCRETE TO BE IN ACCORDANCE WITH SECTION 6 IN BS8110. ALL FACES TO BE 'AS CAST' UNLESS SPECIFIED BELOW:-

CONCRETE ELEMENT	SURFACE FINISH			
	TOP	BOTTOM	SIDE	END

Note:

The employer gives no warranty in relation to the accuracy or completeness of any documents or reports included within the tender pack. The contractor is liable for the design of the works

P02	Foundation Layout updated	28.10.21	SFB	RSM
P01	Issued for Tender	18.10.21	SFB	RSM

Rev Description Date Dm Ckd

Status

S2 - INFORMATION



CHARTERED
CIVIL AND
STRUCTURAL
ENGINEERS

UNIT 3, MANSE LANE
MERCURY COURT
KNARESBOROUGH
NG5 8LF
T: 01423 861569

Project

Lidl Fallowfield

Client


SMR Architects

Drawing Title

Proposed Foundation GA


MP Sheet Ref	Sheet	Scale	Drawn
4407 - S - 0201	A1	As indicated	SFB

BIM Ref	Origin	Vol	Level	Type	Role	Number	Status	Rev
4407 - MP - 00 - B1 - DR - S - 0201 - S2 - P02								

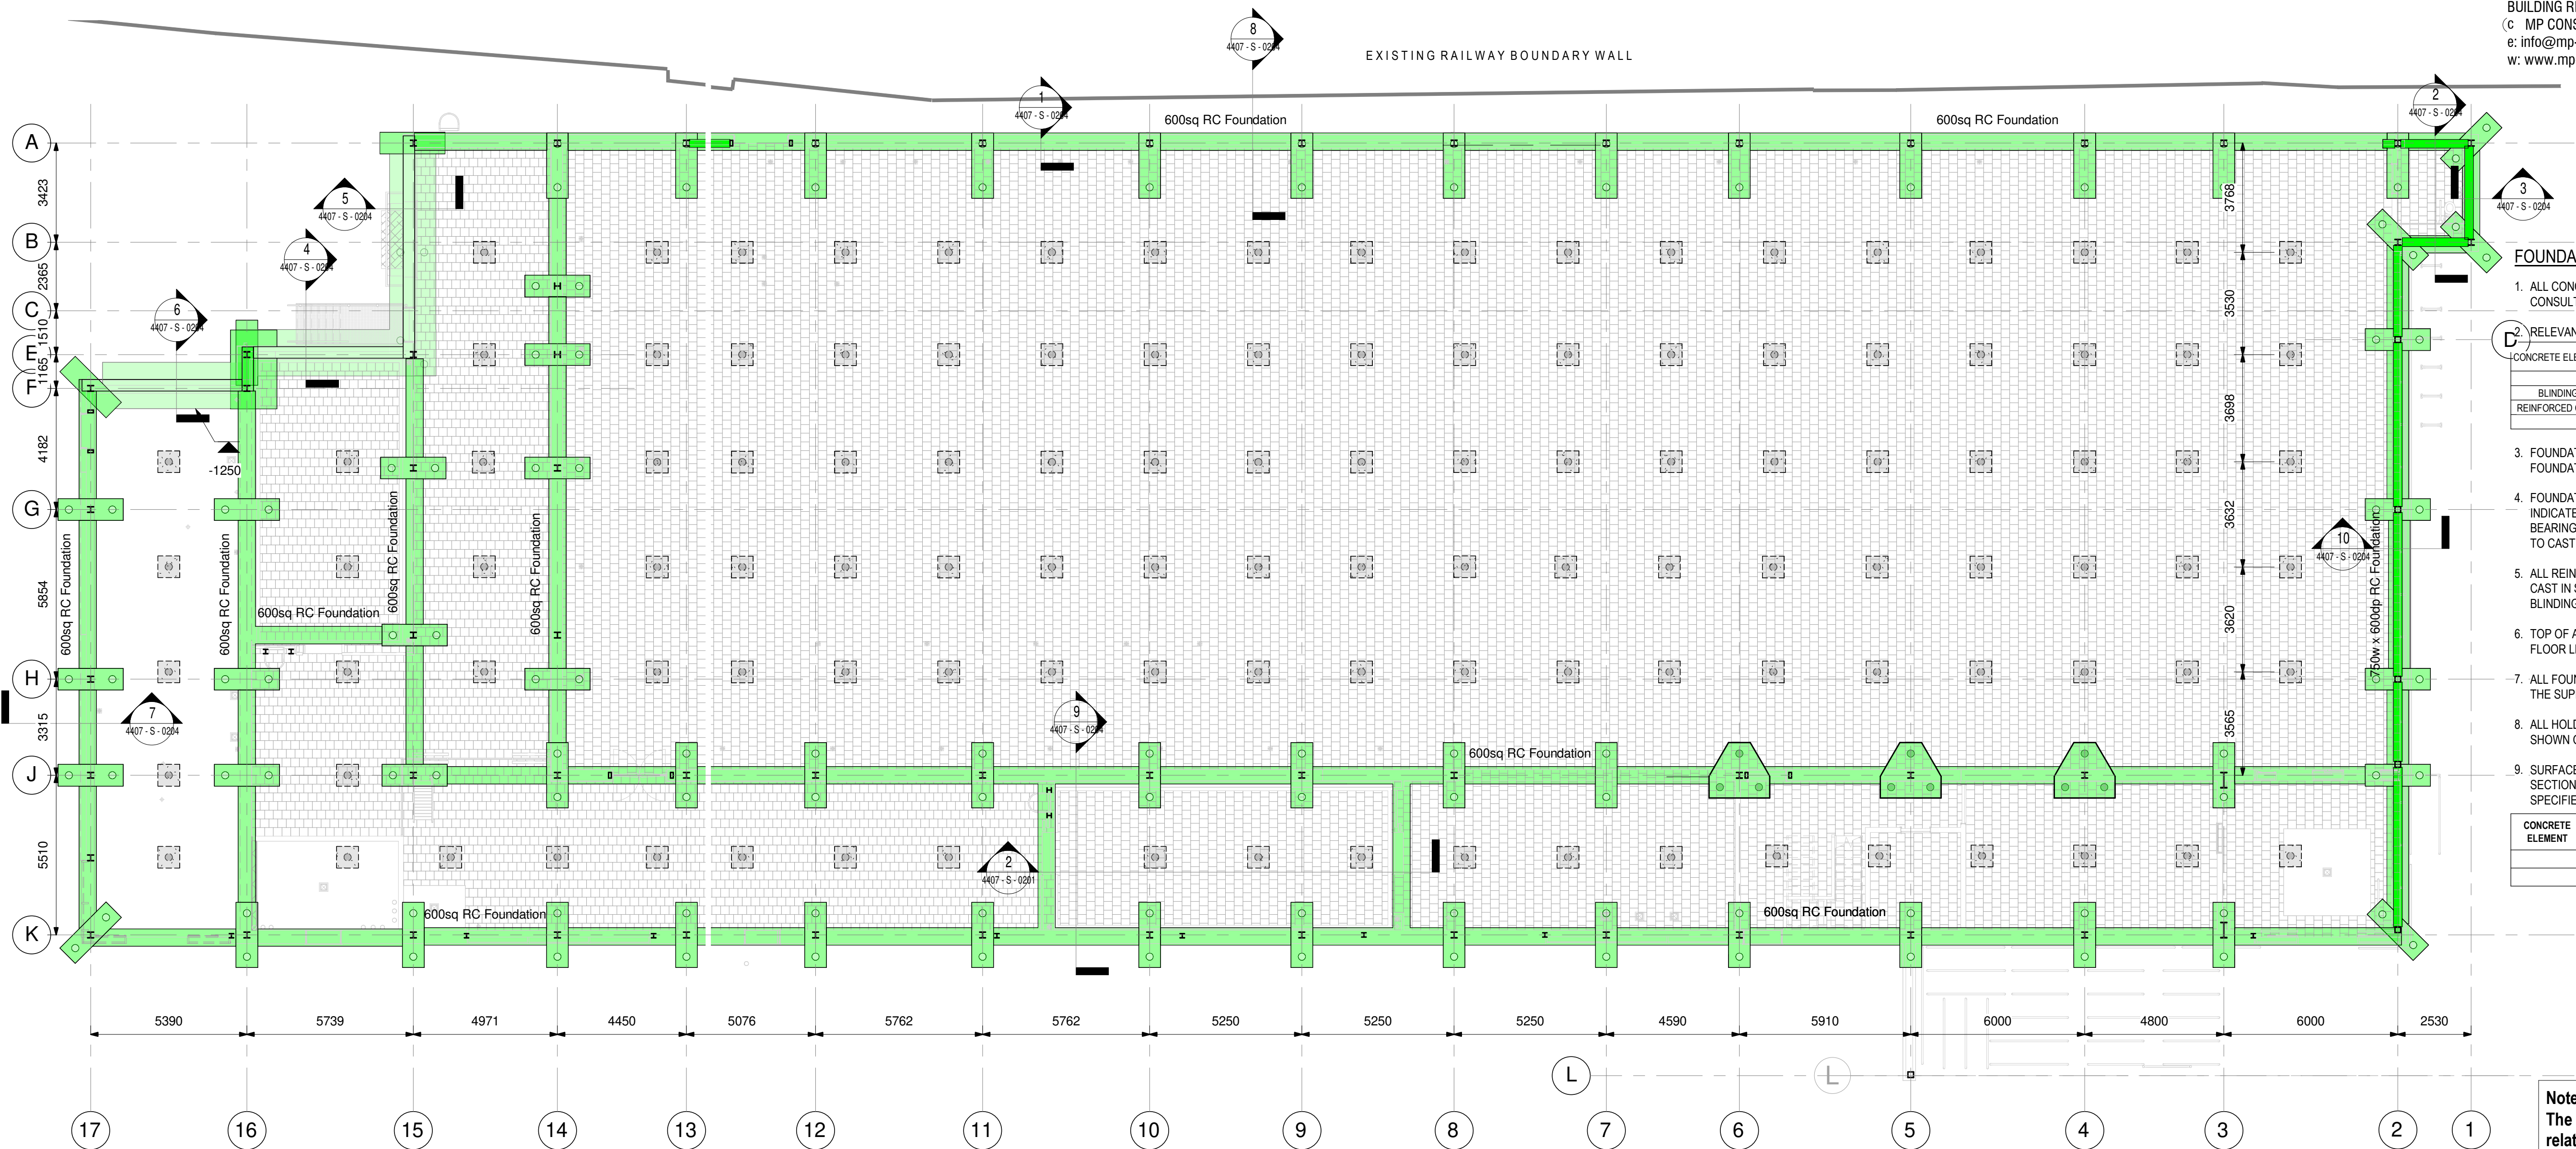

1 Proposed Foundation GA

1 : 125

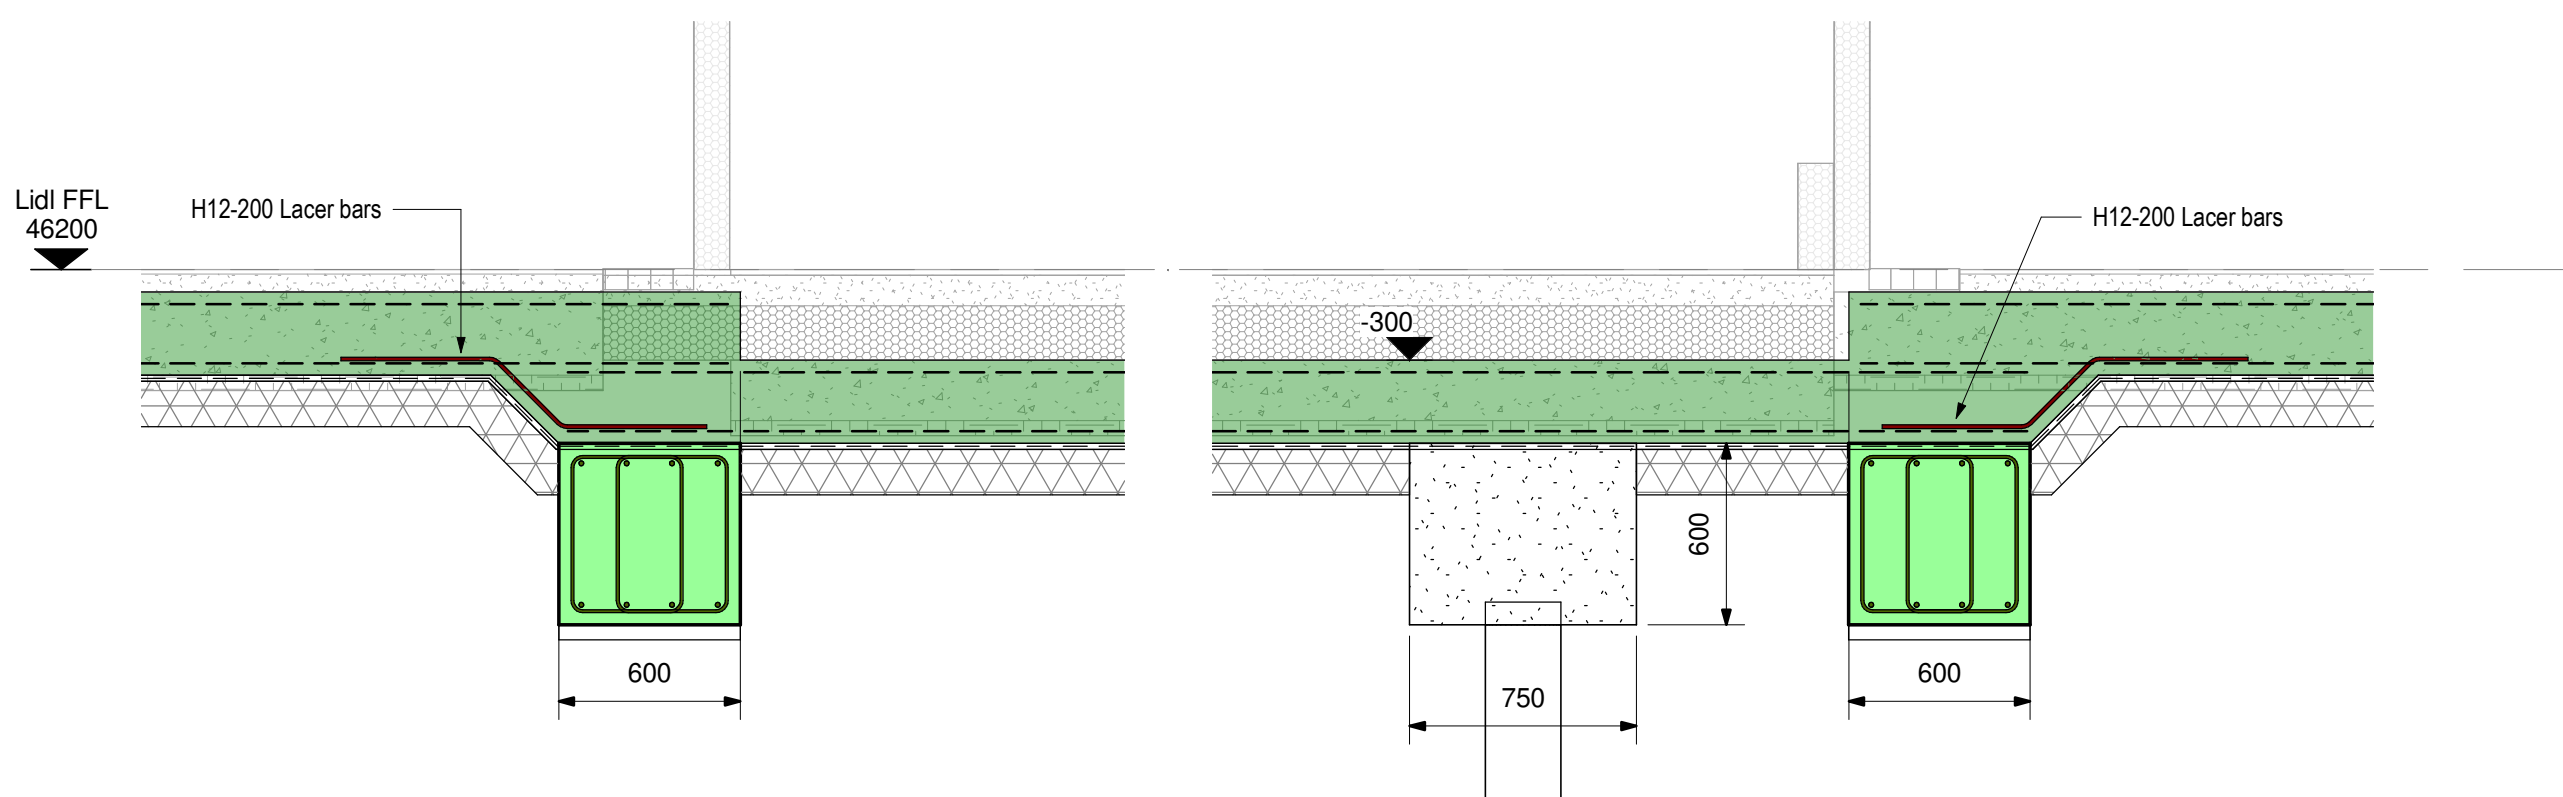

2 Section - Freezer Recess

1 : 25

Information Only