




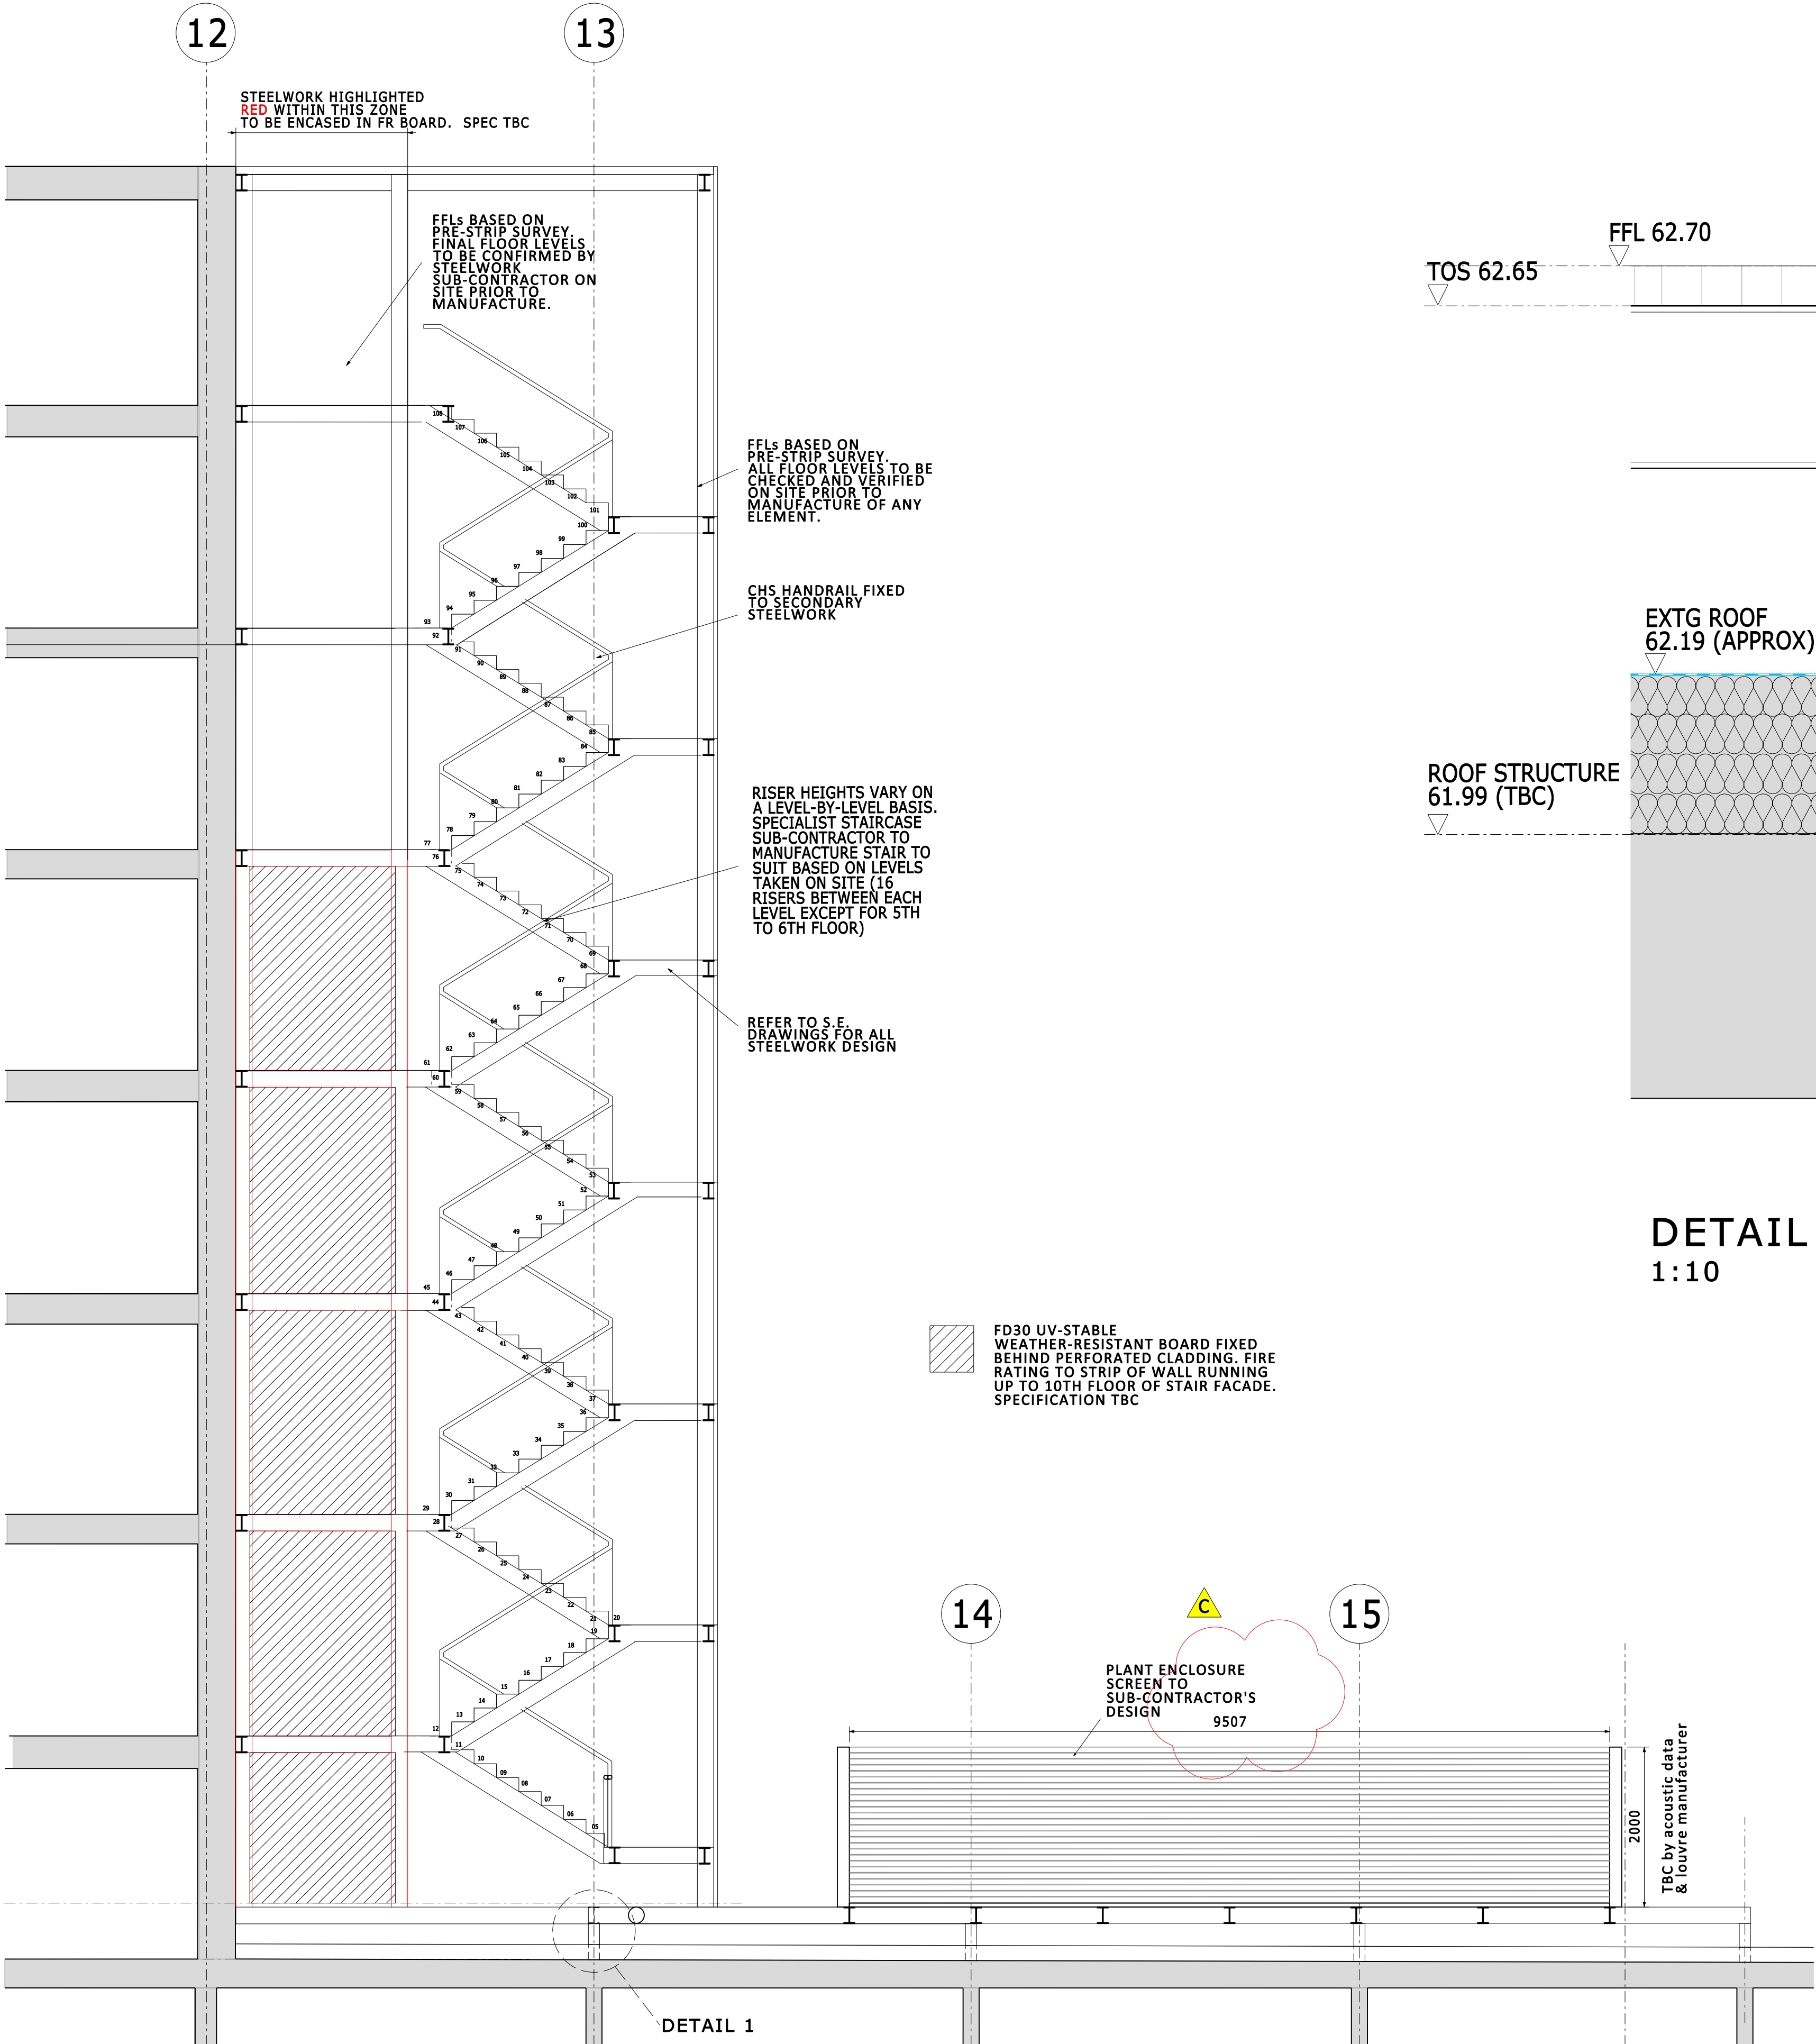

SECTION CC
1:50

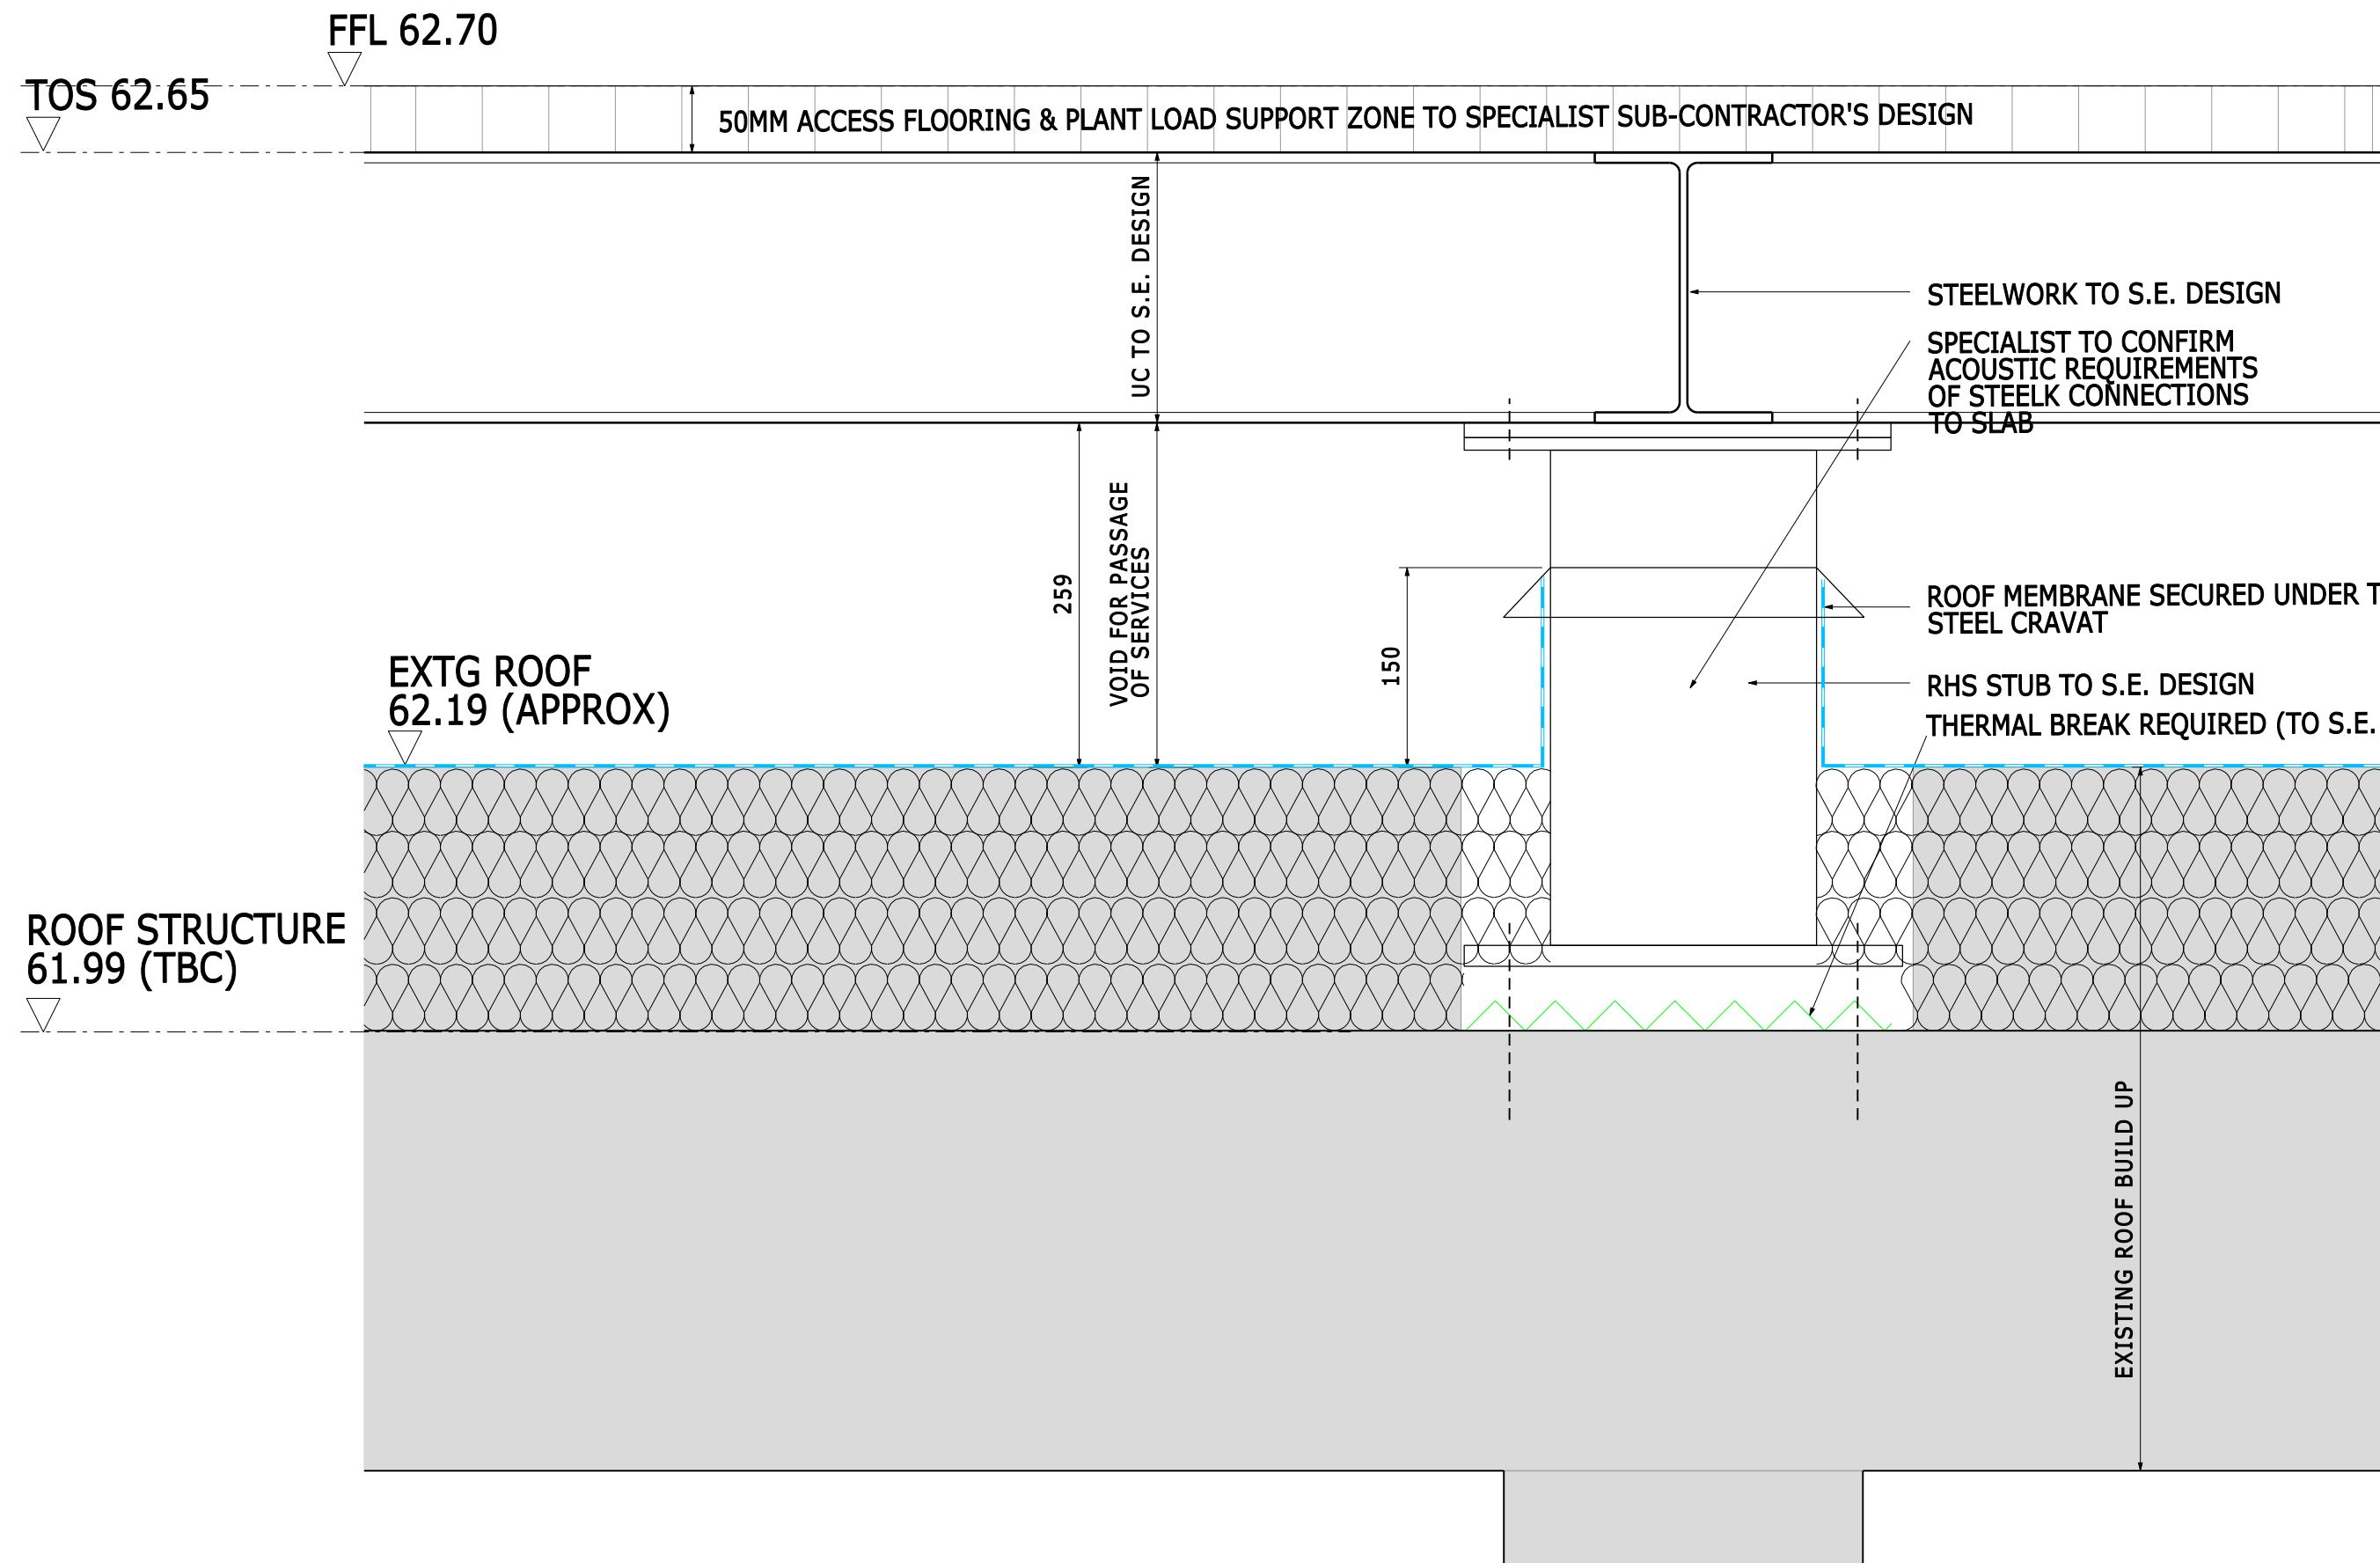

DETAIL 1
1:10

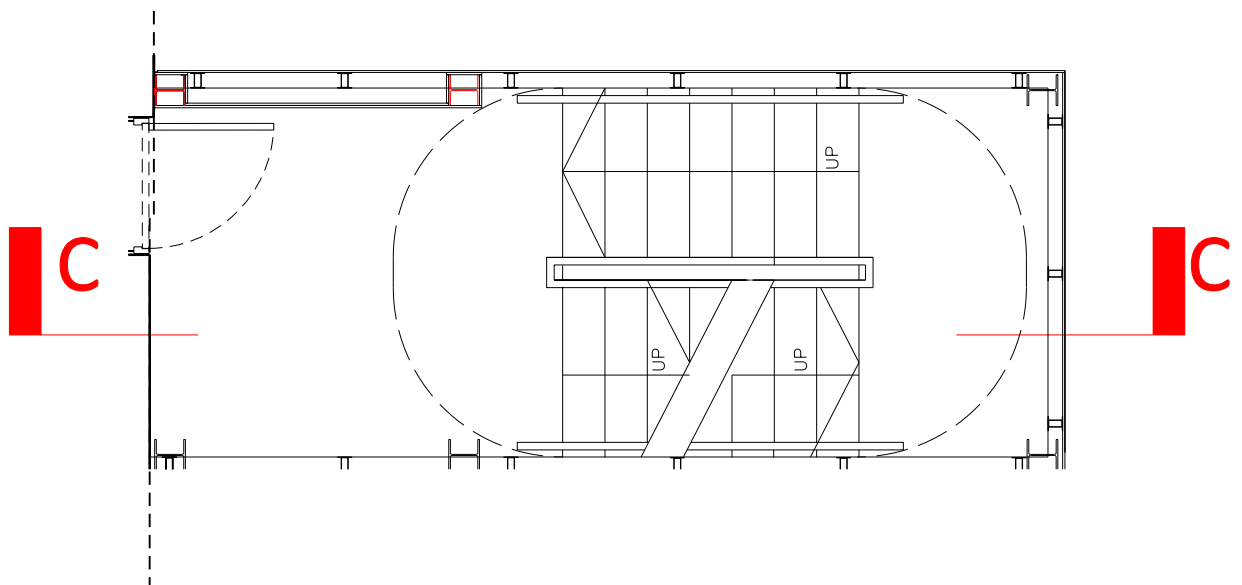

KEY PLAN (TYPICAL)
1:50

This drawing and CAD data therein is protected by copyright and must not be copied or reproduced without the written consent of DLG Architects LLP. ©

No dimensions are to be scaled from this drawing. Use figured dimensions only. All dimensions and sizes are to be checked on site and any discrepancies reported to the architect prior to initiation of any works.

P(24)

REV	DESCRIPTION	INITIALS/DATE
A	CONSTRUCTION ISSUE	KO/10.03.22
B	REVISIONS AS CLOUDED	HR/27.04.22
C	SCREEN DIMENSION CORRECTED	NS/06.06.22

Notes:

To be read in conjunction with Structural Engineers drawings

Stair, cladding, balustrade and handrail design by specialist.

Cladding to stair Enclosure to act as fall restraint barrier.

ALL WORKS TO BE IN ACCORDANCE WITH ALL CURRENT EDITIONS AND RELEVANT CLAUSES OF BUILDING REGULATIONS, BRITISH STANDARDS, CODES OF PRACTICE AND HSE DIRECTIVES, EVEN IF UNSTATED.

ALL STEELWORK, STRUCTURE, FLOORS ETC ARE SHOWN ON THIS DRAWING AS DESIGN INTENT ONLY AND ARE SUBJECT TO STAIR SUB-CONTRACTOR, STRUCTURAL AND FABRICATION ENGINEERS DETAILS

ALL STRUCTURAL STEELWORK IF REQUIRED, IS TO BE PRIMED AND PAINTED IN A COLOUR RAL 7021, FULLY WELDED, ALL WELDS GROUND FLUSH AND FINISHED SMOOTH. ANY VISIBLE FIXINGS TO BE COUNTERSUNK ALLEN HEADS, PAINTED OVER.

ALL WORKS TO THE WALLS, DOORS, WINDOWS, ROOF ETC ARE TO SEPARATE DETAIL AND NOT TO BE REFERENCED FROM THIS DRAWING UNLESS STATED FOR RELEVANT CONSTRUCTION PURPOSES

ALL FLOOR LEVELS TO BE CHECKED AND VERIFIED PRIOR TO MANUFACTURE OF ANY ELEMENT.

HANDRAILS/GUARDINGS TO BE DESIGNED IN COMPLIANCE WITH PART K OF THE APPROVED DOCUMENTS TO THE BUILDING REGULATIONS (WITH REGARD TO FALLING FROM HEIGHT, IMPACT LOADING/RESISTANCE AND GLAZING SAFETY)

2M CLEAR (MIN.) HEADROOM TO BE MAINTAINED OVER ALL STAIRS AND LANDINGS.

JOB NAME
CIEL LAYSTALL LTD
LAYSTALL ST
MANCHESTER
M1 2JZ

DRAWING TITLE
PROPOSED STAIR 3
SECTION AND ROOF
CONNECTION DETAIL

STATUS
Construction

DATE
MAR'22

SHEET BY
KO

SCALE @ SIZE
VARIES@A1

JOB NO.
4328

CODE
P(24)

DRAWING NO.
202

REV
C

DLG ARCHITECTS
LEEDS
One Brewery Wharf
Waterloo Street
Leeds
LS10 1GX

LONDON
Studio 12.0G.1
The Leather Market
11-13 Weston Street
London
SE1 3ER

+44(0)113 247 1222
leeds@dlgarchitects.com

+44(0)207 620 1236
london@dlgarchitects.com