


EXISTING SCHEME

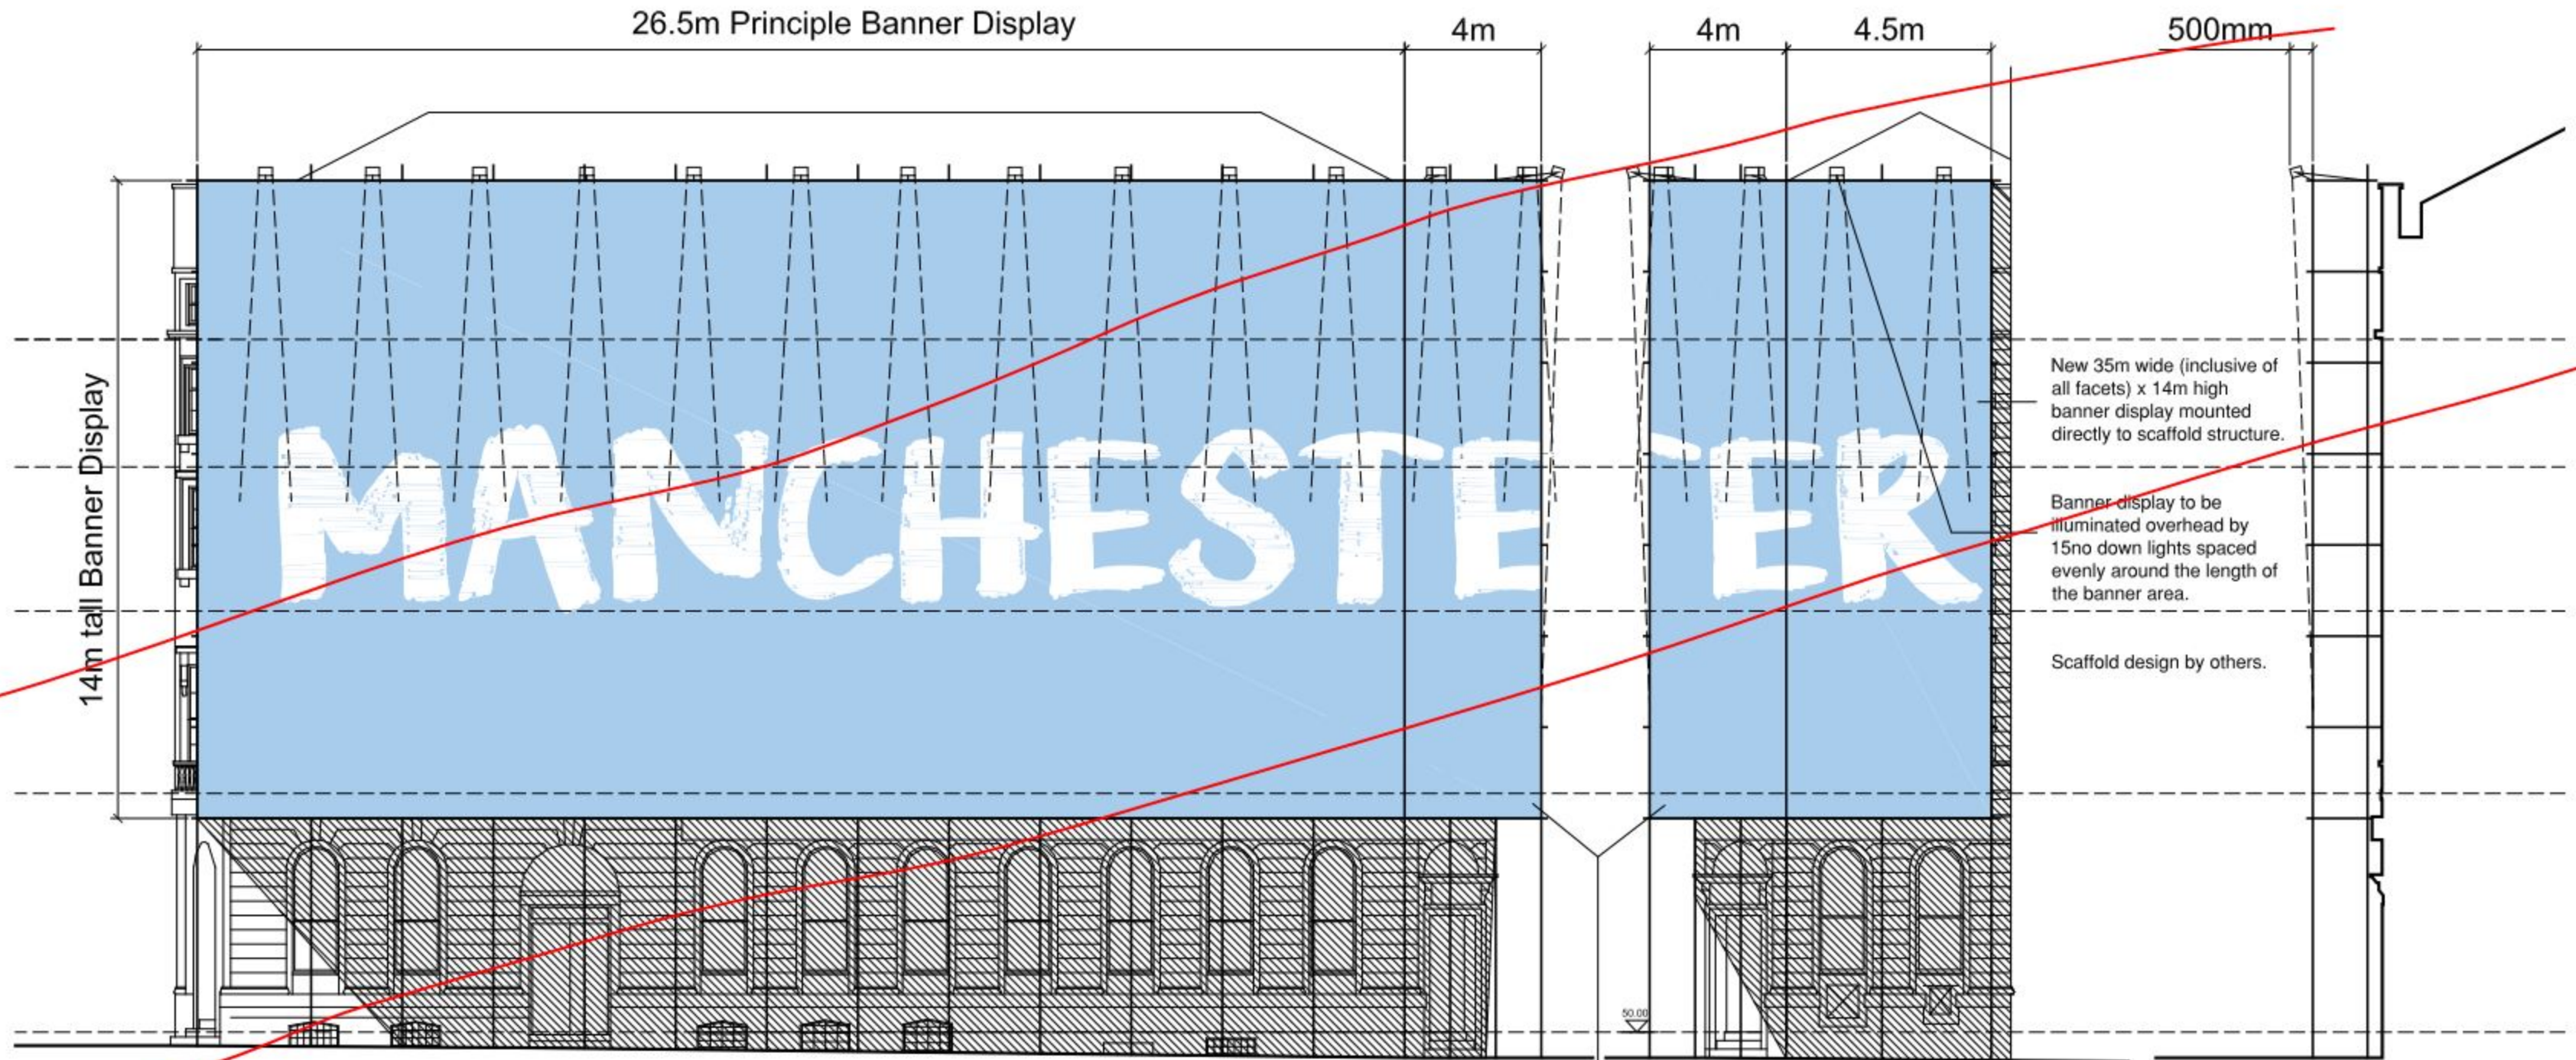

Note: