

This drawing is the copyright of dragonfly contracts Limited, and may not be reproduced in any form whatsoever without prior express written consent. All drawings/designs are subject to final local authority and fire officer approval and this is the responsibility of the client unless written express instructions to the contrary exist.

Revision	Description	Date
----------	-------------	------

A First Drawing Revision --/--/--

A First Drawing Revision --/--/--

Proposal

UNIT 4, SUITE B,

tel: 0870 787 0366
fax: 0870 787 0368
www.dragonfly.uk.com

tel: 0870 787 0366
fax: 0870 787 0368
www.dragonfly.uk.com

www.dragonfly.uk.com


DRAGONFLY





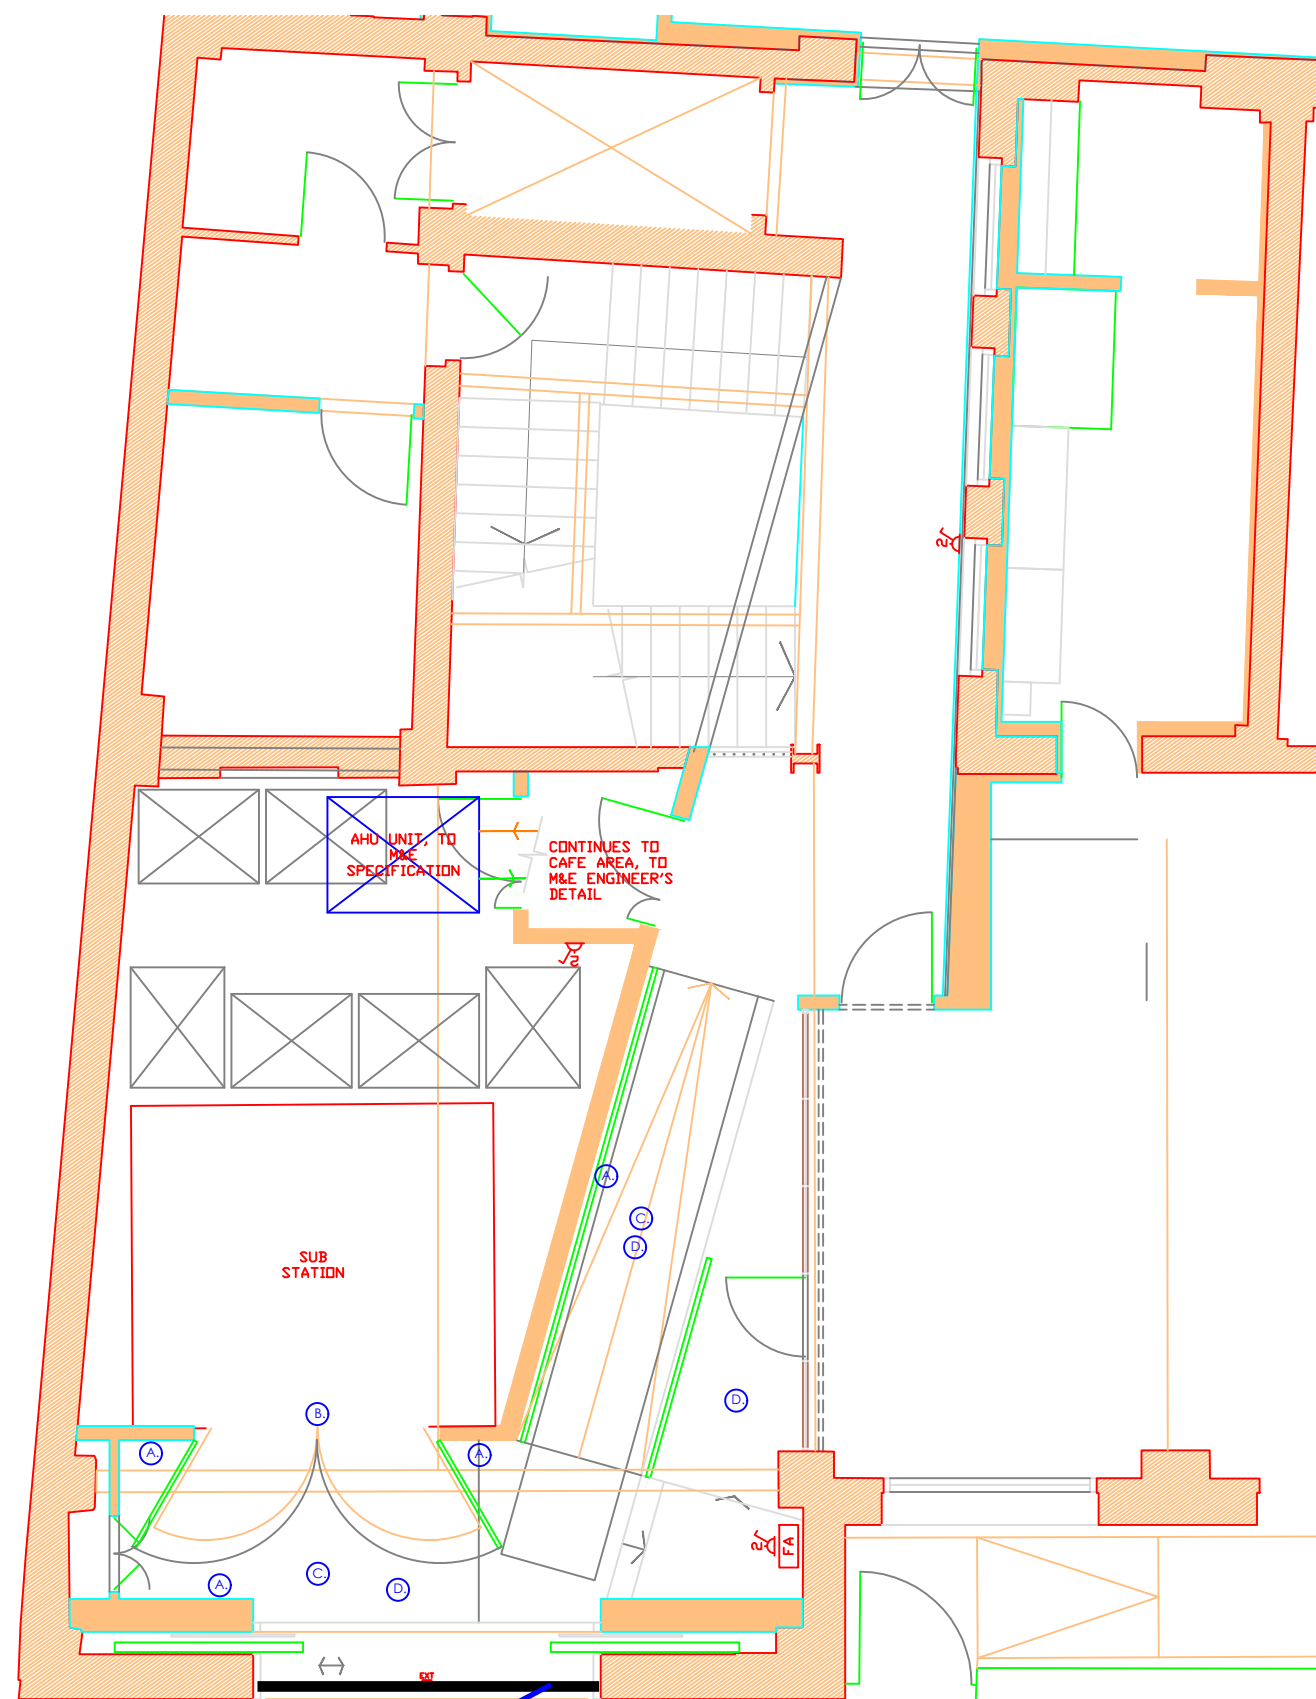

New hoarding line, contained within the existing arch way will all fixings cantilevered through to internal walls to prevent damage to stone work.

Indicates new single door to maintain fire escape and ENW access to transformer room.

PLAN

- (A.) Walls to be painted black - RAL 9004 Signal Black
- (B.) All frames and doors to be powder coated black to match walls.
- (C.) LDL Dominique surface mounted can lighting in black to be used throughout
- (D.) Floor specification as existing ground floor space in main building - Solus Terazzo Founta honed R9 matte 600 x 400 tiles