


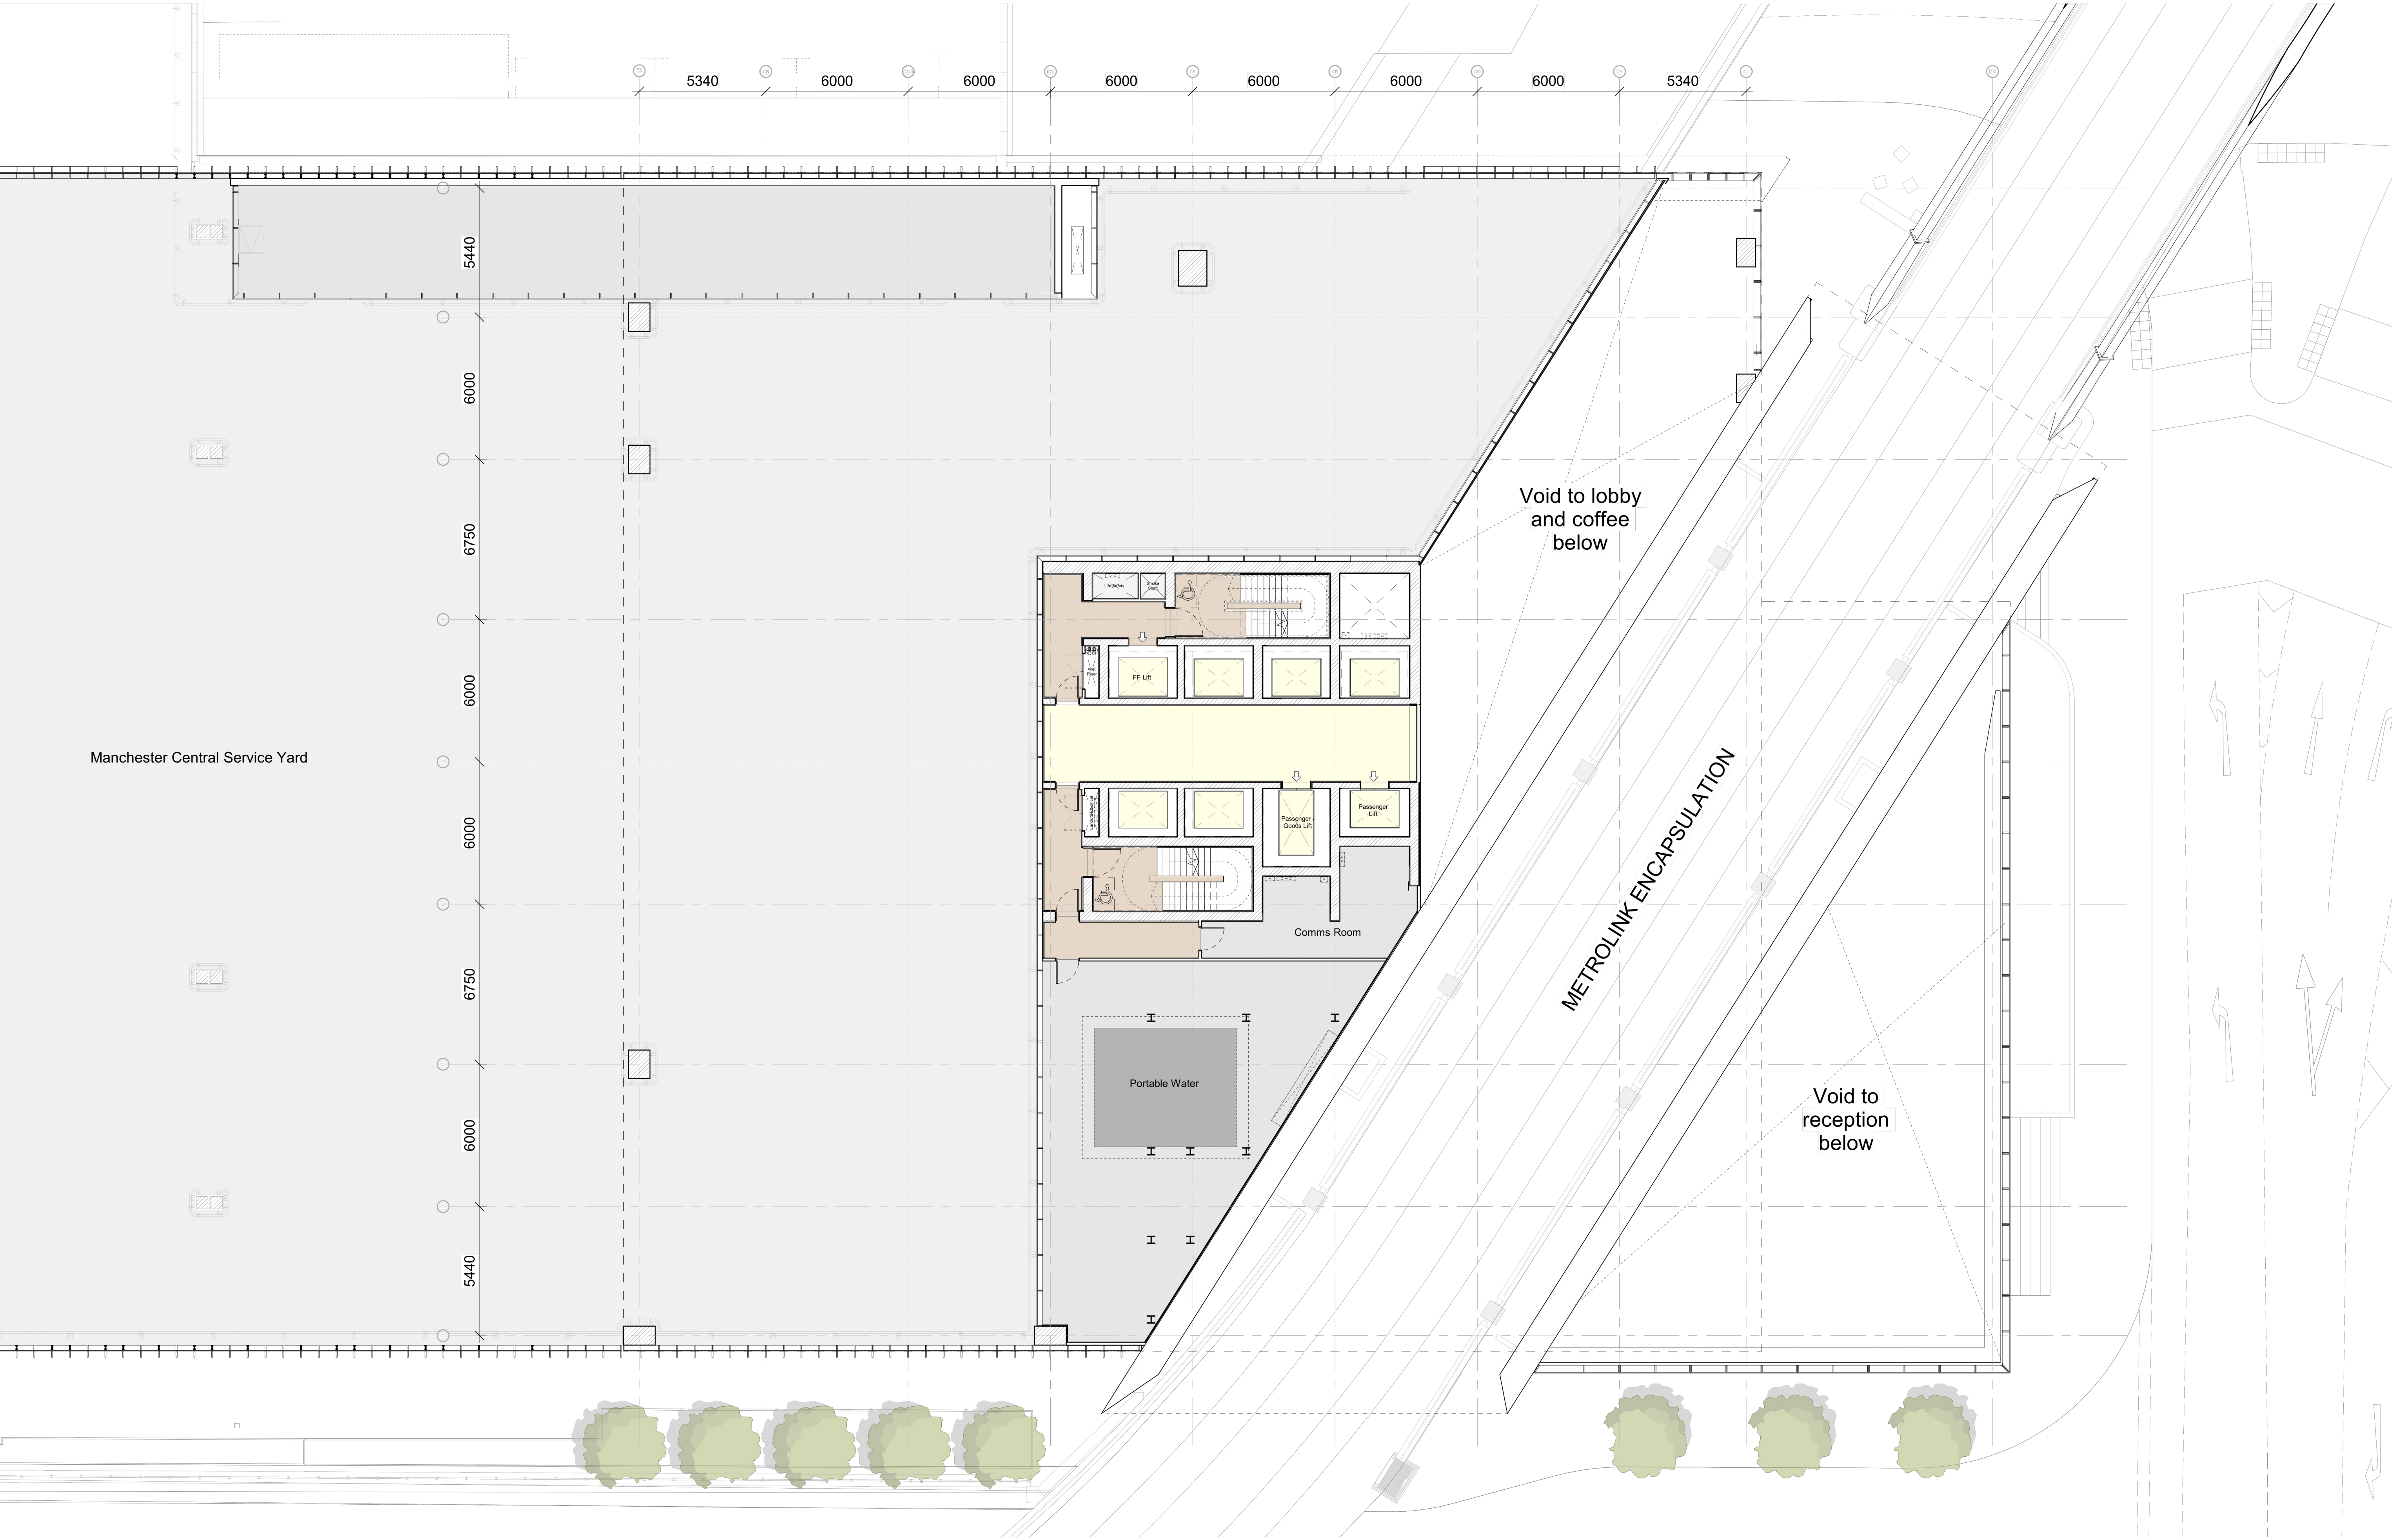

This drawing is copyright Do not scale off dimensions. All dimensions to be checked on site by contractor. Contractor to report any dimensional discrepancies, errors or omissions prior to commencing on site.	Rev/	Date	Description	Rev/	Date	Description	Rev/	Date	Description	North
	00	17-03-2017	Planning Issue							
	01	13-07-2017	Change of Use							
	02	30-04-2020	Minor Material Amendment Application							
	03	15-12-2020	Non-Material Amendment Application							
	04	19-02-2021	Non-Material Amendment Application							
	05	04-04-2022	Minor Material Amendment Application							
Project Title Former Bauer Millet Site Drawing Title Building 3 - First Floor Mezzanine Plan										Status Planning Scale 1:250 @ A3 1:125 @ A1 Date March 2017 Job No 10053 Drawing No 10053-B3-A-B5D9-G200-P-01M-001 Revision 05
MANCHESTER Riverside, 4 Commercial St Manchester M1 6 2RG +44 (0)161 835 2342 www.simpsonhaugh.com LONDON 5-8 Roberts Place London EC1R 6BB +44 (0)20 7549 4900 mail@simpsonhaugh.com										simpsonhaugh © SimpsonHaugh 2017