
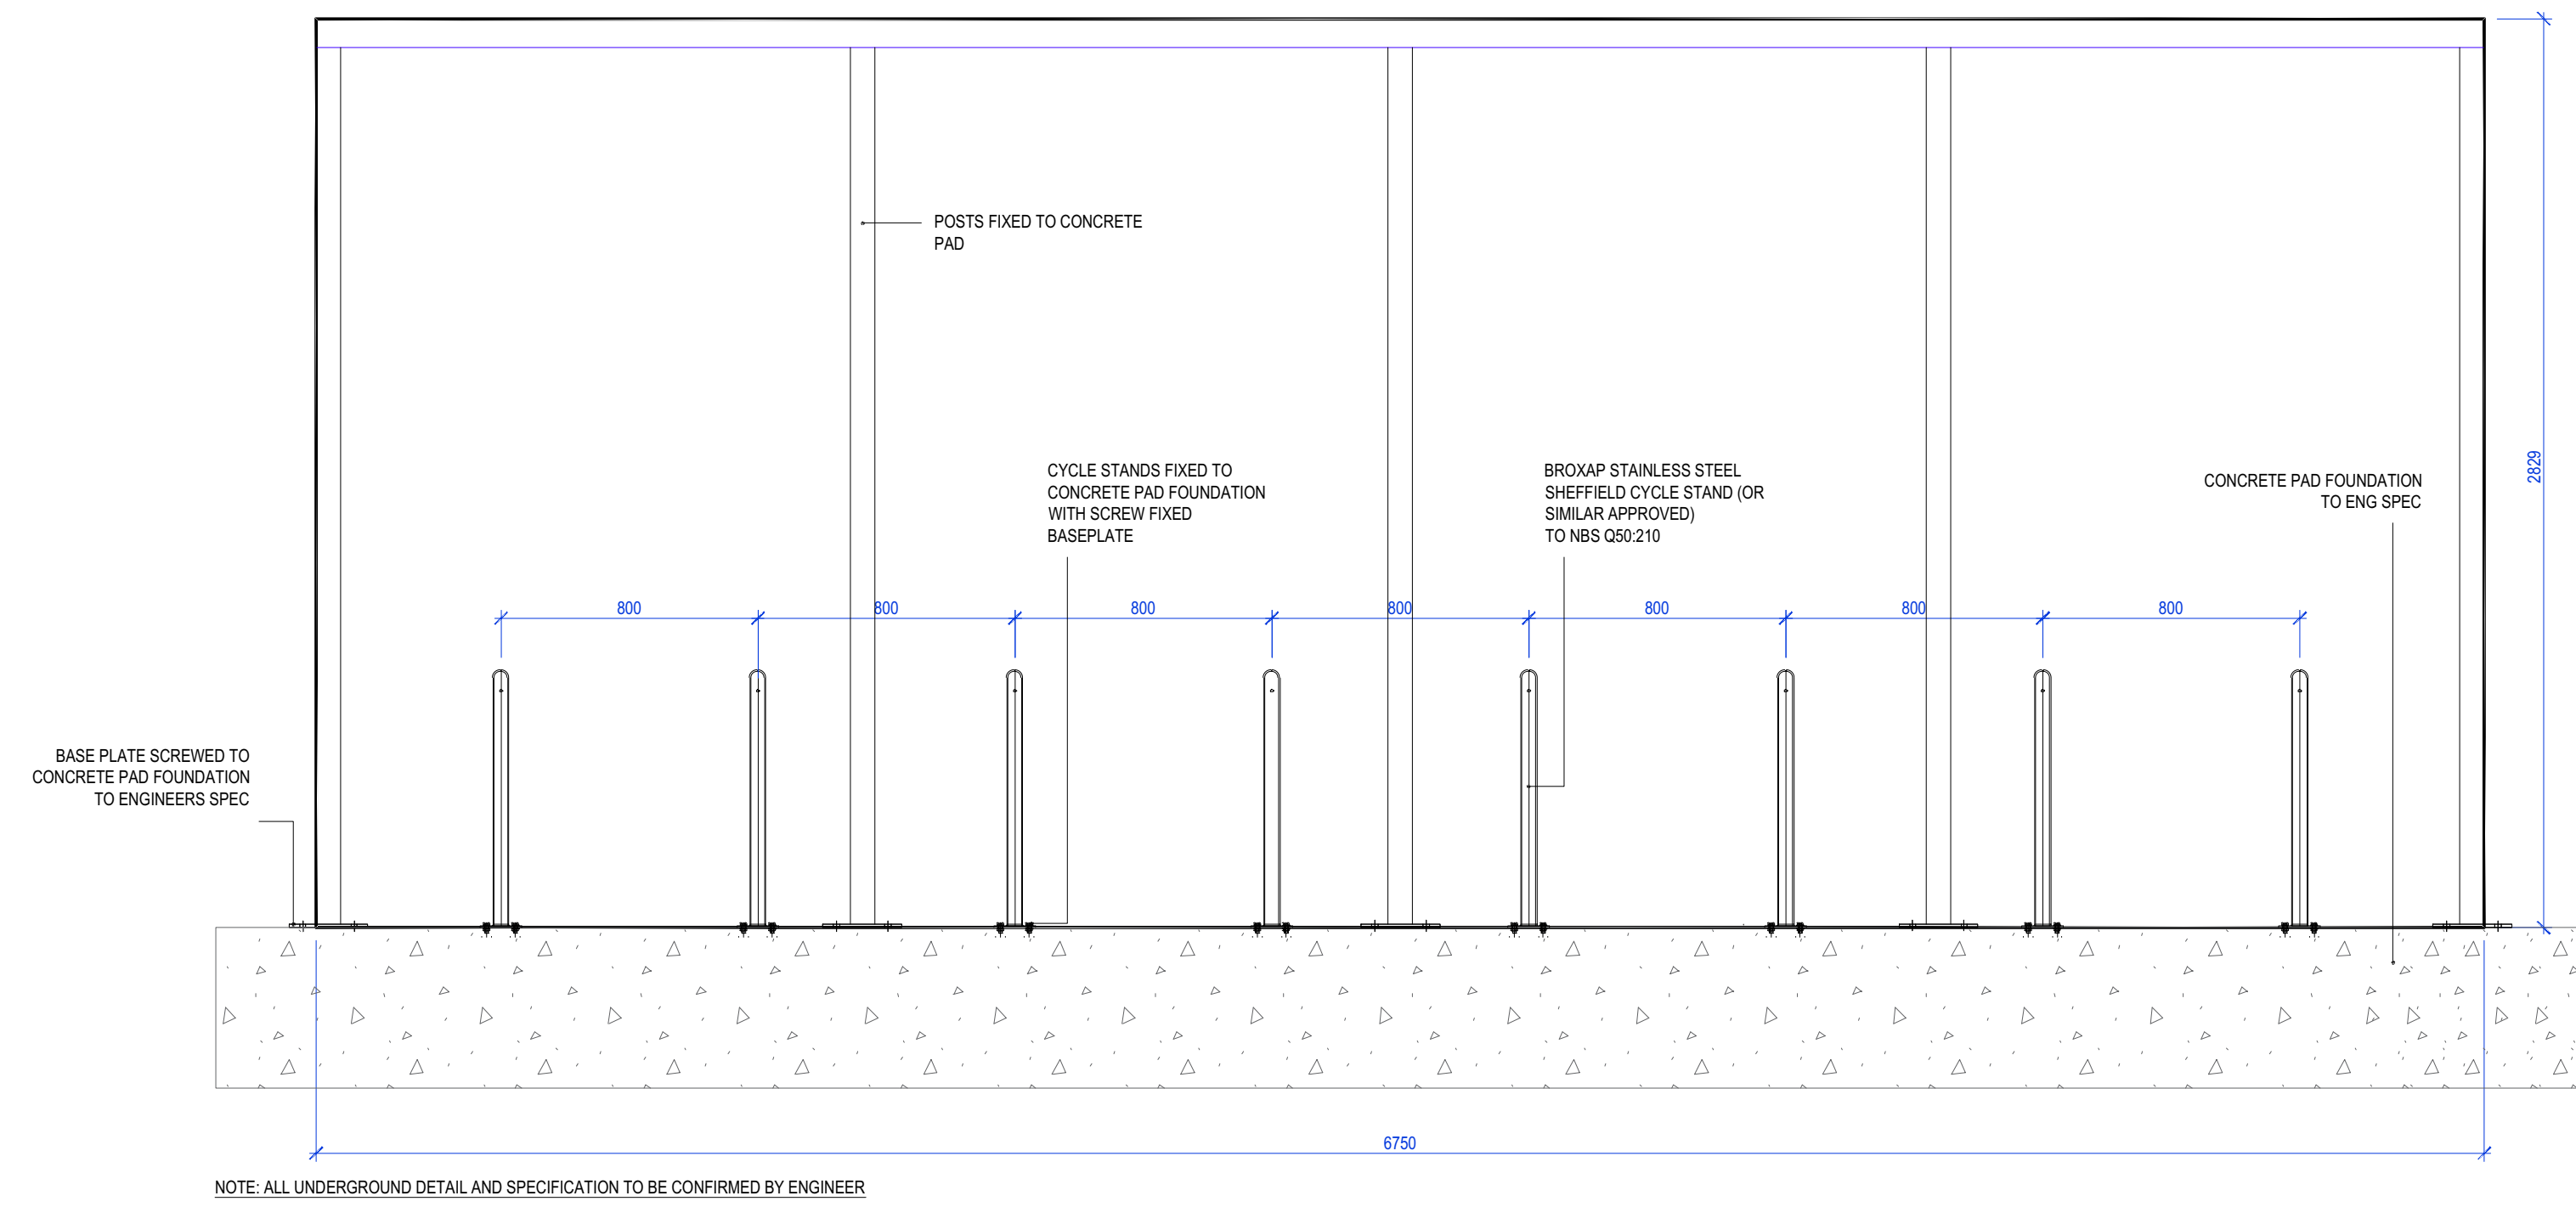



CYCLE COMPOUND DETAIL
TO NBS Q50:210A
1:20

ELEVATION

SECTION

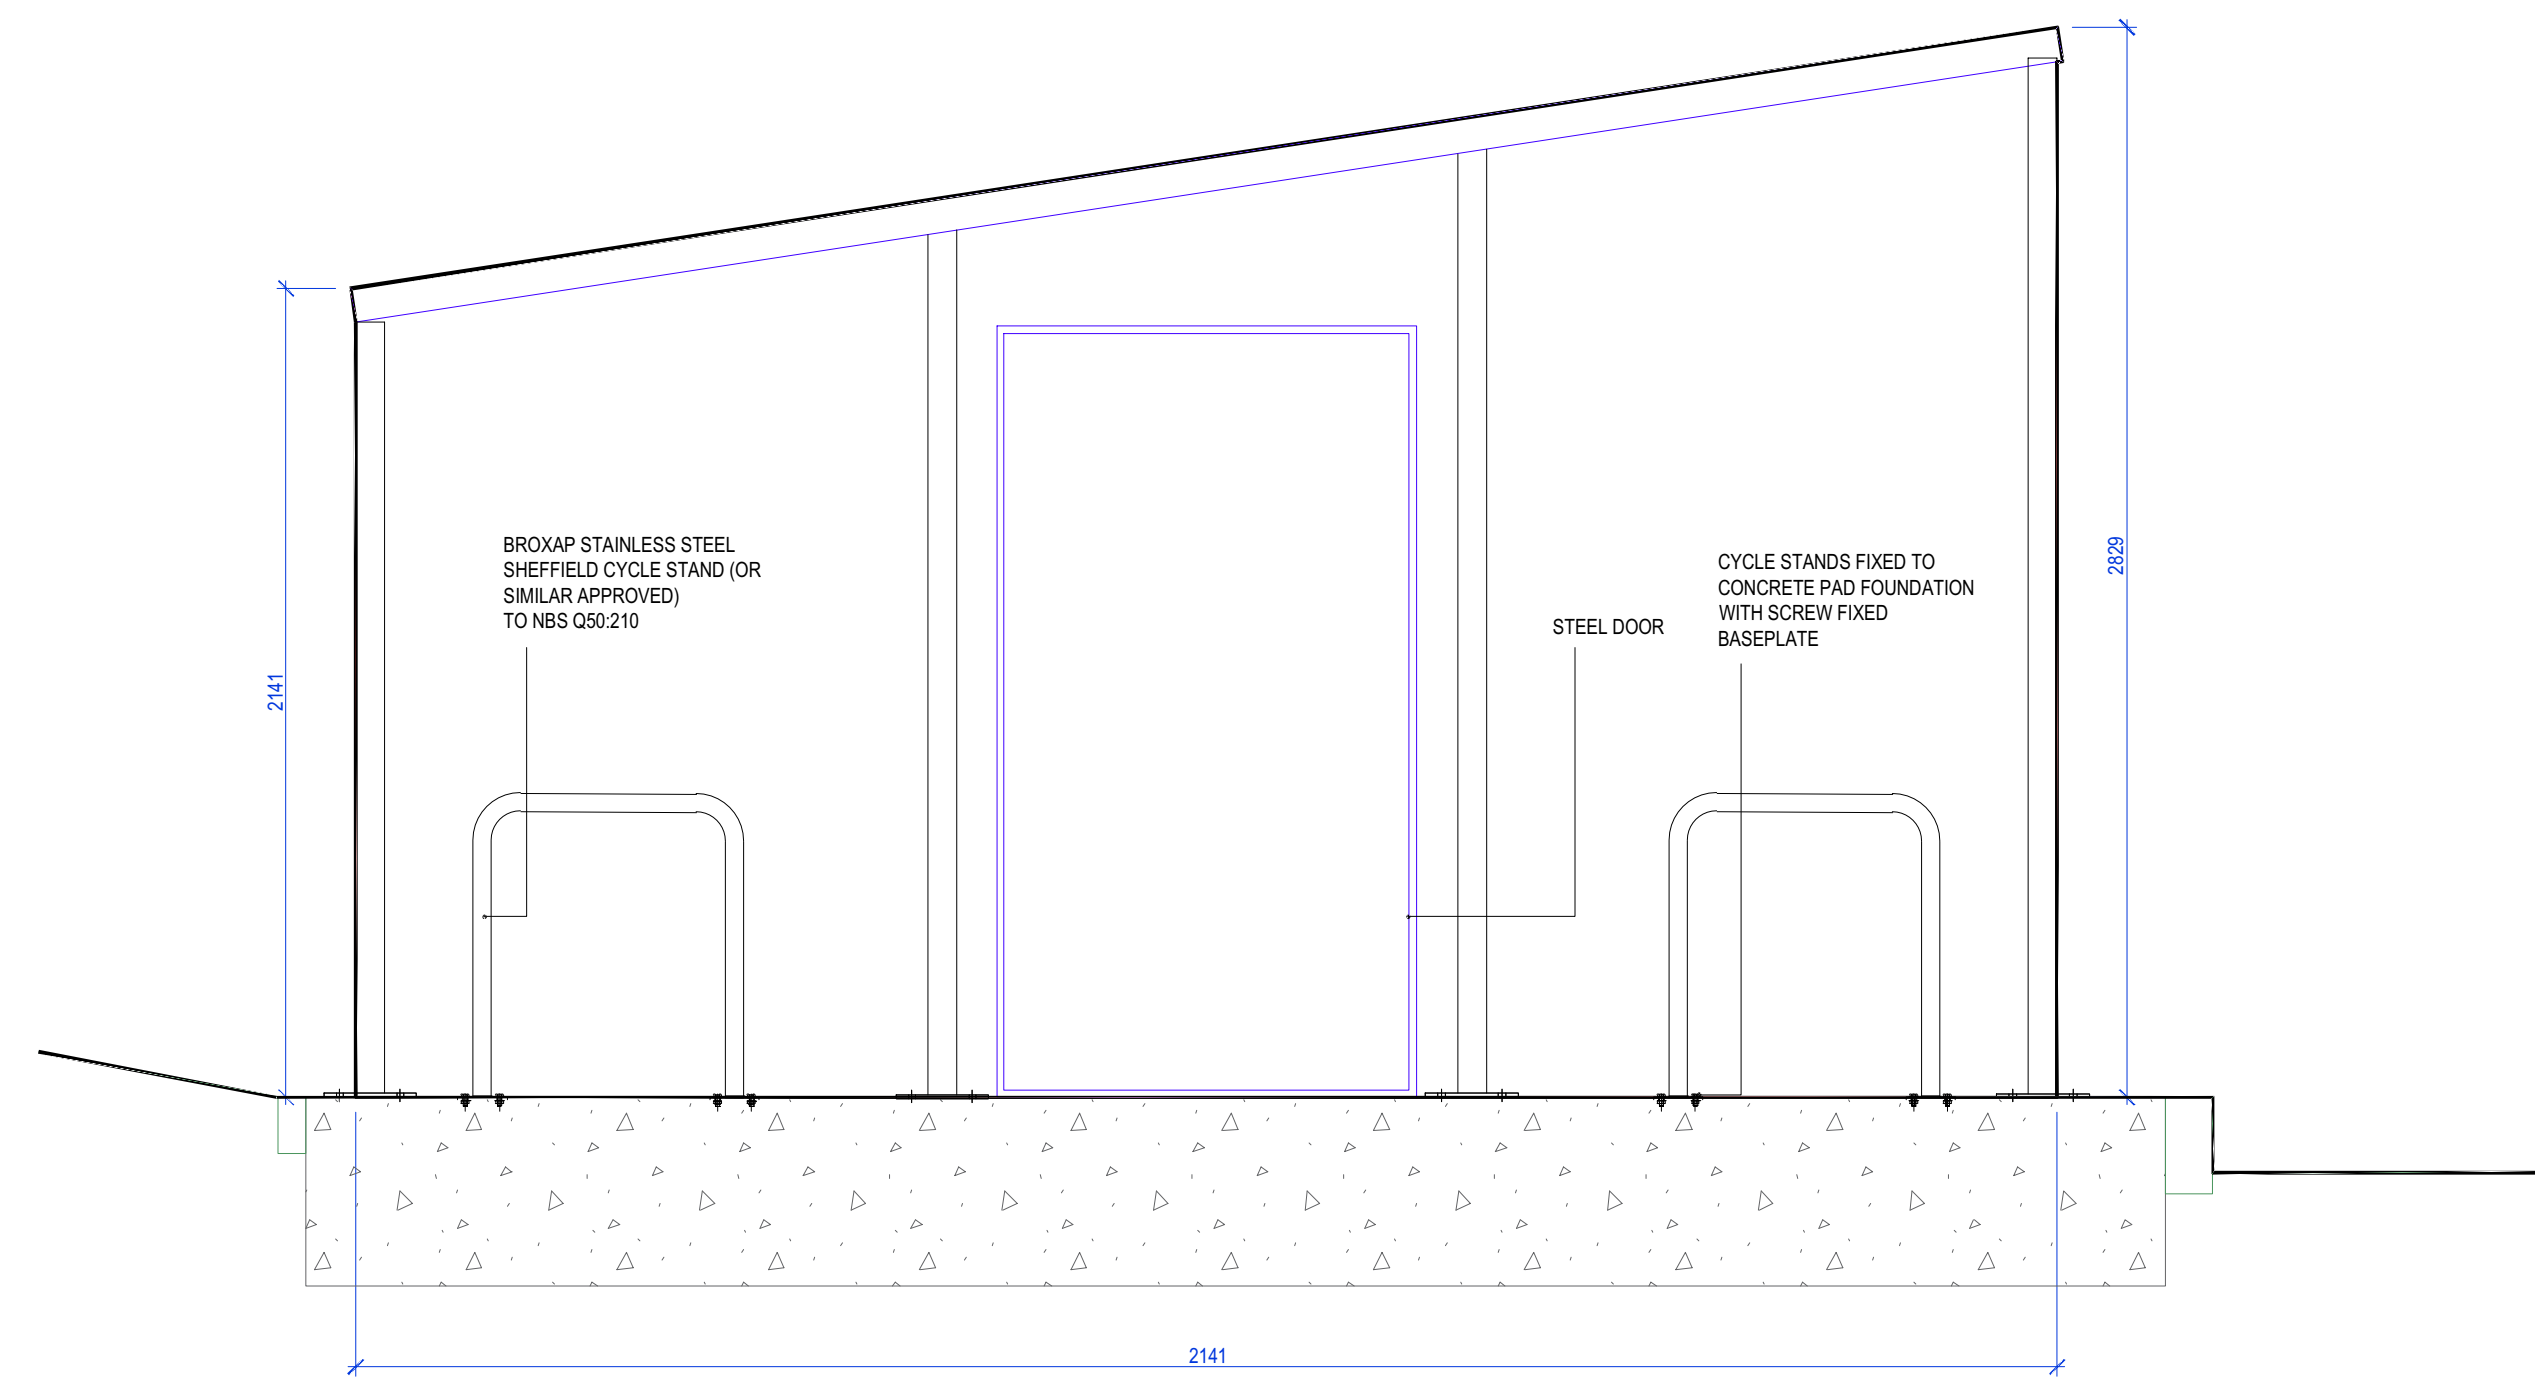

CYCLE COMPOUND PLAN VIEW
TO NBS Q50:210A
1:50

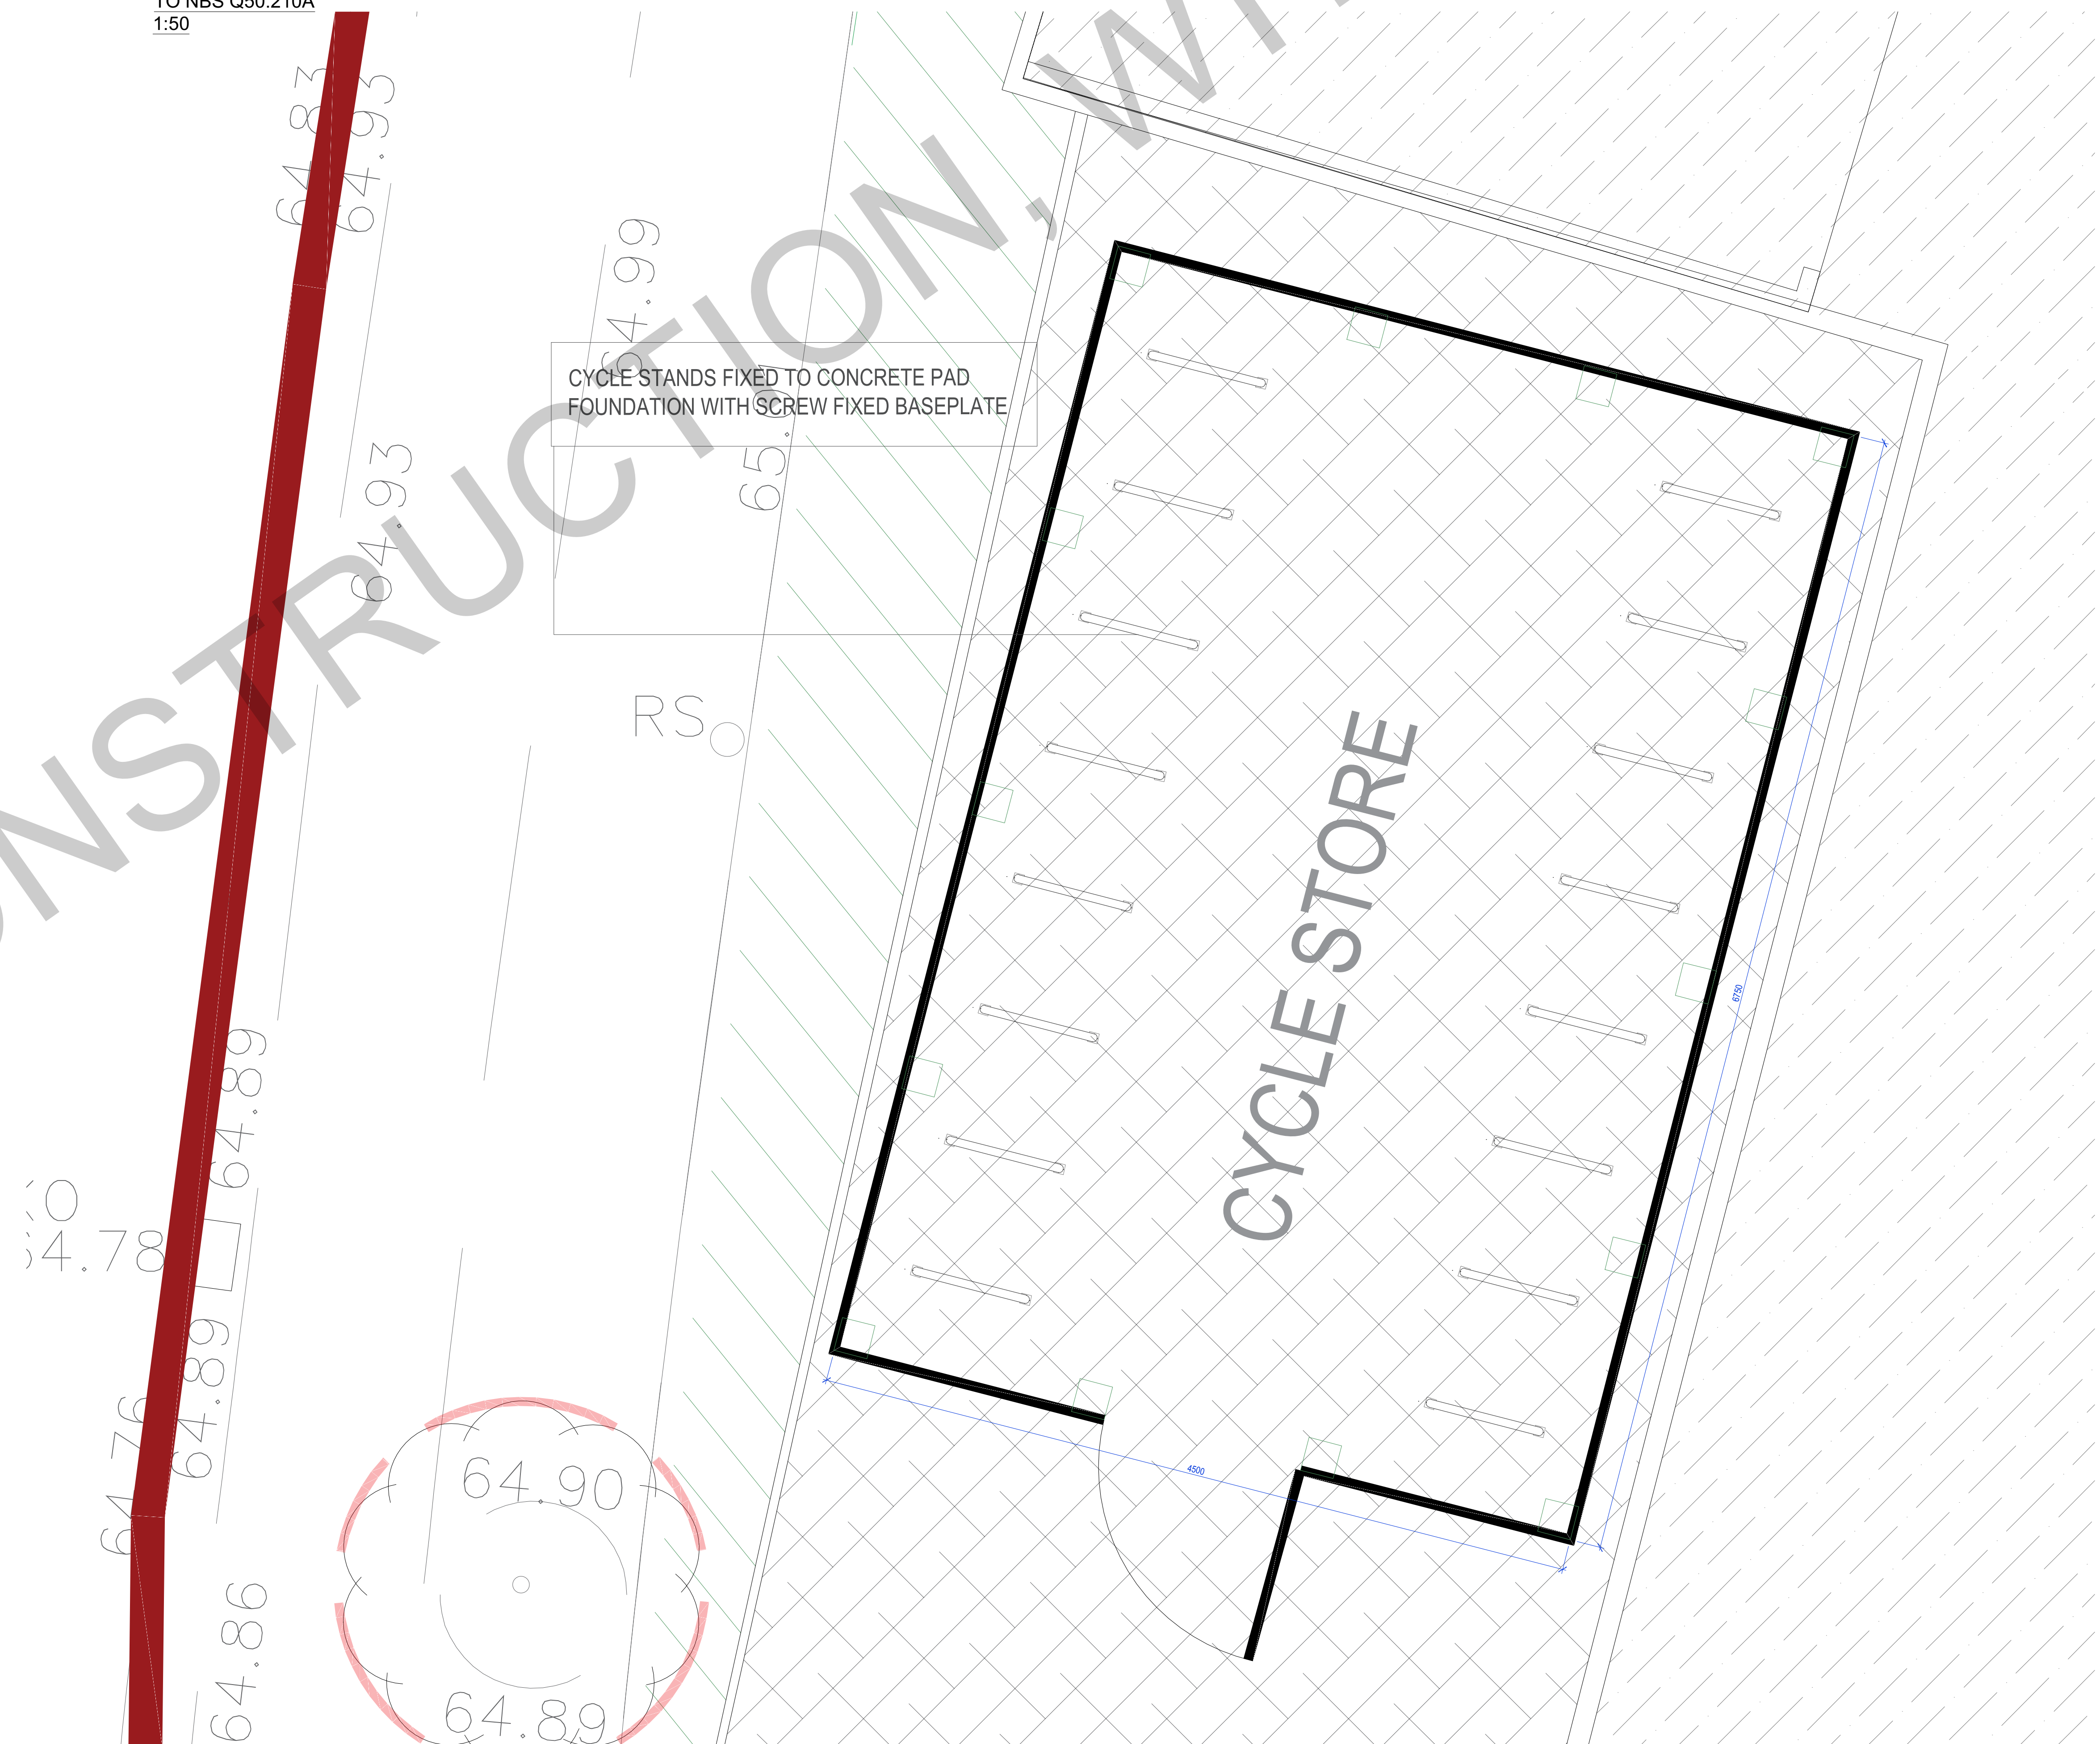


Notes:

This drawing is copyright.
Do not scale dimensions from this drawing.
This drawing is to be read in conjunction with all other relevant drawings.
All discrepancies on this drawing are to be reported to the architect.
Do not modify any element of this drawing.
Use drawing only for purpose(s) issued.

North Sign / Key Plan

The following external model files are included within this drawing:

001	04/06/21	CONSTRUCTION ISSUE	JH	RW
Rev	Date	Revision Notes	On	Rv
Client / Contractor				

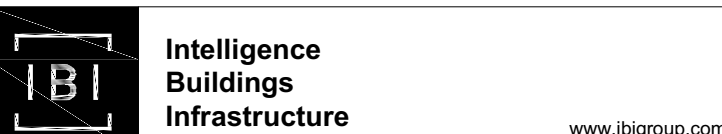

Project

GORTON COMMUNITY HUB

Drawing Title
CYCLE COMPOUND DETAIL

Job Number	Drawing Originated Date	PAS 1192 Status Code
119091	21/03/19	S4

As Shown	Purpose CONSTRUCTION ISSUE	Revision
Drawing Number		
GCH-IBI-XX-XX-DR-L-700-0015		C01