



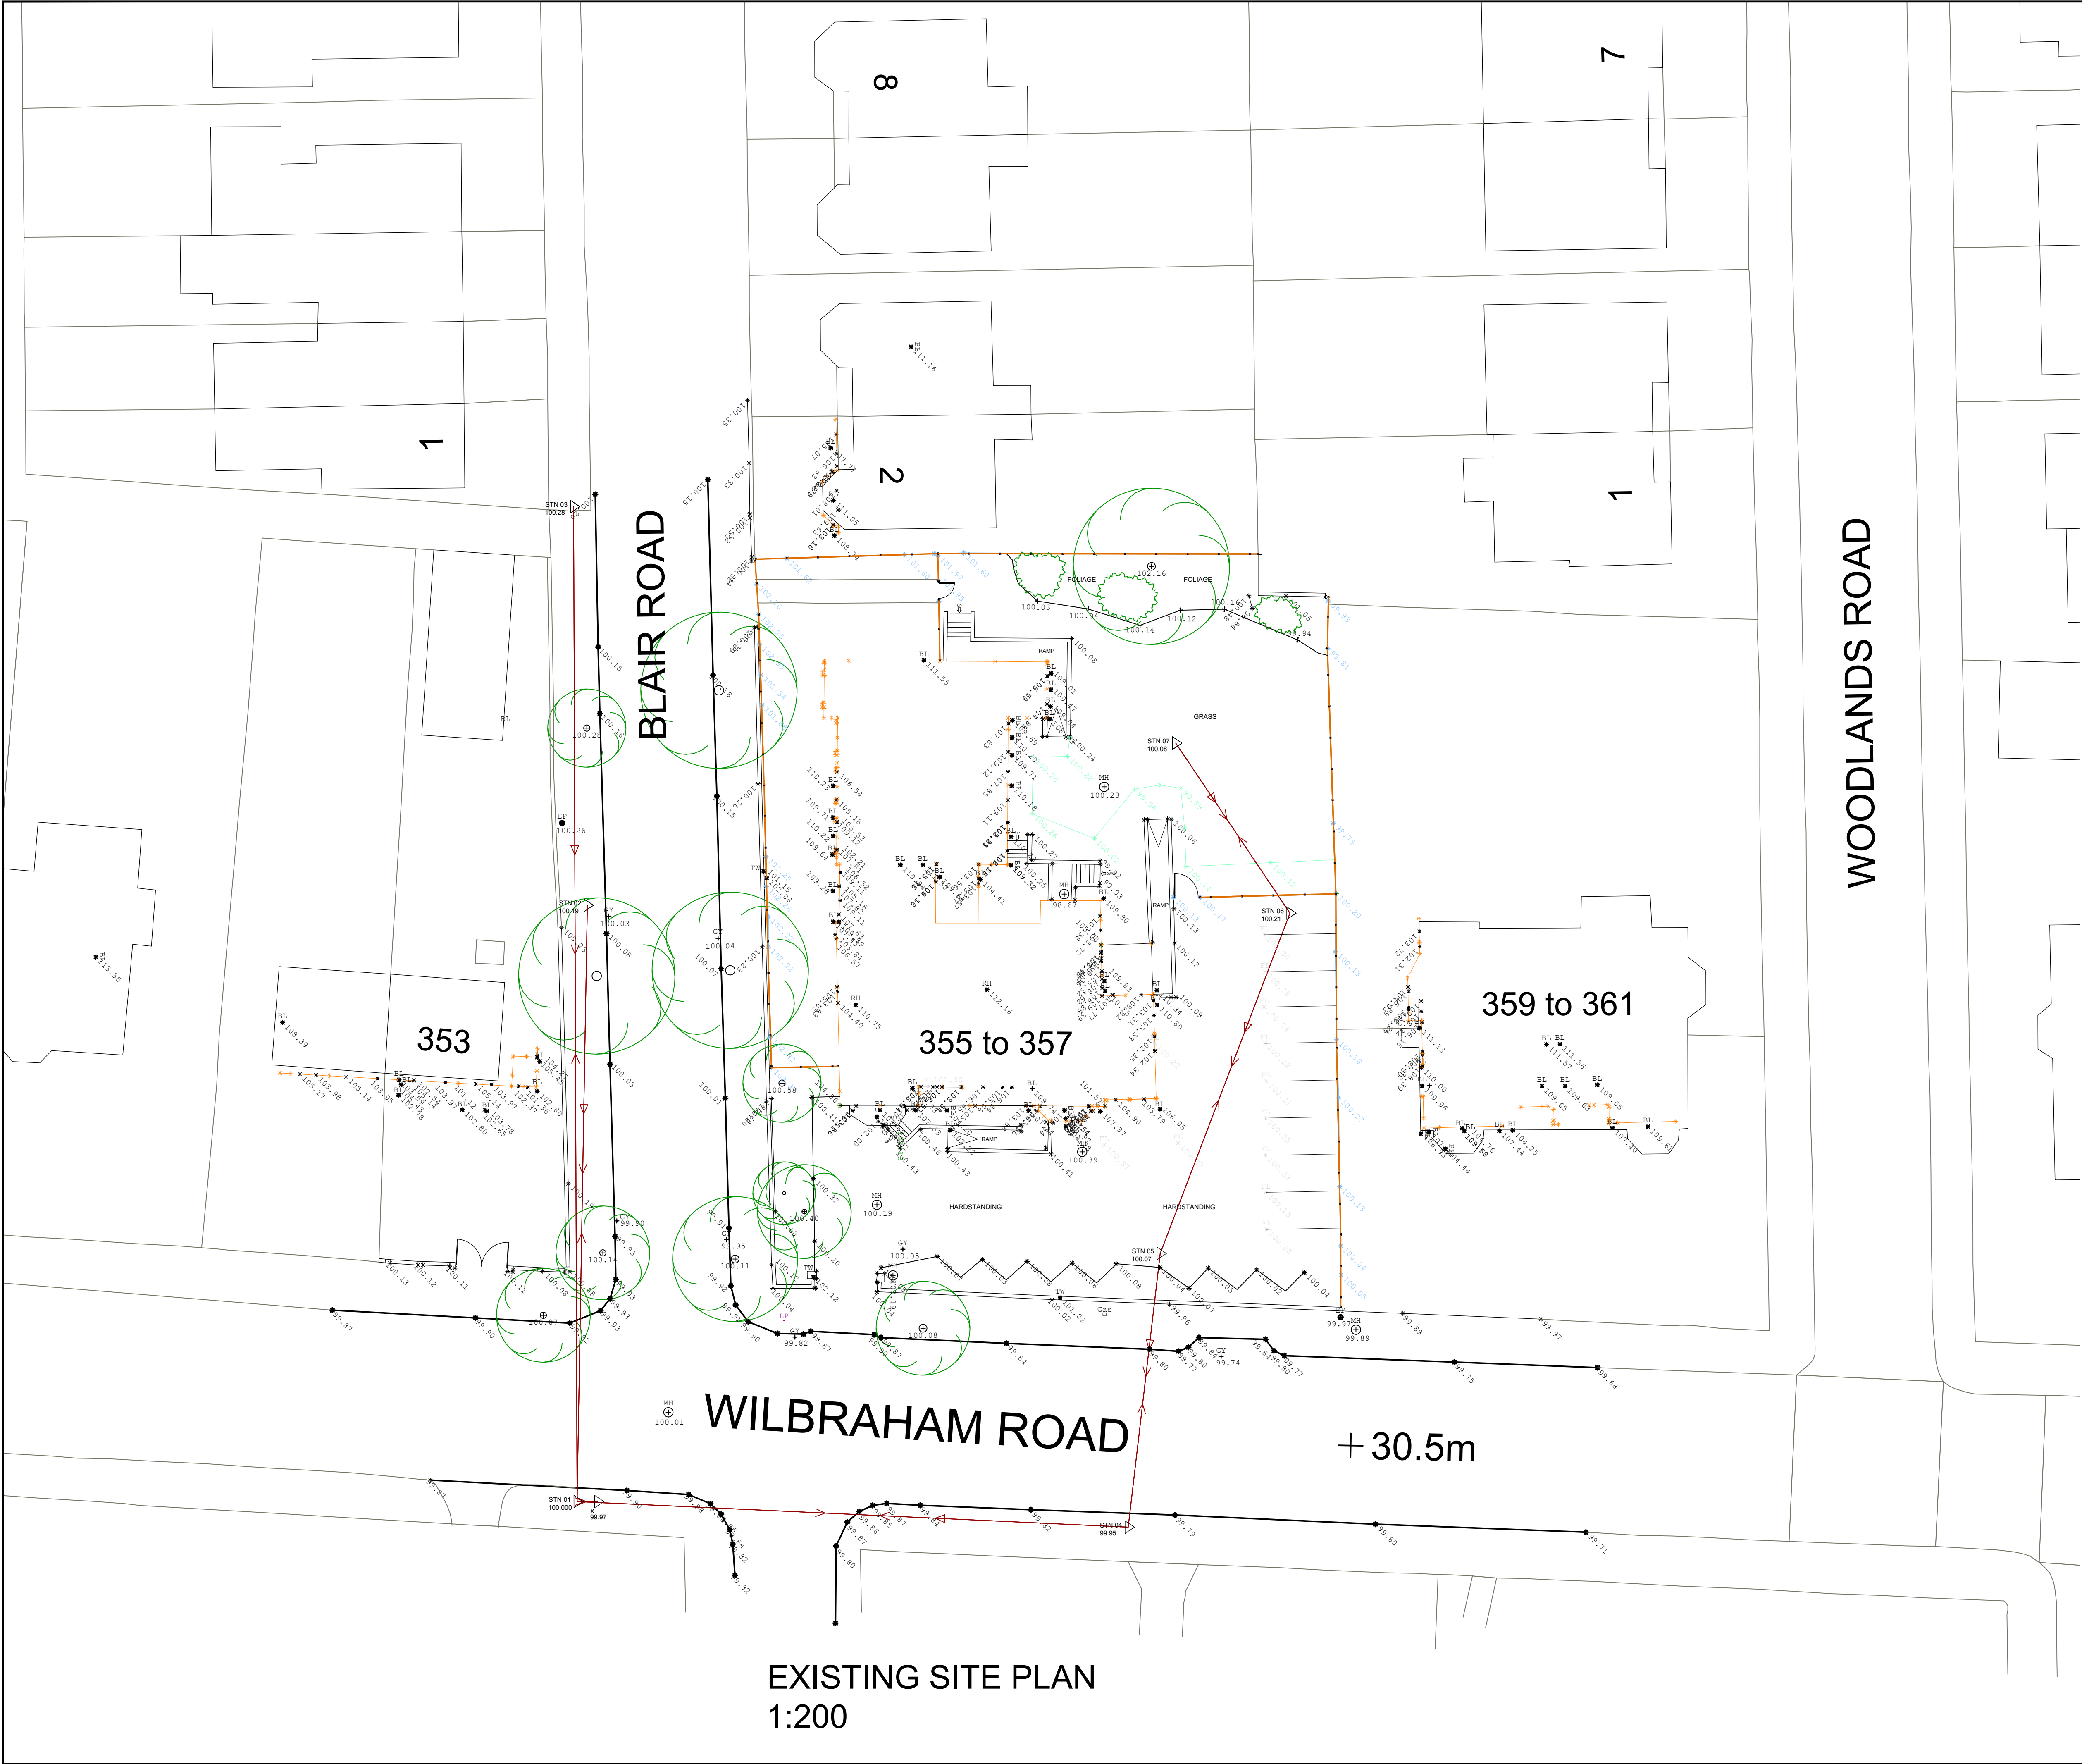


NOTES  
ALL DIMENSIONS TO BE CHECKED ON SITE PRIOR TO ANY MANUFACTURING OR FABRICATION AND ANY ANOMALIES TO BE BROUGHT TO THE ATTENTION OF THE ARCHITECT.

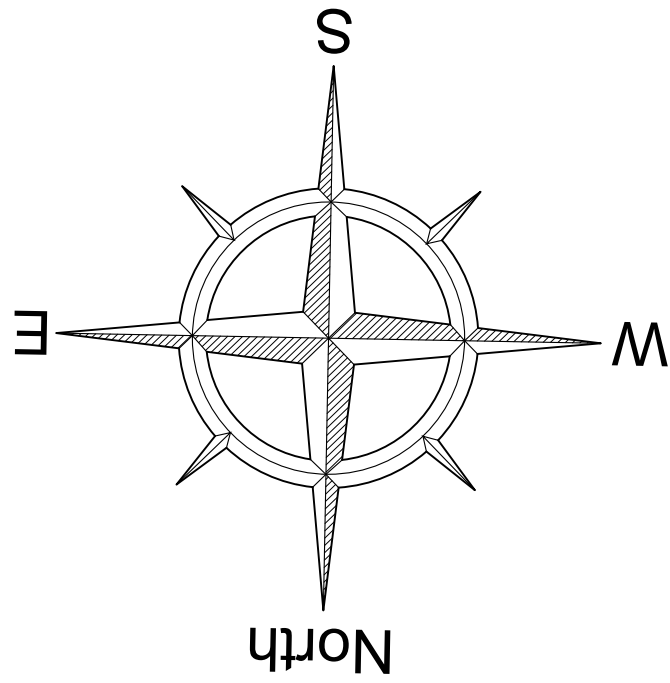

### Topographical Survey Legend

| Level prefix descriptions |                         |
|---------------------------|-------------------------|
| BT                        | British Telecom IC      |
| BL                        | Building Line           |
| BS                        | Bus Stop Pole (top)     |
| CH                        | Chimney Height          |
| DH                        | Door Head               |
| DR                        | Drain                   |
| EH                        | Eaves Level             |
| GY                        | Gully                   |
| GP                        | Gate Post               |
| IL                        | Invert Level            |
| LP                        | Lamp Post               |
| FFL                       | Finished floor Level    |
| WST                       | Water stop tap          |
| FL                        | Spot/Floor Level        |
| MH                        | Manhole Cover           |
| RH                        | Roof/Ridge Level        |
| RS                        | Road Sign               |
| SH                        | Sign Height             |
| ST                        | Stop Tap                |
| TB                        | Telephone Box(Payphone) |
| TL                        | Traffic Light           |
| TP                        | Telegraph Pole          |
| TF                        | Top of fence level      |
| UB                        | Utility Box (top)       |
| WC                        | Window Cill Level       |
| WH                        | Window Header Level     |
| TW                        | Top of Wall             |
| STN01                     | Survey control station  |
| 100.000                   |                         |

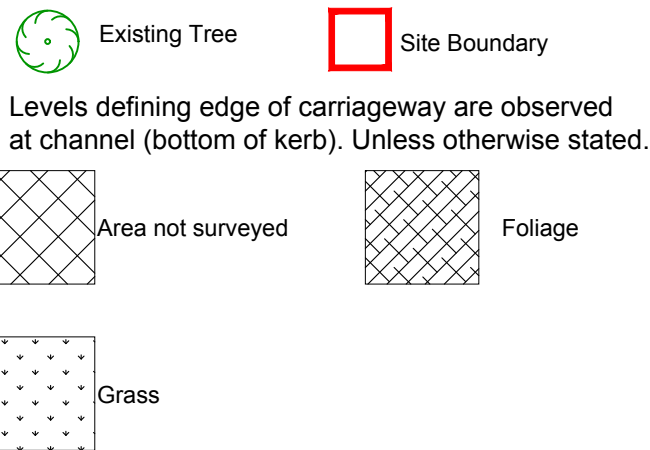

0 10m  
SCALE 1:200

|     |             |    |          |
|-----|-------------|----|----------|
| A   | FIRST ISSUE | TB | 15.06.22 |
| REV | AMENDMENTS  | BY | DATE     |

PROJECT  
PROPOSED ALTERATIONS/EXTENSION  
ALEXANDER CARE HOME  
355-357 WILBRAHAM ROAD  
CHORLTON  
MANCHESTER  
M16 8NP

CLIENT  
IMTIAZ AND AMIR KHAN

DRAWING TITLE  
EXISTING SITE SURVEY

|          |    |       |            |
|----------|----|-------|------------|
| DRAWN    | TB | DATE  | 15.05.22   |
| CHECKED  |    | SCALE | 1:200 (A1) |
| APPROVED |    |       |            |



|         |         |          |
|---------|---------|----------|
| JOB No. | DRG No. | REVISION |
| 13,646  | 01      | A        |