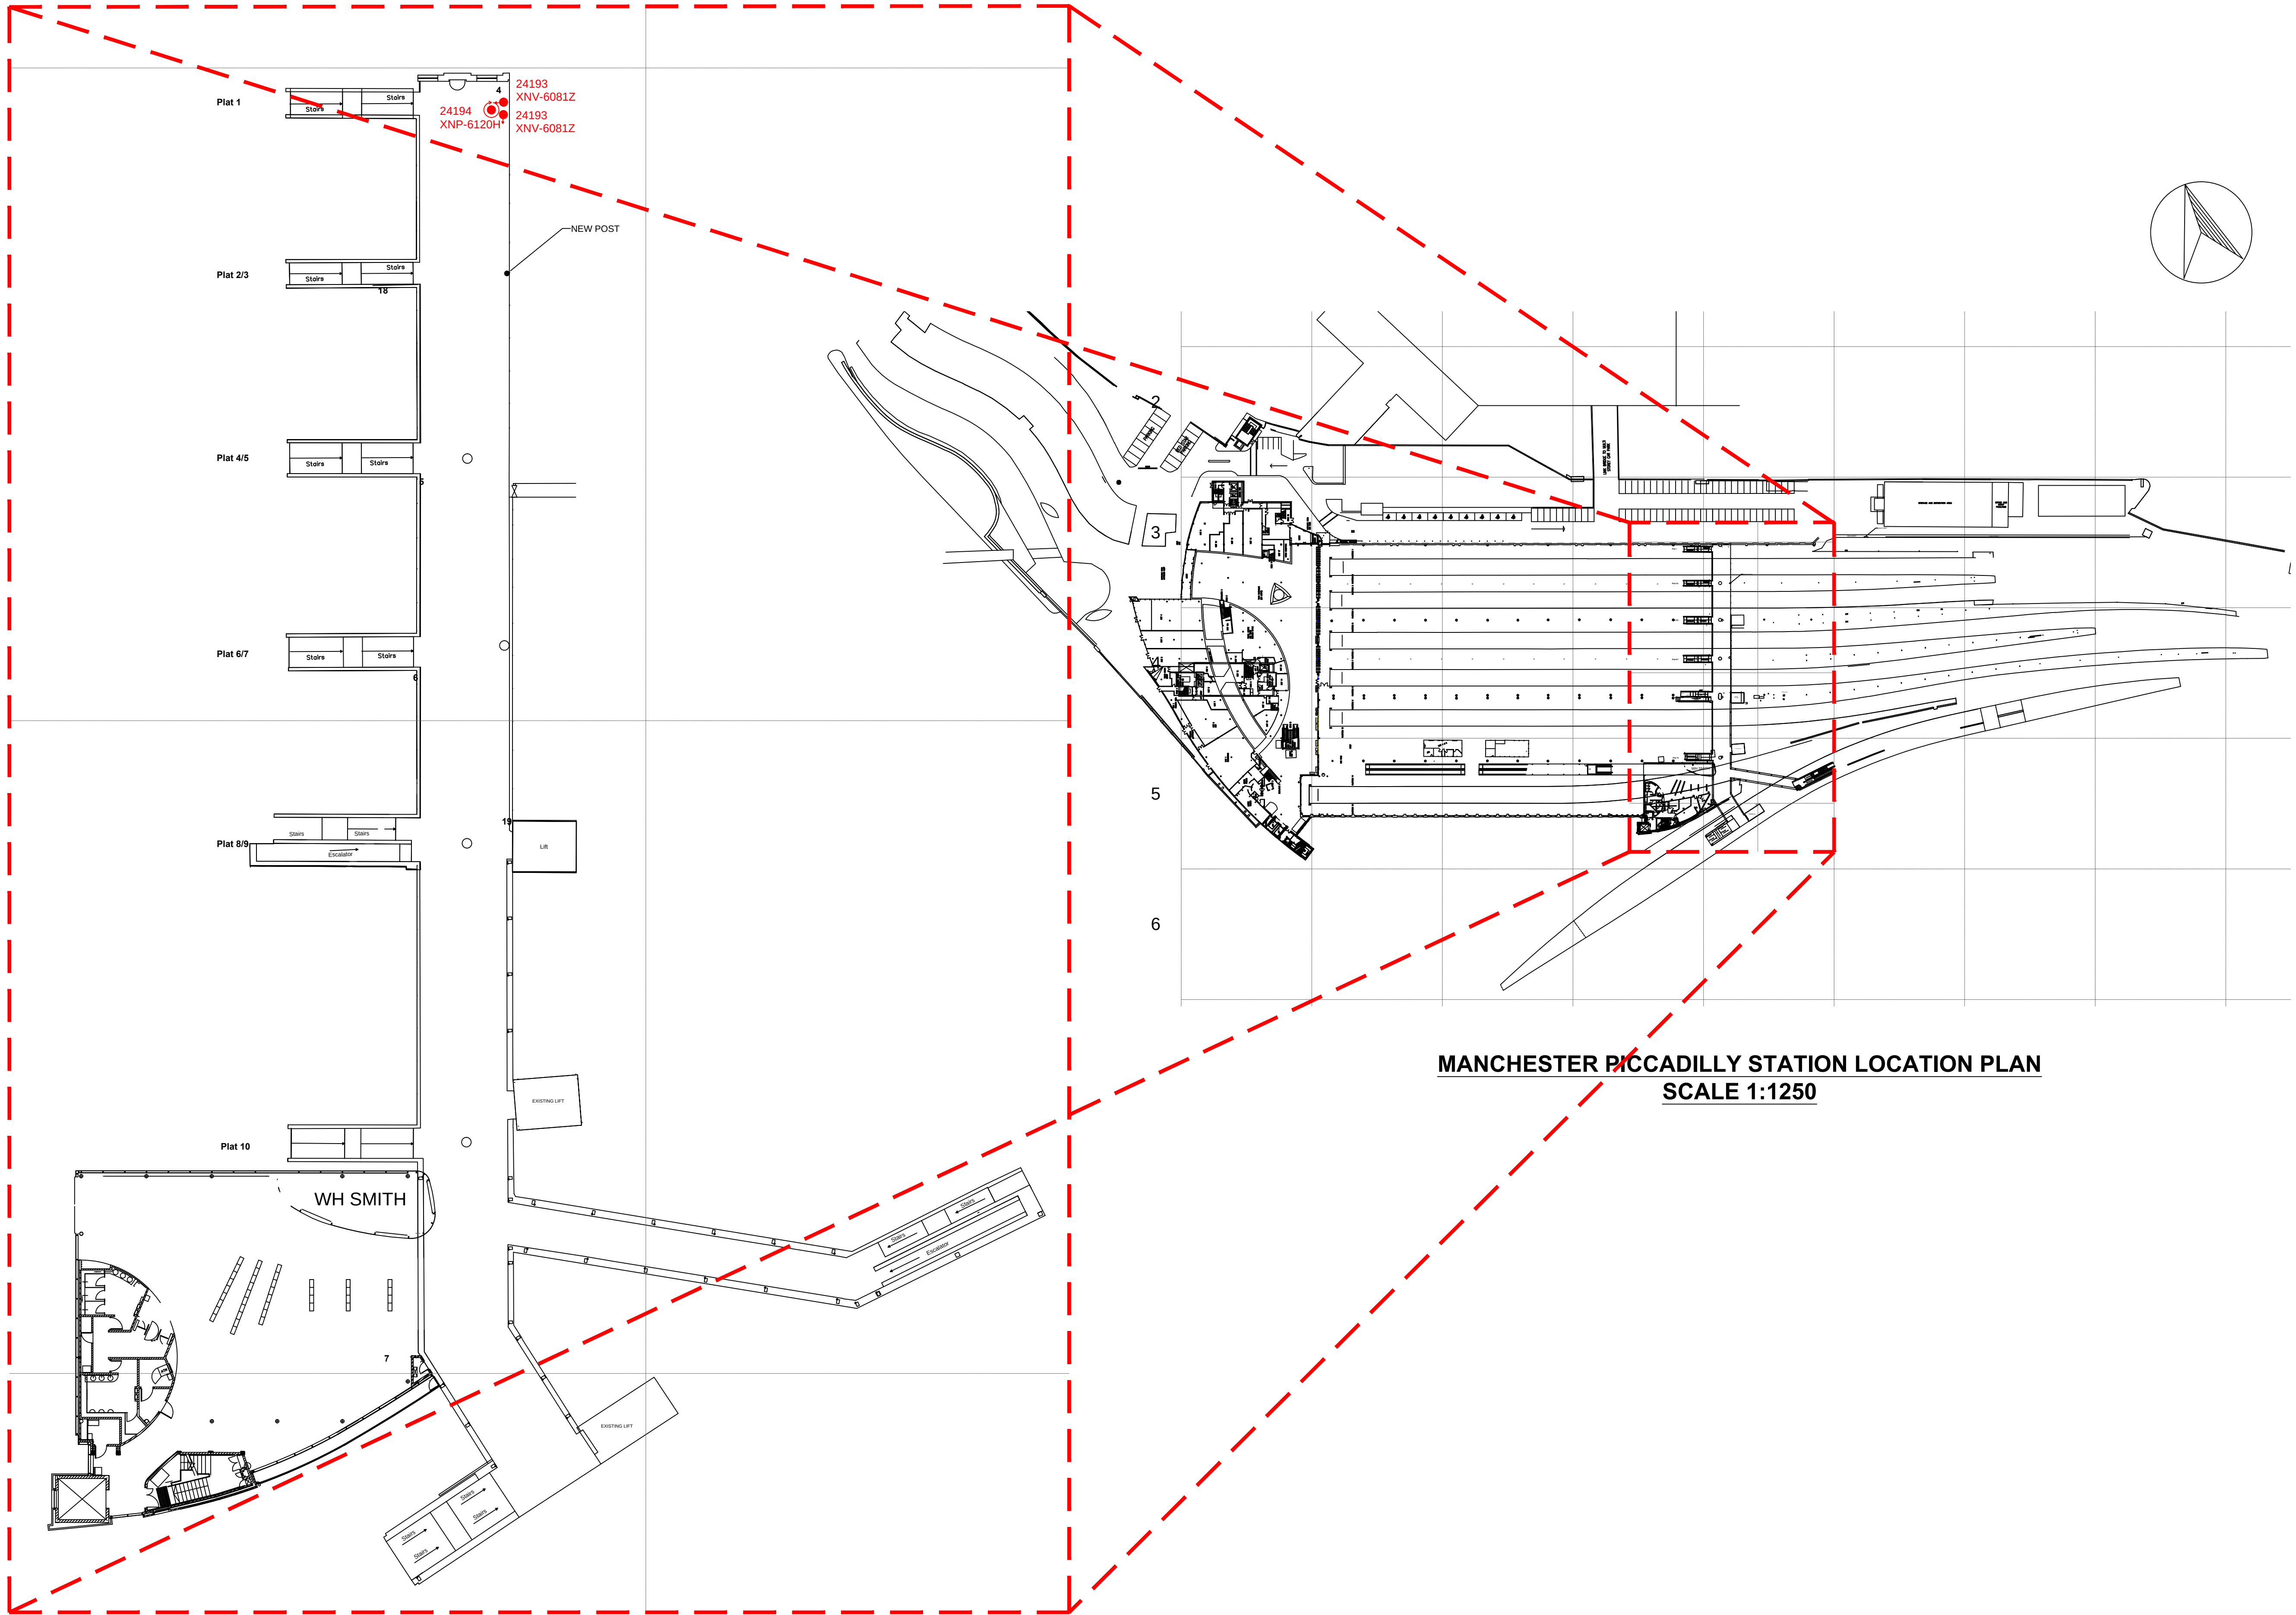


MANCHESTER PICCADILLY STATION LOCATION PLAN
SCALE 1:1250

MANCHESTER PICCADILLY STATION PLAN
OVERBRIDGE/SATELLITE LOUNGE - SCALE 1:250

COLOUR KEY

- EQUIPMENT IN BLACK -
DENOTES EXISTING EQUIPMENT
- EQUIPMENT IN BLUE -
DENOTES EXISTING TO BE REPLACED
- EQUIPMENT IN GREEN -
DENOTES EXISTING TO BE RECOVERED
- EQUIPMENT IN MAGENTA -
DENOTES ENHANCED NWR EQUIPMENT
- EQUIPMENT IN RED -
DENOTES NEW NWR EQUIPMENT

LEGEND

- EXISTING NODE LOCATION
- EXISTING FIXED/DOME CAMERA
- EXISTING PTZ CAMERA

P01	29/7/21	DRAFT FOR LISTED BUILDING CONSENT	JPT	CRC	-
Rev	Date	Description of Revisions	Drawn	Checked	Appr

Status DRAFT



Contractor
Linbrooke
People • Technology • Connectivity

Unit 3 & 4 Churchill Way
Chapelthorn
Sheffield
S35 2PY

Project

NWR MANAGED STATIONS
SISS RENEWALS - 169779

Drawing Title

MANCHESTER PICCADILLY STATION
CAMERA LAYOUT
NEW EQUIPMENT
OVERBRIDGE/SATELLITE LOUNGE

Designed	J.Gatley	Sig	Date	28/5/21
Drawn	J.Tobin	Sig	Date	29/7/21
Checked	-	Sig	Date	-
Approved	-	Sig	Date	-

Scale 1:250 ELR & Mileage CMP2

Alternative Reference N/A Sheet 5 of 17

Drawing Number MAN-NWR-LBR-PLAN-105000-Y641 Revision P01