

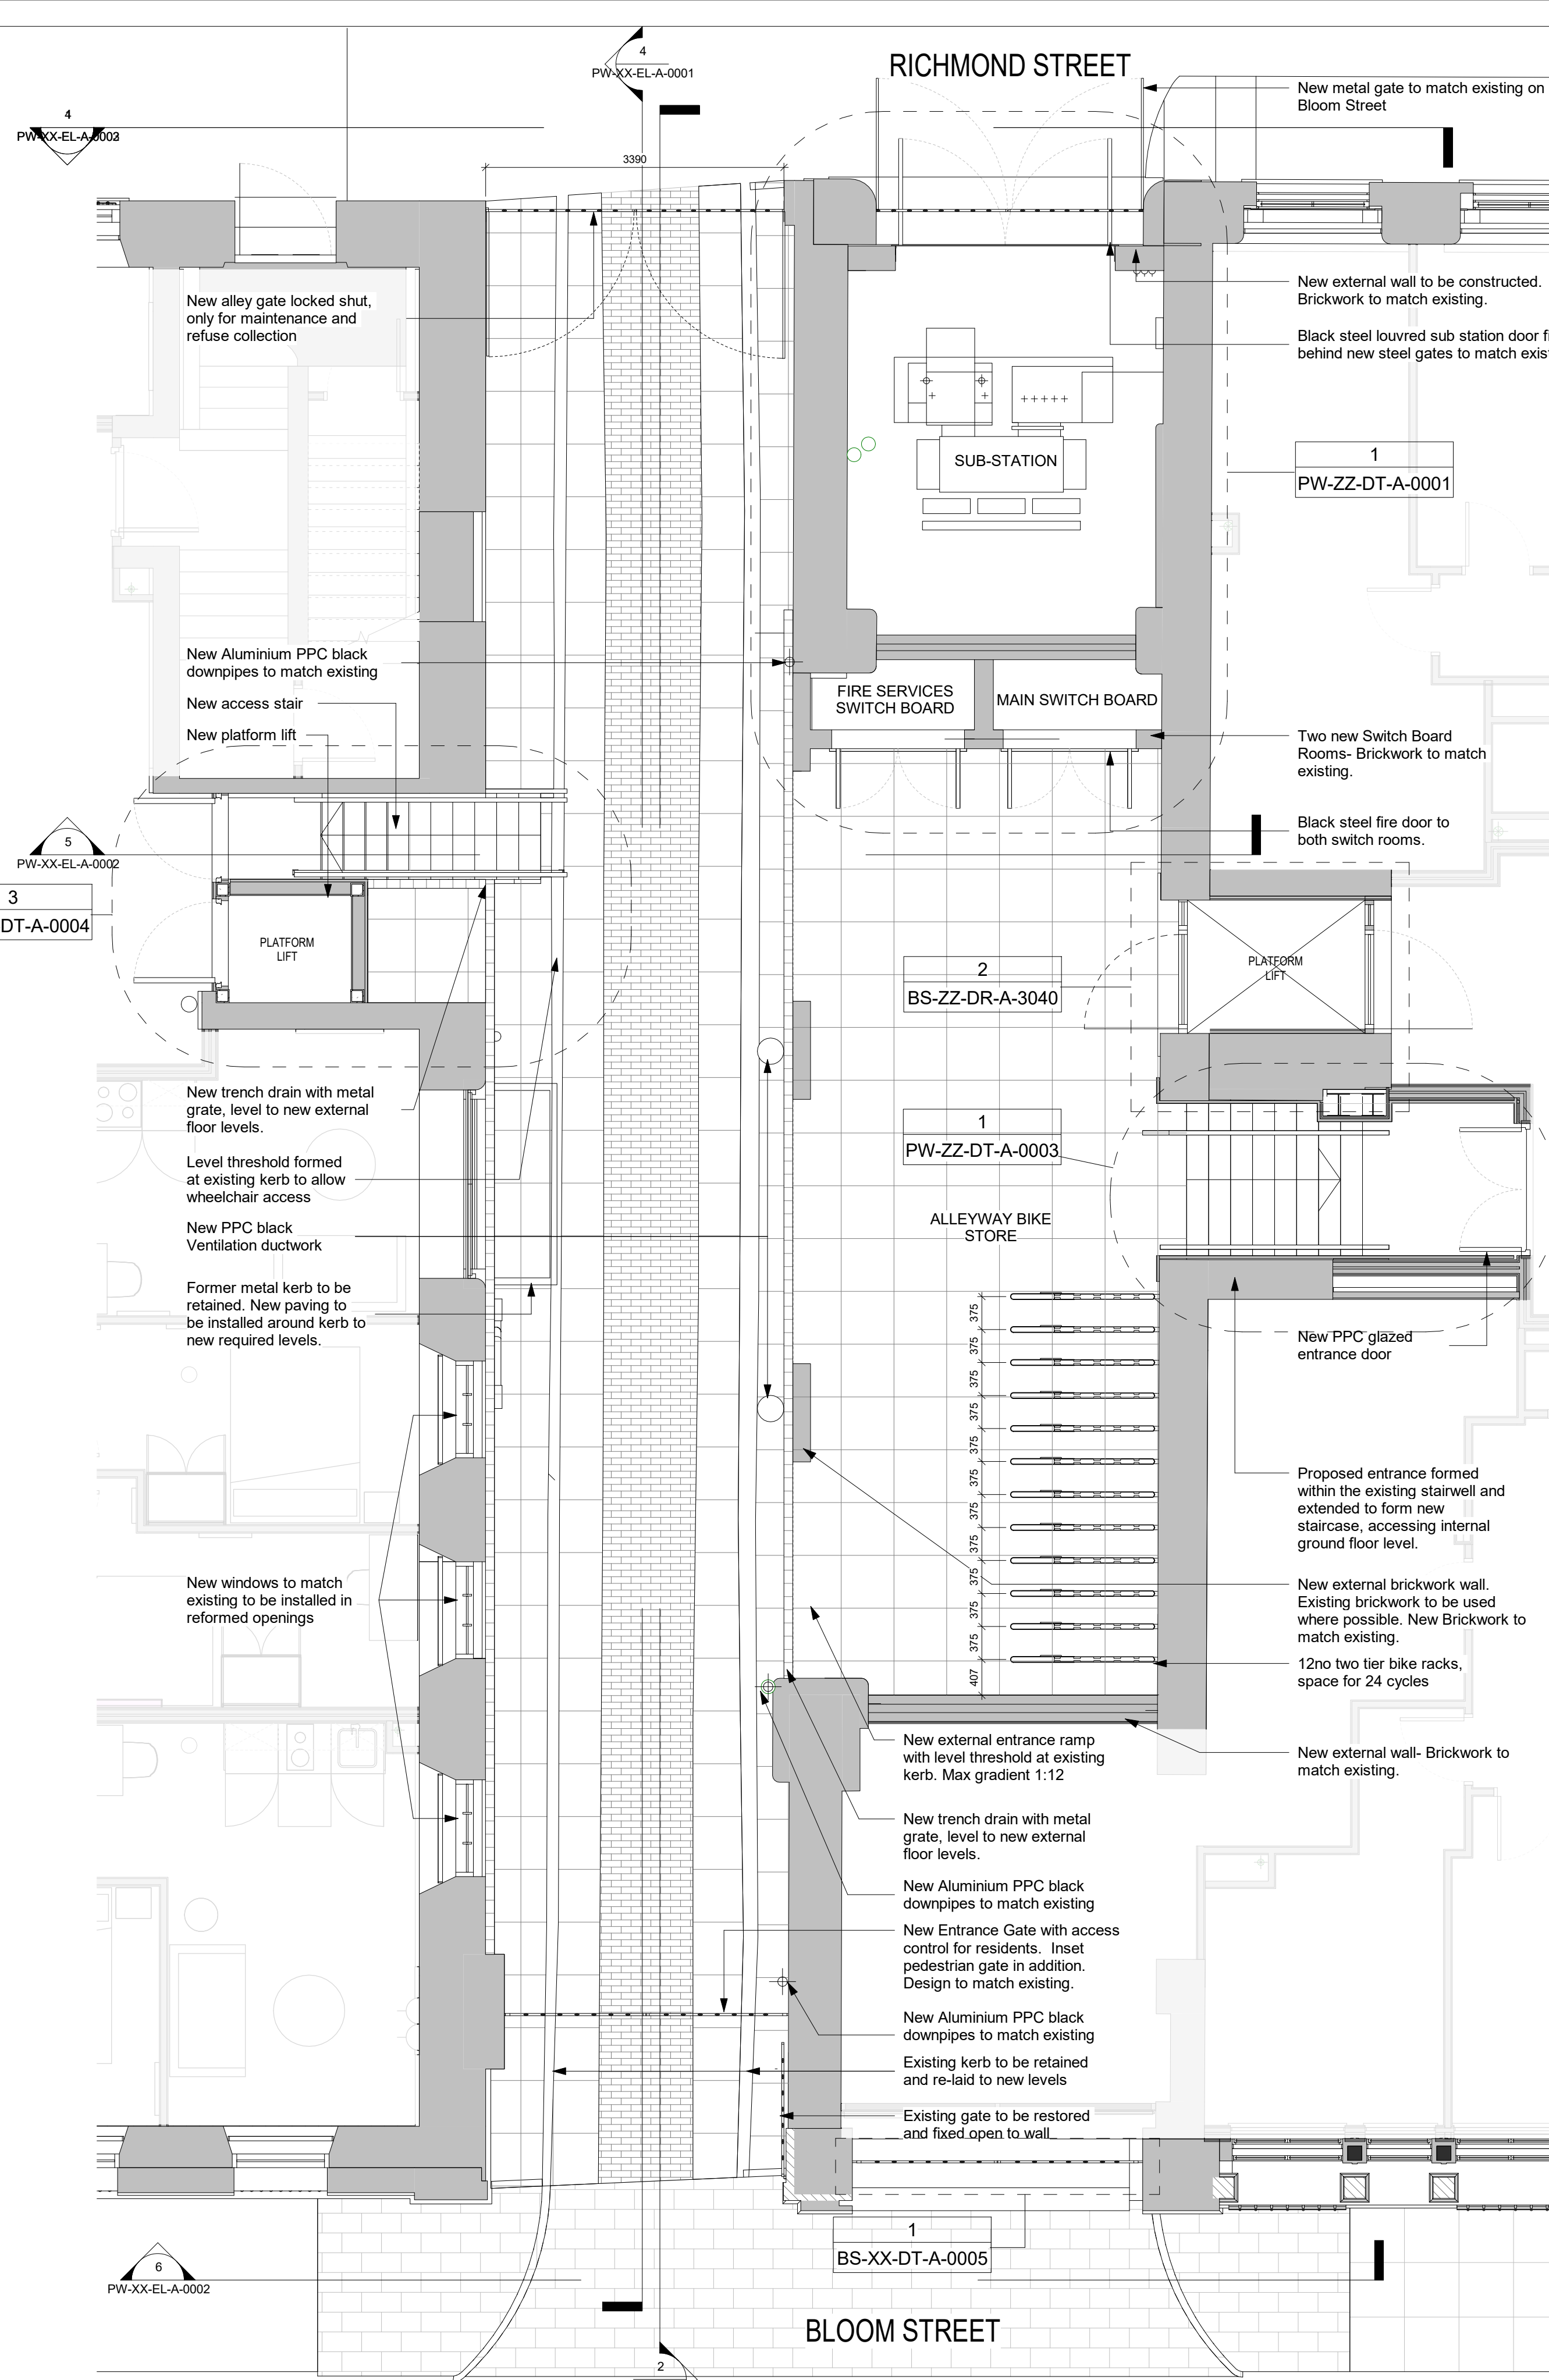
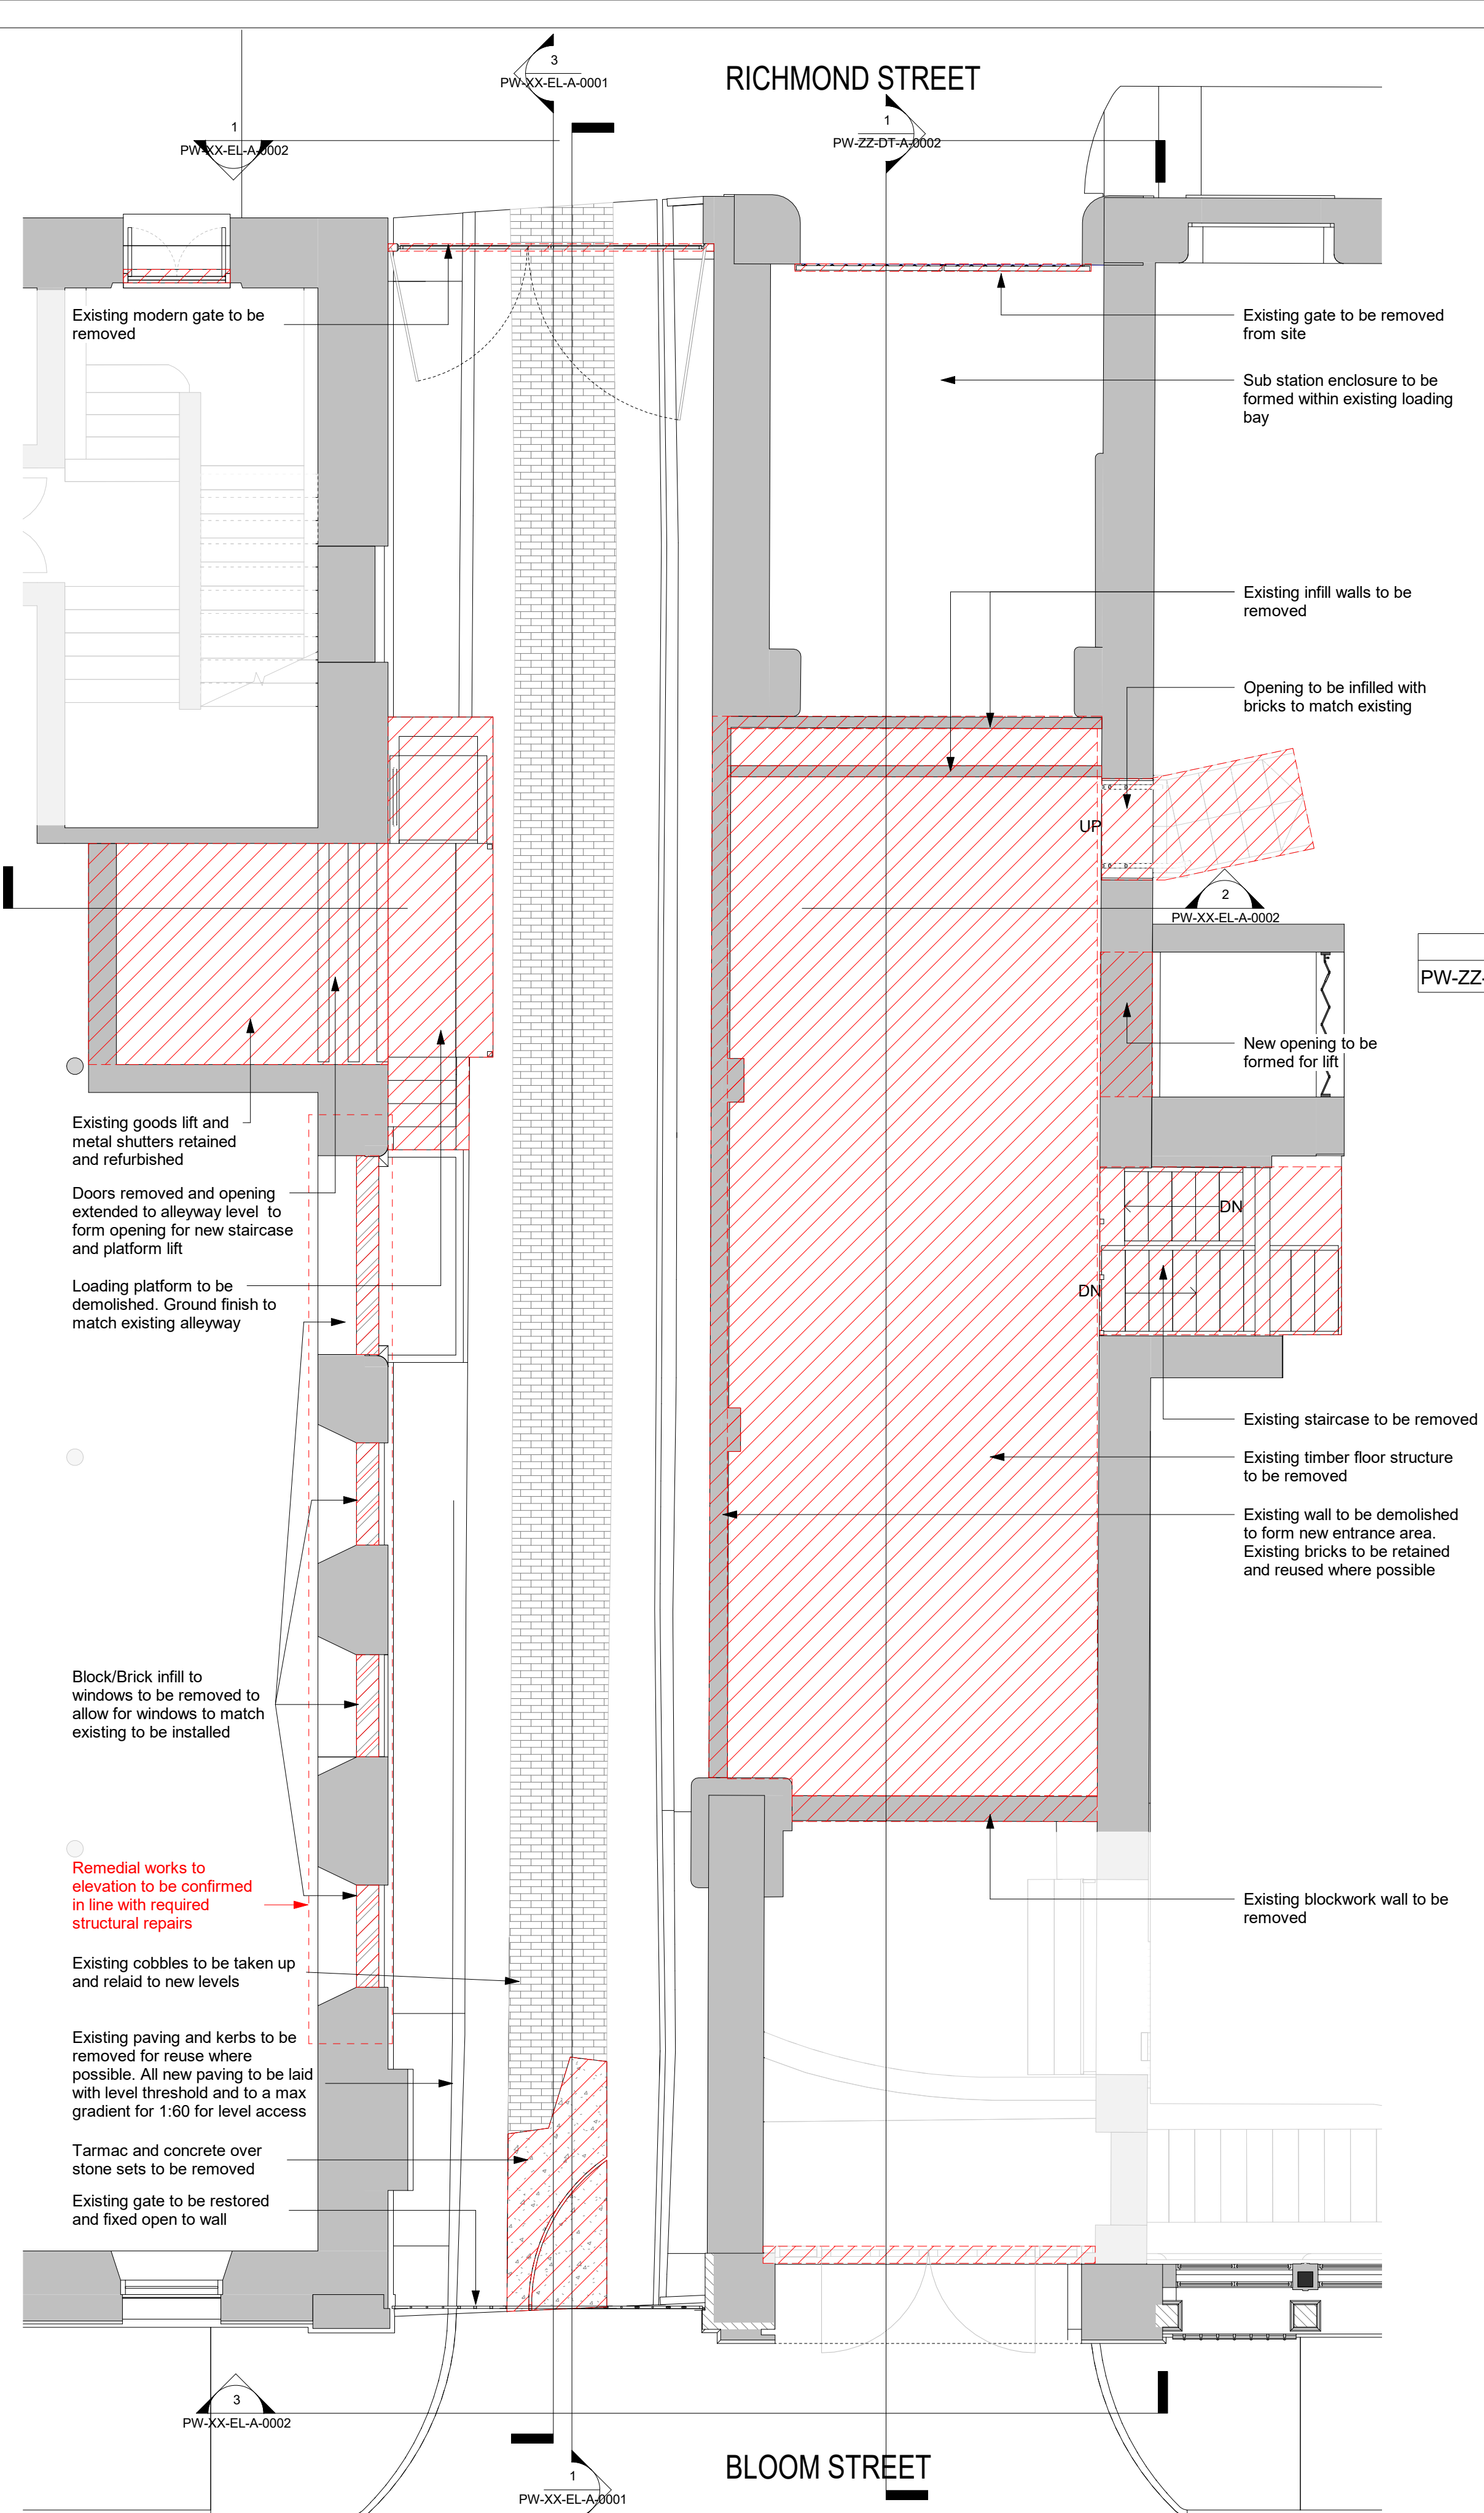


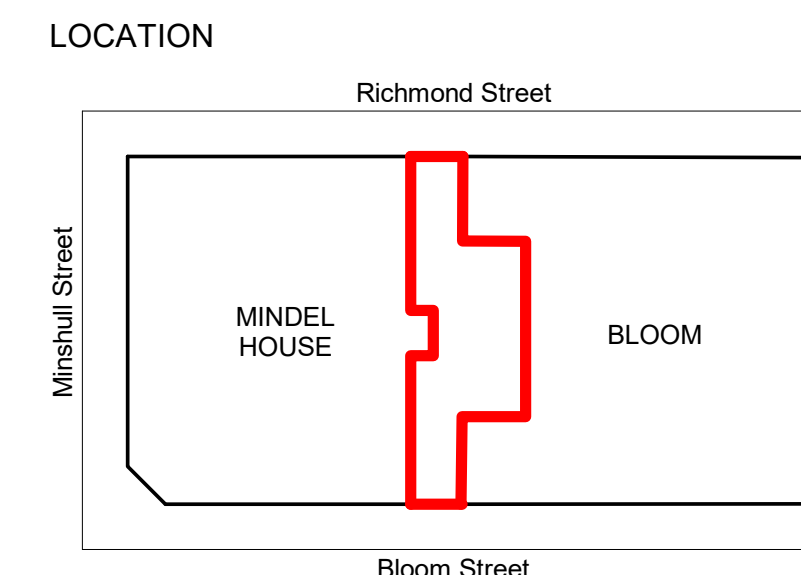

- # GENERAL NOTES
- 1. ALL DIMENSIONS ARE IN MILLIMETRES UNLESS OTHERWISE STATED
 - 2. ALL LEVELS ARE IN METRES UNLESS OTHERWISE STATED
 - 3. DIMENSIONS ARE NOT TO BE SCALED FROM THE DRAWING
 - 4. ALL WORK TO BE CARRIED OUT IN ACCORDANCE WITH THE CURRENT EDITION OF THE BUILDING REGULATIONS 1991 (INCLUDING AMENDMENTS) AND ALL RELEVANT BRITISH STANDARDS/CODES OF PRACTICE
 - 5. CONTRACTOR IS RESPONSIBLE FOR THE CORRECT SETTING OUT OF THE WORKS ON SITE. ALL DIMENSIONS TO BE CHECKED PRIOR TO FABRICATION OF MATERIALS
 - 6. THIS DRAWING IS TO BE READ IN CONJUNCTION WITH ALL RELEVANT DRAWINGS AND SPECIFICATIONS
 - 7. THIS DRAWING SHALL NOT BE DUPLICATED WITHOUT THE WRITTEN PERMISSION OF BECH DESIGN AND BUILD LIMITED

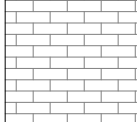

- ## NOTES
- Any areas to disturbed by demolition are to be made good to match existing mortar and brickwork where possible
- Alleyway ground treatment to be laid to provide levels access throughout. All steps to be removed. Existing materials to be retained where possible. Existing martial usage to be prioritised toward the Bloom Street side of the alley way. All new materials to be toward the Richmond Street side of the alleyway.
- New materials to match existing.
- Exiting floor to be demolished to form new sub station pit.

- ### LEGEND
- | | |
|---|---|
|  | Existing finish to be removed and replaced with York stone paving to match existing alleyway. |
|  | Existing stone sets and flag stones to be removed , cleaned and relaid. Any infill to match existing. All new paving to be set free and level |
|  | New trench drain with metal grate, level to new external floor levels. |
|  | Extent of area to be demolished |

B	ISSUED FOR APPROVAL	NP	10-06-22
A	BS DRAINAGE AMENDED	NP	23-02-22

Rev	Description	By	Date
-----	-------------	----	------

 MANCHESTER
design + build

PICCADILLY WAREHOUSE

PROJECT:

ALLEYWAY
EX. & PR PLAN
PICCADILLY WAREHOUSE

DRAWING TITLE:

APPROVAL

DRAWING STATUS:

DRAWN: JS	CHECKED: NP
SCALE: As indicated	DATE: 30.05.22

061_PW-ZZ-PL-A-0001
DRAWING NUMBER: B
REV: