


NOTES
ALL DIMENSIONS TO BE CHECKED ON SITE PRIOR TO ANY MANUFACTURING OR FABRICATION AND ANY ANOMALIES TO BE BROUGHT TO THE ATTENTION OF THE ARCHITECT.

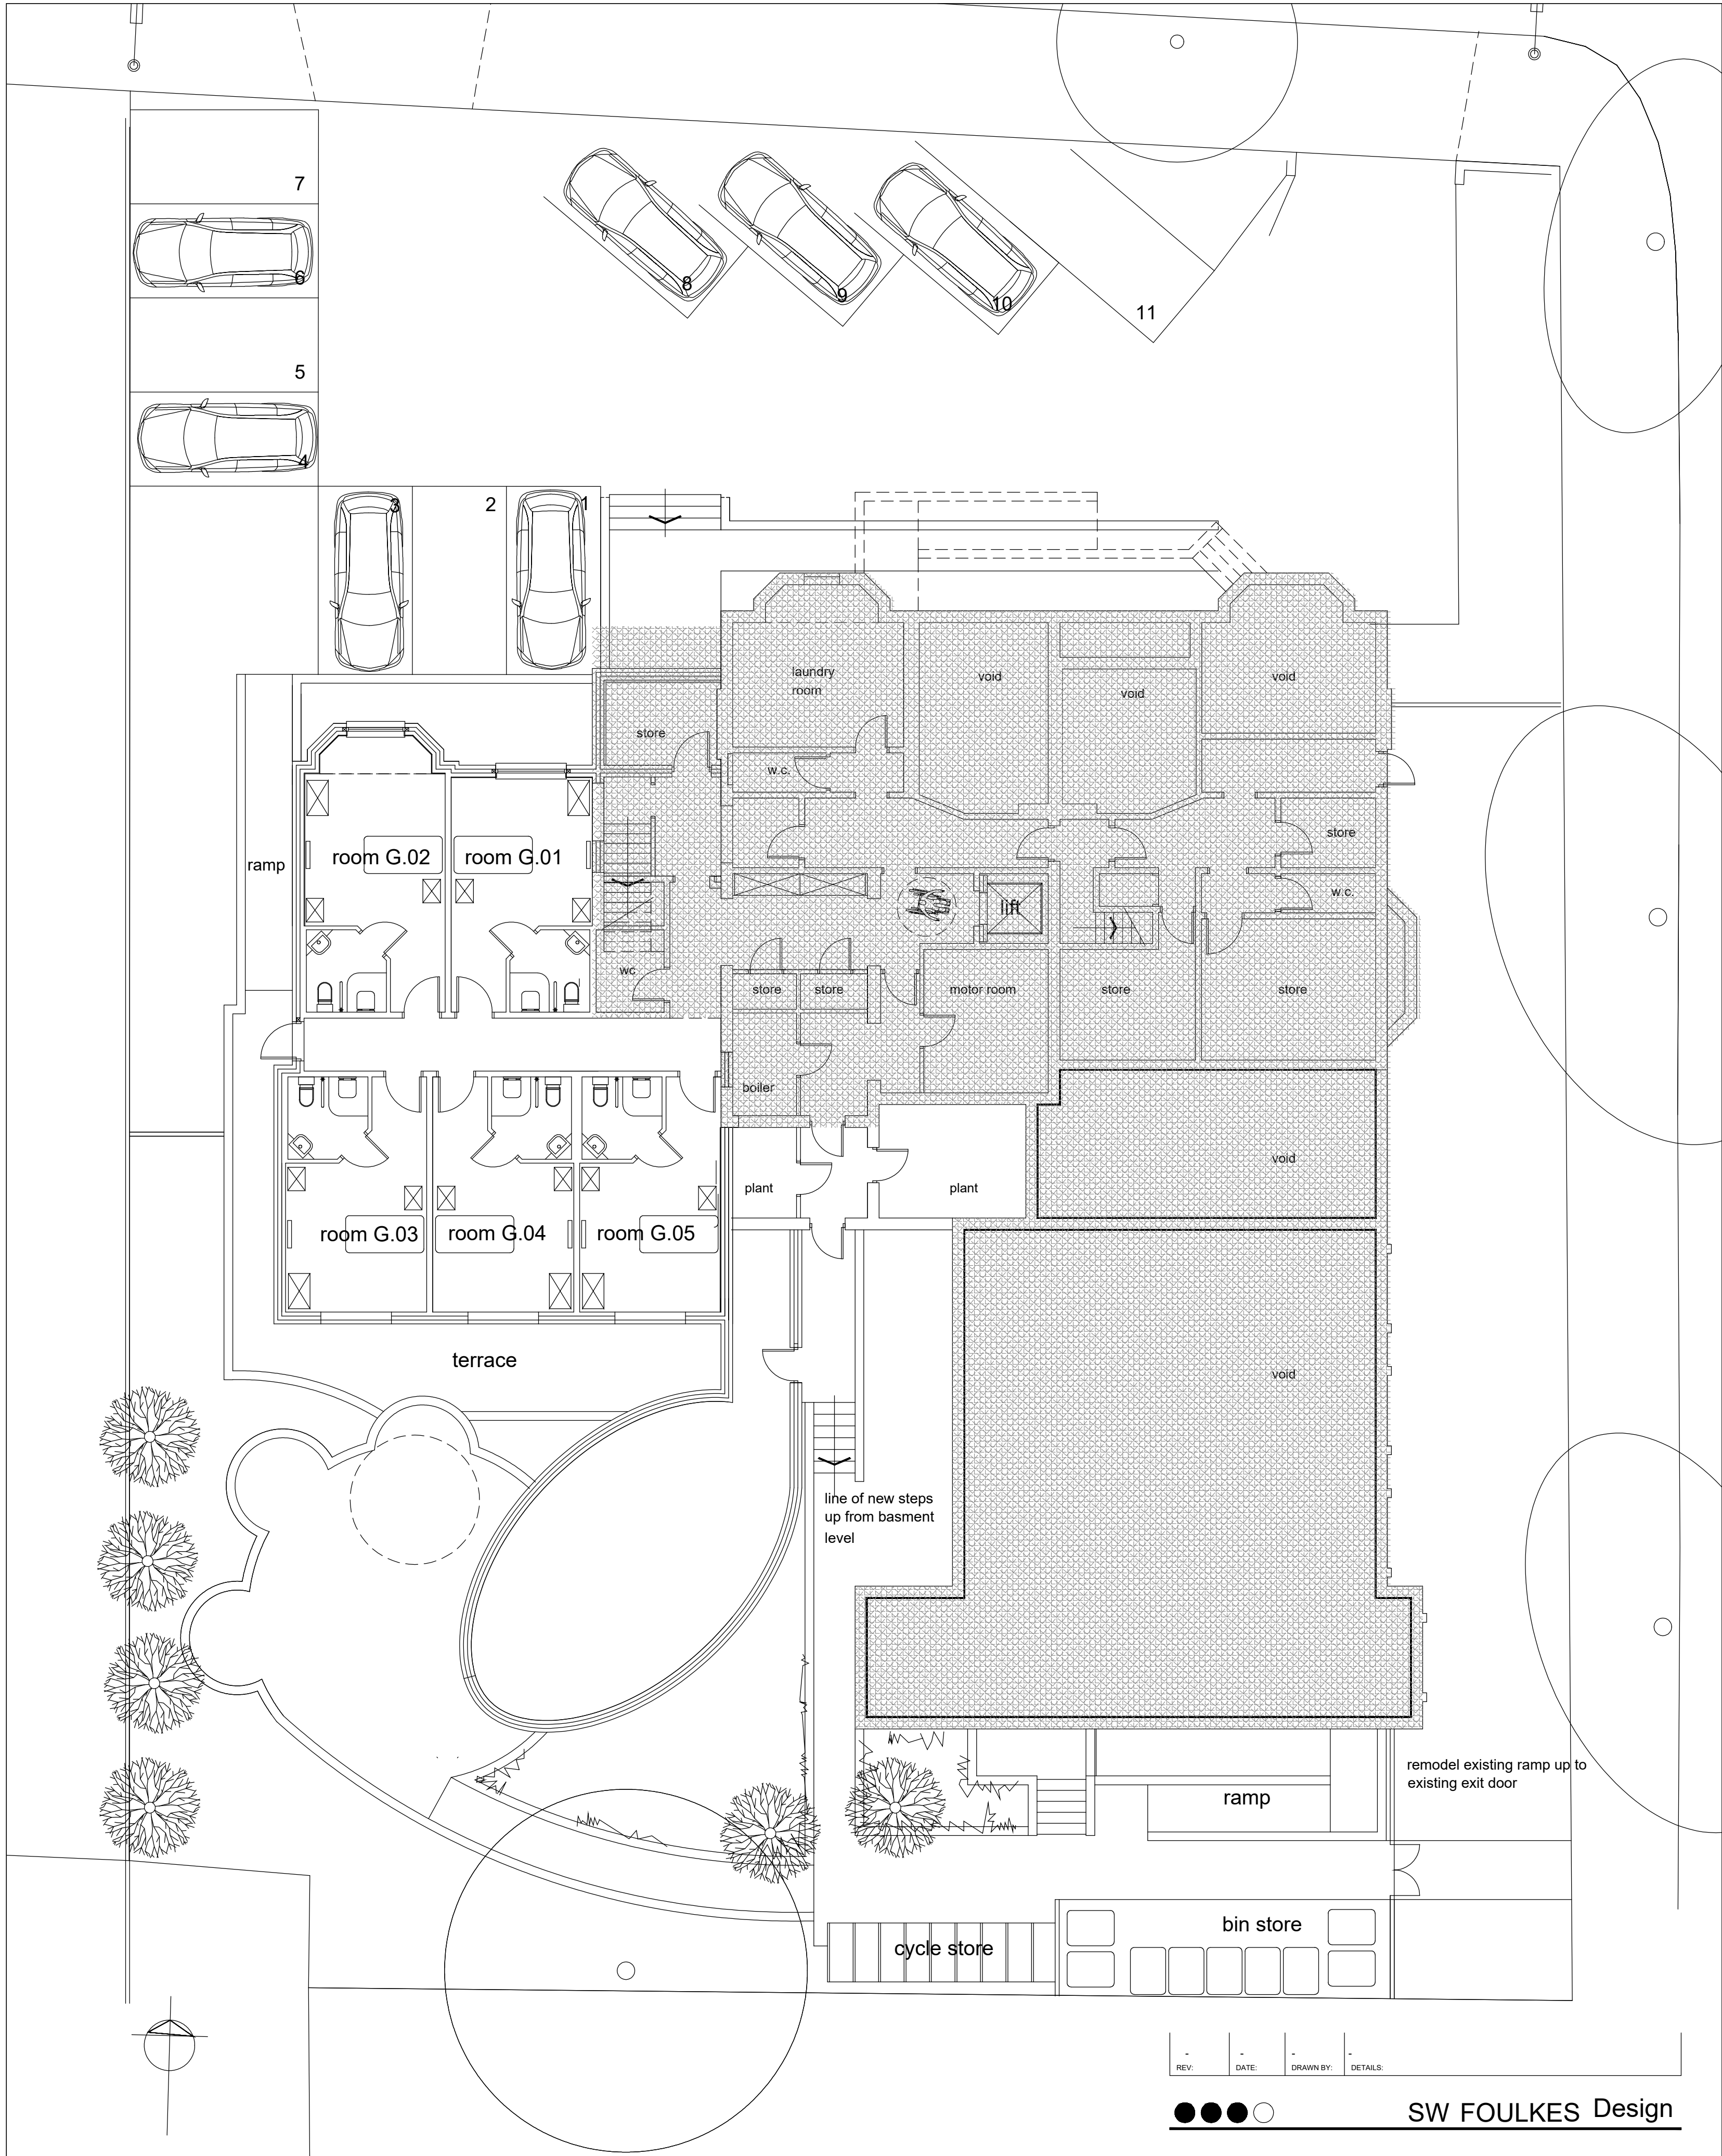

basement as proposed

tel:- 07500042081
stevefoulkes@btinternet.com



PLANNING ISSUE

SUBJECT TO LOCAL AUTHORITY APPROVAL

B	REVISIONS FOR PLANNER	TB	12.07.22
A	FIRST ISSUE	TB	20.06.22
REV	AMENDMENTS	BY	DATE
PROJECT PROPOSED ALTERATIONS/EXTENSION ALEXANDER CARE HOME 355-357 WILBRAHAM ROAD CHORLTON MANCHESTER M16 8NP			
CLIENT IMTIAZ AND AMIR KHAN			
DRAWING TITLE BASEMENT AS PROPOSED			
DRAWN	TB	DATE	20.06.22
CHECKED		SCALE	1:100 (A1)
APPROVED			
HOWARD & SEDDON A.R.I.B.A. CHARTERED ARCHITECTS 64 WASHWAY ROAD SALE, CHESHIRE, M33 7RE TEL NO. 0161 - 973 8296 FAX NO. 0161 - 962 3485 E-MAIL : ADMIN@HOWARDANSEDDON.CO.UK			
JOB No.	13,646	DRG No.	13
		REVISION	B