


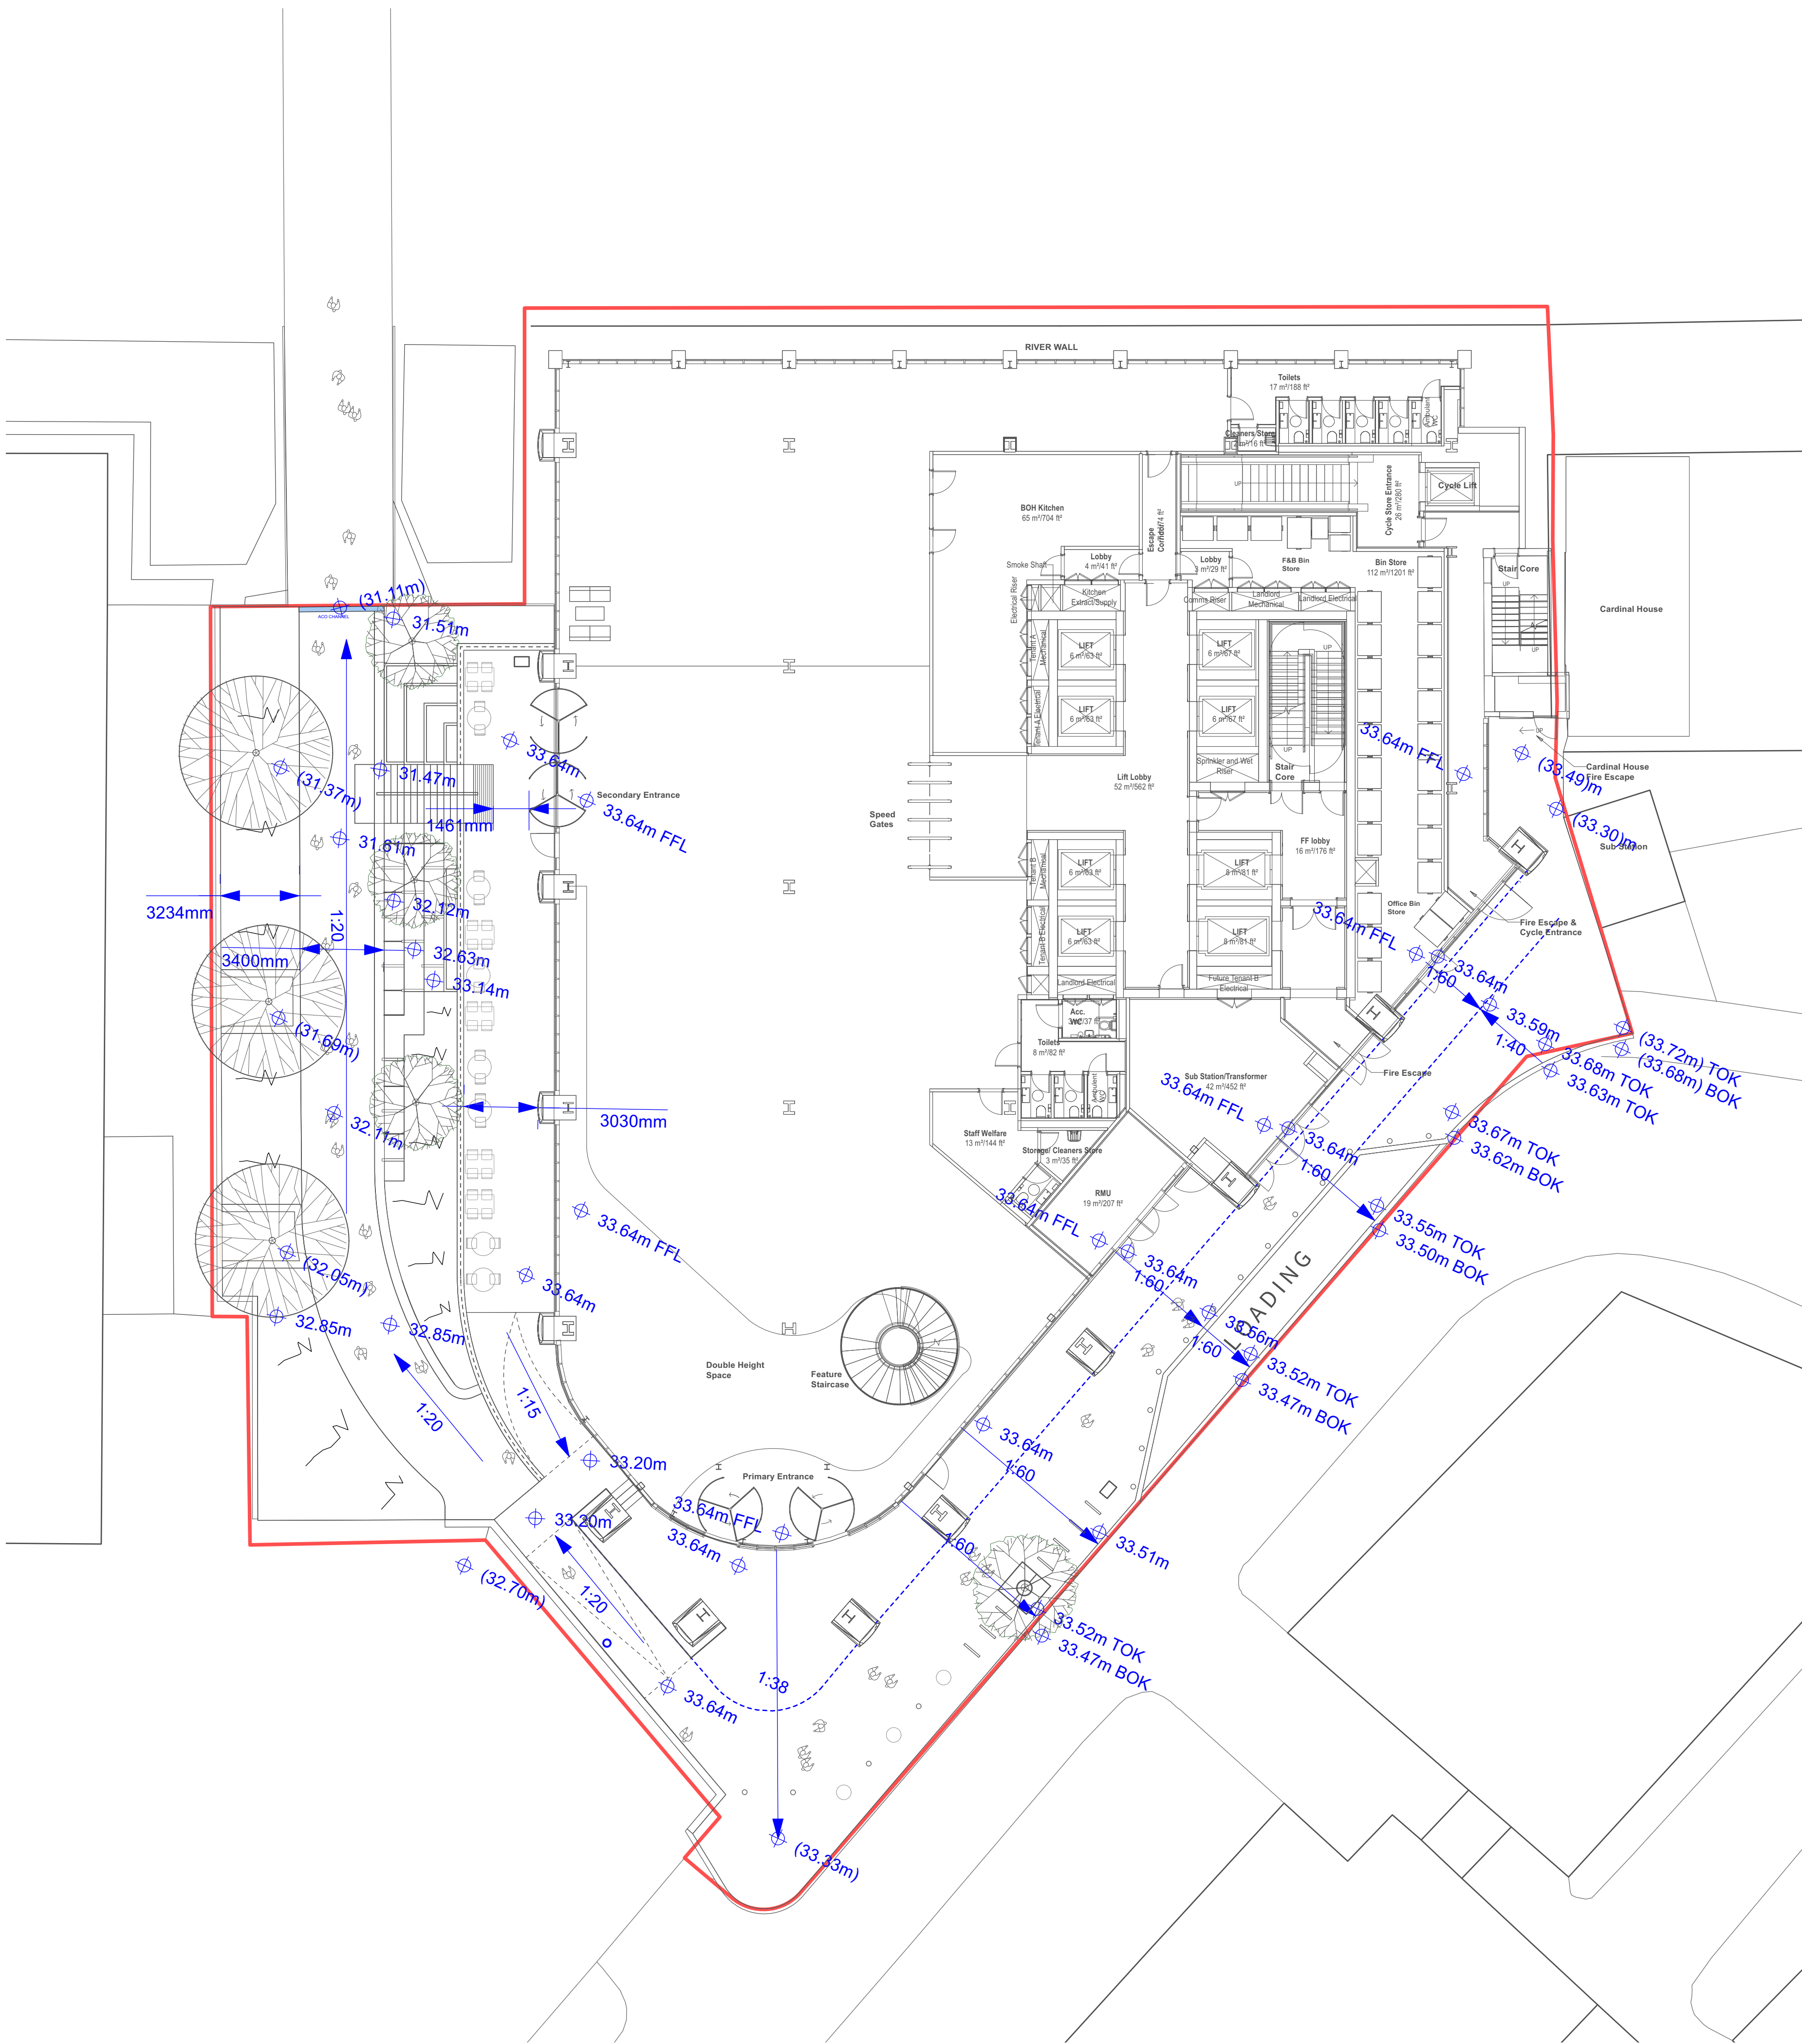

KEY

BOUNDARIES

— PLANNING BOUNDARY

LEVELS & DRAINAGE

± 31.84m PROPOSED LEVELS

± (31.84m) PROPOSED LEVELS

--- PROPOSED BRICKSLOT DRAIN

— PROPOSED ACO CHANNEL

THIS DRAWING IS COPYRIGHT PROTECTED AND MAY NOT BE REPRODUCED IN WHOLE OR PART WITHOUT WRITTEN AUTHORITY FROM THE OWNER.

NOTES:

1. Do not scale from this drawing.
2. Always work to noted dimensions.
3. All dimensions are in millimetres unless otherwise stated.
4. All setting out, levels and dimensions to be agreed on site.
5. The dimensions of all materials must be checked on site before being laid out.
6. This drawing must be read with the relevant specification clauses and detail drawings.
7. Order of construction and setting out to be agreed on site.

P01	17.06.22	For Planning	JC	RM
Revision	Date	Description	Drawn	Apprvd.

Planit I.E. Limited

E: info@planit-ie.com W: planit-ie.com

MANCHESTER

2 Back Grafton St., Altrincham, WA14 1DY
T: 0161 928 9281

LONDON

Unit 6 Waterside, 44-48 Wharf Road, London, N1 7UX
T: 0207 253 5678

LIVERPOOL

Tempest S.3, 12 Tithebarn Street, Liverpool, L2 2DT
T: 0151 363 1230

Client Bruntwood

Project Alberton House

Drg Title Levels & Drainage

Created on	Created by	Approved by
17-01-22	JC	RM

Scale	Size	Workstage
1:150	A1	Planning

Drg No.	Suitability	Revision
2805-PLA-GF-XX-DR-L-3000	S3	P01