


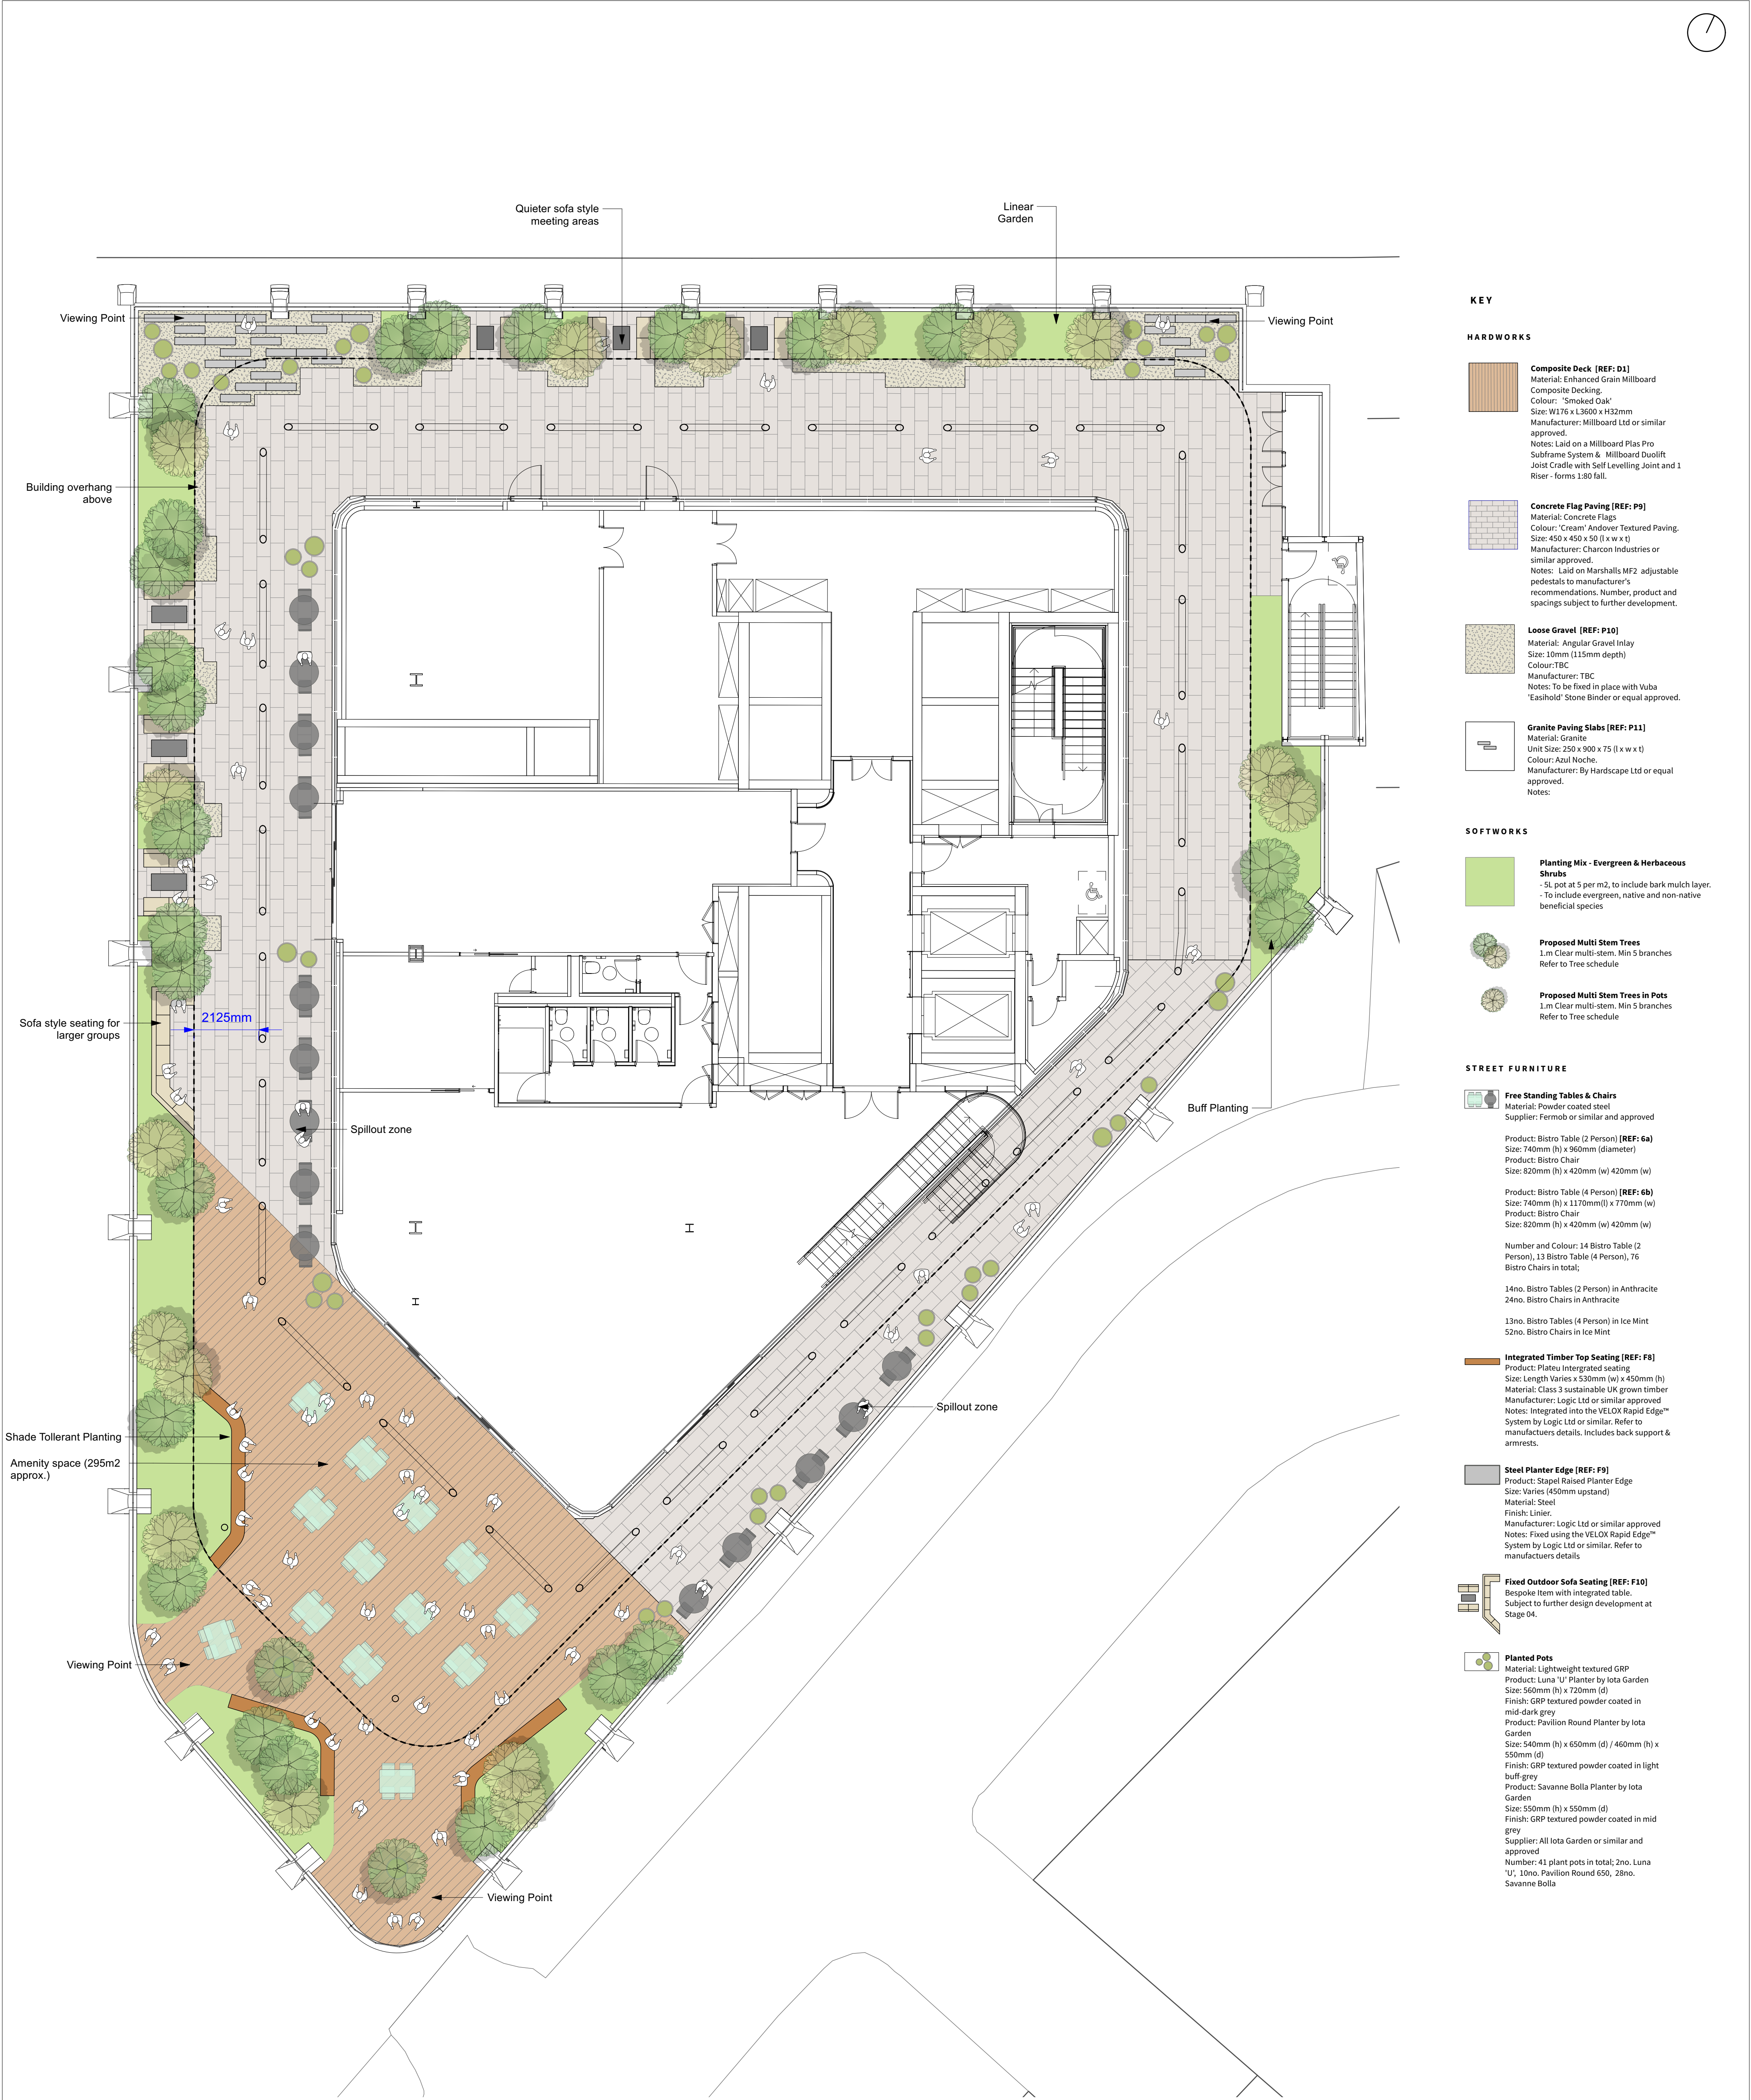

Client

Bruntswood

Project

Alberton House

Drg Title

Landscape GA - Roof Terrace

Created on

Created by

Approved by

01-03-22

JC

FF

Scale

Size

Workstage

1:100

A1

Planning

Drg No.

Suitability

Revision

2805-PLA-RT-XX-DR-L-0001

S3

P01

Date

Description

Drawn

Apprvd.

P01

17.06.22

For Planning

JC

RM

Planit I.E. Limited

E: info@planit-ie.com

W: planit-ie.com

MANCHESTER

2 Back Grafton St , Altrincham, WA14 1DY

T: 0161 928 9281

LONDON

Unit 6 Waterside, 44-48 Wharf Road, London, N1 7UX

T: 0207 253 5678

LIVERPOOL

Tempest 5.3, 12 Tithebarn Street, Liverpool, L2 2DT

T: 0151 363 1230

THIS DRAWING IS COPYRIGHT PROTECTED AND MAY NOT BE REPRODUCED IN WHOLE OR PART WITHOUT WRITTEN AUTHORITY FROM THE OWNER.

© Planit I.E. Limited