
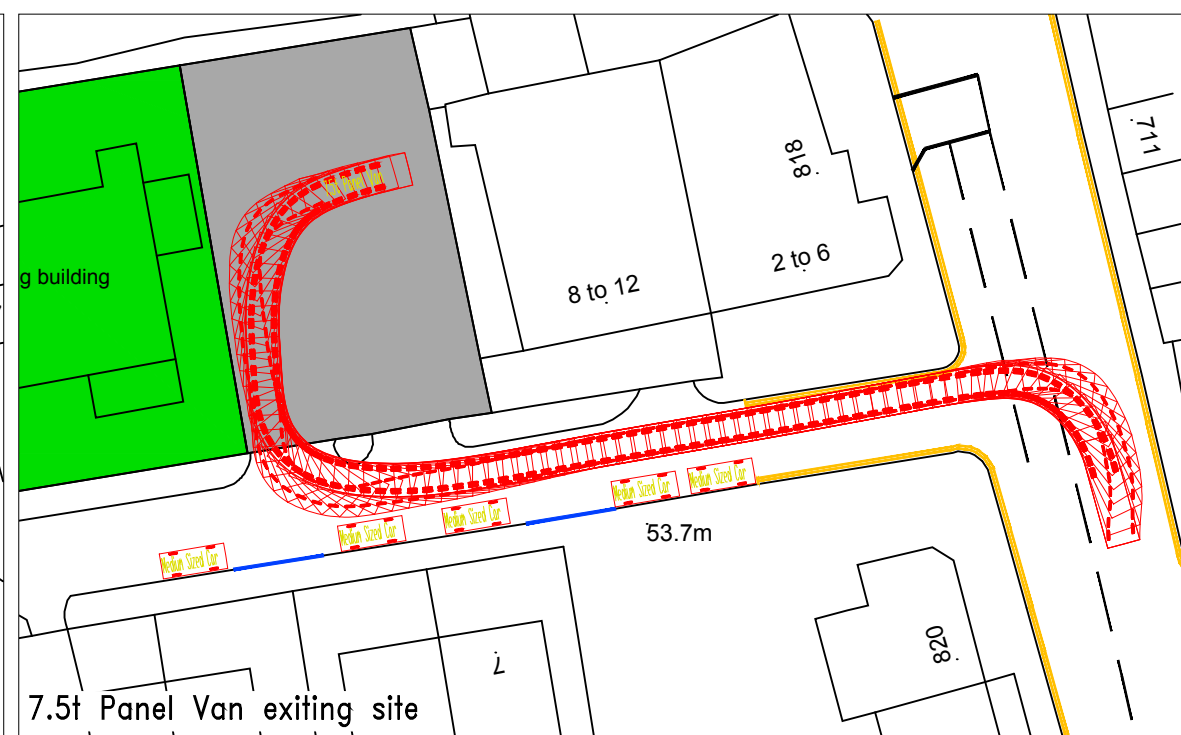
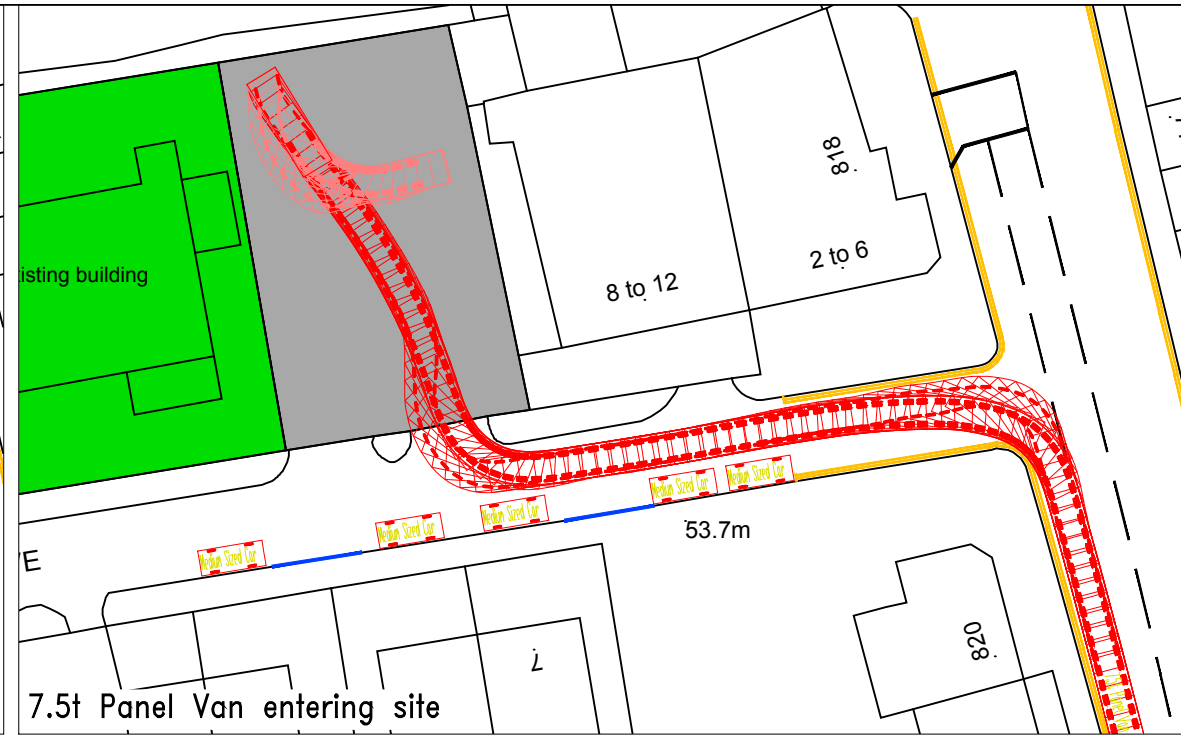
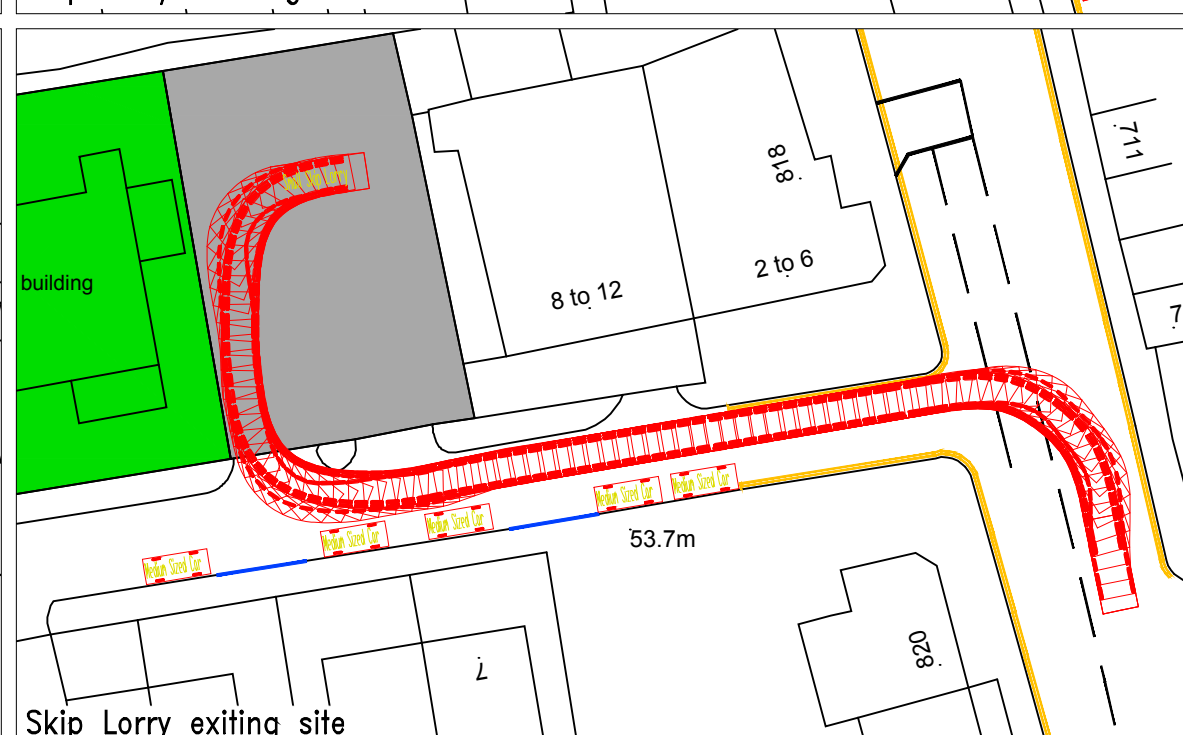
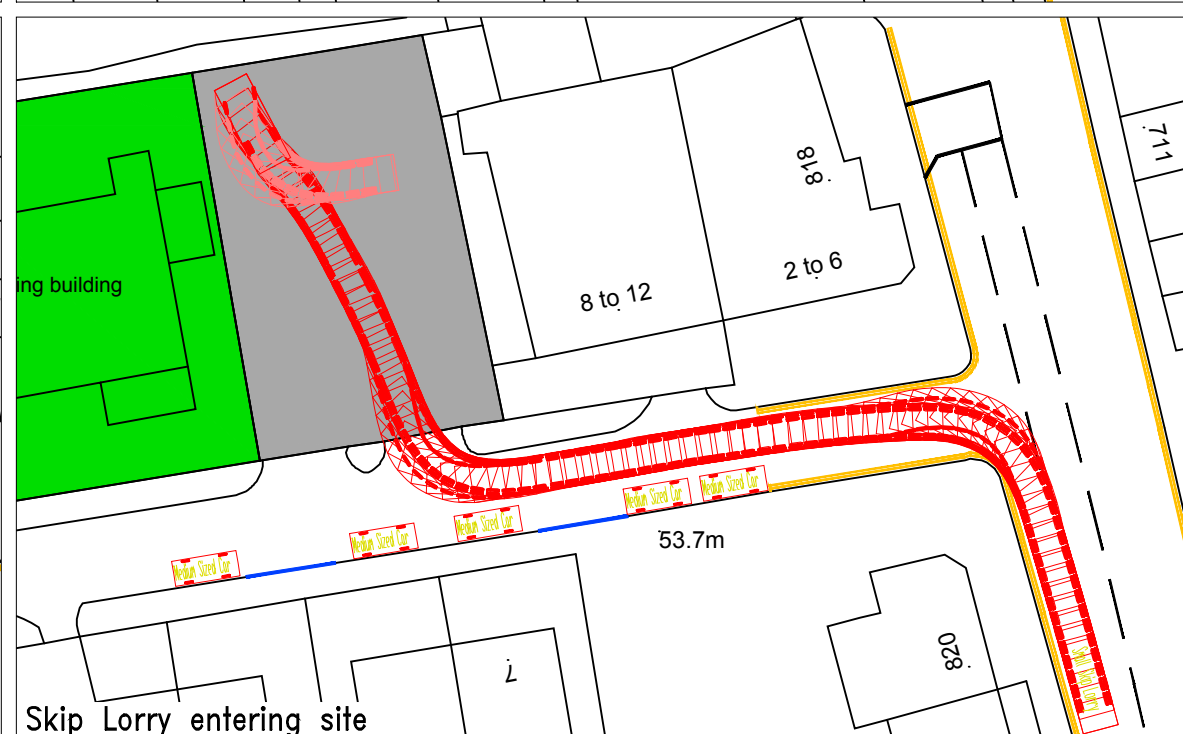
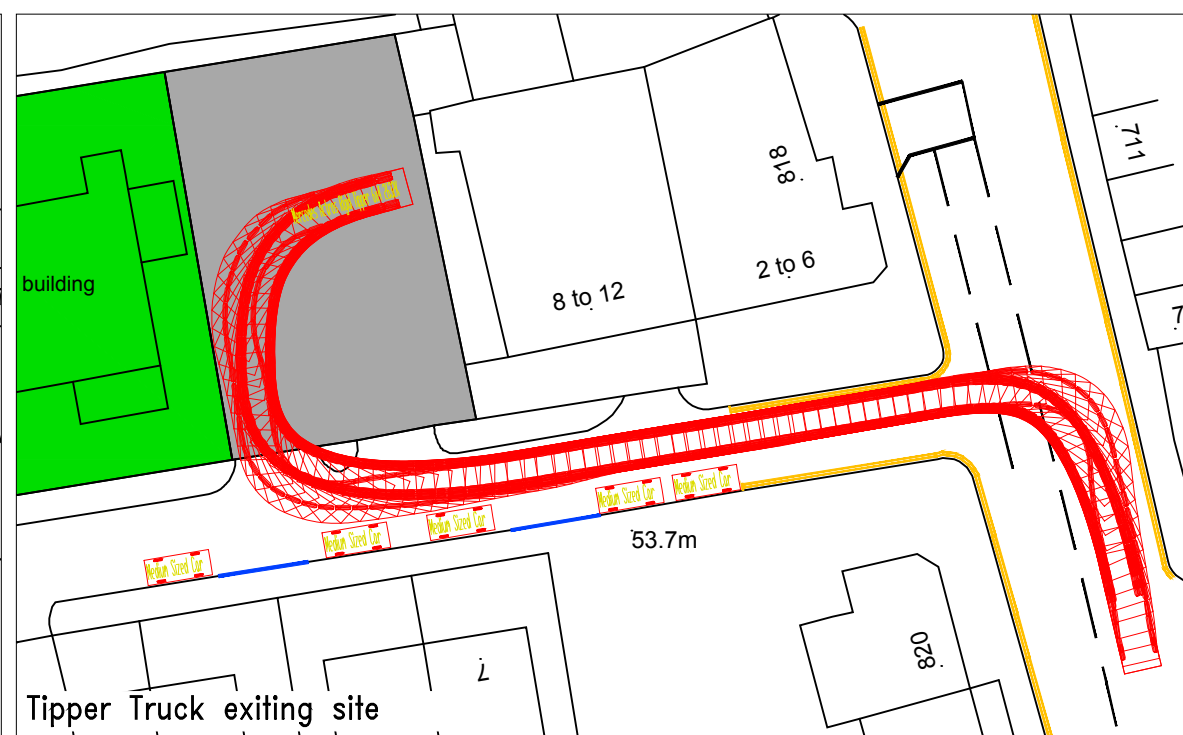
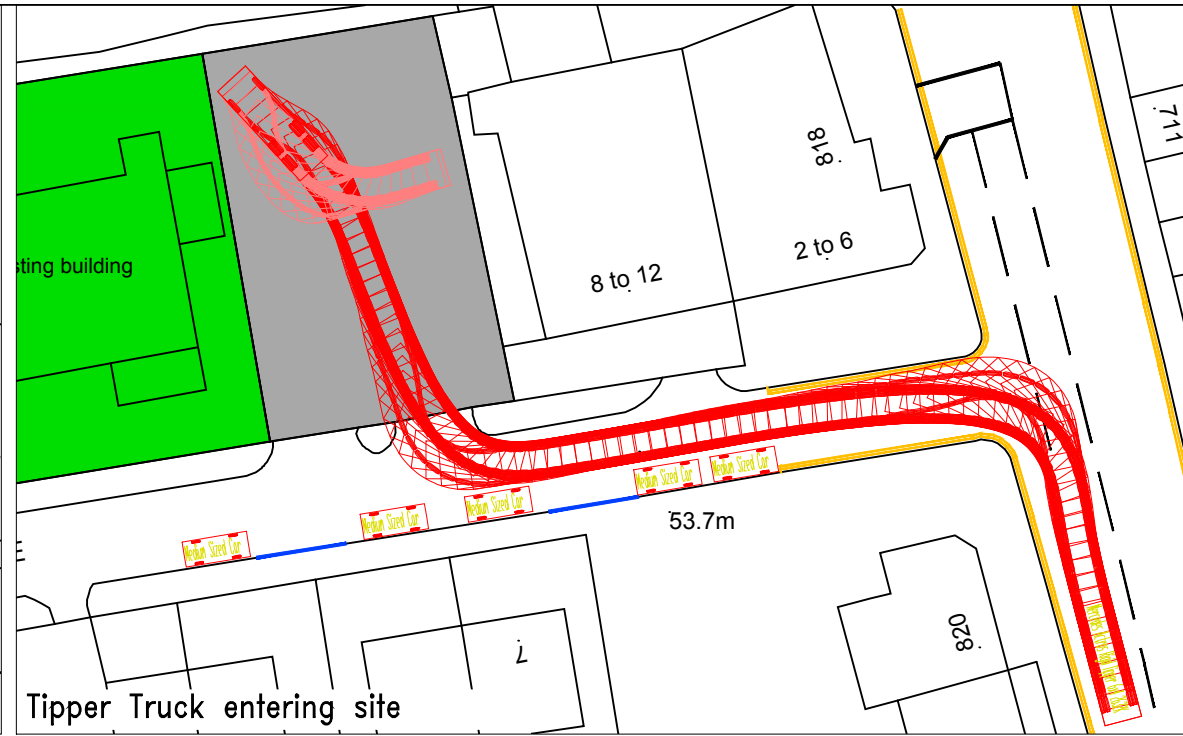
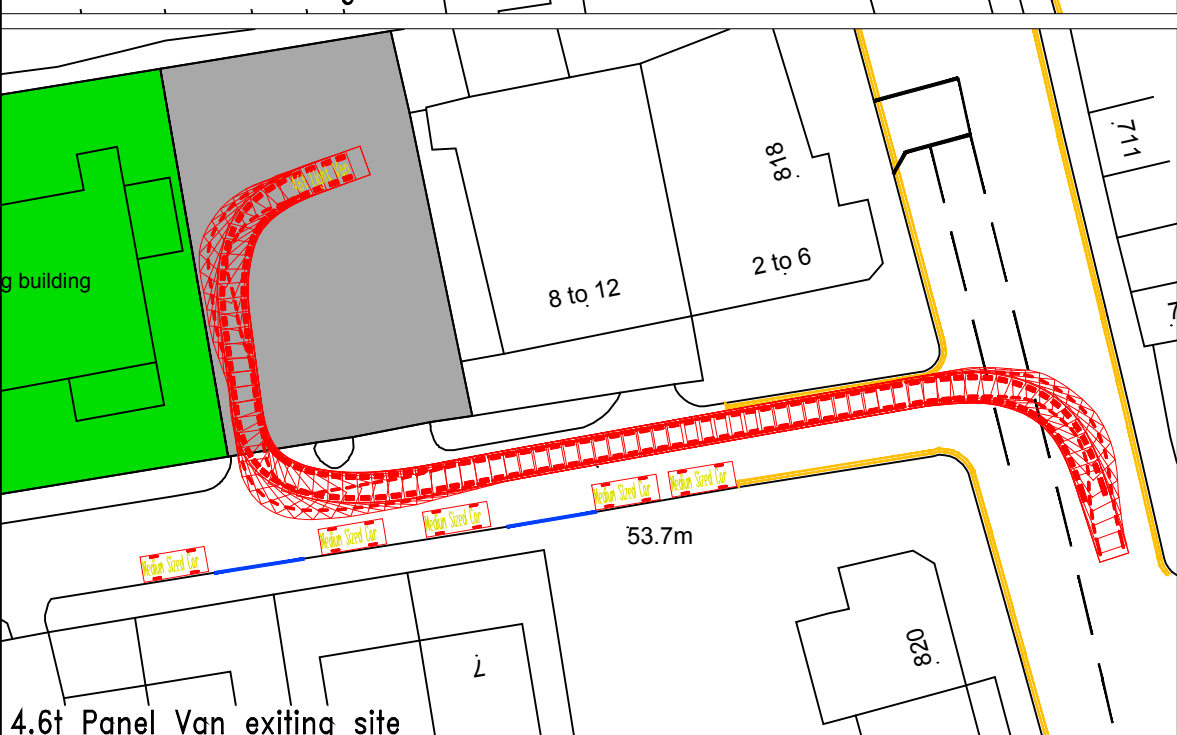
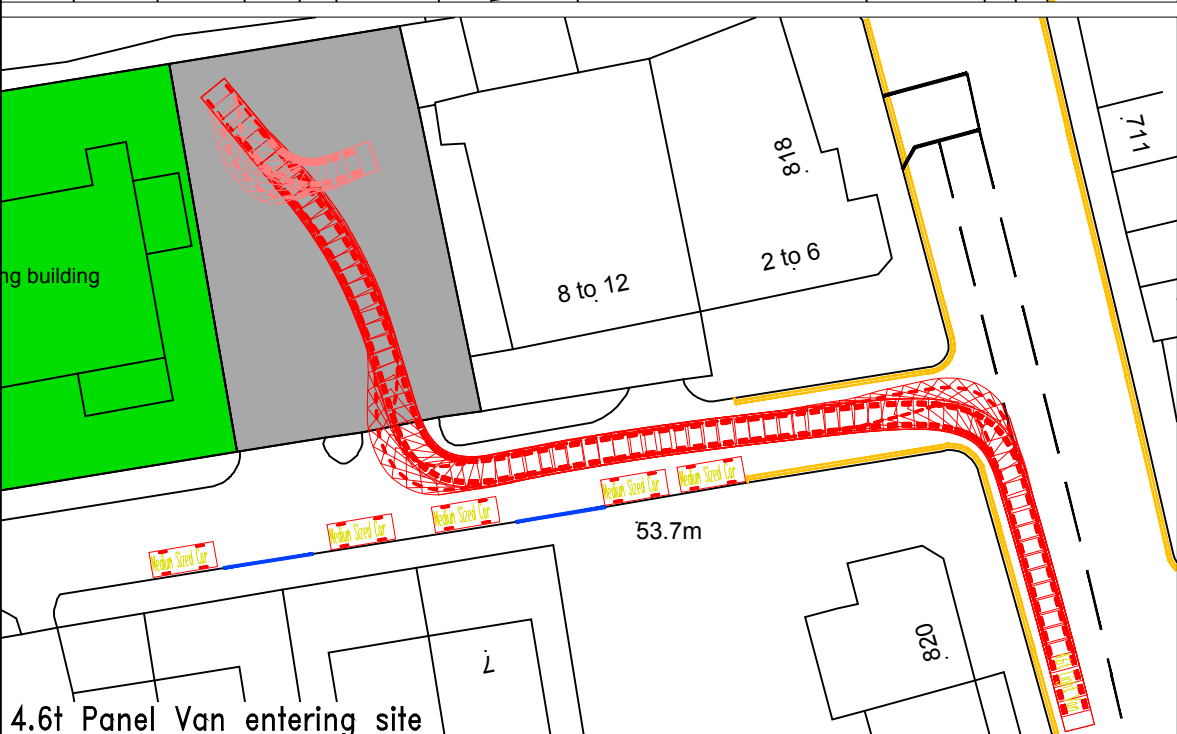
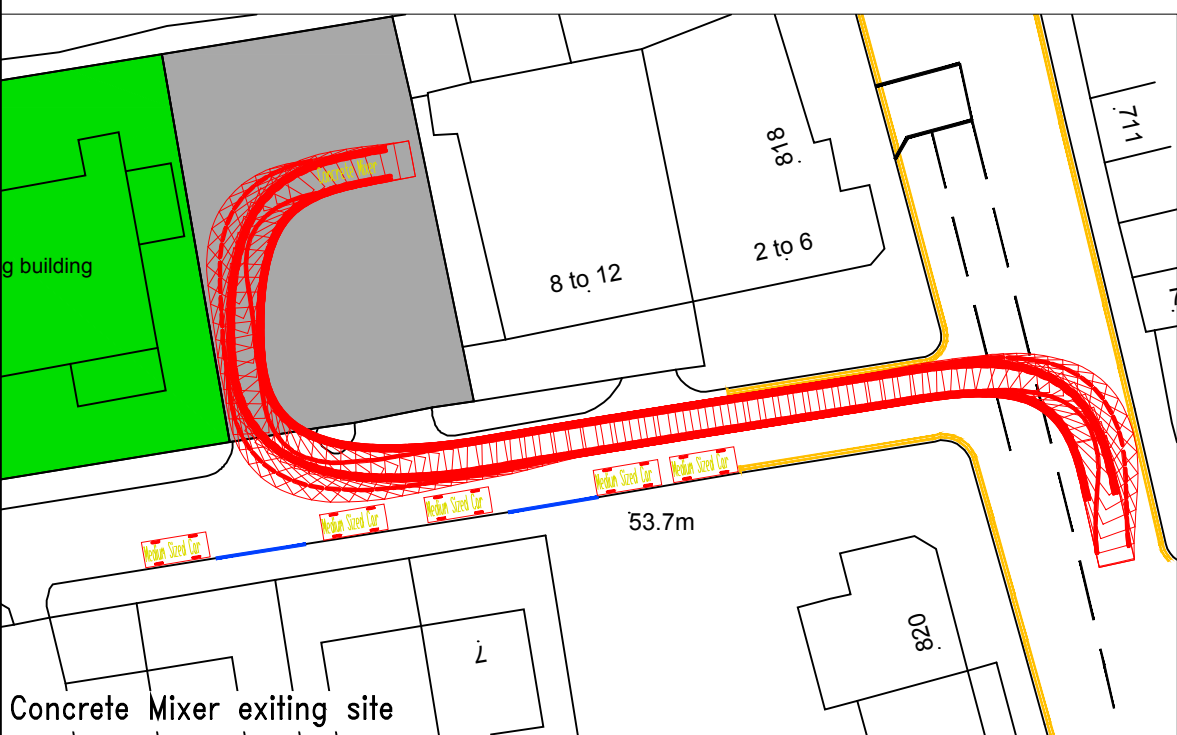


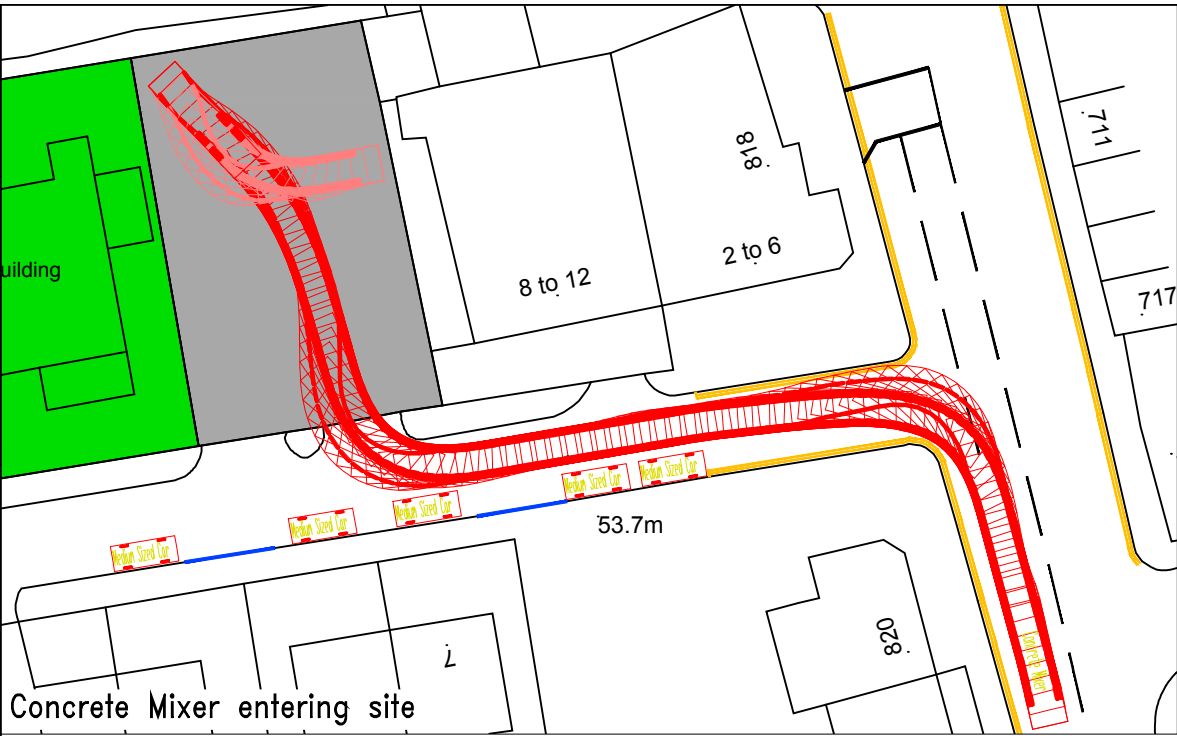

• Sanderson Associates (Consulting Engineers) Ltd ("the consultant"), has not checked or verified, and shall have no liability whatsoever for any inaccuracies which may be attributable to any data, reports, base plan(s) and drawings provided by the client, or purchased by the consultant on the client's behalf, that may have been utilised within this drawing.

• The consultant shall not be liable for the use by any person of any document for any purpose other than that for which the same were provided by the consultant.

• No liability whatsoever is accepted by the consultant for any error or omissions.

• The consultant accepts no liability for any vehicle specification errors within the vehicle track software used and / or it's vehicle libraries.

- Area of proposed building and landscaping
- Hardstanding area which will become the proposed car park
- Dropped kerb access points

Rev	Amendment	Drawn	Date	Checked



sanderson[®]
associates
(consulting engineers) ltd
Highways | Traffic | Transportation | Water

T 01924 844080 mail@sandersonassociates.co.uk
F 01924 844081 www.sandersonassociates.co.uk

Client

Hybrid Power Ltd

Project Title

Al Raza Foundation
Park Grove, Manchester

Drawing Title

Swept Path Analysis

Scale 1:500	Drawn By AA
Drawing Size A2	Checked By BL
Date 24.05.2022	Approved By BL
Drawing Number 301027-001	Rev