


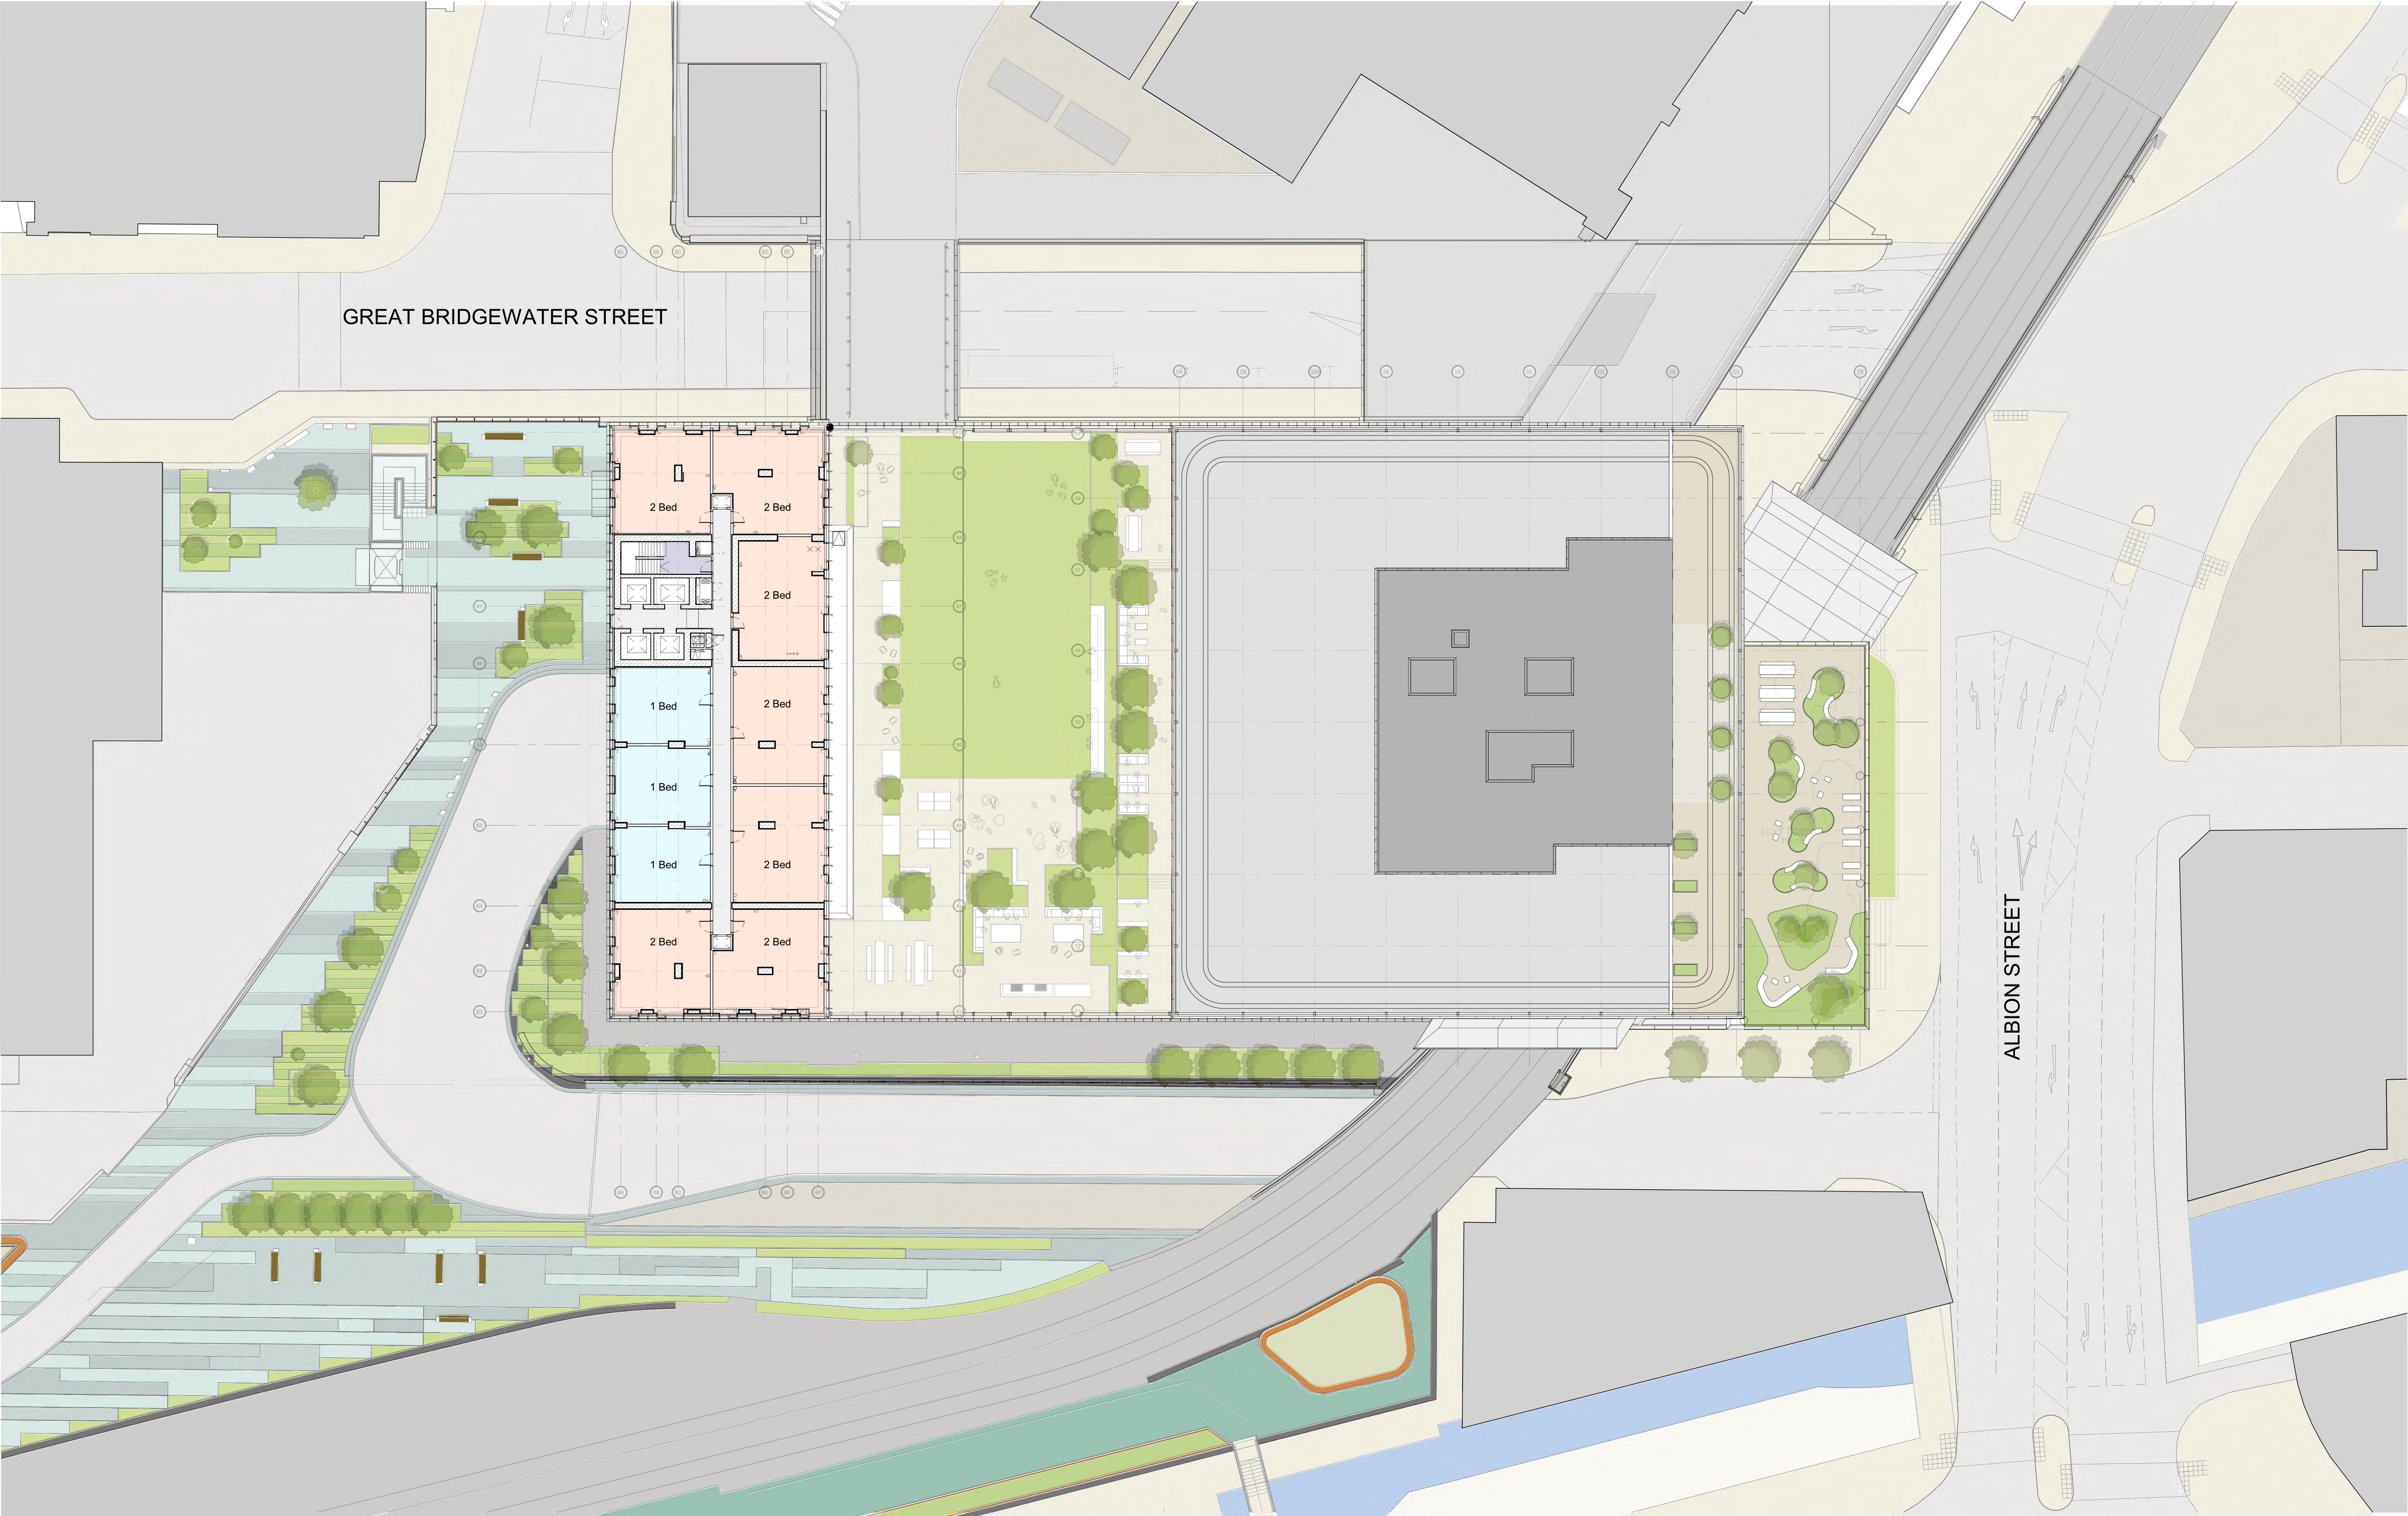

This drawing is copyright Do not scale off dimensions. All dimensions to be checked on site by contractor. Contractor to report any dimensional discrepancies, errors or omissions prior to commencing on site. 0m 2.5m 5m 10m	Rev/	Date	Description	Rev/	Date	Description	Rev/	Date	Description	North	Project Title Former Bauer Millet Site Drawing Title Masterplan- Proposed Plan- Upper Level Residential	Status Planning Scale 1:500 @ A3 / 1:250 @ A1 Date March 2017	Job No 10053	Drawing No 10053-MP-B5D9-A-G100-P-20-001	Revision 05	 MANCHESTER Riverside, 4 Commercial St Manchester M16 4BQ +44 (0)161 835 2342 www.simpsonhaugh.com LONDON 8-8 Roper's Place London EC1R 6BB +44 (0)20 7549 4000 mail@simpsonhaugh.com
	00	17-03-2017	Planning Issue													
	01	30-04-2020	Minor Material Amendment Application													
	02	29-05-2020	Minor Material Amendment Application													
	03	15-12-2020	Non-Material Amendment Application													
	04	19-02-2021	Non-Material Amendment Application													
	05	04-04-2022	Minor Material Amendment Application													