



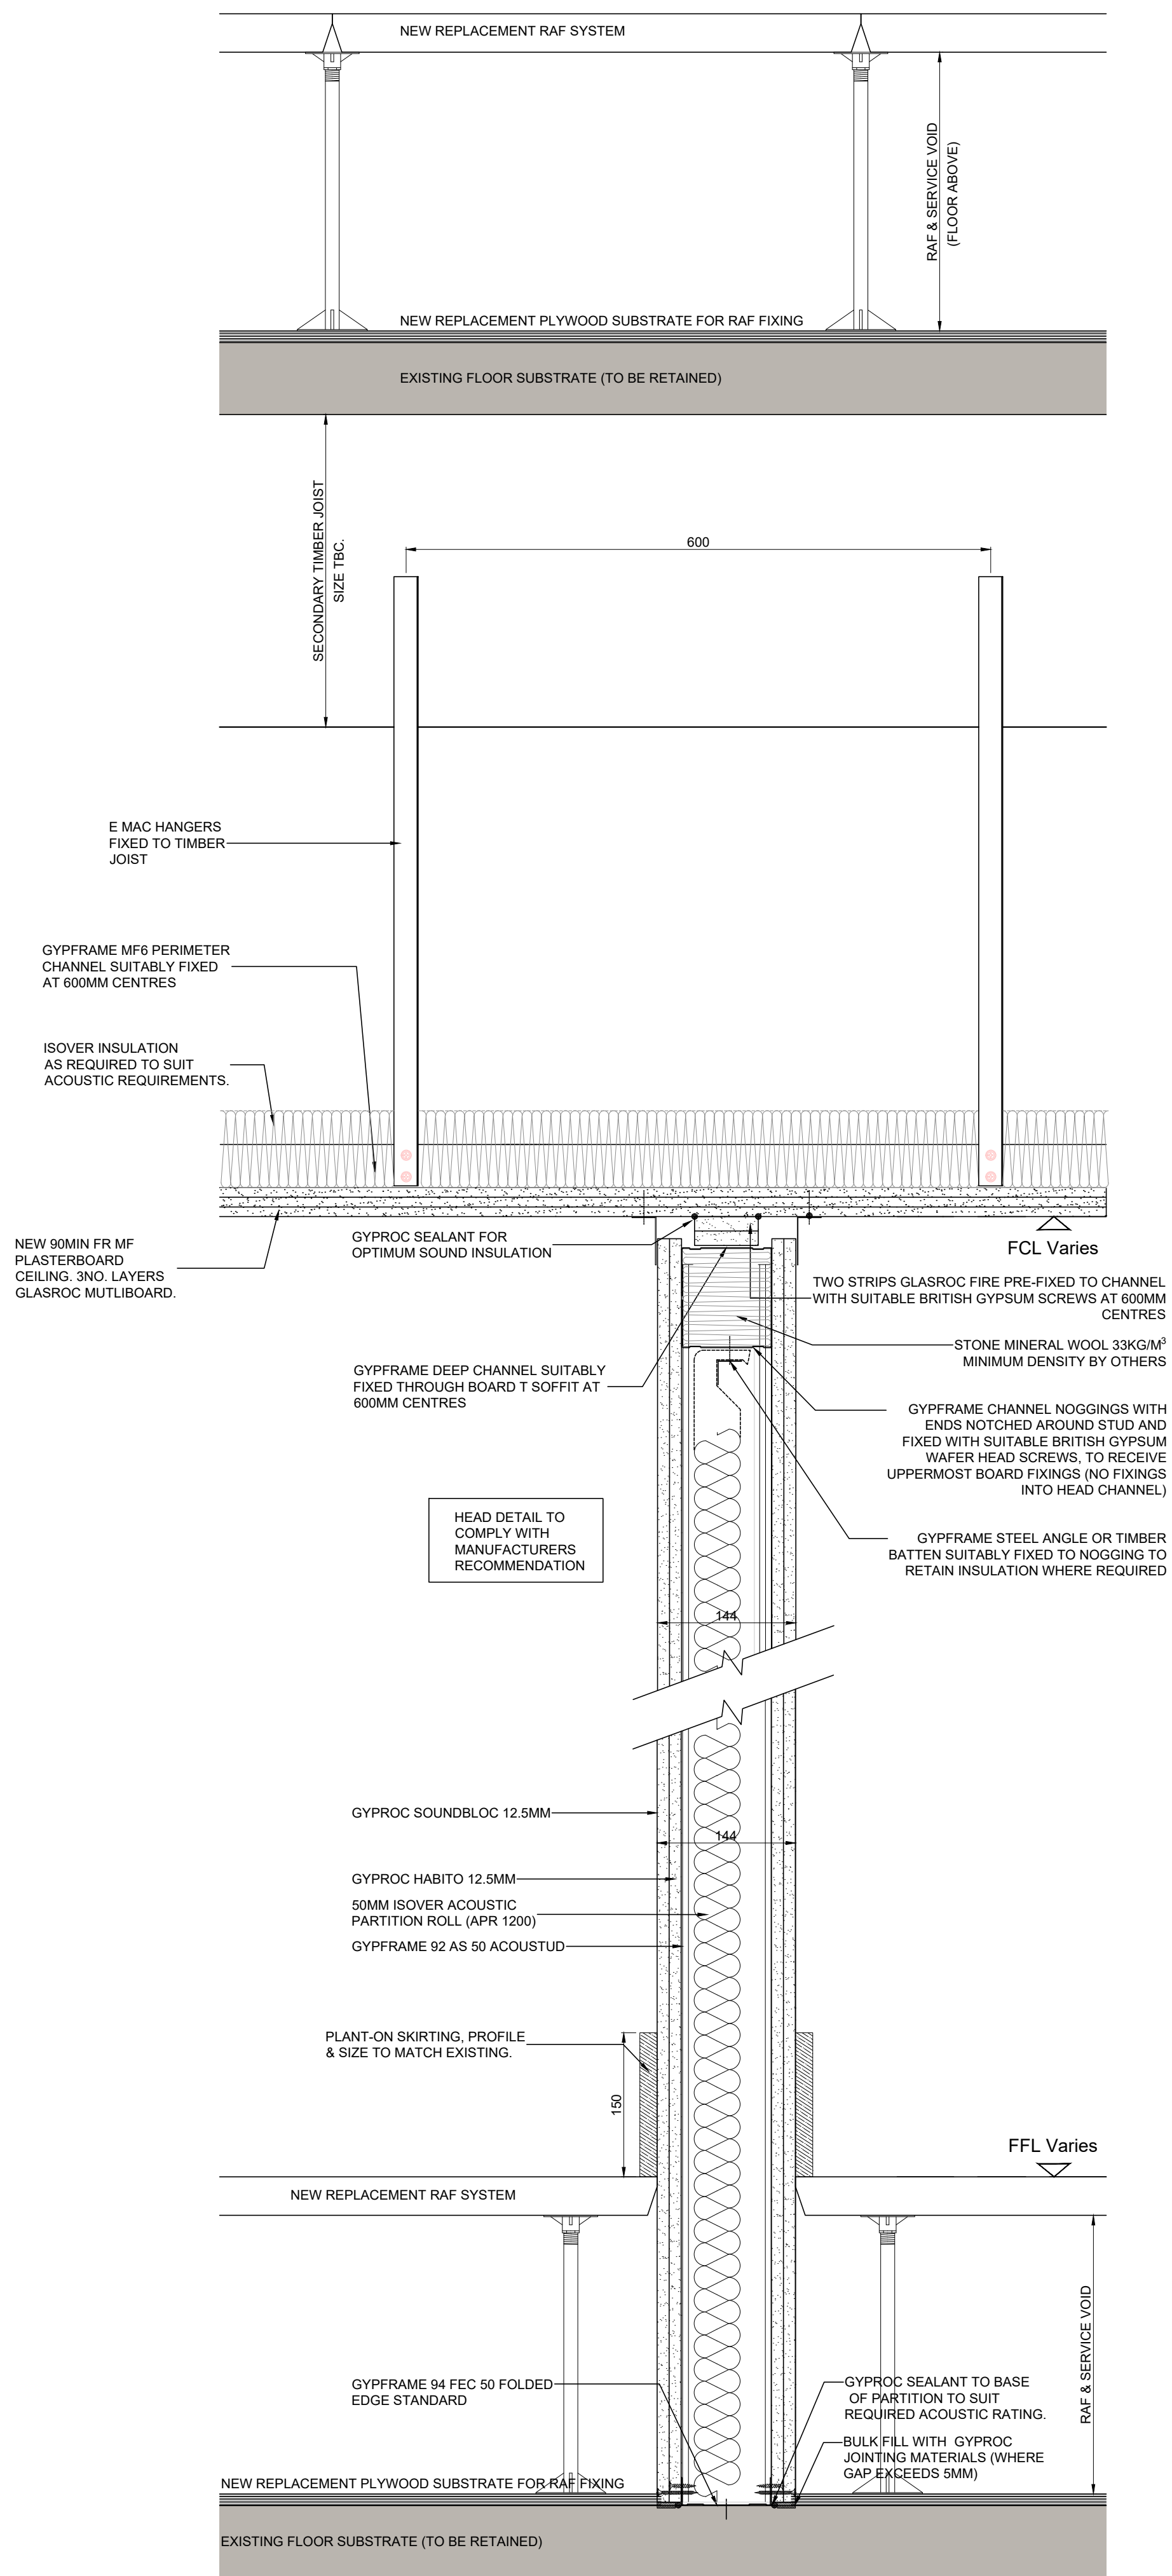

LOWER GROUND FLOOR - NEW 90MIN FR CEILING
TYPICAL DETAIL: JUNCTION WITH NEW 90MIN FR PARTITION

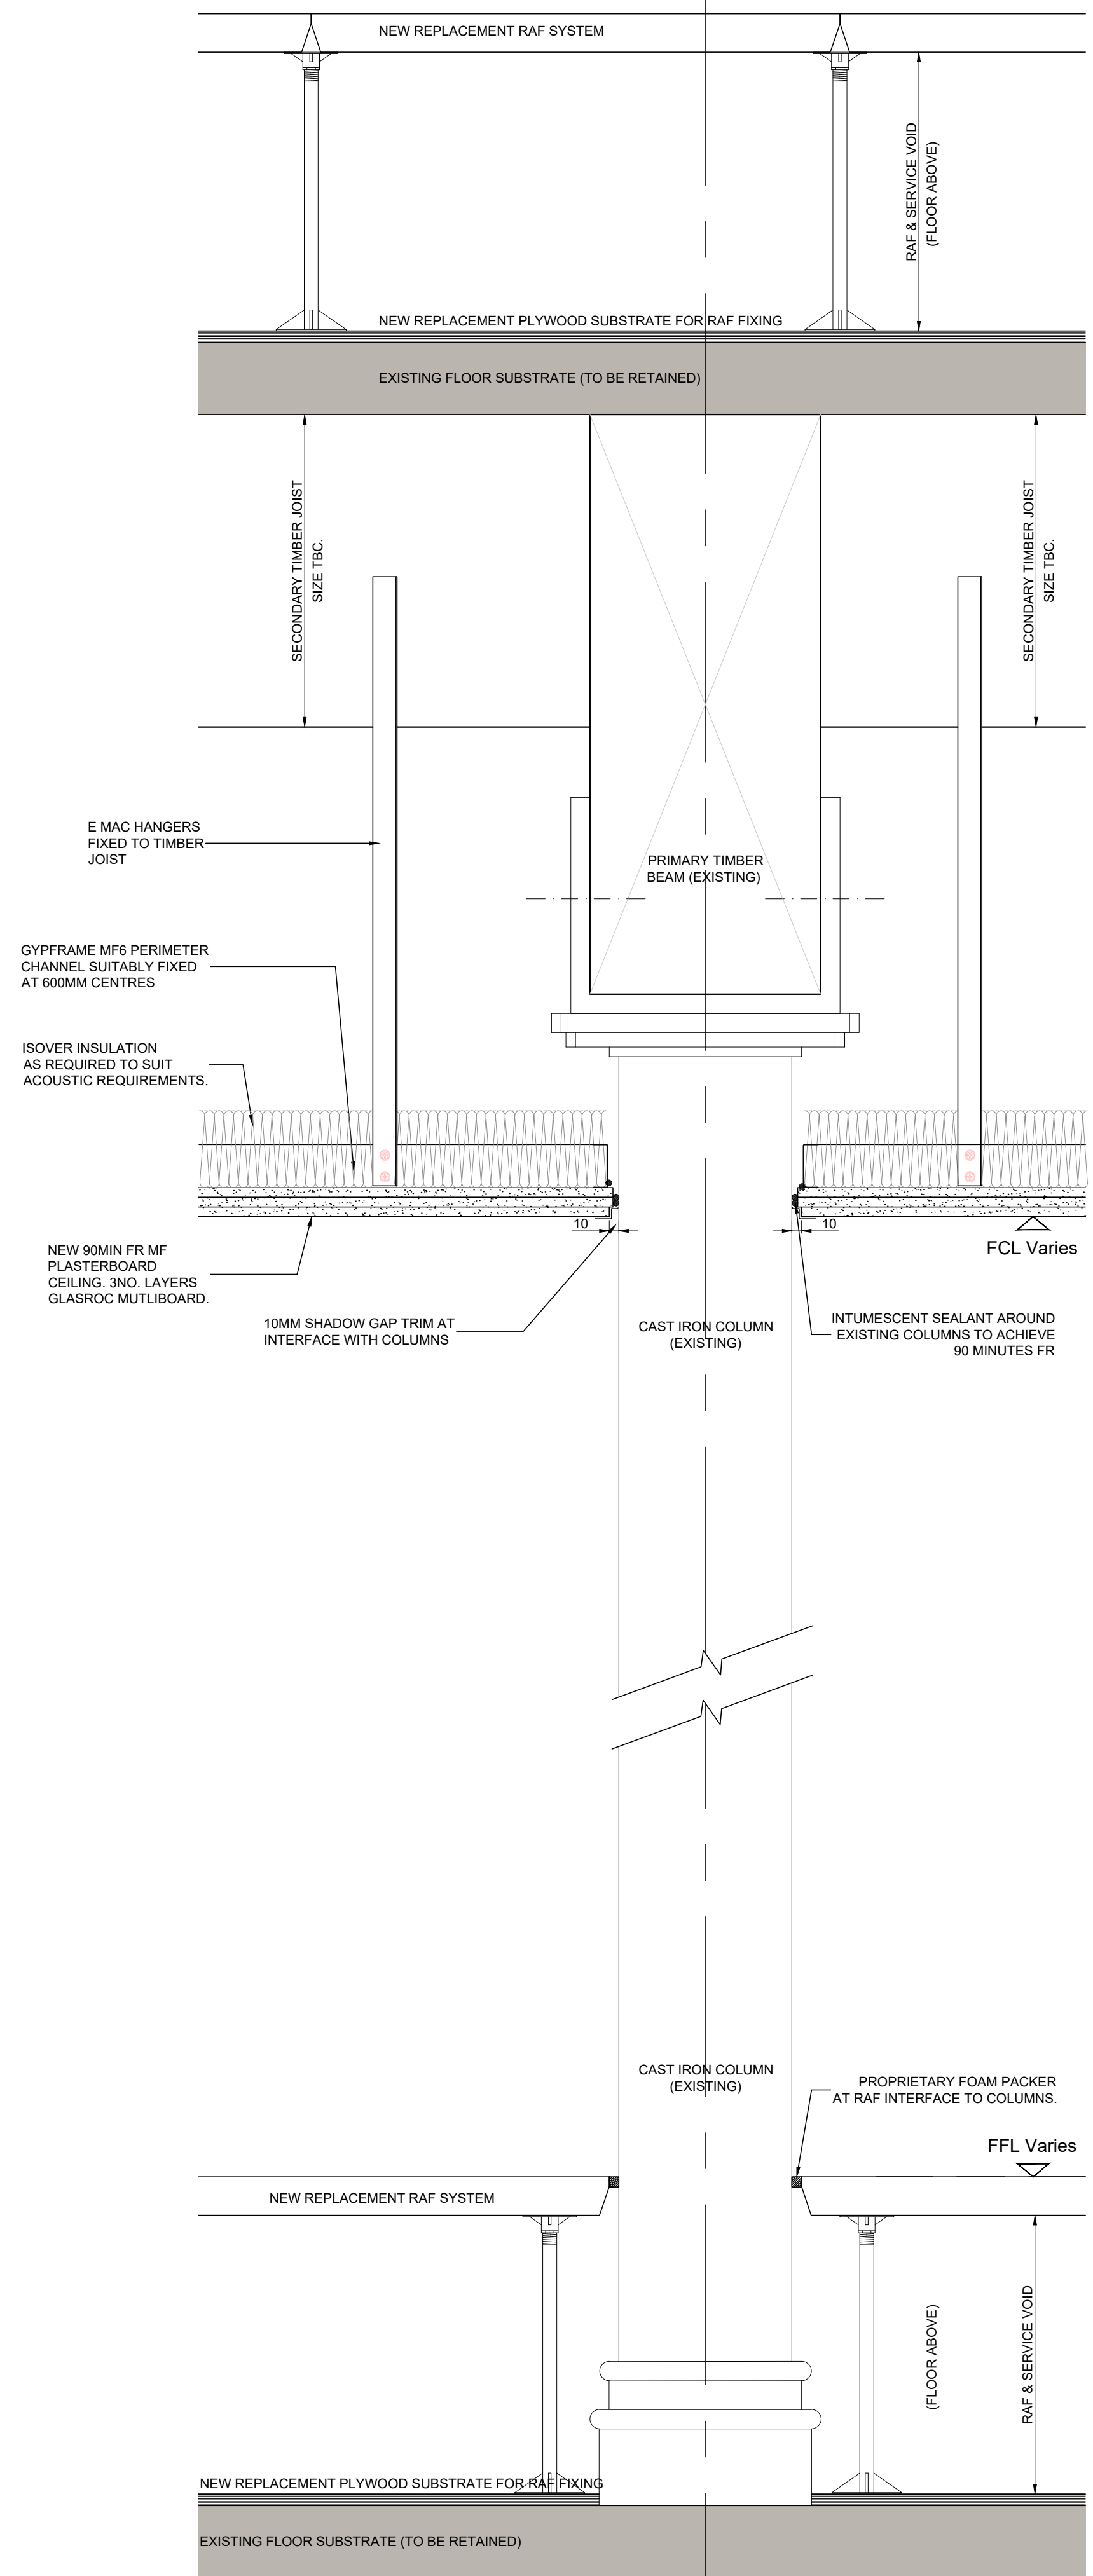

LOWER GROUND FLOOR - NEW 90MIN FR CEILING
TYPICAL DETAIL: JUNCTION WITH EXISTING COLUMN

1:5@A1
0 50 100 150 200 250mm

rev.	date	details	by
A	02.06.22	Issued in response to LBC comments	BC



Freetrade Exchange Refurbishment
Clearbell
27 Peter Street, Manchester, M2 5GB

drawing title			
Proposed Interface Details New Ceiling & Partitions Lower Ground Floor			
scale	date	drawn	format
1:5	June22	BC	a1
status			
Planning			
drawing number		revision	
CFM.AR(PL)111		A	