
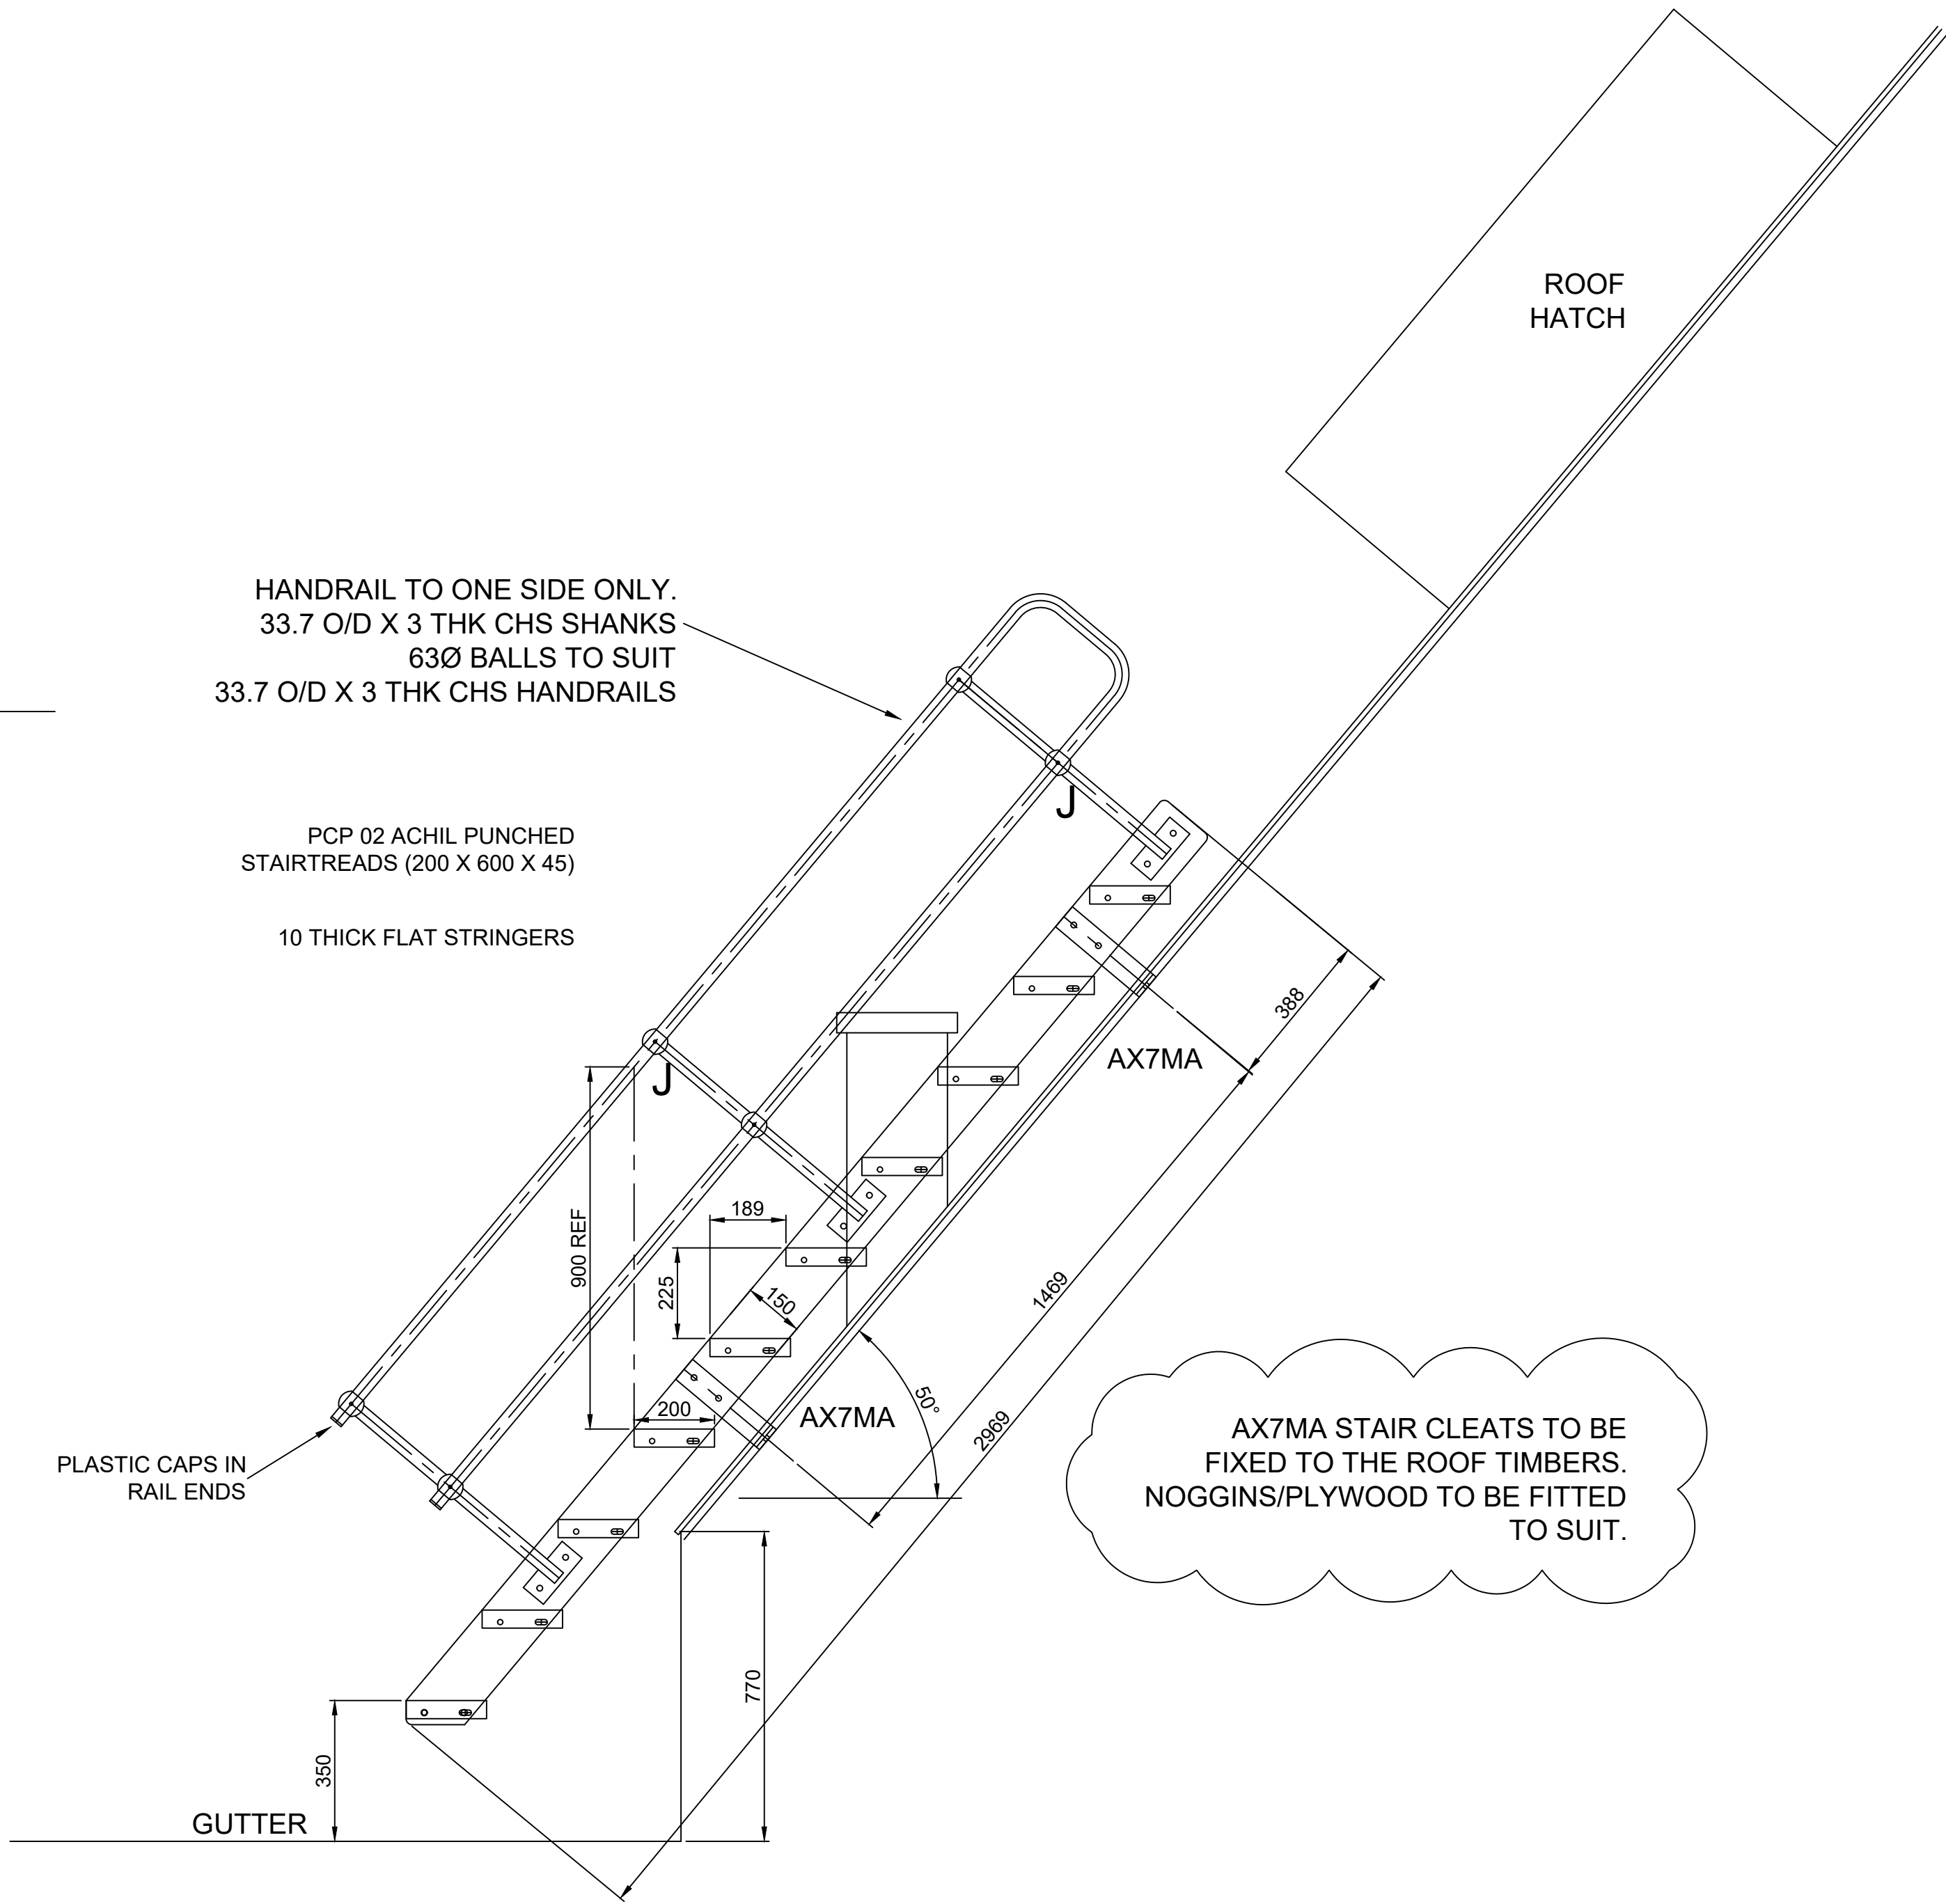
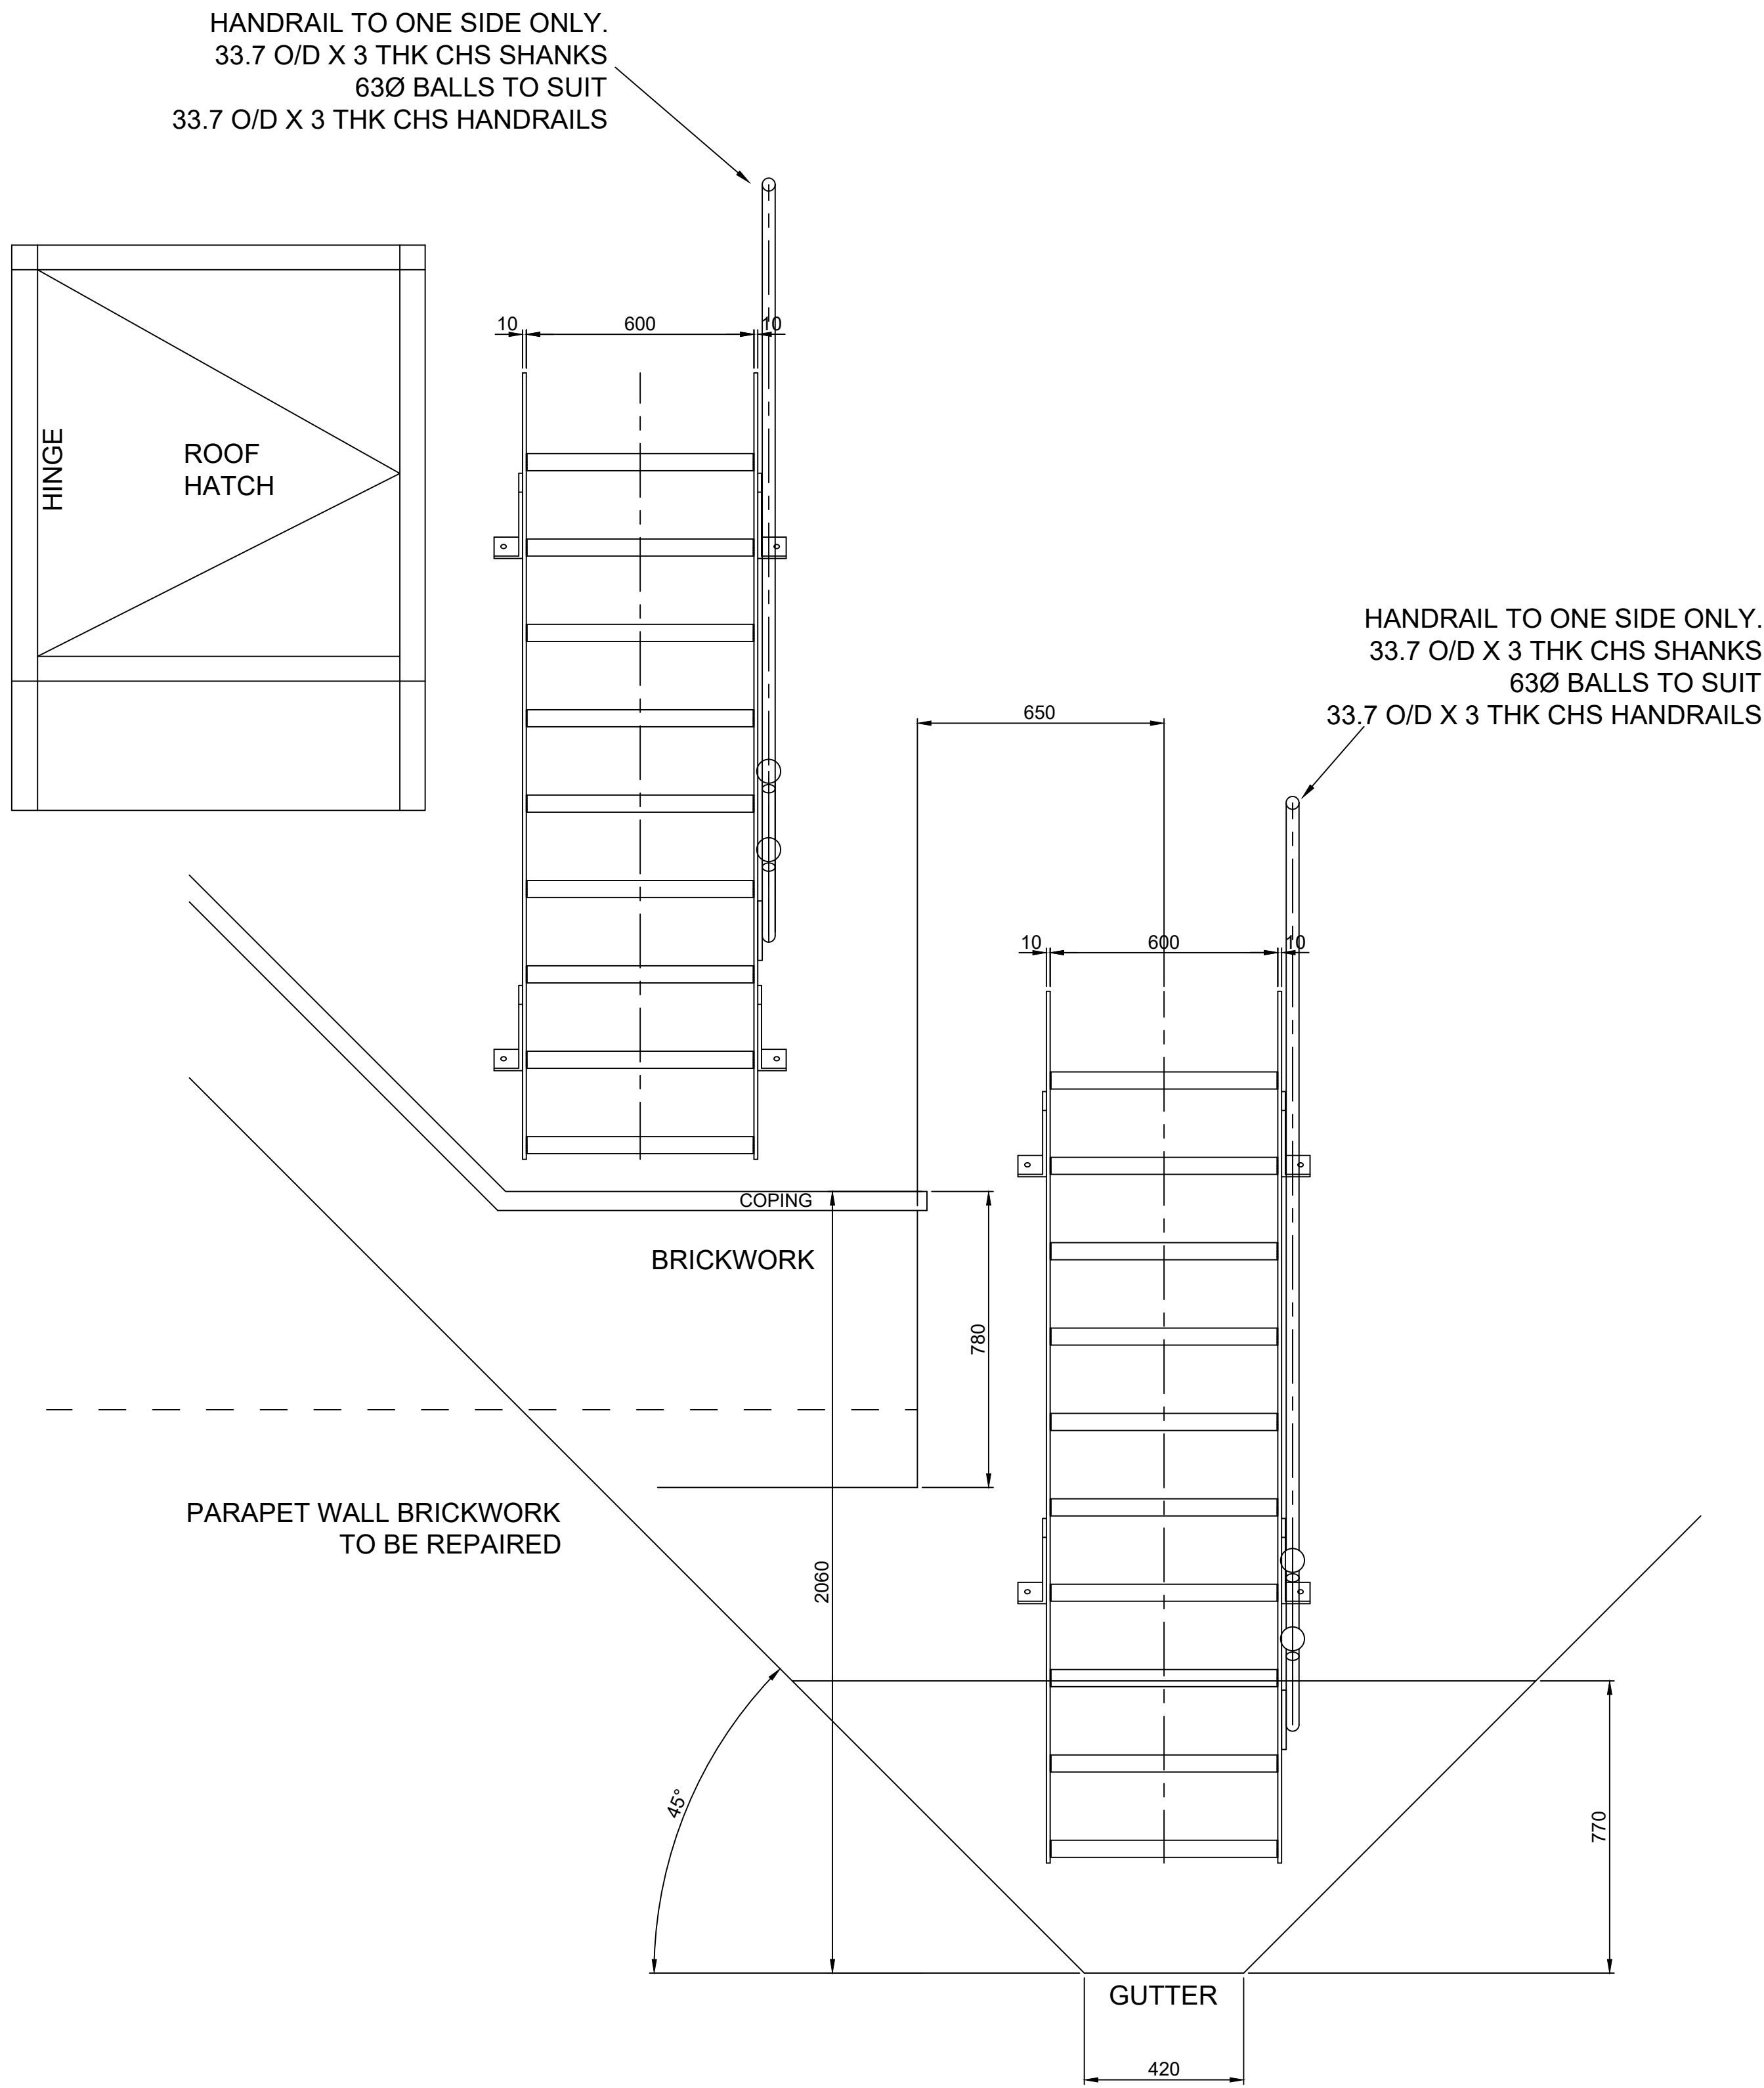


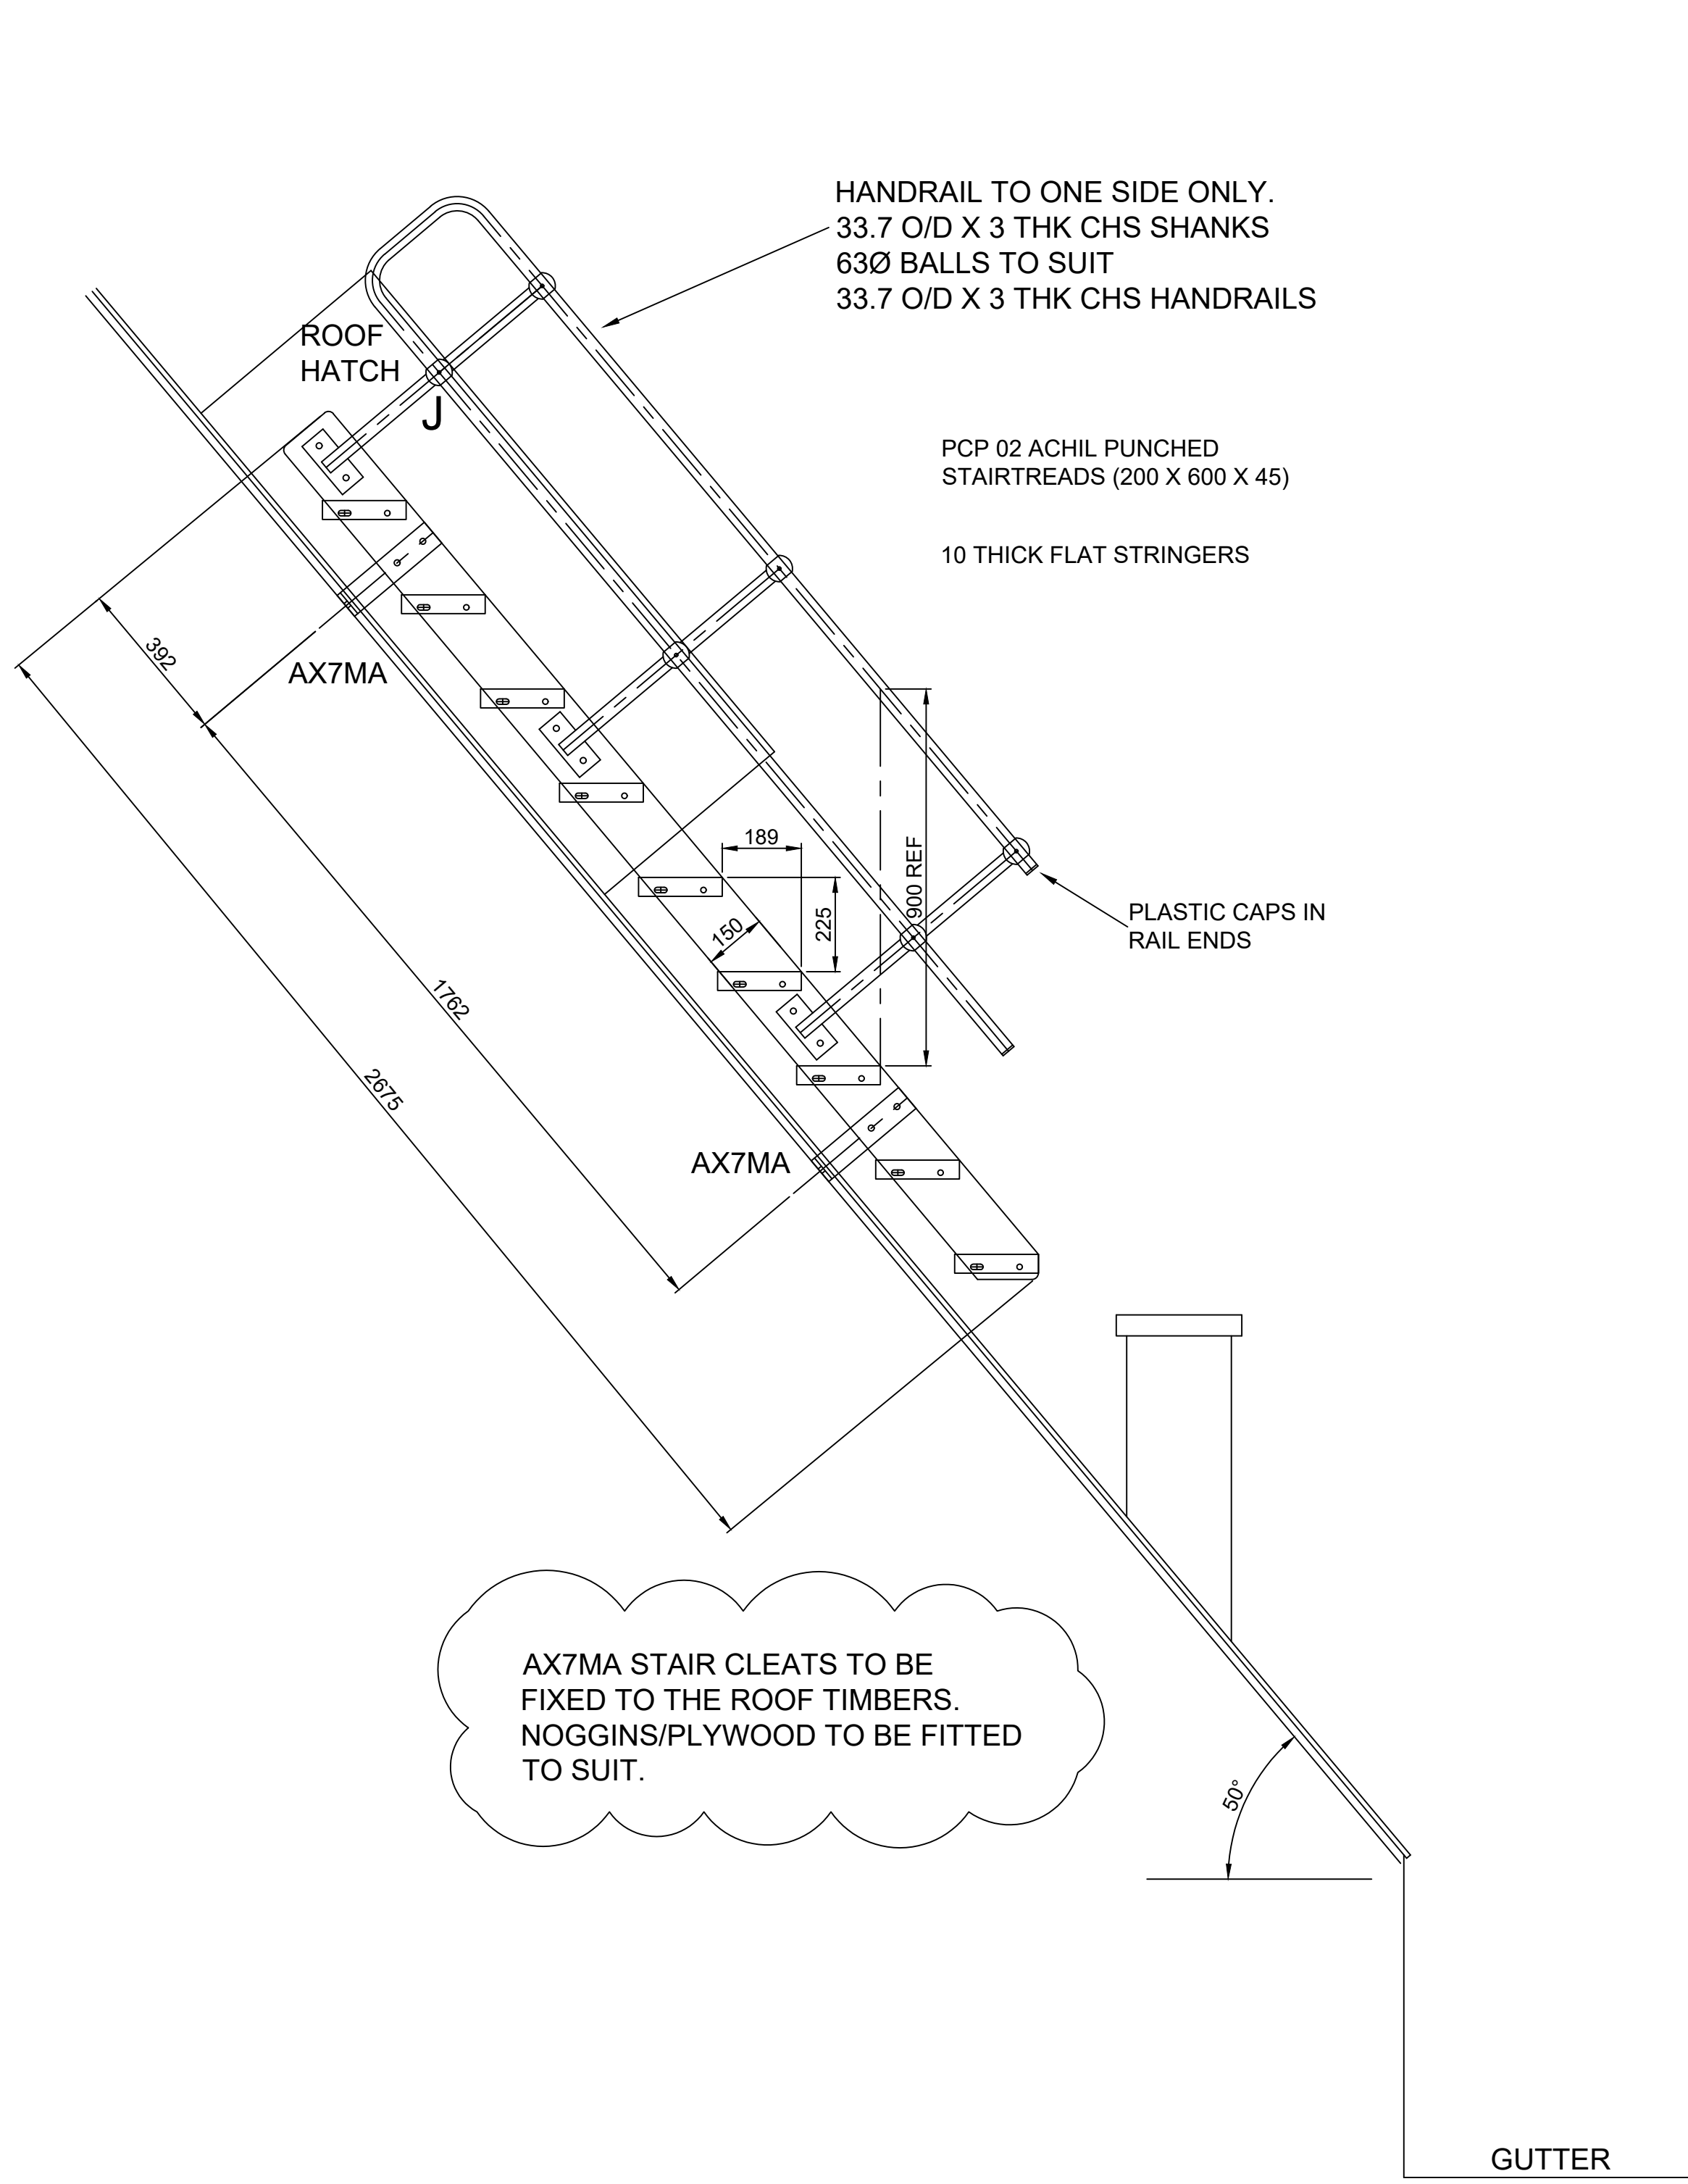

REF-9A-STEP UP

E				
D				
C				
B				
A				

Erection Marks:		Finish:
Steelwork.....		HOT DIP GALVANISED
Flooring.....		HOT DIP GALVANISED
Handrailing.....		HOT DIP GALVANISED
Other.....		

ALL ITEMS TO BE HARD STAMPED.
ALL WELDS 6mm LEG FILLET WELDS U.N.O

Manufactured in accordance with BS EN ISO 1090
Parts 1 & 2.. Execution class 2

Material Grades: Structural S275JR / CHS S235JR (UON)
Tolerances: Refer to Job Card

Contract:
General Arrangement of Roof Step Up Ref 9A, Manchester
Metropolitan University,
Grosvenor Lifecycle, Refurbishment Project.

Customer: GA Ref:

Mantech Safety Systems Ltd

Drawn: MDG	Date: 21-06-23	Scale:
Drawing Number: ROOF STEP UP REF 9A		Amendment