



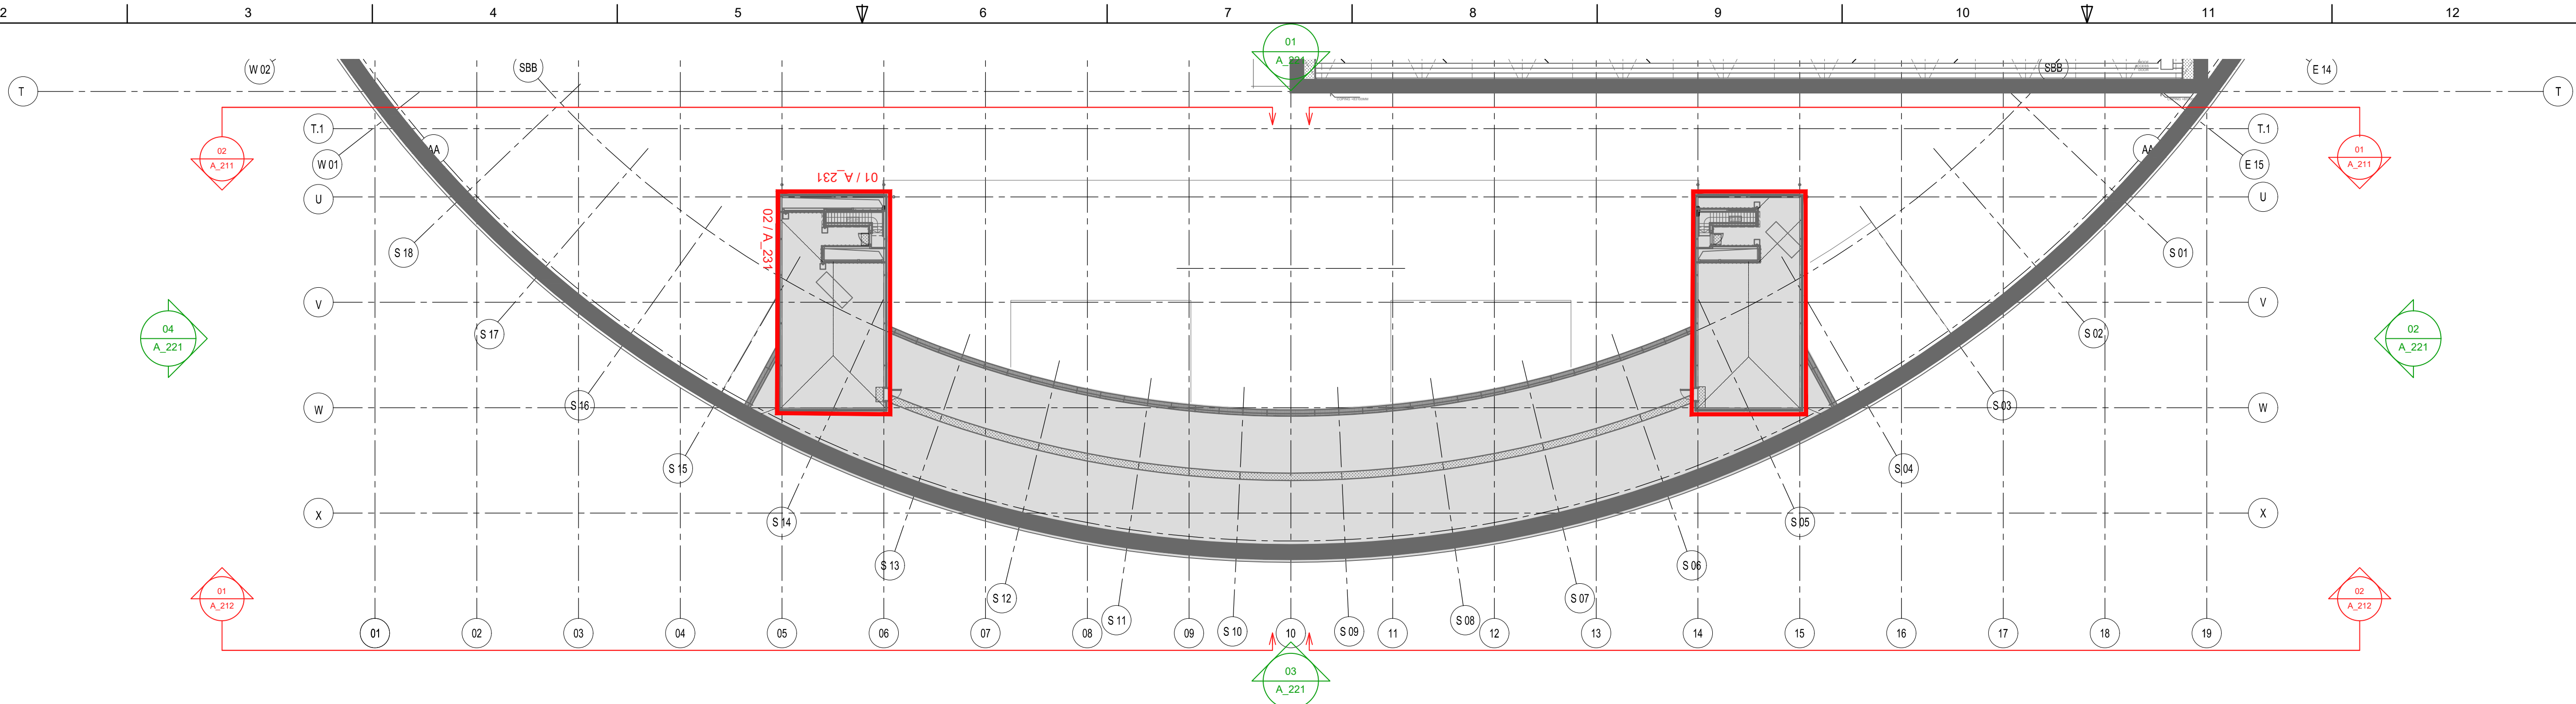


EXISTING ELEVATIONS KEY PLAN - ROOF LEVEL - ZONES E3 & E4
SCALE: 1:300

04

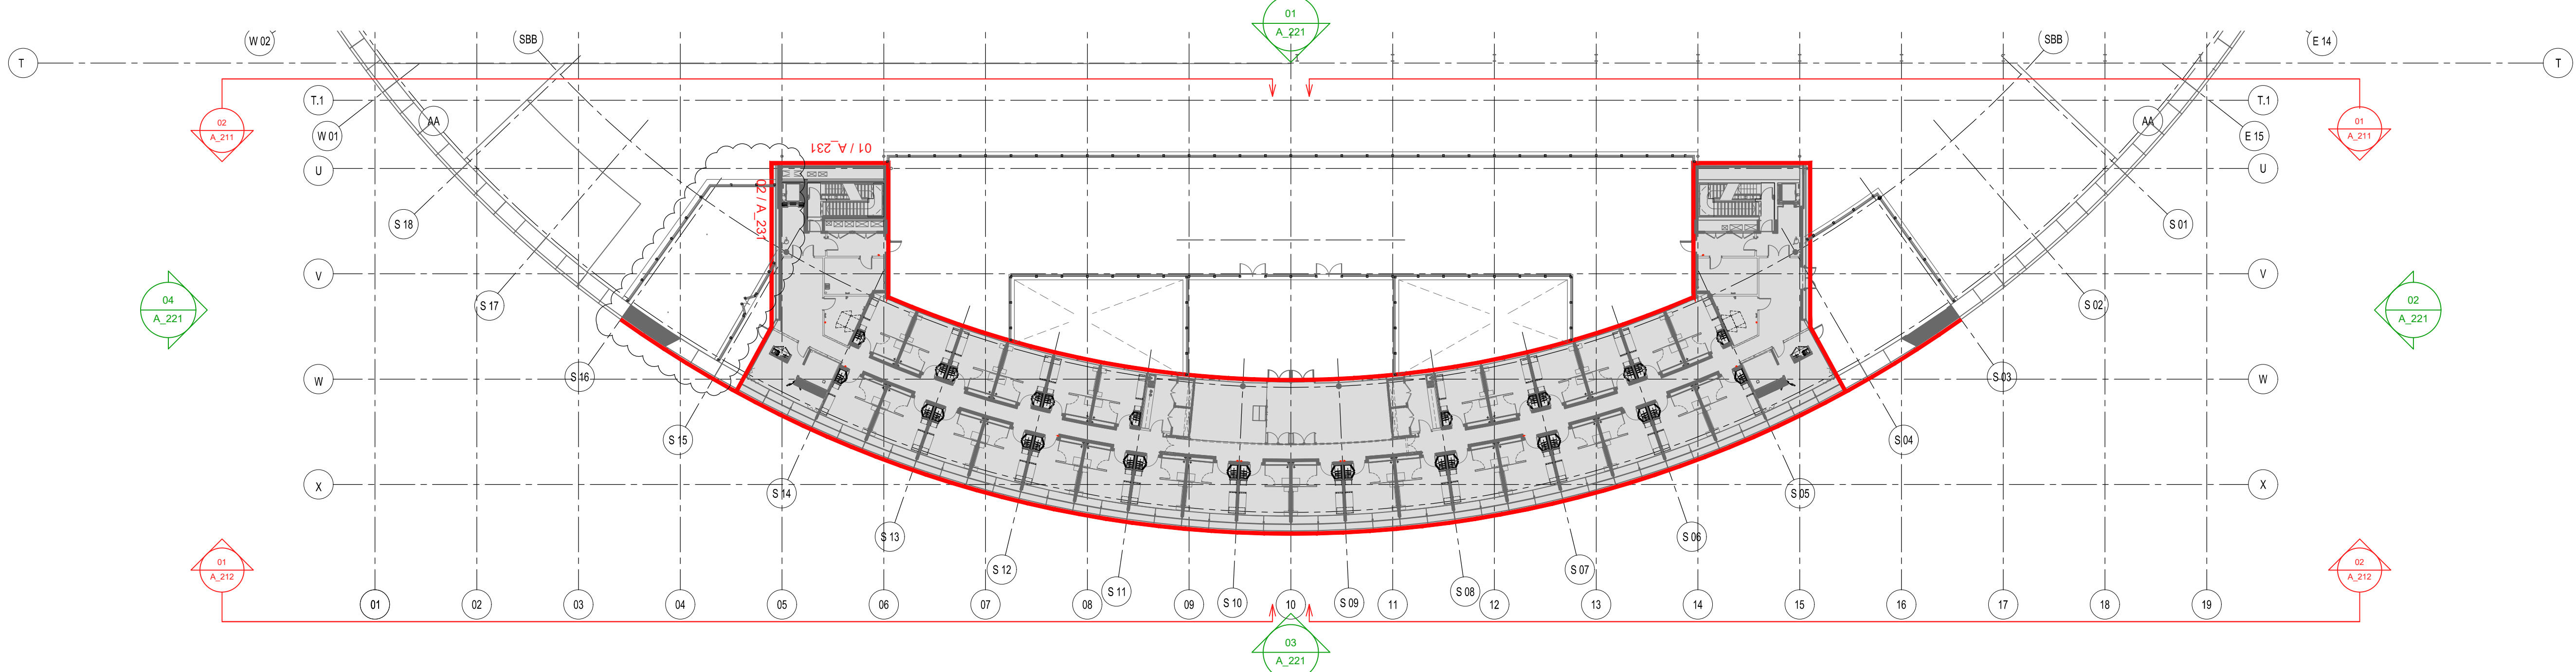


EXISTING ELEVATIONS KEY PLAN - LEVEL 2 - ZONES E3 & E4
SCALE: 1:300

03

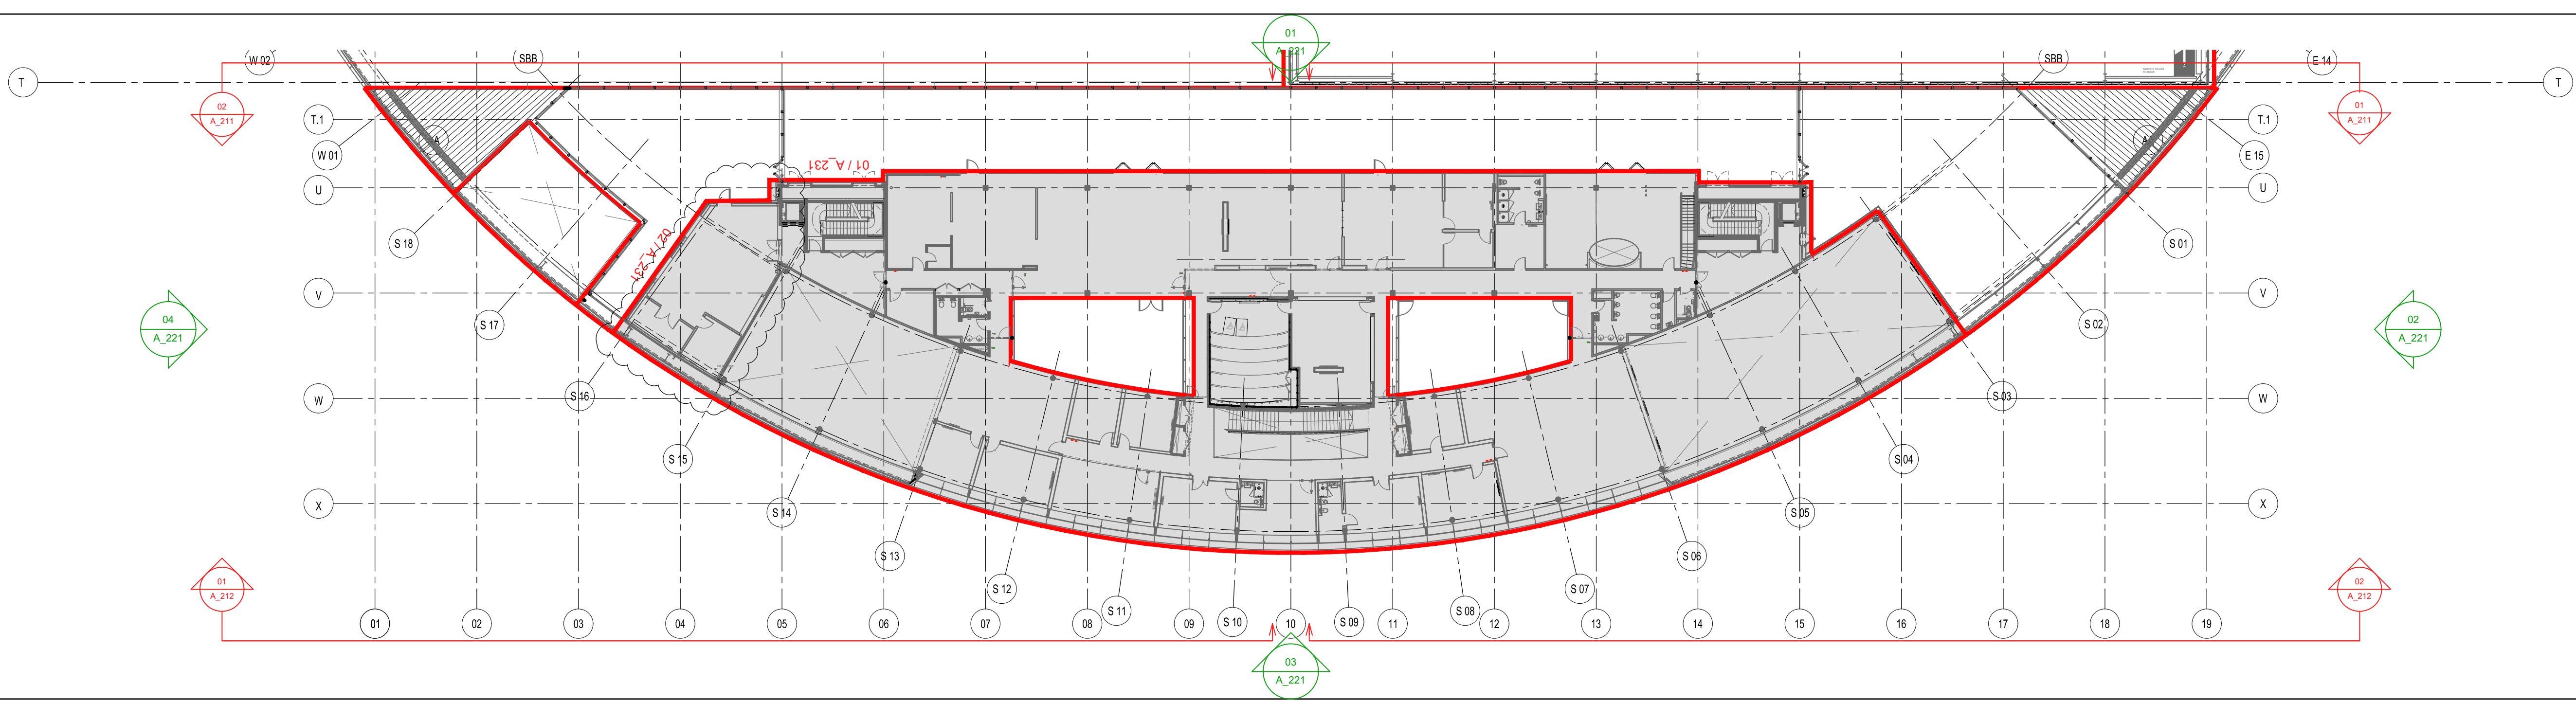

EXISTING ELEVATIONS KEY PLAN - LEVEL 1 - ZONES E3 & E4
SCALE: 1:300

02

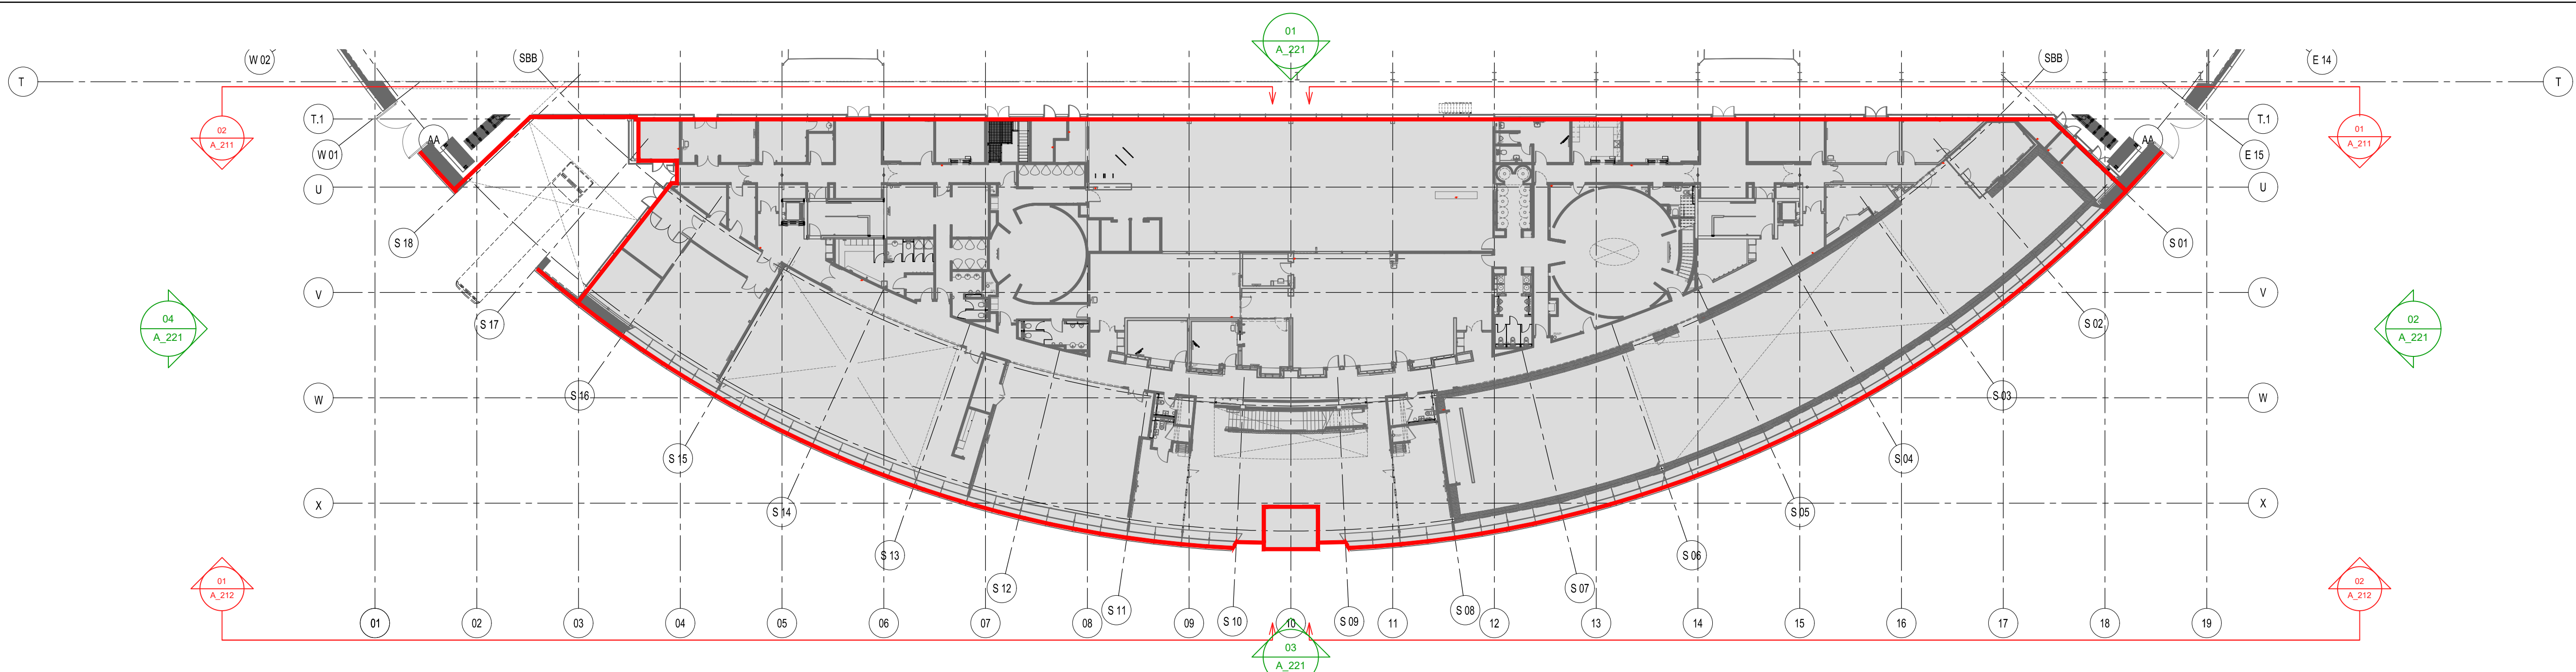

EXISTING ELEVATIONS KEY PLAN - GROUND LEVEL - ZONES E3 & E4
SCALE: 1:300

01

KEY PLAN:



PROJECT NAME AND LOCATION:
CITY FOOTBALL ACADEMY WORKS
MANCHESTER, M11 3FF
TEL: N/A

OWNER:
MANCHESTER CITY FOOTBALL CLUB LTD
ETIHAD STADIUM,
MANCHESTER, M11 3FF
TEL: +44 161 438 7768

ARCHITECT OF RECORD:
RAFAEL VIÑOLY ARCHITECTS PC
UNIT 2.5, 11-29 FASHION STREET
LONDON, E1 6PF
TEL: +44 208 206 6200

CIVIL / STRUCTURAL ENGINEER:
MARSTON & GRUNDY LLP
PRIORY HOUSE, ELLESMERE AVENUE, MARPLE
STOCKPORT, CHESHIRE
TEL: +44 161 427 7231

ENVIRONMENTAL ENGINEER:
BUILDING DESIGN PARTNERSHIP
11 DUCIE STREET, PICCADILLY BASIN
MANCHESTER, M1 2JB
TEL: +44 161 828 2200

PRINCIPAL DESIGNER:
KEELAGHER OKEY KLEIN
28 MUSEUM STREET
WARRINGTON, WA1 1HU
TEL: +44 1925 654158

DESIGN AND BUILD CONTRACTOR:

REV	DESCRIPTION	DATE	DRWN	APRV
2	PLANNING	2022-JUN-28	BT	DH
1	PLANNING	2022-JUN-01	BT	DH
REV	DESCRIPTION	DATE	DRWN	APRV

DRAWING ORIGINATOR:

RAFAEL VIÑOLY ARCHITECTS

DRAWING TITLE:
**EXISTING ELEVATIONS KEY
PLANS
ALL LEVELS
ZONES E3 & E4**

DATE: 2022-JUN-01 SCALE: 1:300 SIZE: A0

DRAWING NUMBER / FILE NAME:
723100_RVA_A_220

STAGE:
STAGE 3

REV:
2

DISCLAIMER:
THE ARCHITECT SHALL HAVE NO RESPONSIBILITY FOR ANY LIABILITY, LOSS, COST, DAMAGE OR EXPENSE ARISING FROM OR RELATING TO ANY USE OF THIS DOCUMENT FOR ANY PURPOSE OTHER THAN ITS INTENDED PURPOSE ON THIS PROJECT. THIS DOCUMENT IS PROTECTED BY COPYRIGHT.
THIS DOCUMENT IS TO BE CONSIDERED IN CONJUNCTION WITH ALL RELATED DOCUMENTATION.
ANY DISCREPANCIES IDENTIFIED IN THIS DOCUMENT MUST BE REPORTED IMMEDIATELY TO THE ARCHITECT OR RECORD BEFORE PROCEEDING.
CONTRACTORS MUST VERIFY ALL DIMENSIONS PRIOR TO PROCEEDING WITH ANY WORK. ONLY FIGURED DIMENSIONS ARE TO BE USED FOR VERIFICATION.

DOCUMENT STATUS:



This document has been declared:
RESTRICTED
To be viewed by MCFC employees
or external named persons only.