


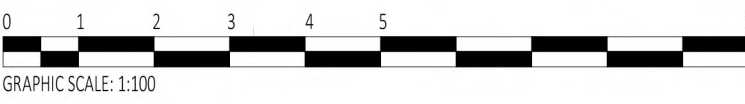


Note:
Do Not Scale from this drawing.
Dimensions are to be checked on site.
If in doubt please ask.




Note

Material key indicated on Proposed
GA Elevations:


8803-BA-XX-XX-DR-A (05)101
8803-BA-XX-XX-DR-A (05)102

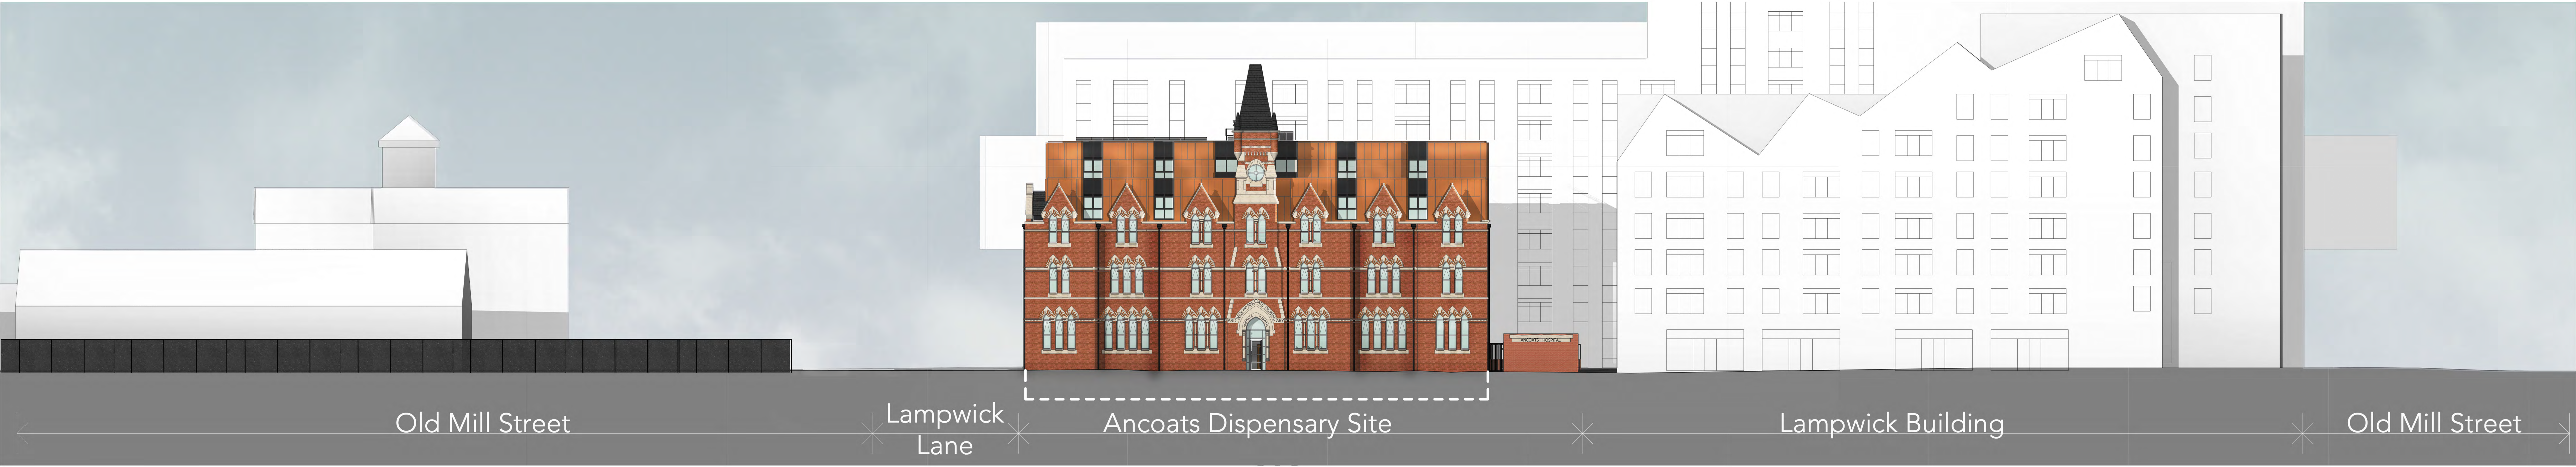

Proposed - North West Street Elevation
1 : 200

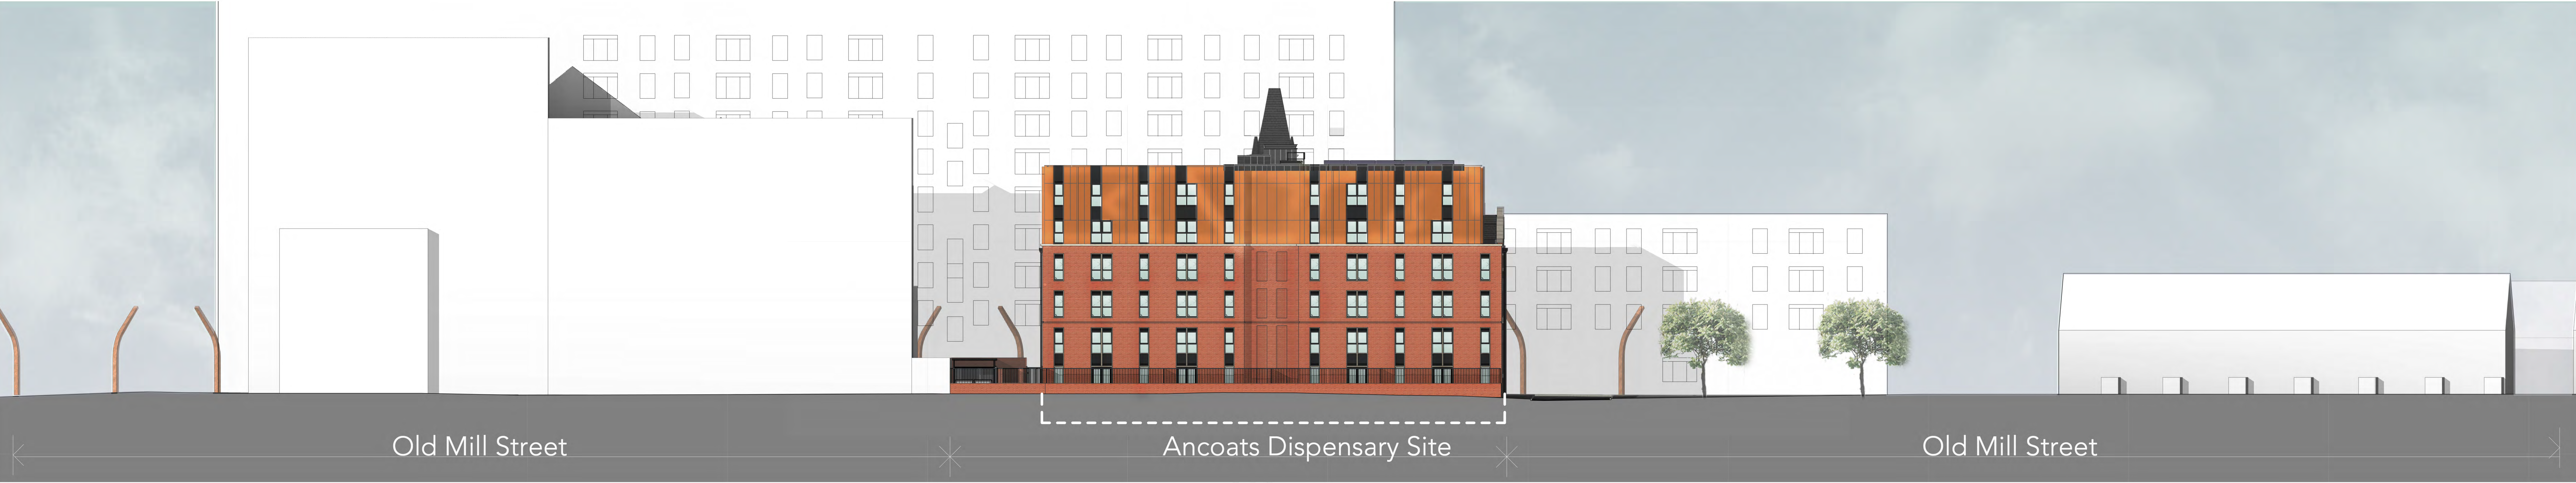

Proposed - South East Street Elevation
1 : 200

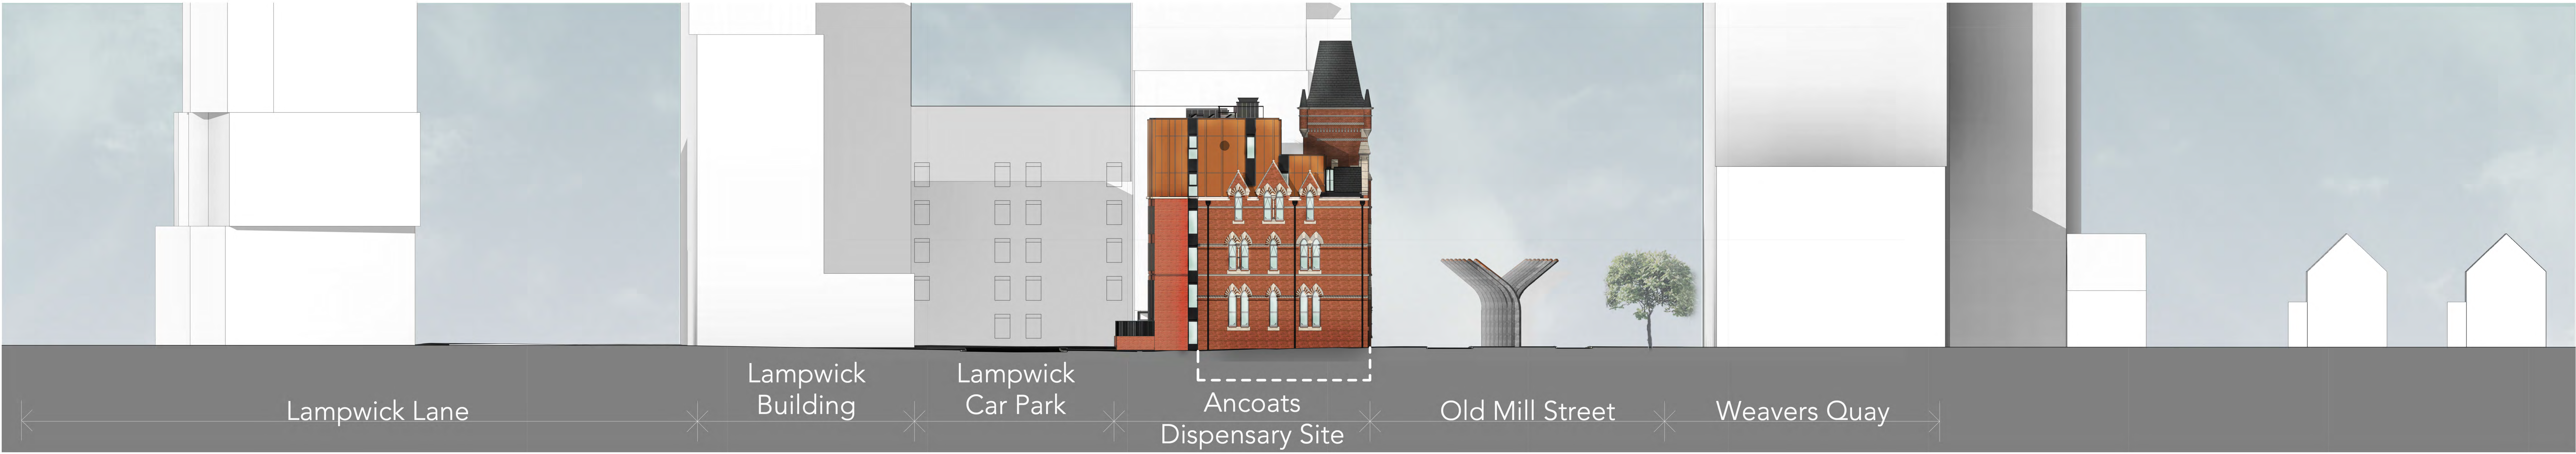

Proposed - North East Street Elevation
1 : 200

P2	13.06.2022	Left overline and smoke shaft amendment
P1	09.07.2021	Planning Issue - External levels updated & roof lights omitted
P0	29.04.2021	Planning Issue

Rev	Date	Info	Details
-----	------	------	---------

© The moral rights of the author are hereby asserted.
This drawing and design is the sole property of Buttress Ltd and must not be reproduced without permission.
Buttress Ltd is Registered in England and Wales, 103573

Buttress

41 Bengal Street
Manchester
M4 6AF

T 0161 236 3303
E contact@buttress.net
W www.buttress.net

Project Title	Ancoats Dispensary
Client	Great Places Housing Group
Location	Ancoats, Greater Manchester

Drawing ref	Proposed Street Elevations
-------------	----------------------------

Date	15/06/2022 16:10:59	Scale	As indicated
Checker	Checker	Orig Paper Size	A0

Job No:	210005	Status	PLANNING
---------	--------	--------	----------

Project	Origin:	Zone:	Level:	Type:	Disc:	Number:	Rev:
---------	---------	-------	--------	-------	-------	---------	------

8803-BA-XX-XX-DR-A- (05)103- P2