



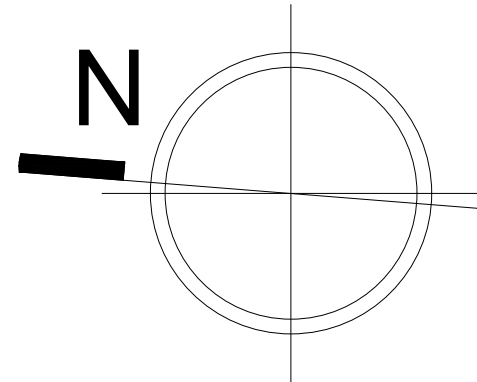

1. DO NOT SCALE FROM THIS DRAWING - USE FIGURED DIMENSIONS ONLY.
2. READ IN CONJUNCTION WITH ALL OTHER CONSULTANTS / SPECIALISTS DRAWINGS, REPORT ANY DISCREPANCIES BEFORE AFFECTED WORK COMMENCES.
3. ALL SETTING OUT DIMENSIONS TO BE CHECKED ON SITE BY CONTRACTOR BEFORE WORK COMMENCES.
4. THIS DRAWING REMAINS COPYRIGHT OF KEP CZYK PEARCE SANDERSON LTD. COPY / DISTRIBUTE ONLY WITH CONSENT OF THE AUTHOR.

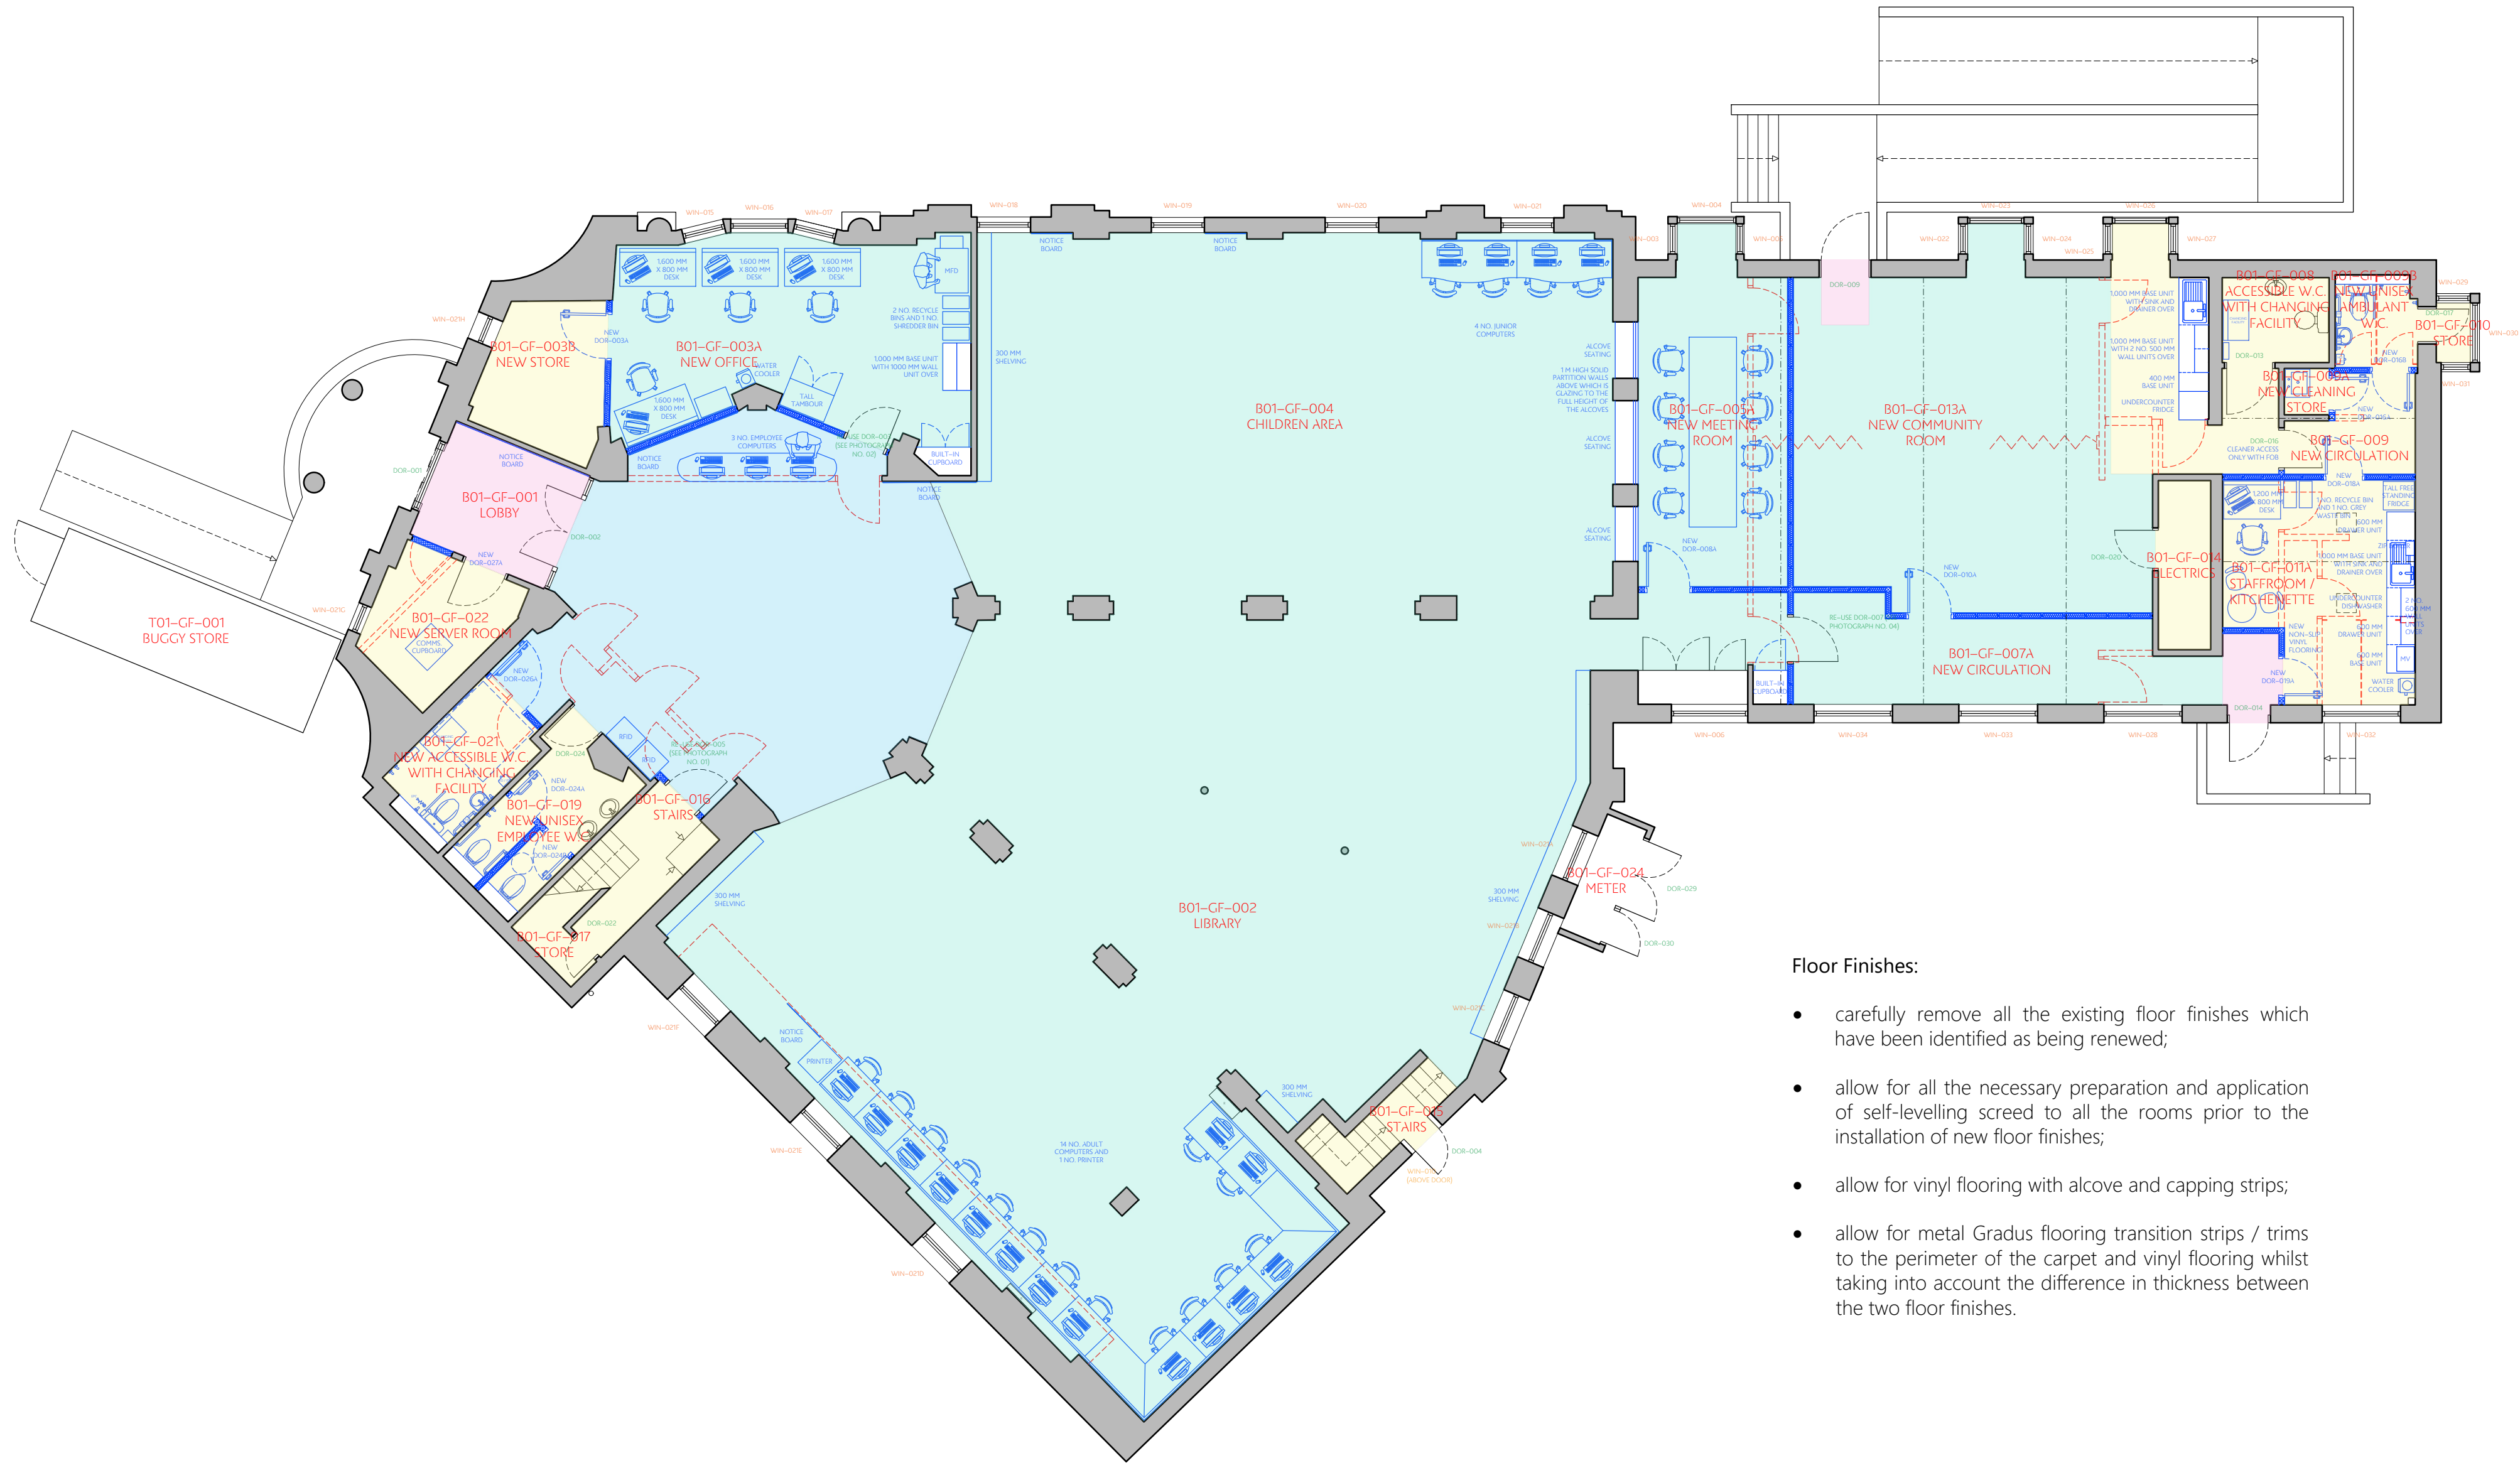

Floor Finishes:

- carefully remove all the existing floor finishes which have been identified as being renewed;
- allow for all the necessary preparation and application of self-levelling screed to all the rooms prior to the installation of new floor finishes;
- allow for vinyl flooring with alcove and capping strips;
- allow for metal Gradus flooring transition strips / trims to the perimeter of the carpet and vinyl flooring whilst taking into account the difference in thickness between the two floor finishes.

KEY

- BURMATEX 4200 SIDEWALK CARPET OR EQUIVALENT ON SELF-LEVELLING SCREED - COLOUR TO BE CONFIRMED
- POLYFLOR POLYSAFE ECOMAX FLOOR SHEETING OR EQ. ON SELF-LEVELLING SCREED - COLOUR TO BE CONFIRMED
- CLEAN AND POLISH ORIGINAL PARQUET FLOORING (IF FOUND TO REMAIN BENEATH EXISTING FLOOR FINISHES)
- BURMATEX 7700 GRIMEBUSTER - COLOUR: GREY

ROOM REFERENCES

DOOR REFERENCES

WINDOW REFERENCES

R RADIATOR

--- REMOVALS AS PROPOSED

--- NEW WORKS AS PROPOSED

Contract Open Libraries Development		Floor Finishes to Ground Floor as Proposed			
Client Manchester City Council		Contract No. 2141		Drawn LMC	Drawing No. FR 023
Building / Structure Chorlton District Library, Chorlton-cum-Hardy		Date Jul 2022	Revision -	Scale	1:100 @ A1
KEPCZYK PEARCE SANDERSON ARCHITECTS, SURVEYORS & HISTORIC BUILDING CONSULTANTS		Address: Tel. 75 Wilmslow Road, Handforth, Cheshire SK9 3EN 01625 400103			