


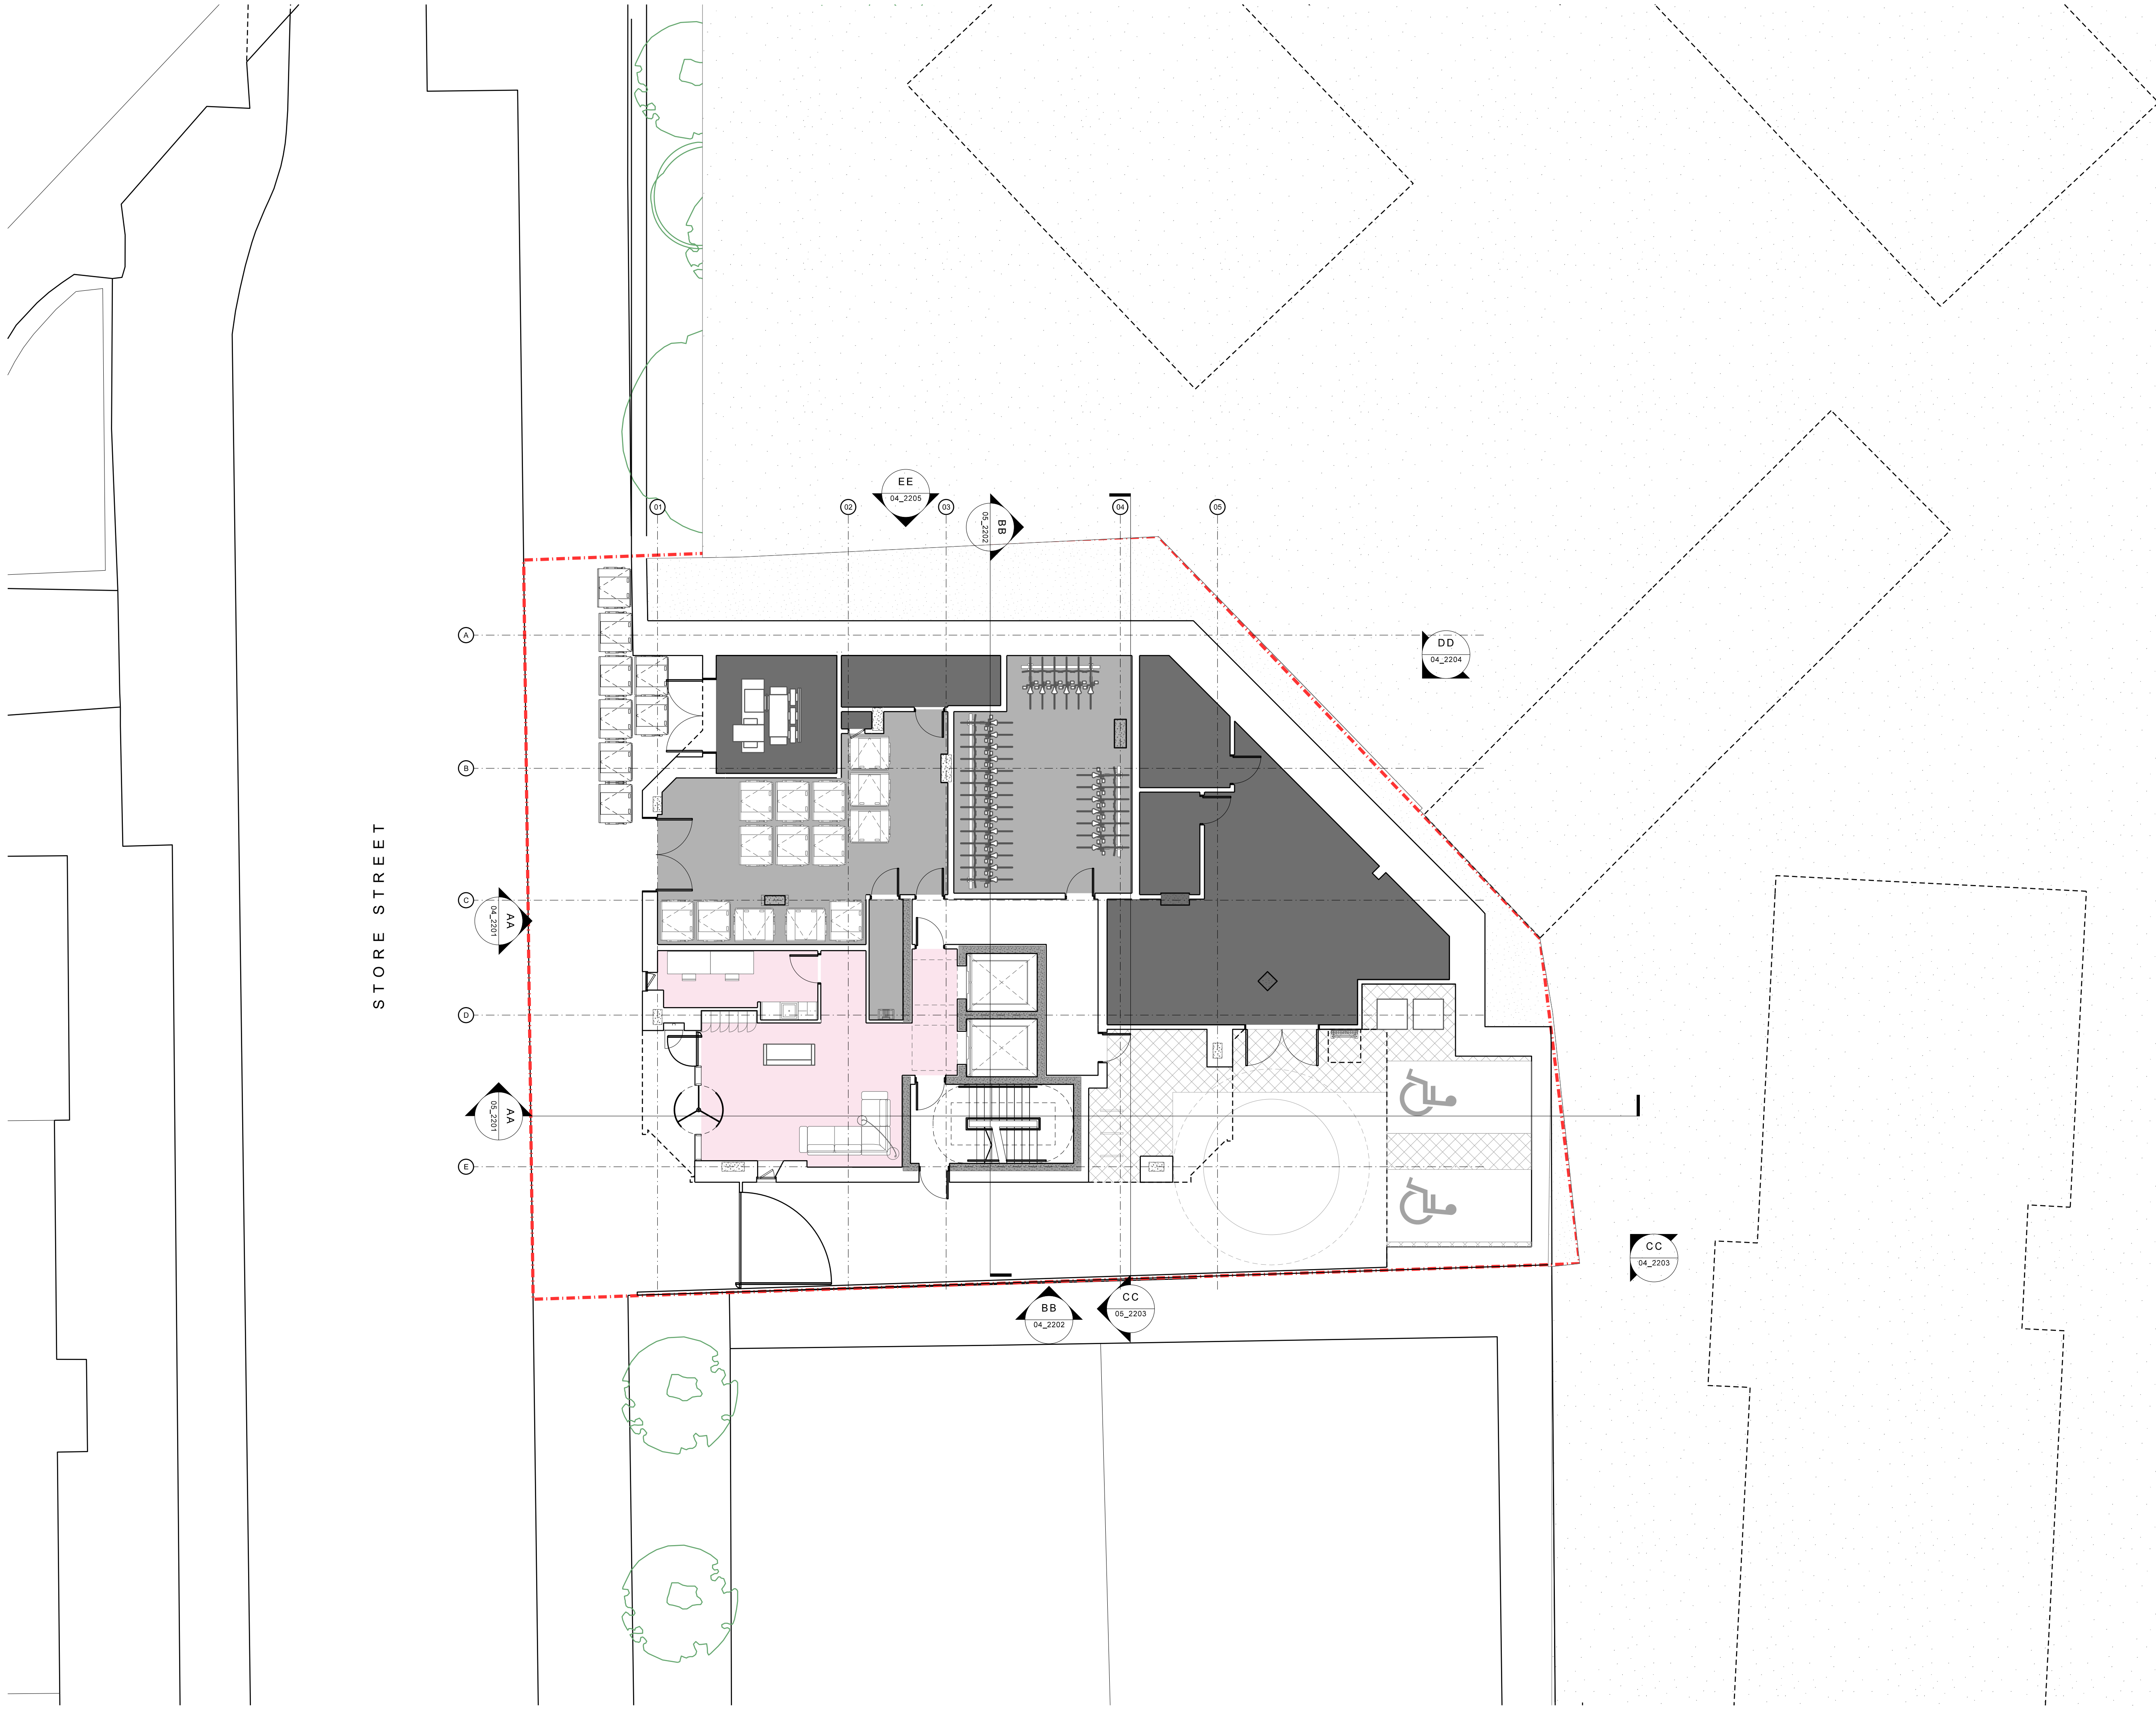

Copyright of this drawing is vested in 5plus Architects and it must not be copied or reproduced without written consent. Plotted dimensions only are to be taken from this drawing. Do not scale from this drawing.
All Contractors must take full responsibility for safety and providing all appropriate notices to their work.
5plus Architects are to be advised of any variation between drawings and site conditions.
Structural steel drawings based on steel only and should not be interpreted for reinforcement.
All dimensions and levels should be fixed only from those values stated in text, on the drawings
CONSTRUCTION - It is considered that the proposed works are within the scope of a competent Contractor and as such no contract documents have been provided, refer to relevant Royal Institution of Chartered Surveyors Assessment


KEY PLAN:

- Application Boundary
- Studio
- One Bed Apartment
- Two Bed Apartment
- Two Bed Duplex
- Three Bed Duplex
- Reception
- Resident's Lounge
- Refuse / Cycle Store
- Plant Space
- Terrace
- Green Roof

NOTE: Site and boundary information based on survey S20-SST-1 provided by Geo UK Ref: 14/01/21. Further detail for surrounding buildings based on Ordnance Survey data and leasehold information where access to survey private land was not permitted.

J 22/06/22 Accessible parking amended. Issued for planning.
H 11/01/22 Refuse doors amended. Issued for planning.
G 16/06/21 Issued for planning.
F 07/06/21 Issued for information.
E 01/06/21 Issued for information.
D 17/03/21 Structural design added. Issued for information.
C 05/03/21 Issued for information.
B 20/01/21 Issued for information.
A 03/11/20 Indicative structural layout added

REV: DATE: DETAILS:

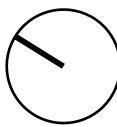

5plus architects

Manchester, 0161 228 0211
Fourth Floor, The Hive, 47 Lever Street,
Manchester M1 1FN
London, 0207 253 7644
The Leather Market, Weston Street,
London SE1 3ER
5plusarchitects.com

PROJECT:
M1 Piccadilly
Store Street
TITLE:
Proposed General Arrangement Plans
Ground Floor

SCALE: 1:100 @ A1 ORIGIN DATE: 22/10/20 DRAWN: MS CHECKED: PN

STATUS:
Planning

PROJECT DRAWING NO:
05868_ B1_02_2200

REV:
J