


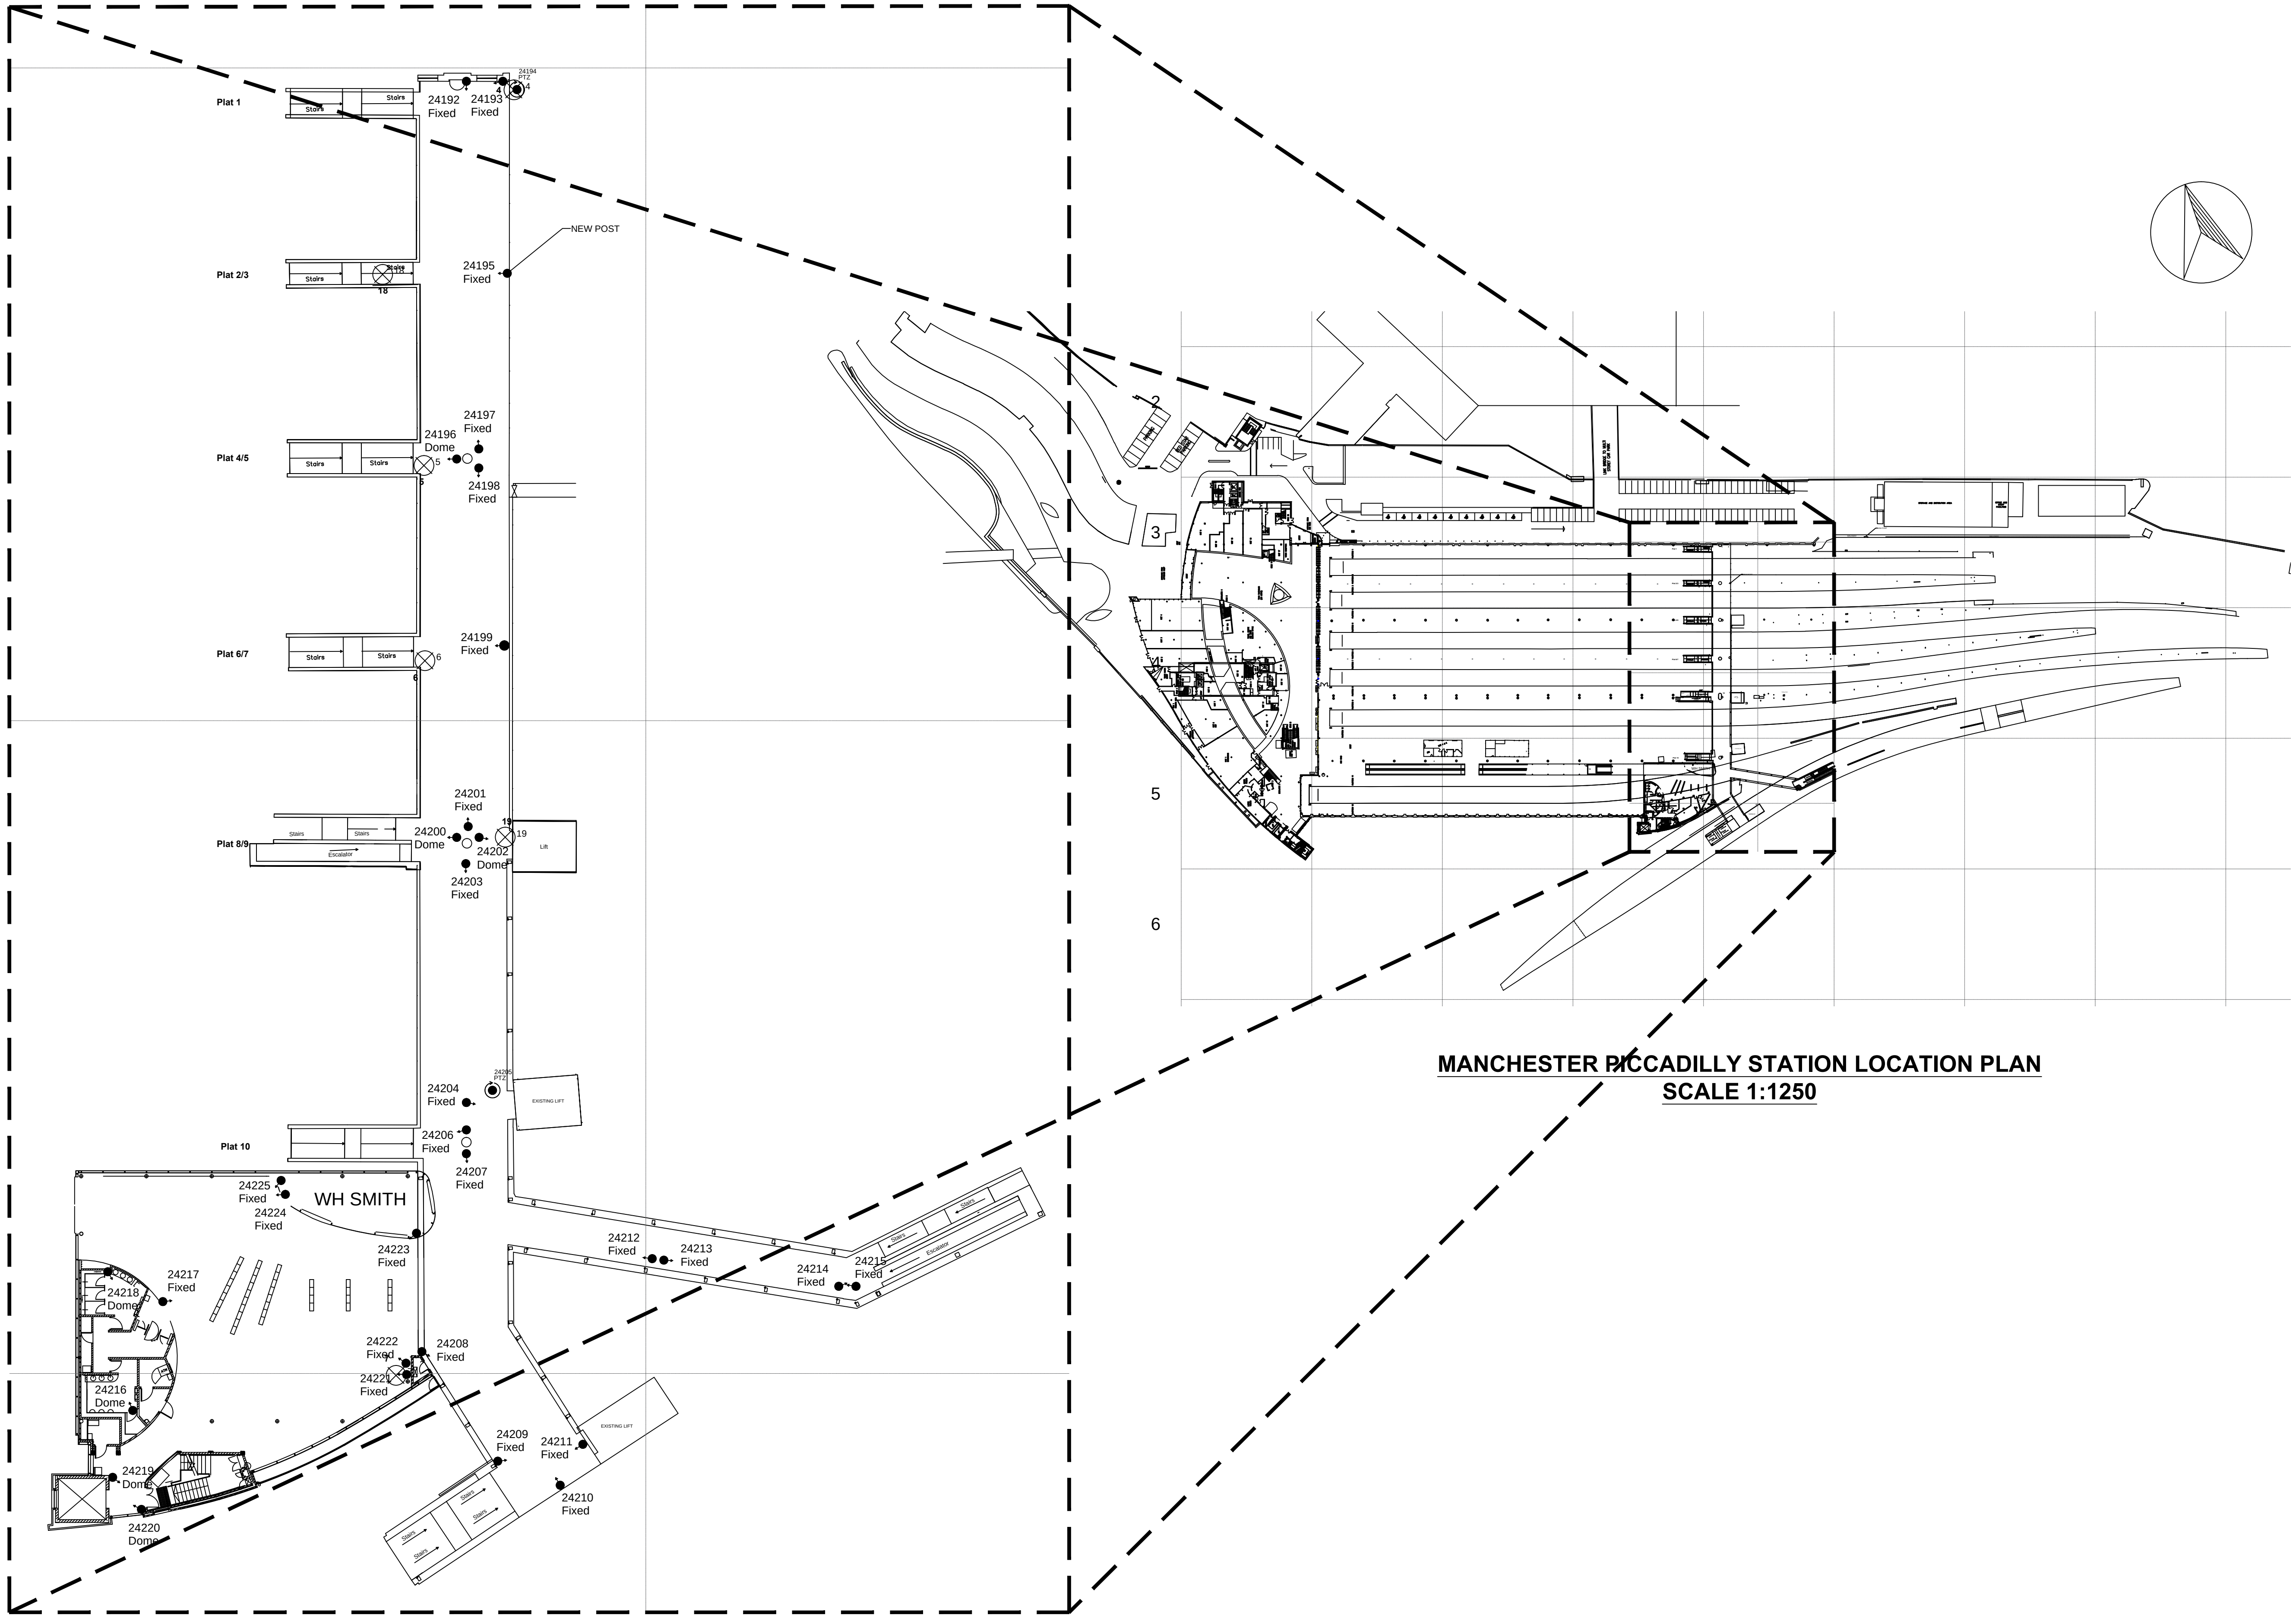

**MANCHESTER PICCADILLY STATION PLAN
OVERBRIDGE/SATELLITE LOUNGE - SCALE 1:250**

**MANCHESTER PICCADILLY STATION LOCATION PLAN
SCALE 1:1250**

COLOUR KEY

EQUIPMENT IN BLACK -
DENOTES EXISTING EQUIPMENT
EQUIPMENT IN BLUE -
DENOTES EXISTING TO BE REPLACED
EQUIPMENT IN GREEN -
DENOTES EXISTING TO BE RECOVERED
EQUIPMENT IN MAGENTA -
DENOTES ENHANCED NWR EQUIPMENT
EQUIPMENT IN RED -
DENOTES NEW NWR EQUIPMENT

LEGEND

- EXISTING NODE LOCATION
- EXISTING FIXED/DOME CAMERA
- EXISTING PTZ CAMERA

P01	29/7/21	DRAFT FOR LISTED BUILDING CONSENT	JPT	CRC	-
Rev	Date	Description of Revisions	Drawn	Checked	Appr
Status	DRAFT				



Contractor
Linbrooke
People • Technology • Connectivity

Unit 3 & 4 Churchill Way
Chapeltown
Sheffield
S35 2PY

Project
NWR MANAGED STATIONS
SISS RENEWALS - 169779

Drawing Title
MANCHESTER PICCADILLY STATION
CAMERA LAYOUT
EXISTING EQUIPMENT
OVER BRIDGE/SATELLITE LOUNGE

Designed	J.Gatley	Sig	Date	28/5/21
Drawn	J.Tobin	Sig	Date	29/7/21
Checked	-	Sig	Date	-
Approved	-	Sig	Date	-
Scale	1:250	ELR & Mileage	CMP2	
Alternative Reference	N/A	Sheet	1 of 17	
Drawing Number	MAN-NWR-LBR-PLAN-105000-Y641	Revision	P01	