



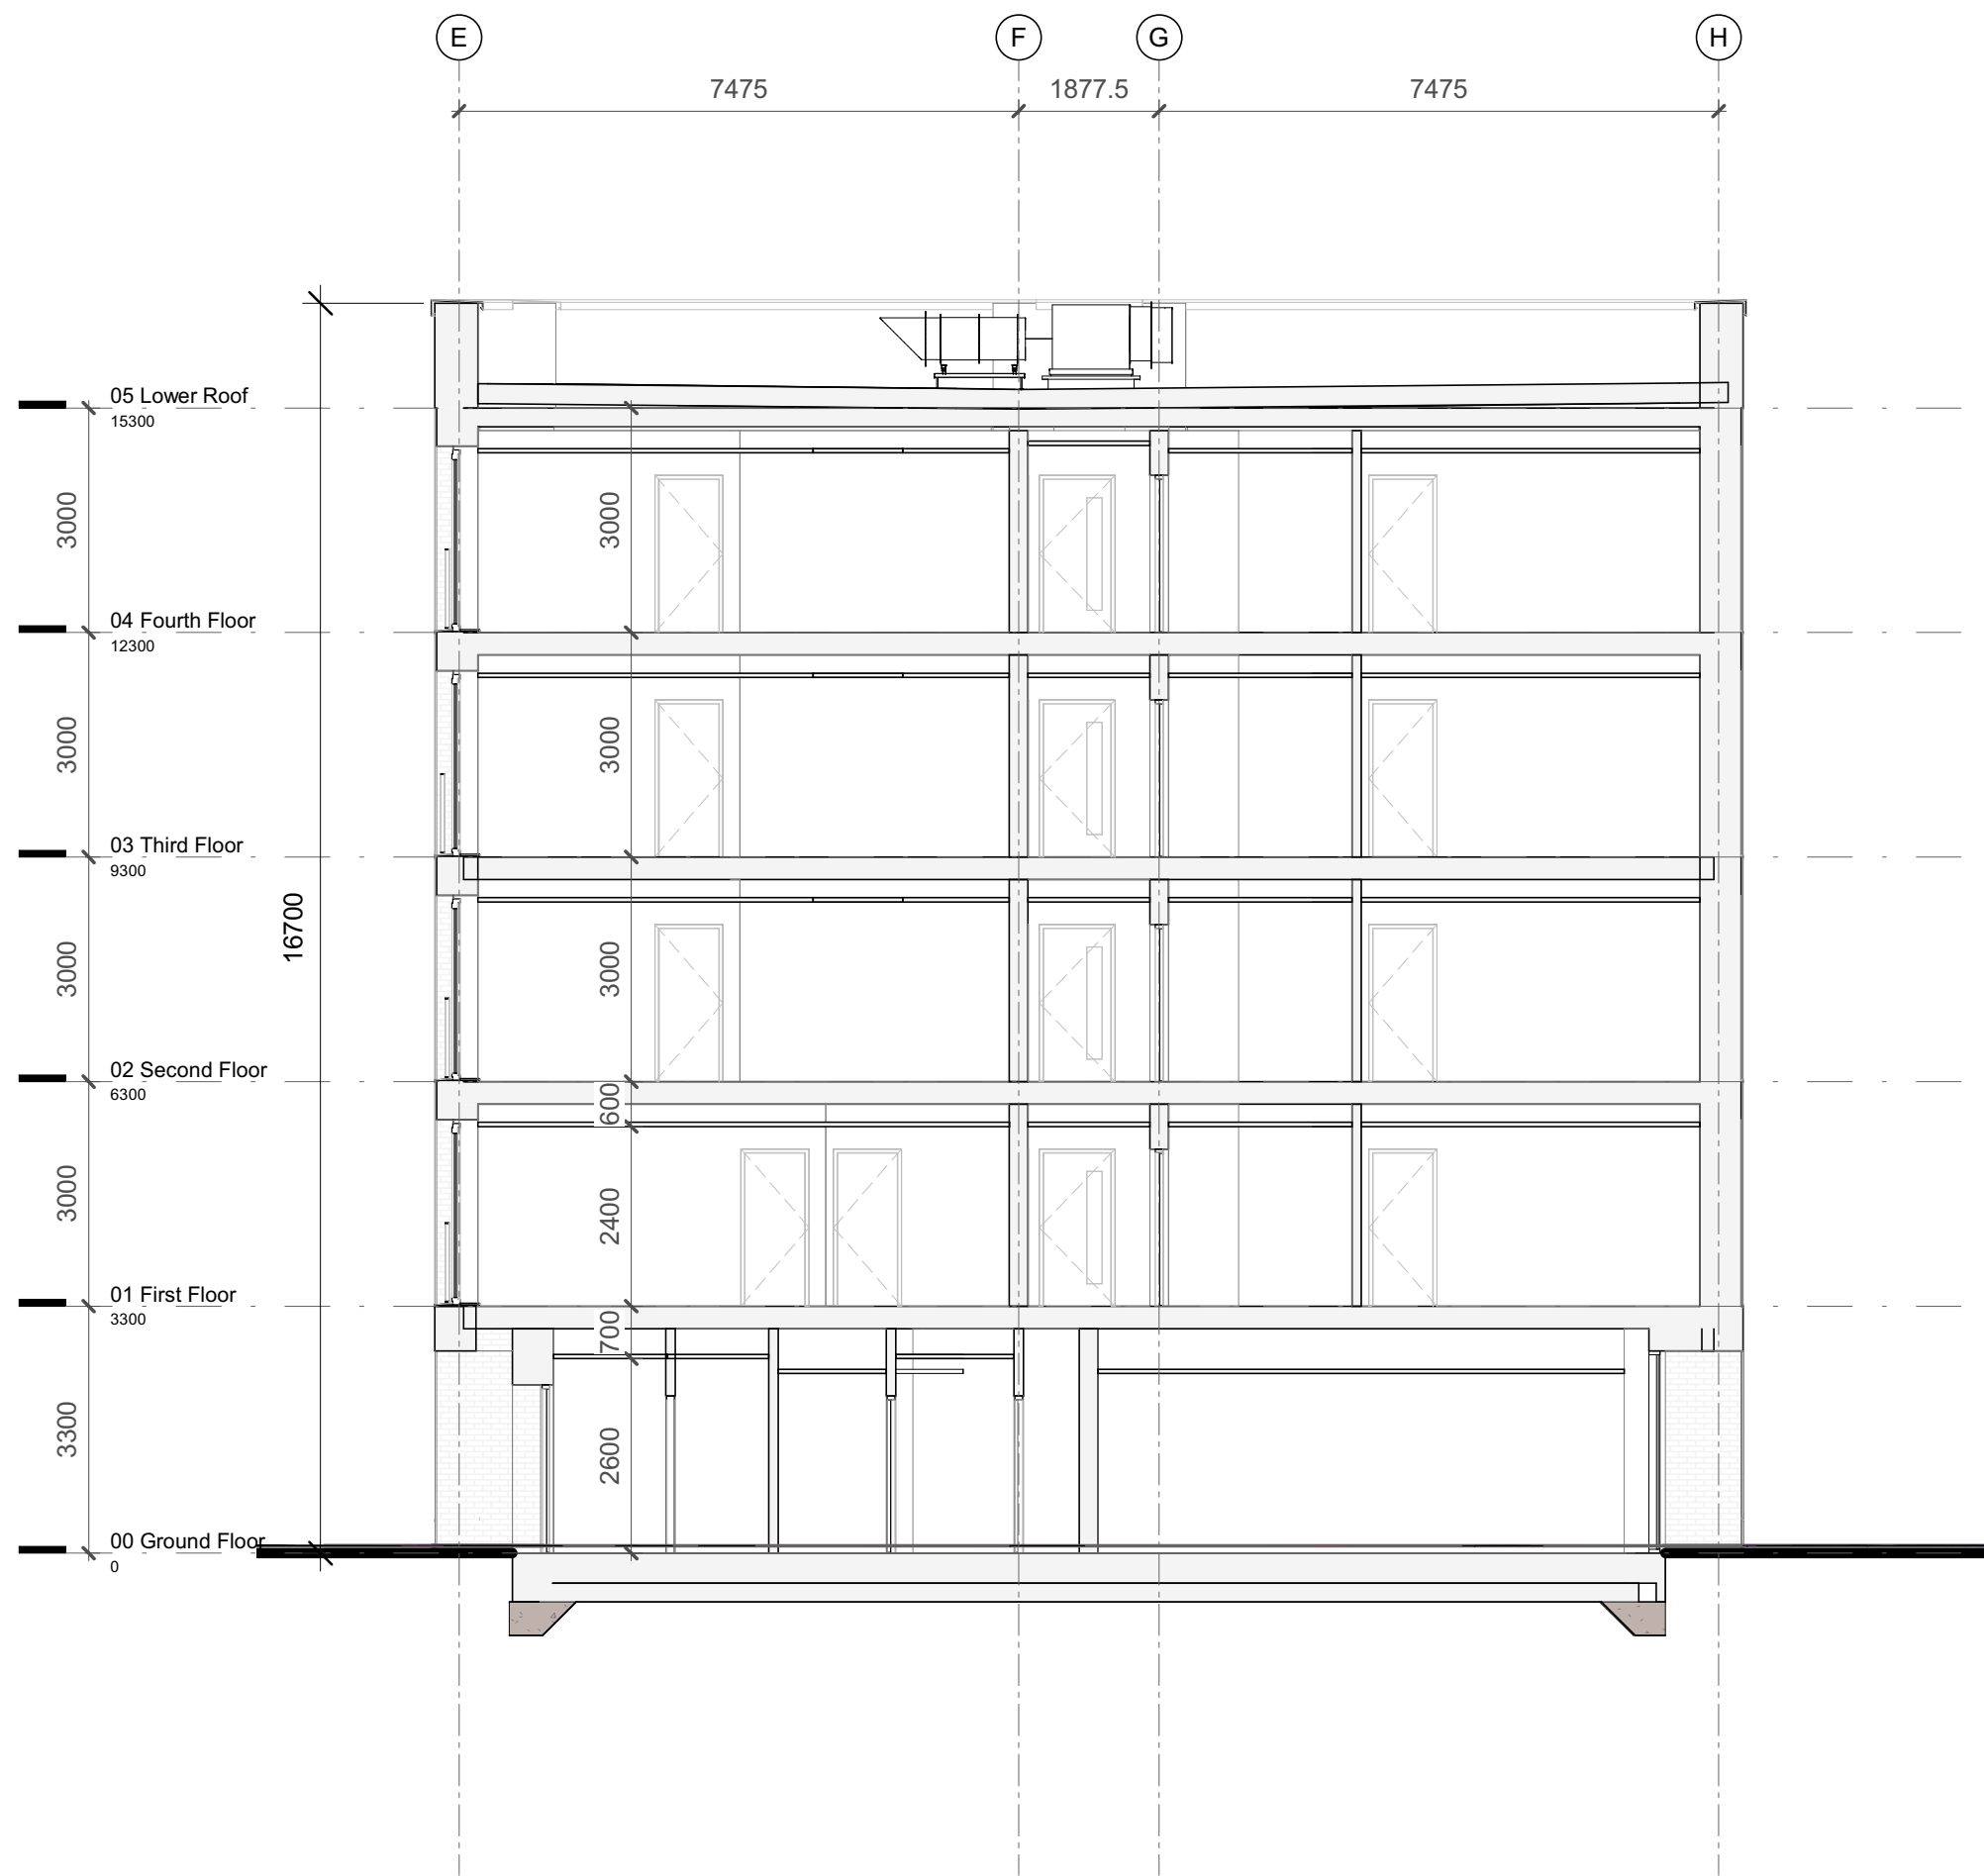



Note:
Do Not Scale from this drawing.
Dimensions are to be checked on site.
If in doubt please ask.

KEY PLAN

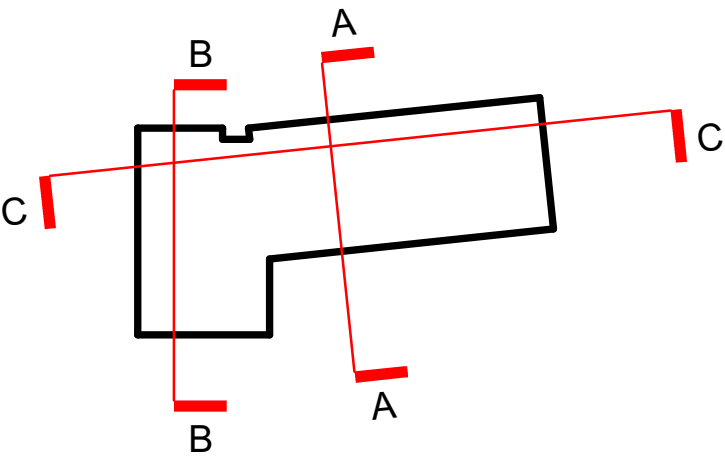



Section AA

1 : 100

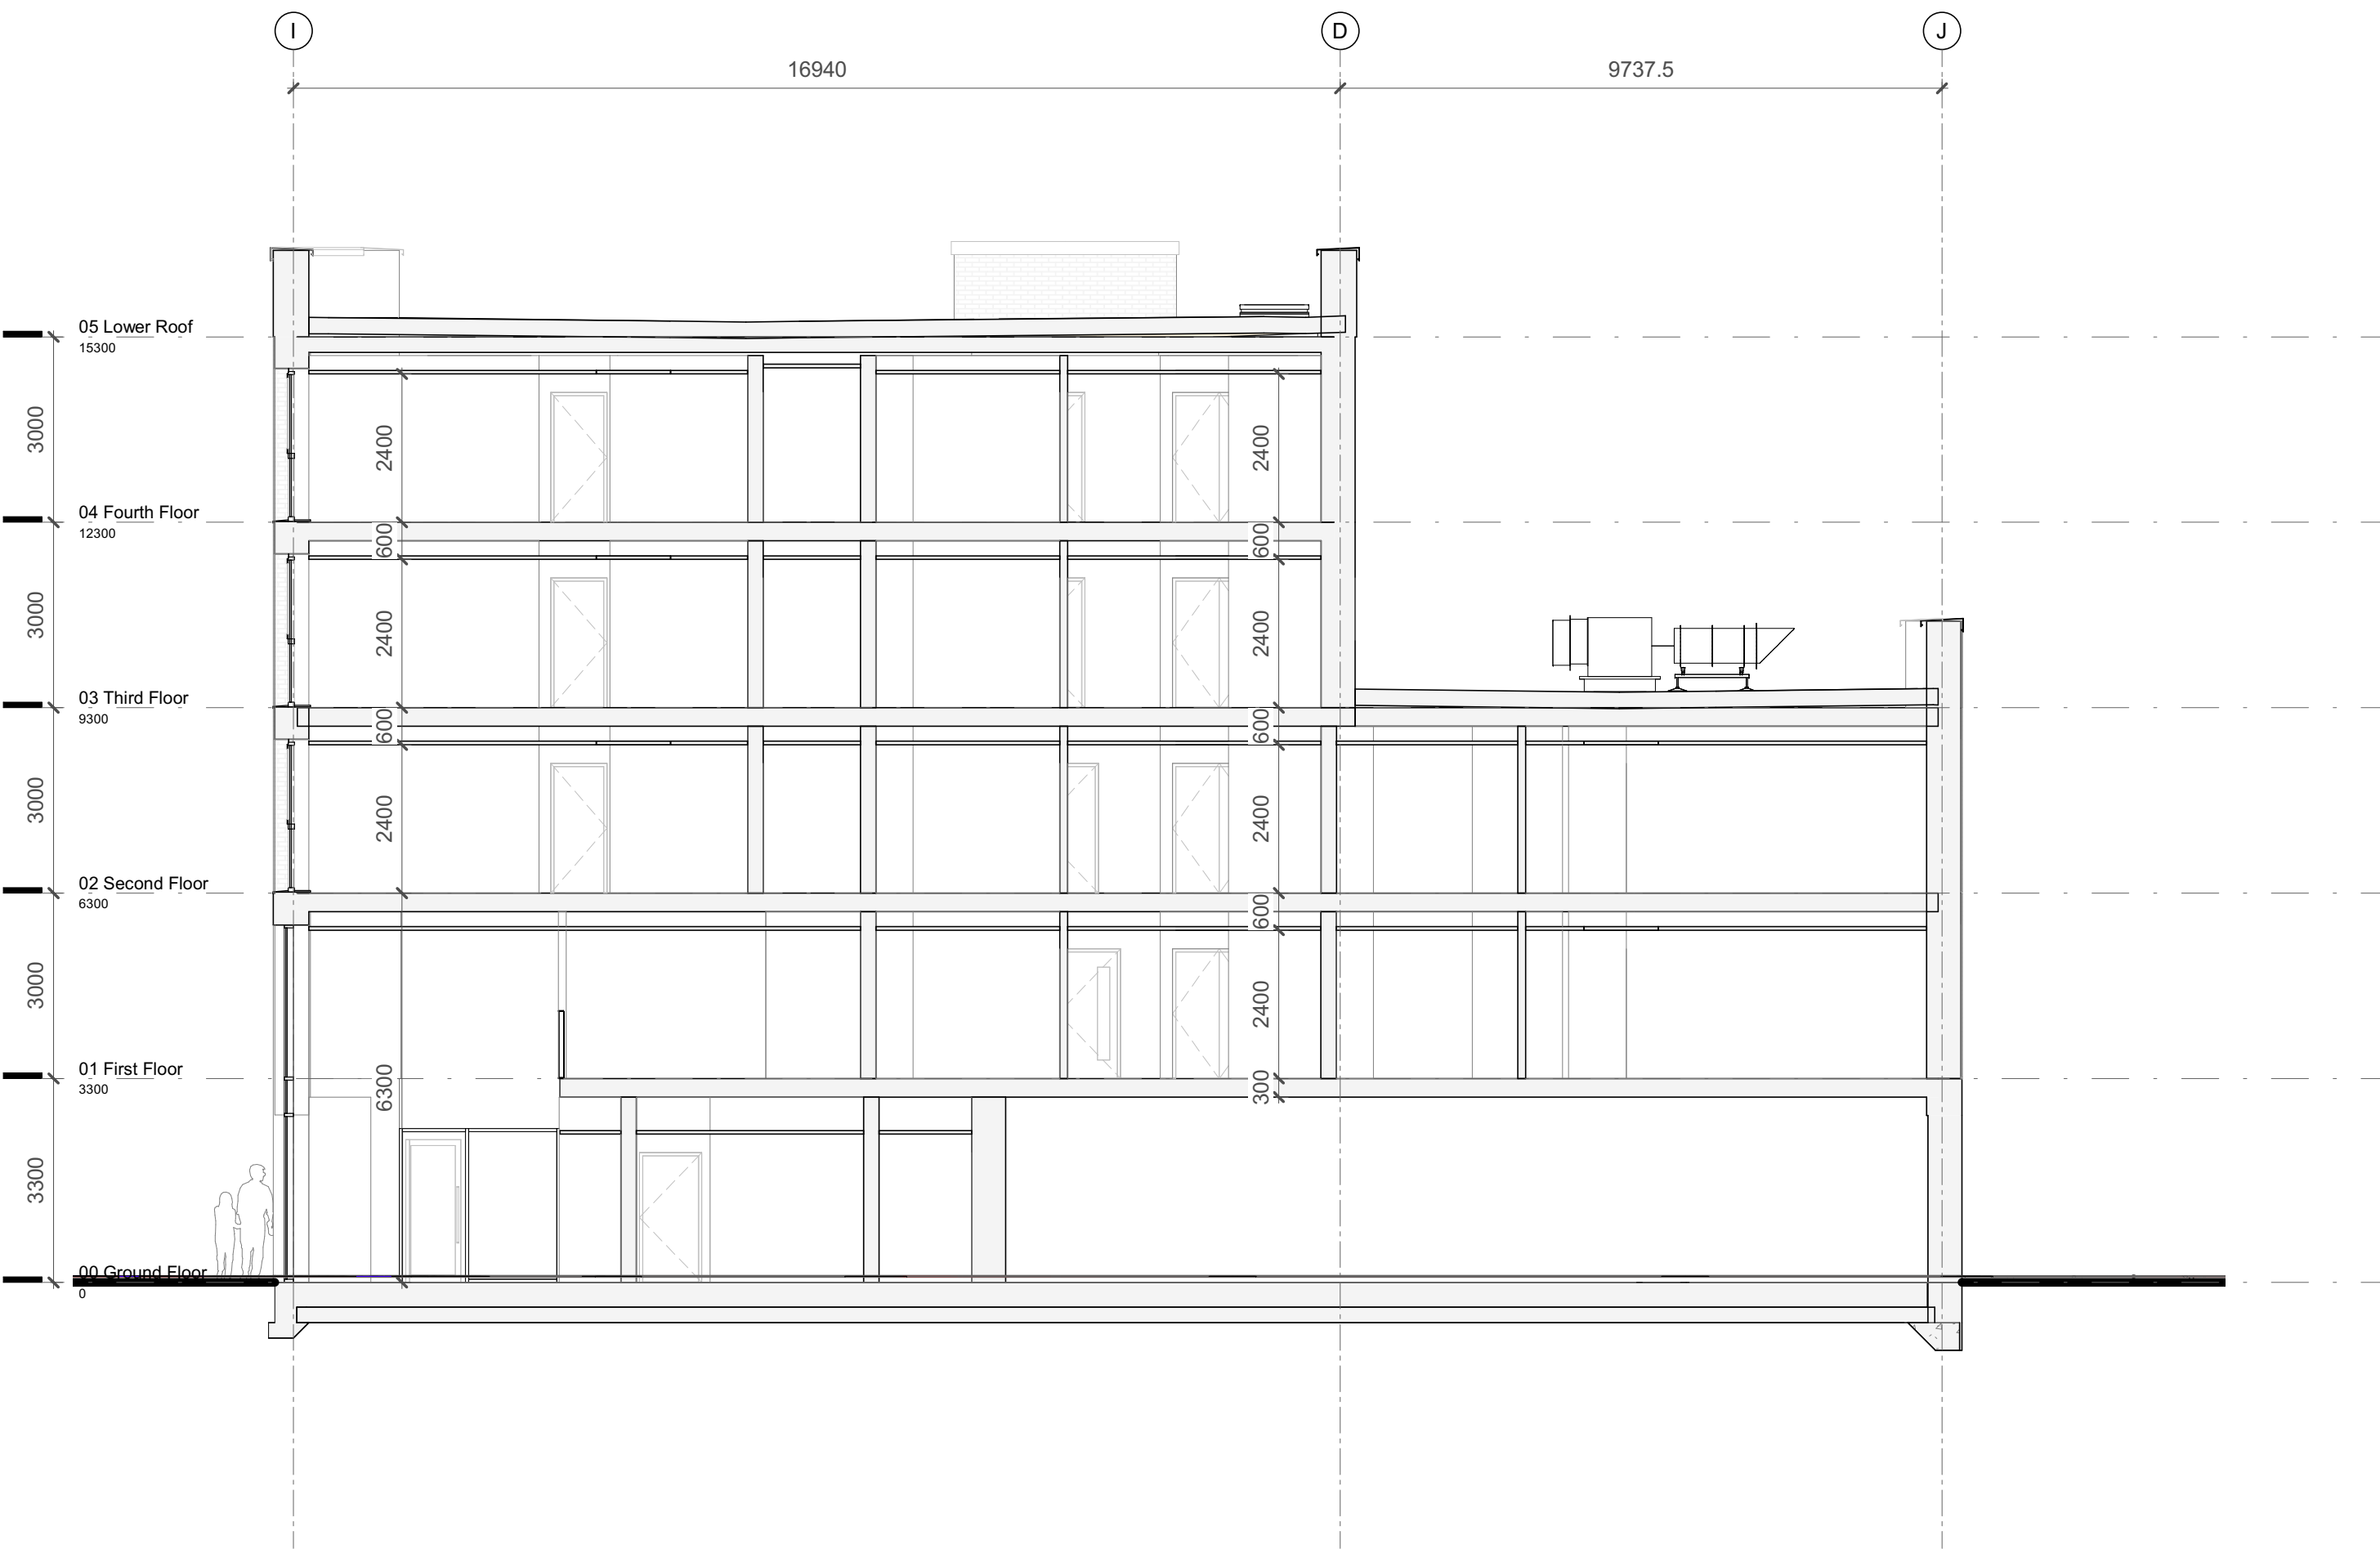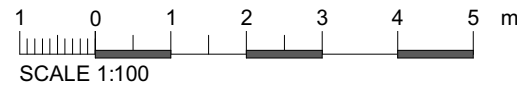


Section BB

1 : 100

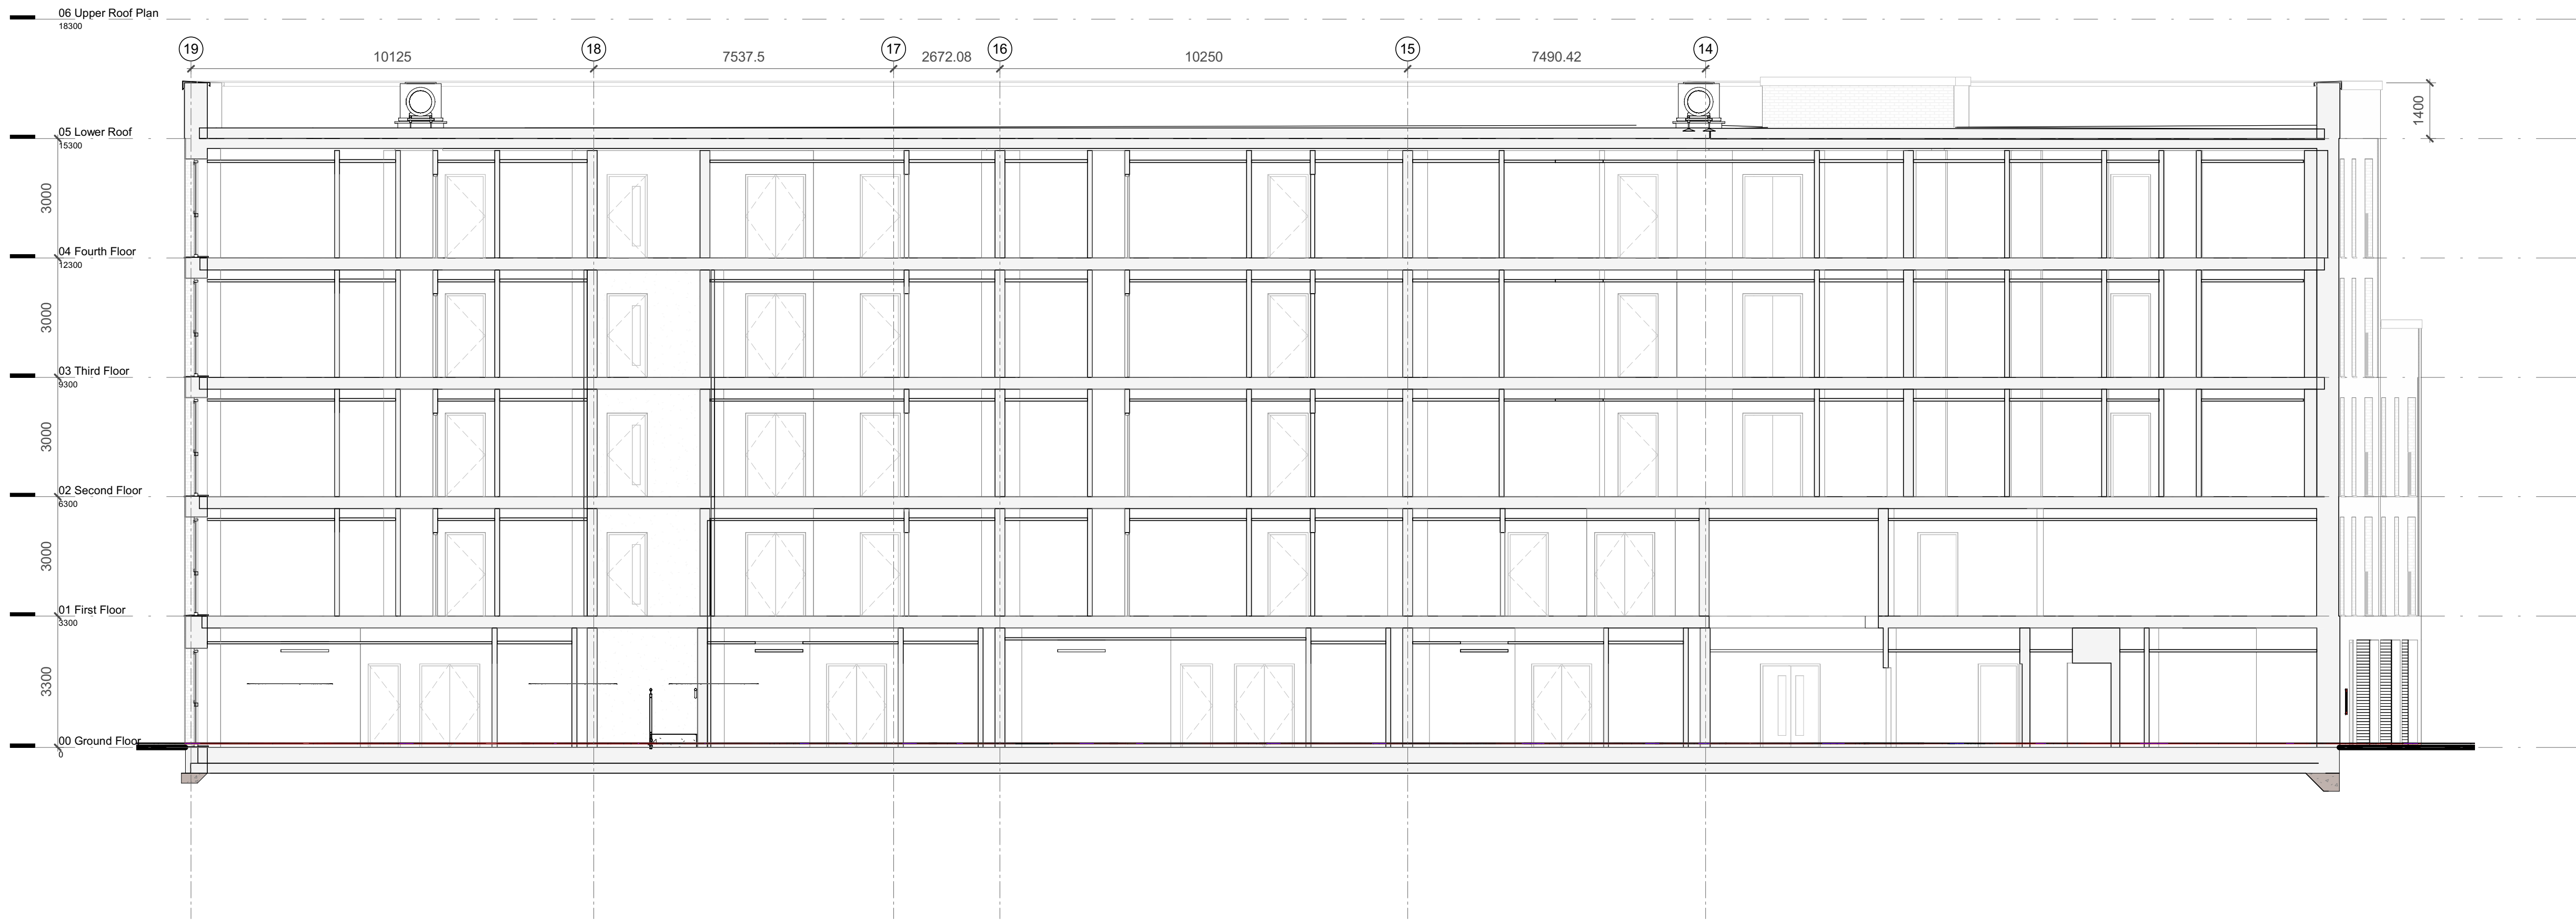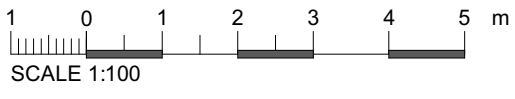

Section CC

1 : 100

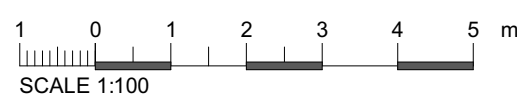

PL1 10.06.22 PW Planning Issue

Rev Date Ints Details

© The moral rights of the author are hereby asserted.
This drawing and design is the sole property of Buttress Ltd and must not be reproduced without permission.
Buttress Ltd is Registered in England and Wales: 5363573

Buttress

41 Bengal Street
Manchester
M4 6AF

T 0161 236 3303
E contact@buttress.net
W www.buttress.net

Project Title This City residential development, Ancoats, Manchester
Client Wates Construction Ltd
Location Land to the west of Rodney Street, Manchester, M4 6JJ

Drawing ref Residential Block B - Section AA + Section BB + Section CC

Date 09/06/2022 13:53:26 **Scale** As indicated
Checker Checker **Orig Paper Size** A1

Job No: 9139 **Status** PLANNING

Project: Origin: Zone: Level: Type: Disc: Number: Rev:

RODSTA-BUT-B-XX-DS-A- 01052- PL1