
This drawing is the property of Technical Signs and must not be reproduced in part or in full without prior consent of Technical Signs.

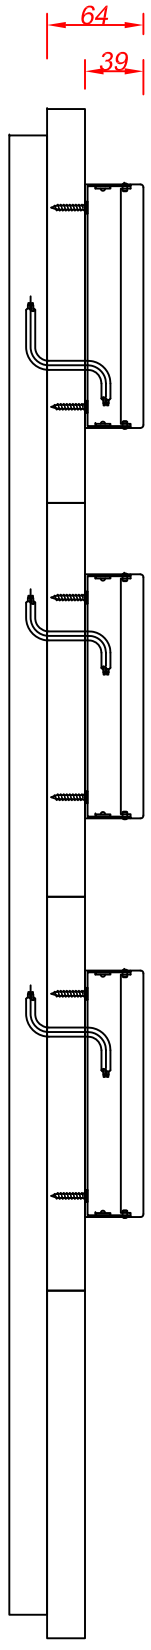


Section A-A through the text
Scale 1:5

Text reading 'TREETOP ADVENTURE GOLF mini golf big adventure' are faux neon letters fixed to timber planks.
Rear channel of the letters are built-up 1.2mm descaled stainless steel with the 'TREETOP' letter channels finished green PMS 347 and the other letter channels finished cream PMS 7499.
Faces are bullnosed 10mm opal 030 acrylic with the 'TREETOP' faces given a stain glass paint finish to match green PMS 347.
Backs are screw fixed to horizontal planks of reclaimed timber which is fixed back to a panel, the bottom timber plank is painted orange PMS 1575.
The panel is fixed back to the timber shopfont mullions.
Letters are fitted with low energy green or warm white LEDs for face illumination.

0m 0.3m

EXISTING

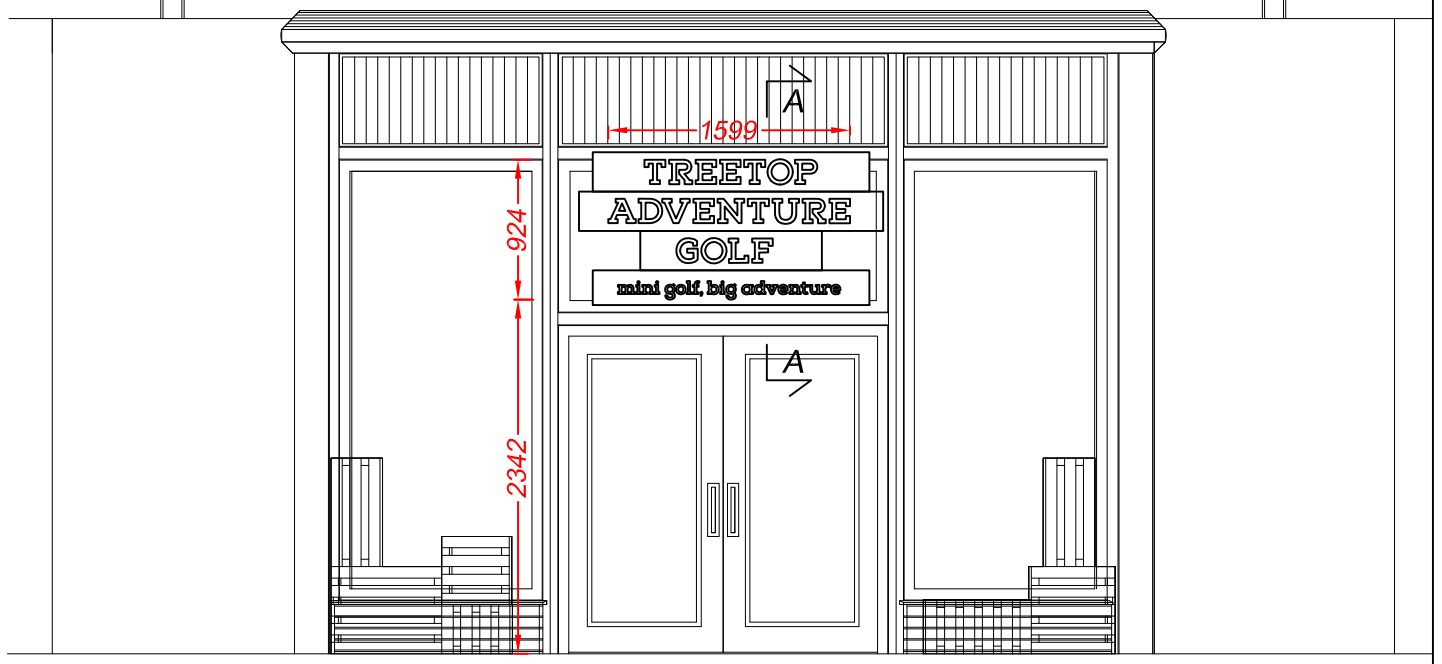

0m 1m 2m 3m 4m 5m

Dantzic St Elevation
Scale 1:50

Technical Signs
Floor 1 - Unit 3
Hille Business Centre
132 St Albans Road
Watford, Herts, WD24 4AE
Tel: 01923 811999
Fax: 01923 811998
E-mail: info@technicalsigns.co.uk

Client	Treetop Adventure Golf
Address/Job details	The Printworks 7 Dantzic St Manchester M4 2BS Existing signage
Job No	-
Drawn by	DN
Date	22/03/22
Scale	As specified (A3)
Drawing No	596532-1
Rev	