



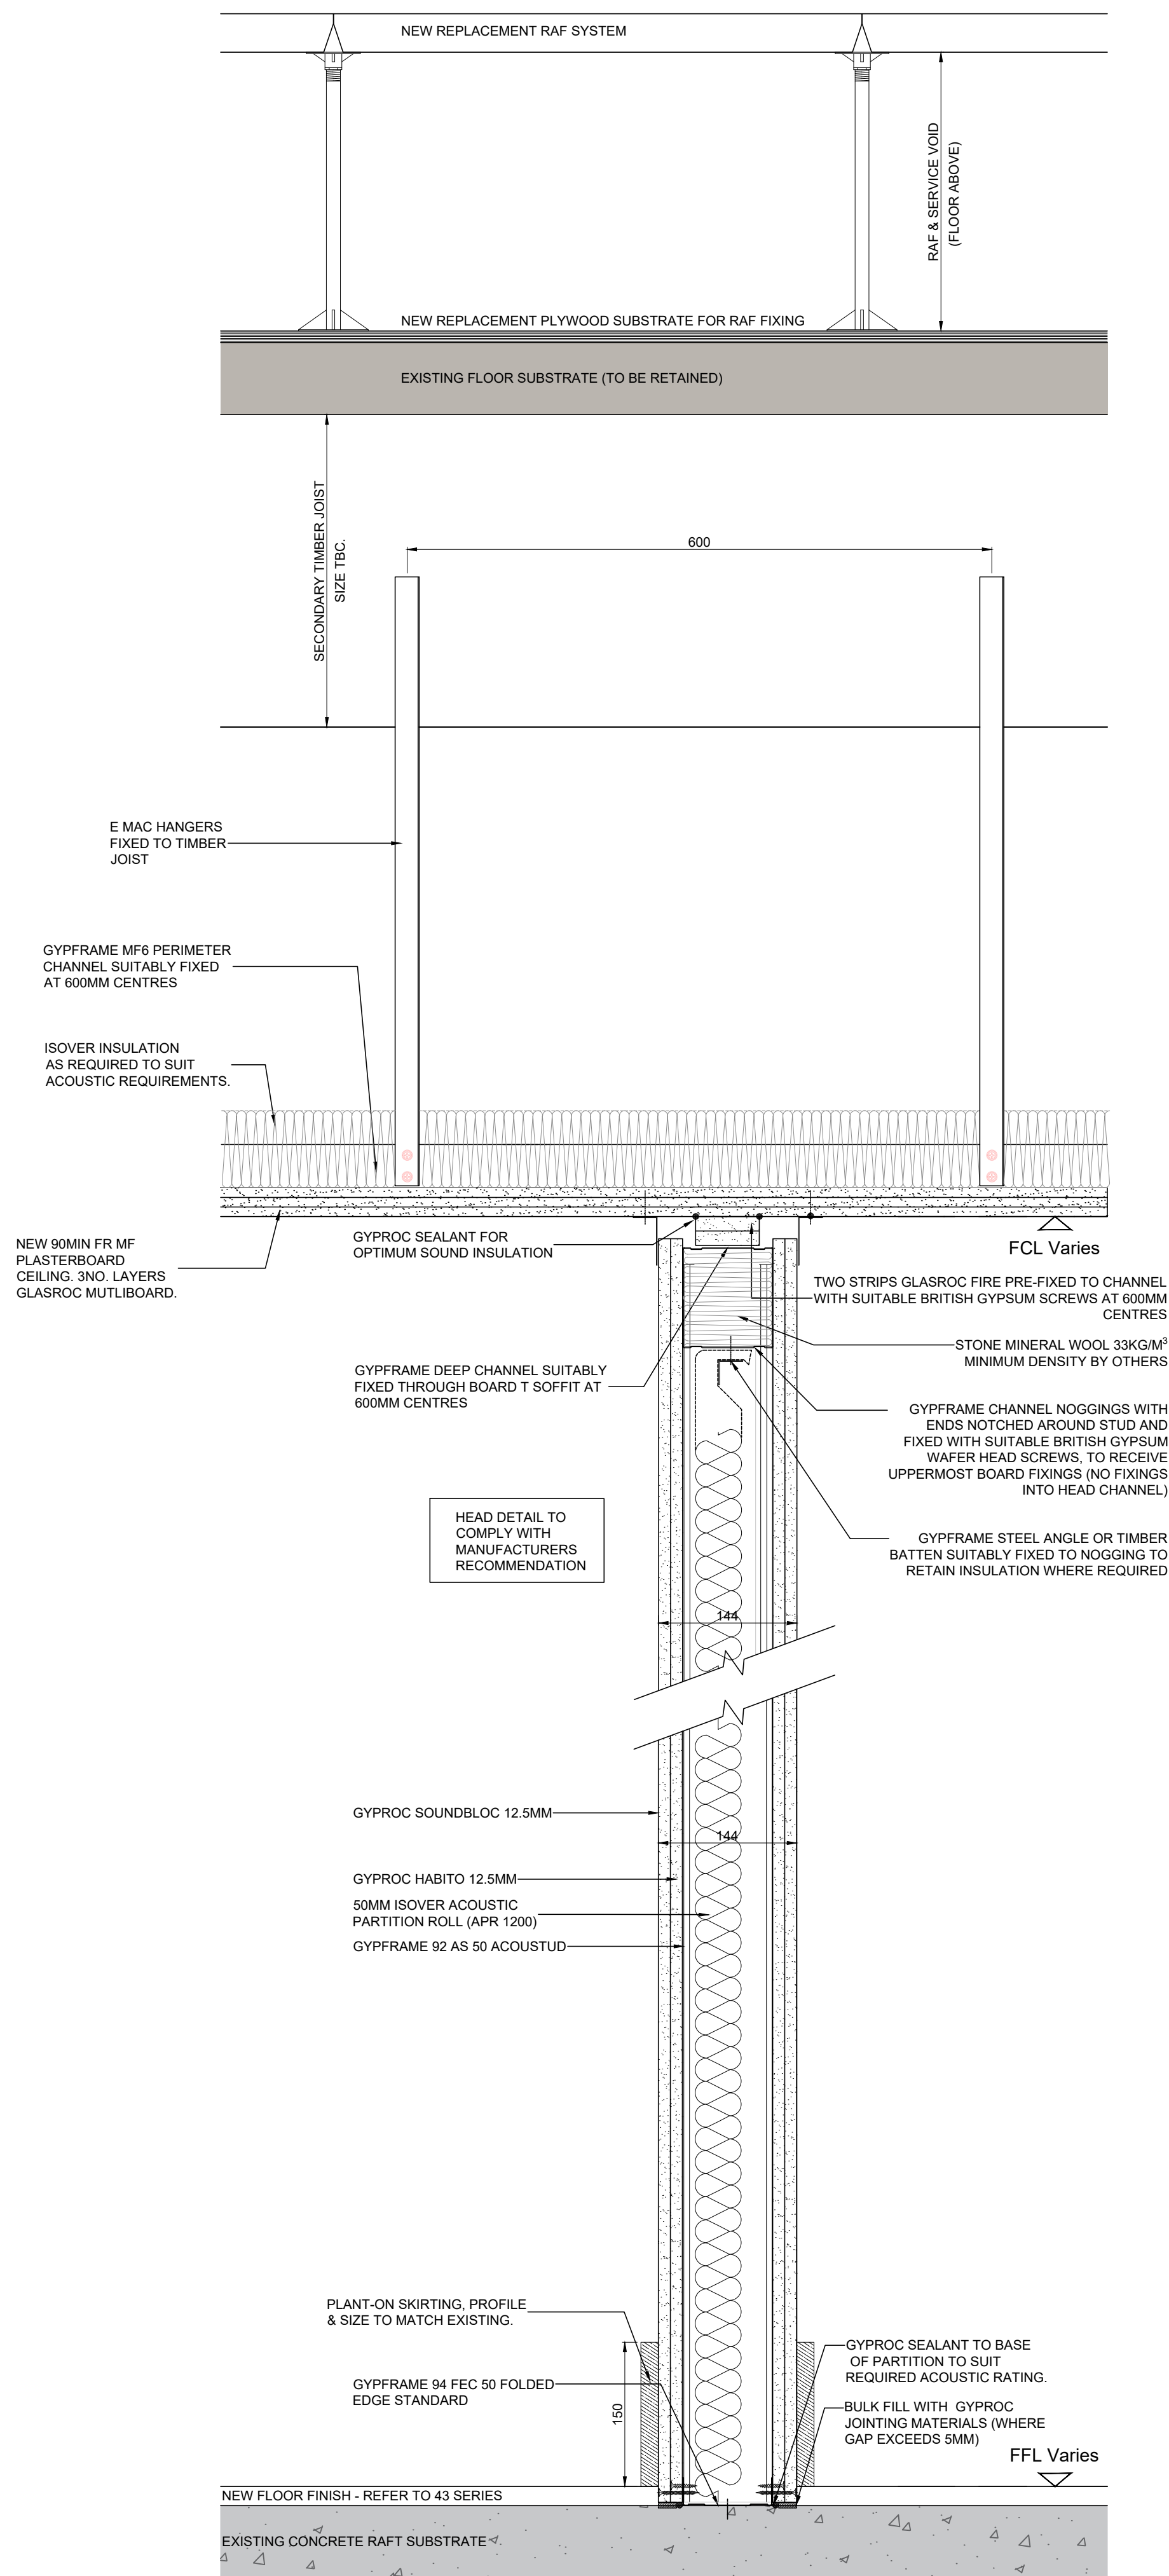

BASEMENT - NEW 90MIN FR CEILING
TYPICAL DETAIL: JUNCTION WITH NEW 90MIN FR PARTITION

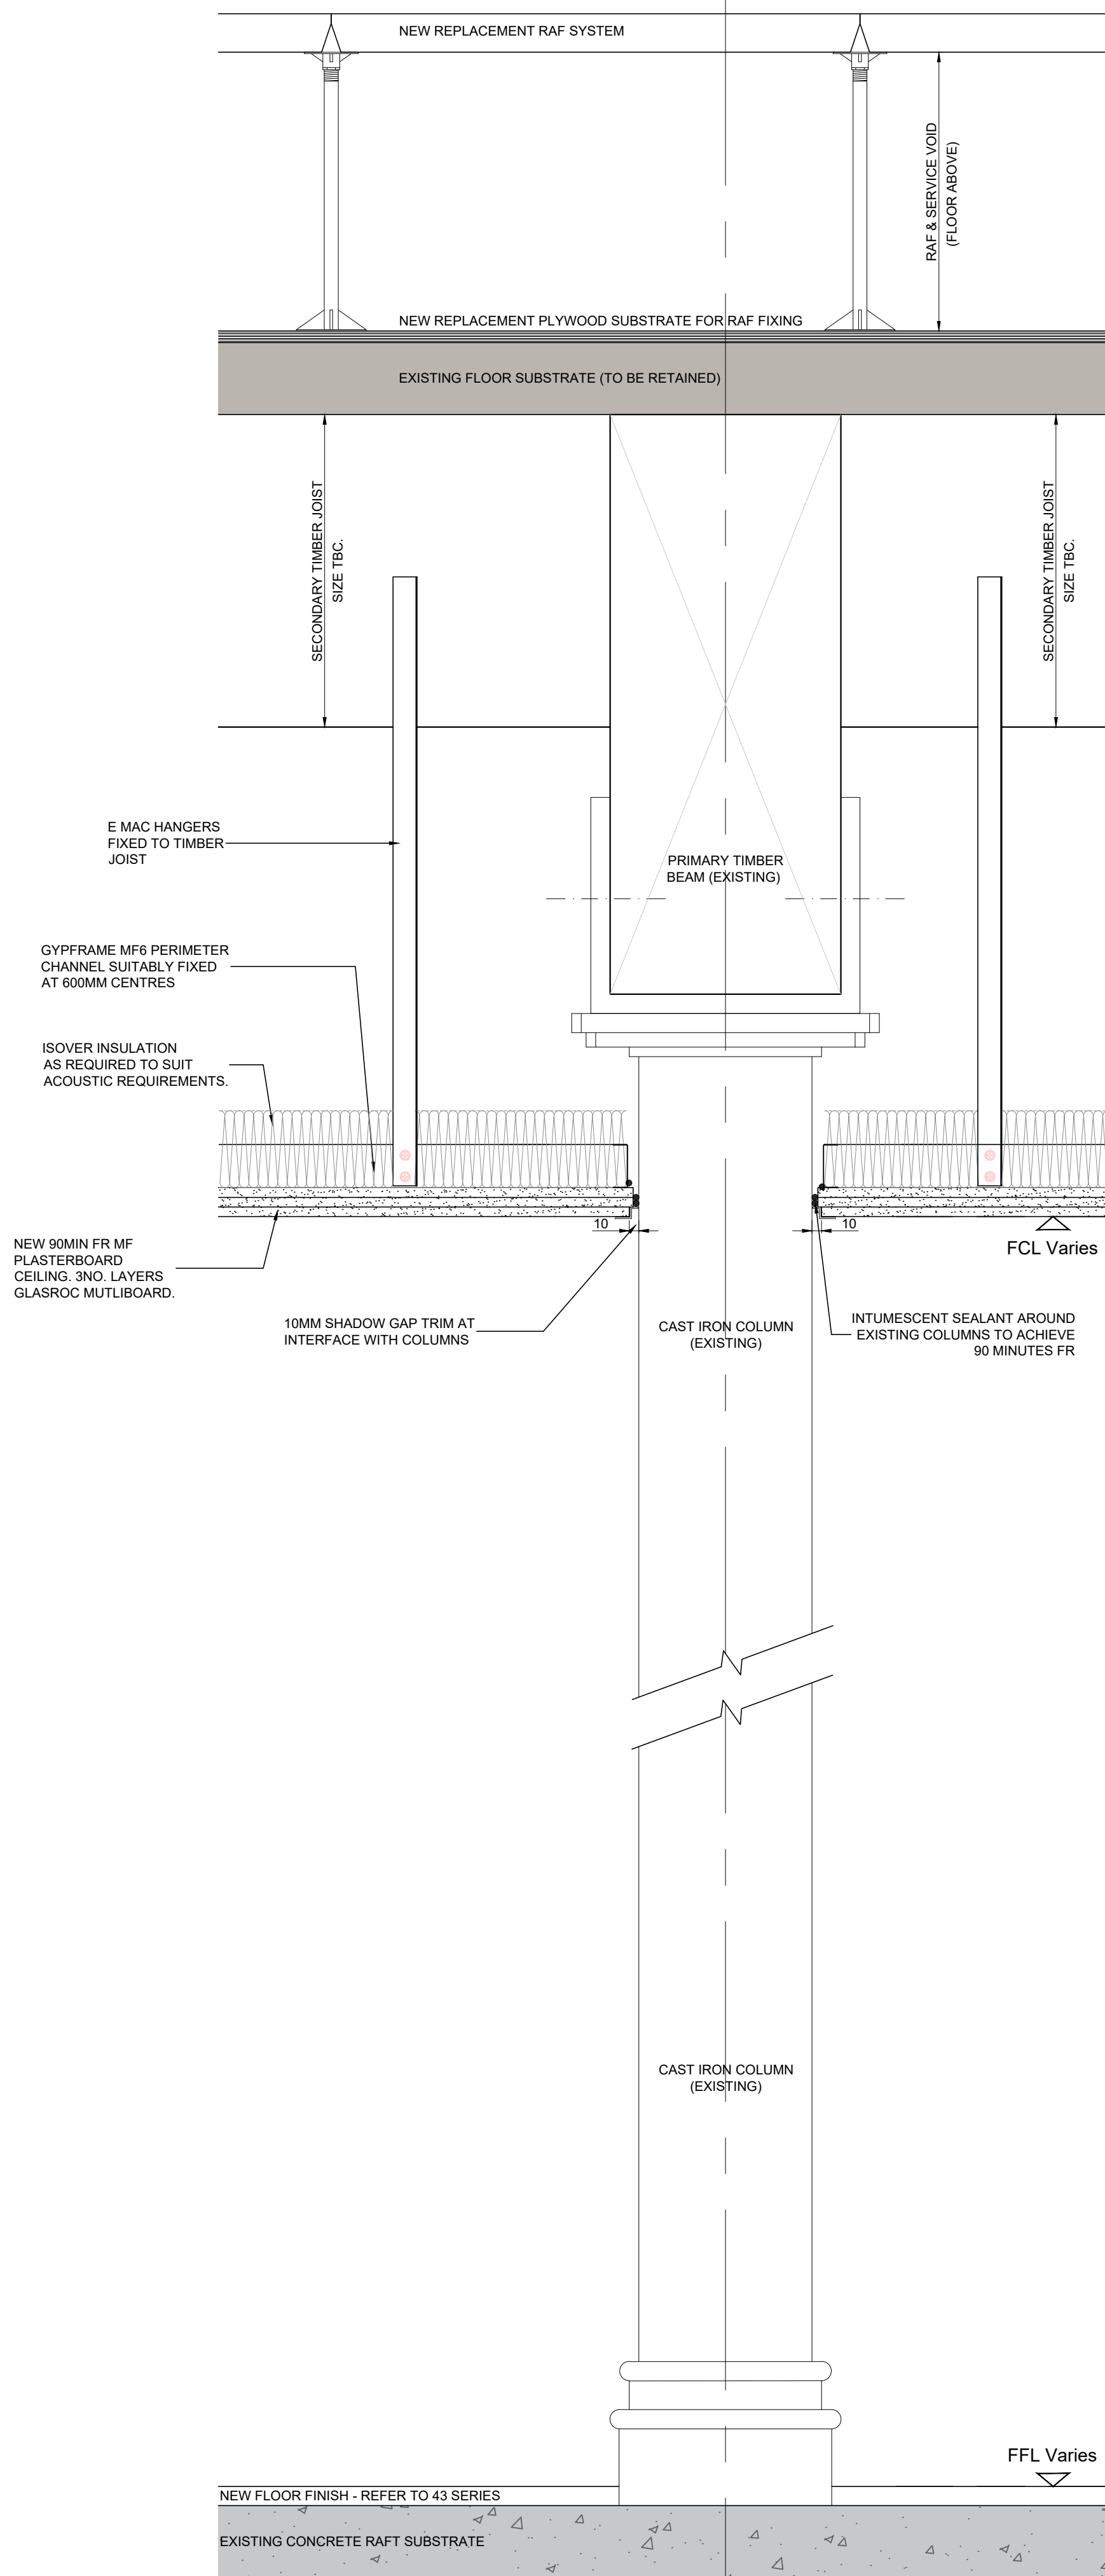

BASEMENT - NEW 90MIN FR CEILING
TYPICAL DETAIL: JUNCTION WITH EXISTING COLUMN

1:5@A1
250mm

rev.	date	details	by
A	02.06.22	Issued in response to LBC comments	BC

MLA **MICHAEL LAIRD ARCHITECTS**
5 Forres Street, Edinburgh EH3 6DE
T 0131 226 6991 F 0131 226 2771
mail@michaellaird.co.uk

Freetrade Exchange Refurbishment
Clearbell
27 Peter Street, Manchester, M2 5GB

drawing title
Proposed Interface Details
New Ceiling & Partitions
Basement

scale	date	drawn	format
1:5	June22	BC	a1

status
Planning

drawing number	revision
CFM.AR(PL)110	A