


Please Note:- JSJ UK make allowance within our costs for 2 no. "amendment sessions per drawing on any manufactured items from our initial drawing being issued for client review. "Anything in addition will be chargeable at an hourly rate unless agreed otherwise.
 "amendment sessions covered for up to 1 hour per session.
 "Additional costs will be submitted to client for acceptance by way of a formal order/instruction to be received by JSJ UK prior to commencing any further design works.

REV	DESCRIPTION	DATE

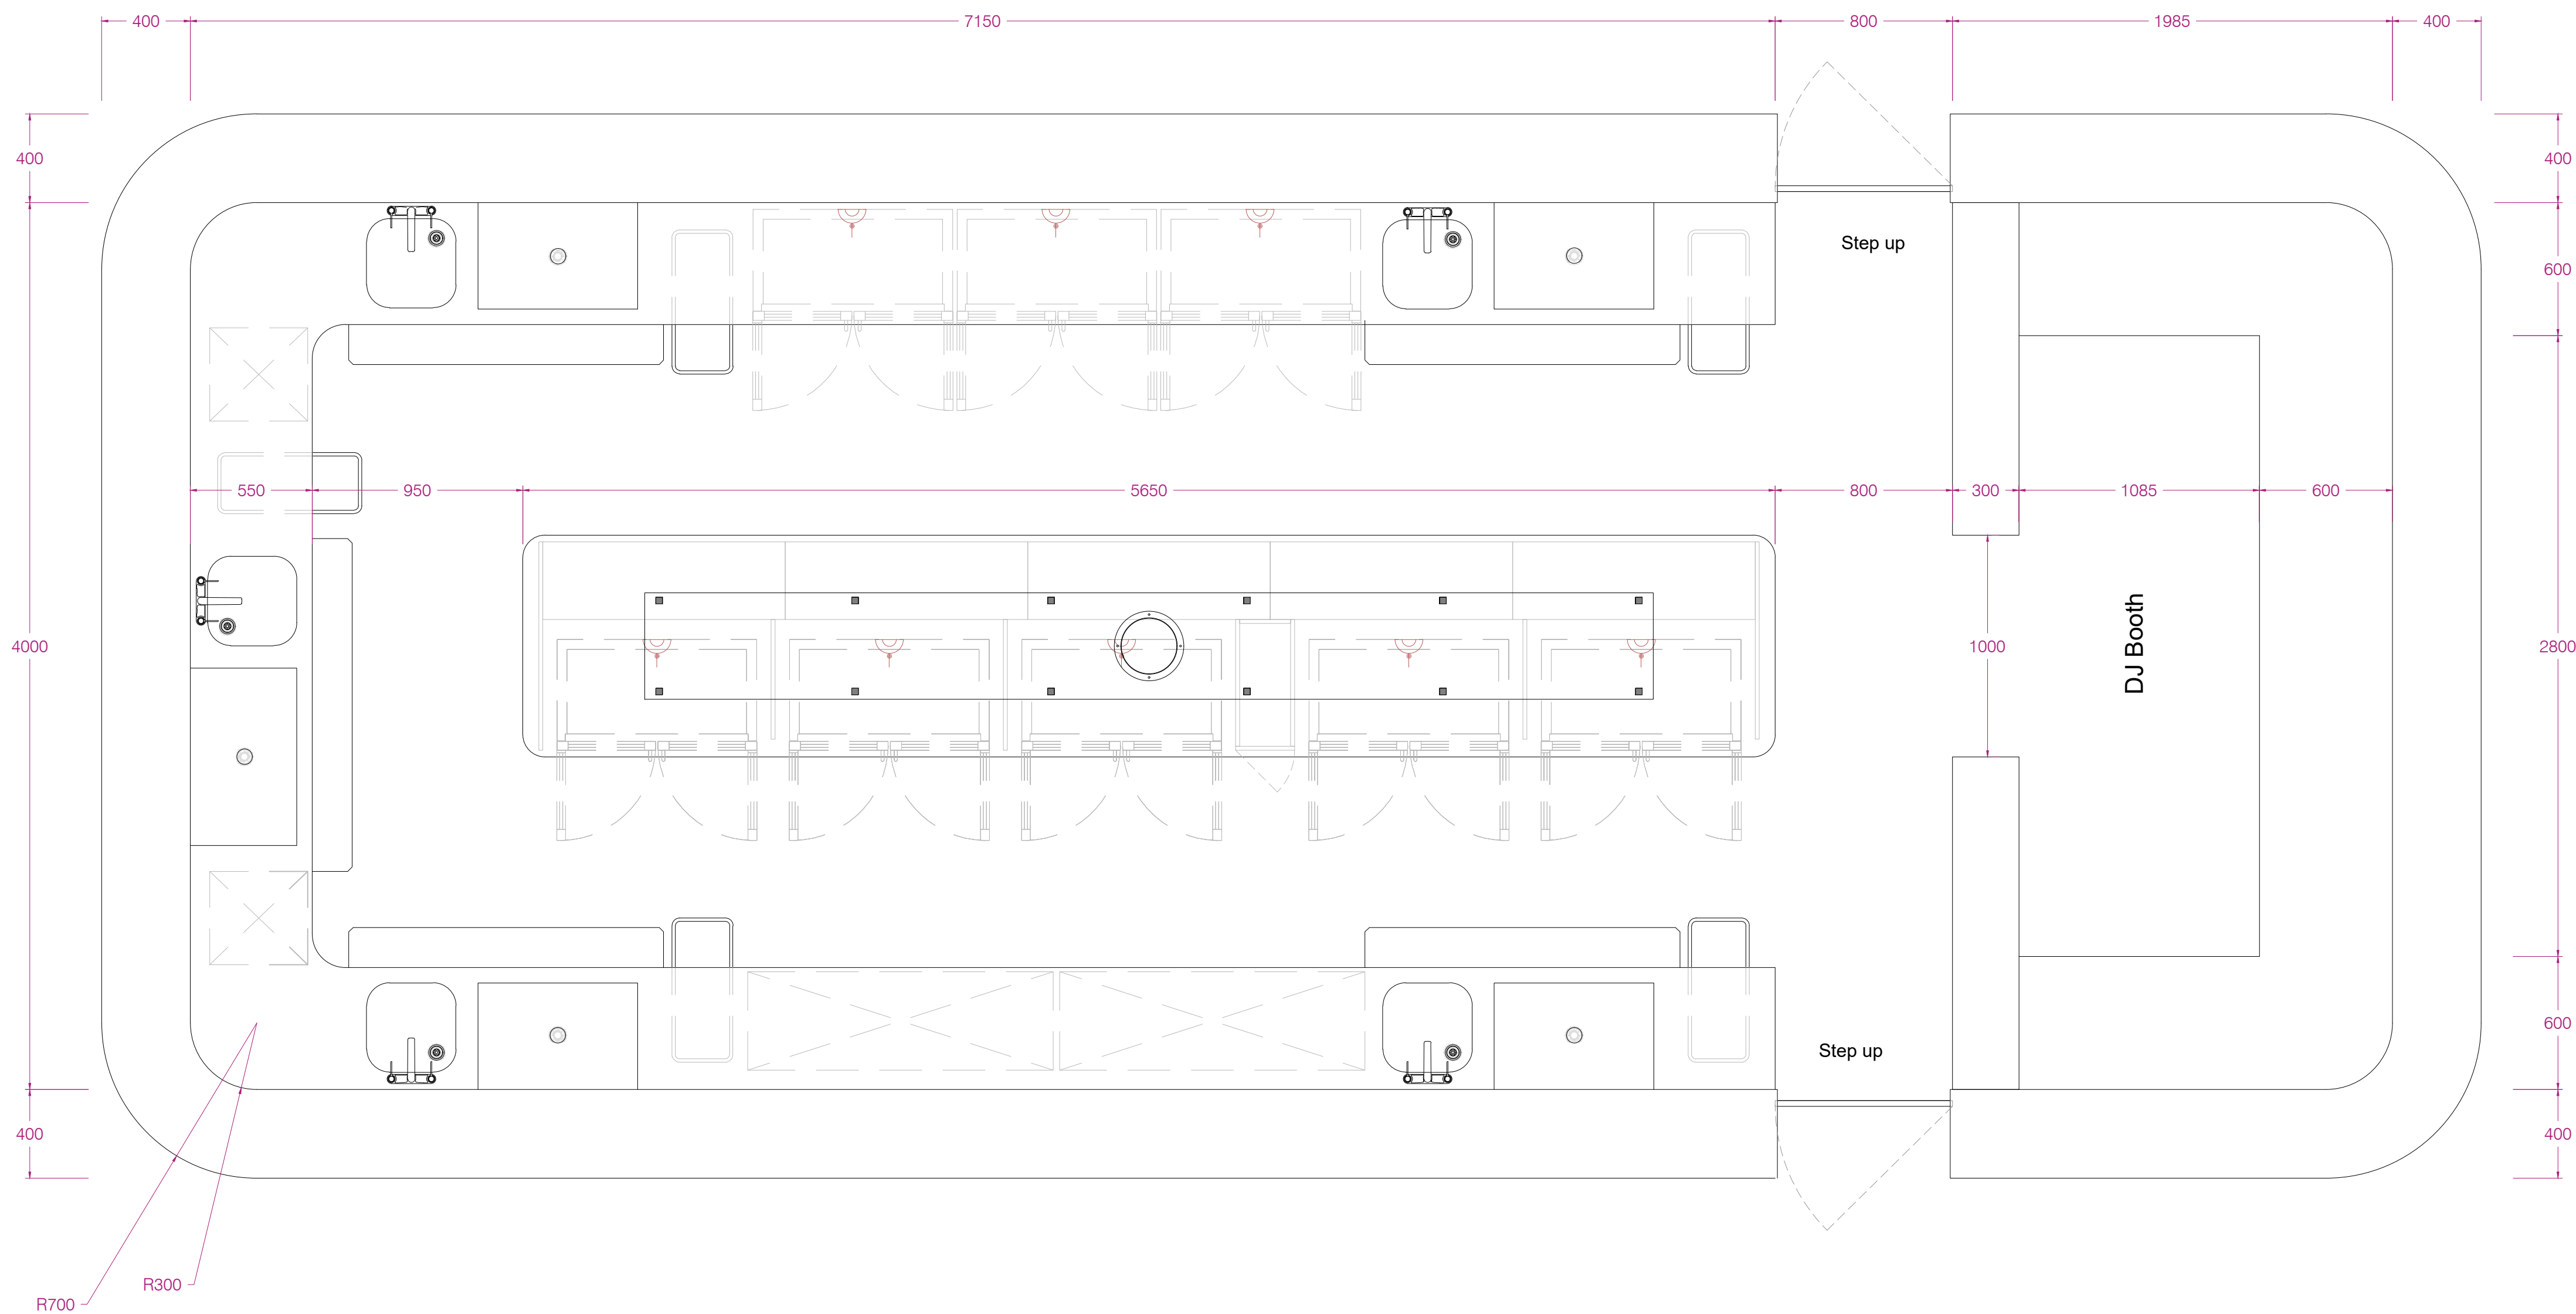

JSJ UK
Unit B, Ashton Business Park
Raglan Street
Ashton On Ribble
Preston, PR2 2AX



www.jsjuk.co.uk 01772 527173

DRAWING STATUS Information

CLIENT

Workspace

PROJECT NUMBER/NAME

New Century Hall

Bar Plan Revised - New DJ Booth Layout

DRAWING NUMBER

JSJ Ref	REVISION
SCALE (@ A1)	DATE Apr-22
DRAWN BY AM	CHECKED BY