
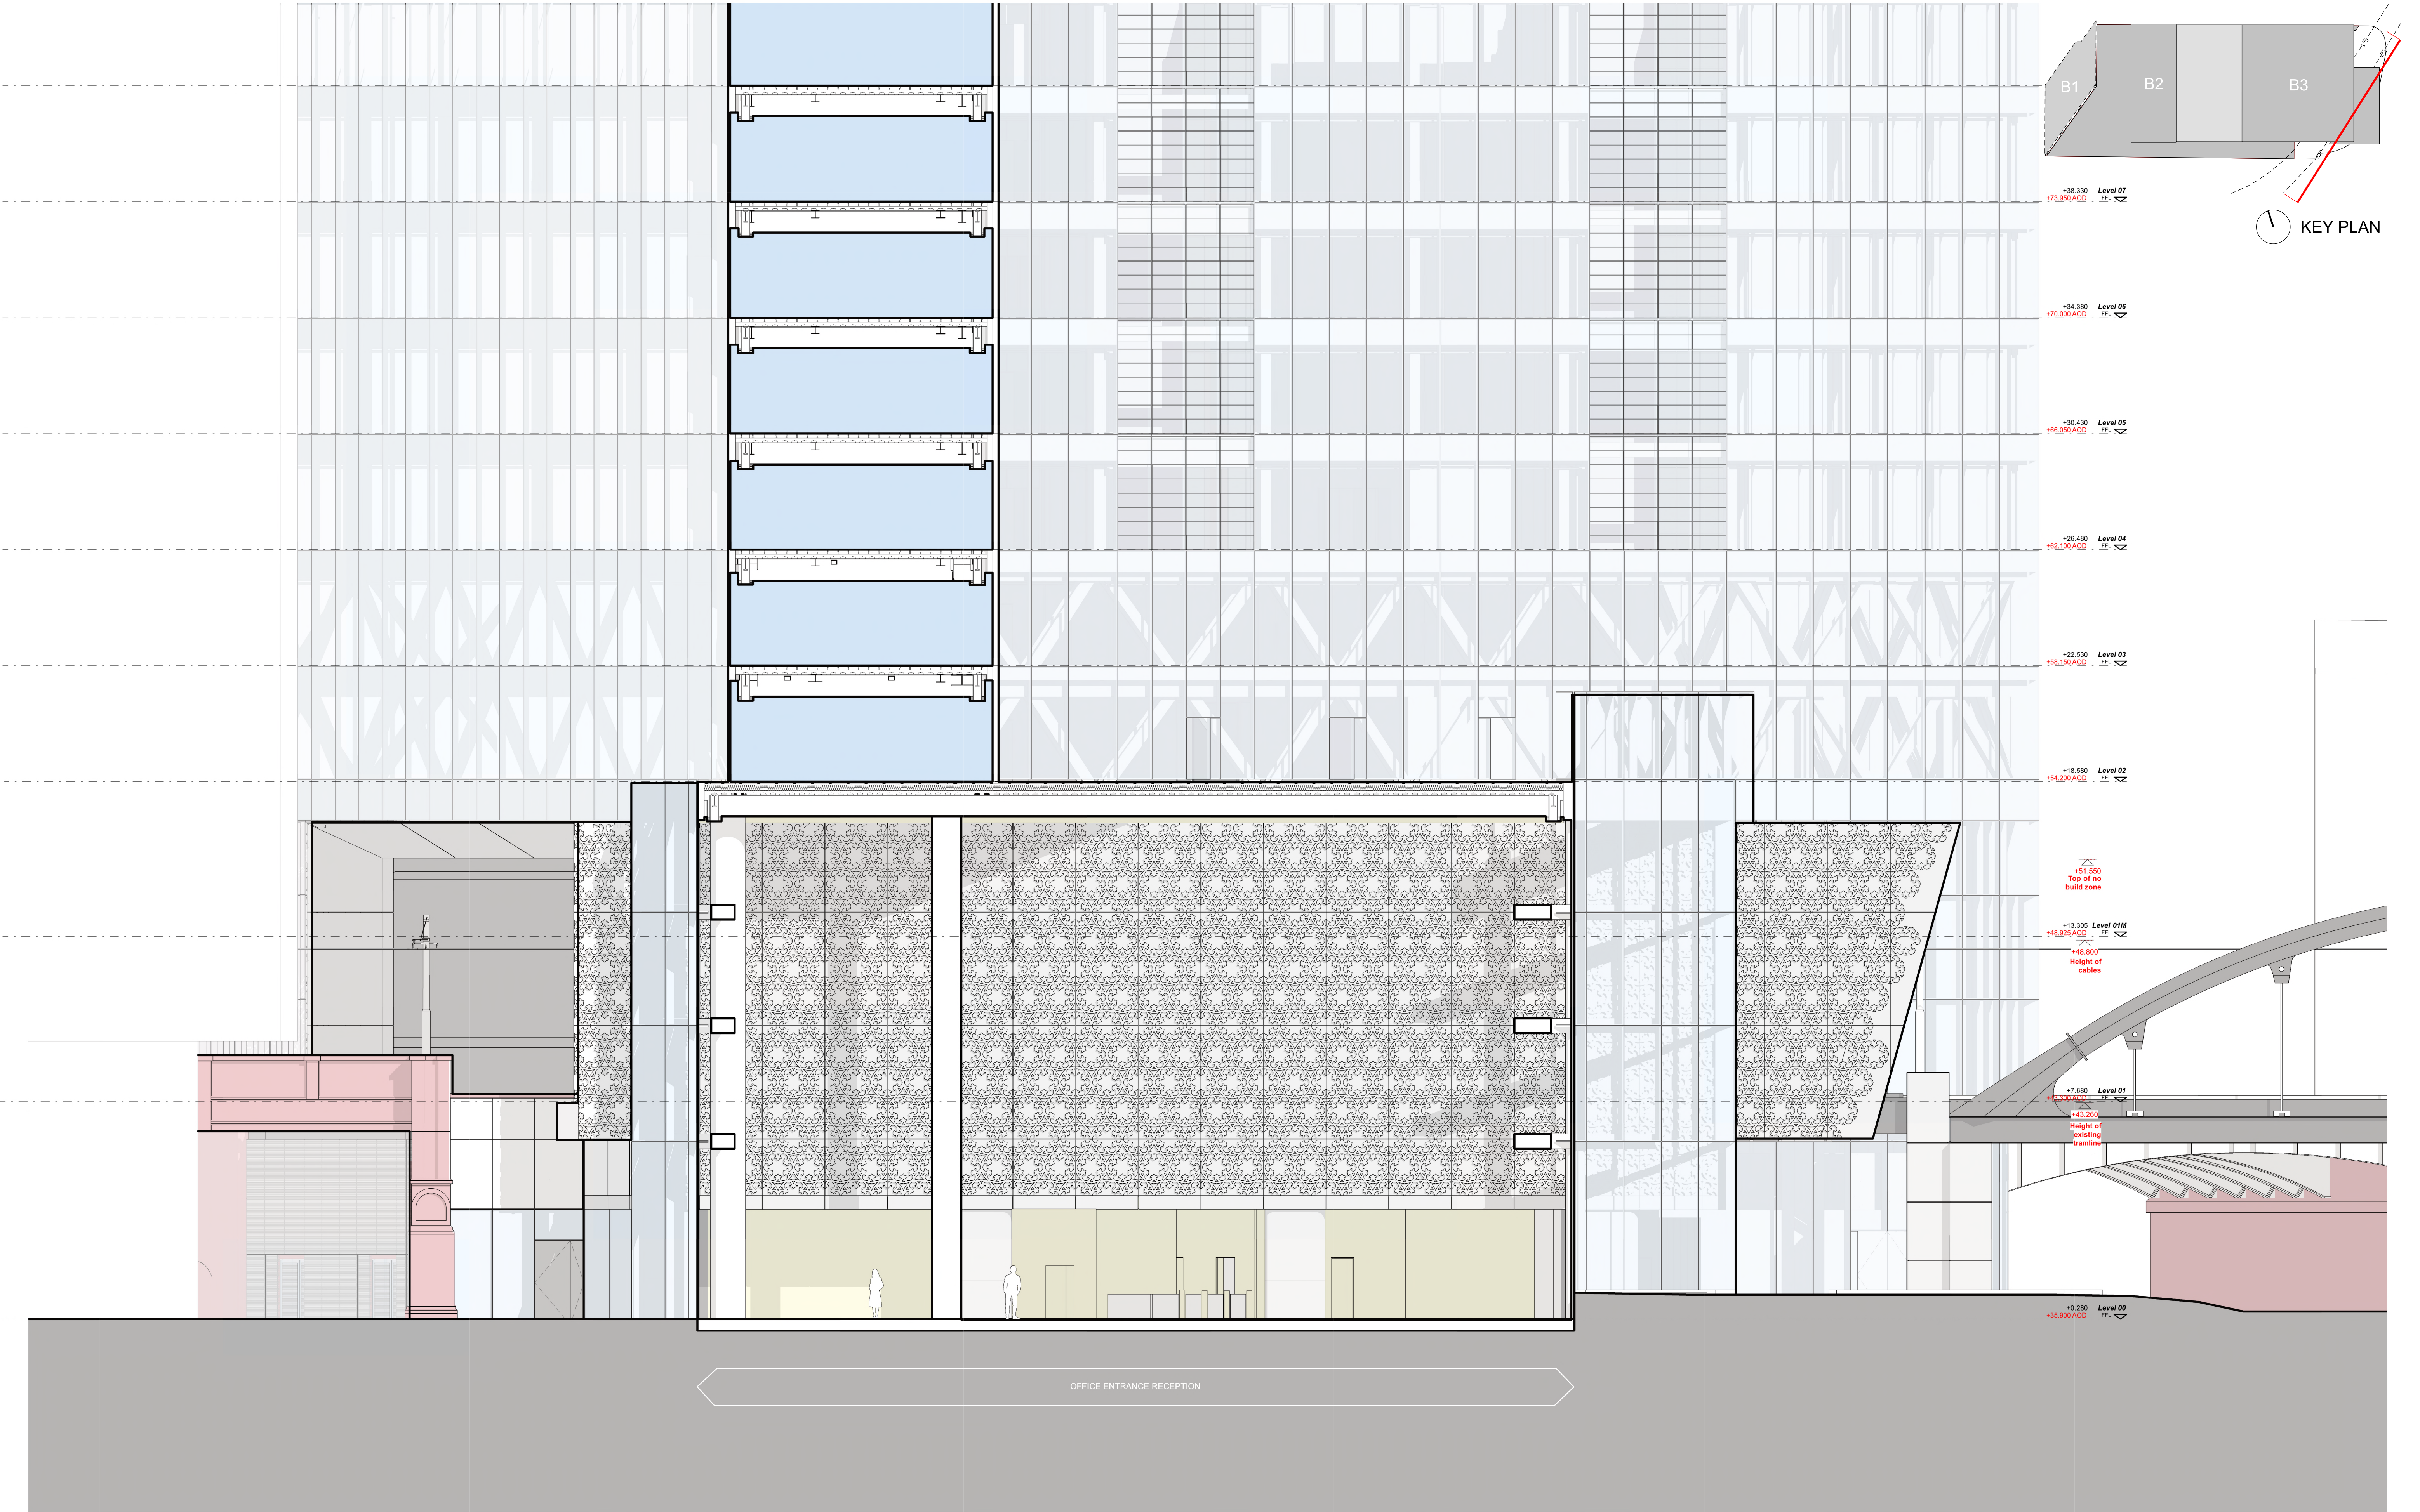


 

|   |      |            |                                      |      |      |             |      |      |             |   |   |          |            |            |   |                               |            |    |
|---|------|------------|--------------------------------------|------|------|-------------|------|------|-------------|---|---|----------|------------|------------|---|-------------------------------|------------|----|
| <div>This drawing is copyright<br/>Do not scale off dimensions.<br/>All dimensions to be checked on site by contractor.<br/>Contractor to report any dimensional discrepancies,<br/>errors or omissions prior to commencing on site.</div> | Rev/ | Date       | Description                          | Rev/ | Date | Description | Rev/ | Date | Description | <div>North</div> <div></div> | <div>Project Title</div> <div>Former Bauer Millet Site</div> <div>Drawing Title</div> <div>Building 3 - Section FF</div> | Status   |            |            | <div>MANCHESTER</div> <div>Riverside, 4 Commercial St<br/>Manchester M15 4RC<br/>+44 (0)161 835 2345<br/>www.simpsonhaugh.com</div> <div>LONDON</div> <div>2-8 Roberts Place<br/>London EC1R 9BB<br/>+44 (0)20 7549 4000<br/>mail@simpsonhaugh.com</div> |                               |            |    |
|   | 00   | 17-03-2017 | Planning Issue                       |      |      |             |      |      |             |   |   | Planning |            |            |   |                               |            |    |
|   | 01   | 30-04-2020 | Minor Material Amendment Application |      |      |             |      |      |             |   |   | Scale    | 1:200 @ A3 | 1:100 @ A1 |   | Date                          | March 2017 |    |
|   | 02   | 04-04-2022 | Minor Material Amendment Application |      |      |             |      |      |             |   |   | Job No   | 10053      | Drawing No |   | 10053-B3-A-B5D9-G200-S-FF-001 | Revision   | 02 |
|   |      |            |                                      |      |      |             |      |      |             |   |   |          |            |            |   |                               |            |    |
|   |      |            |                                      |      |      |             |      |      |             |   |   |          |            |            |   |                               |            |    |