


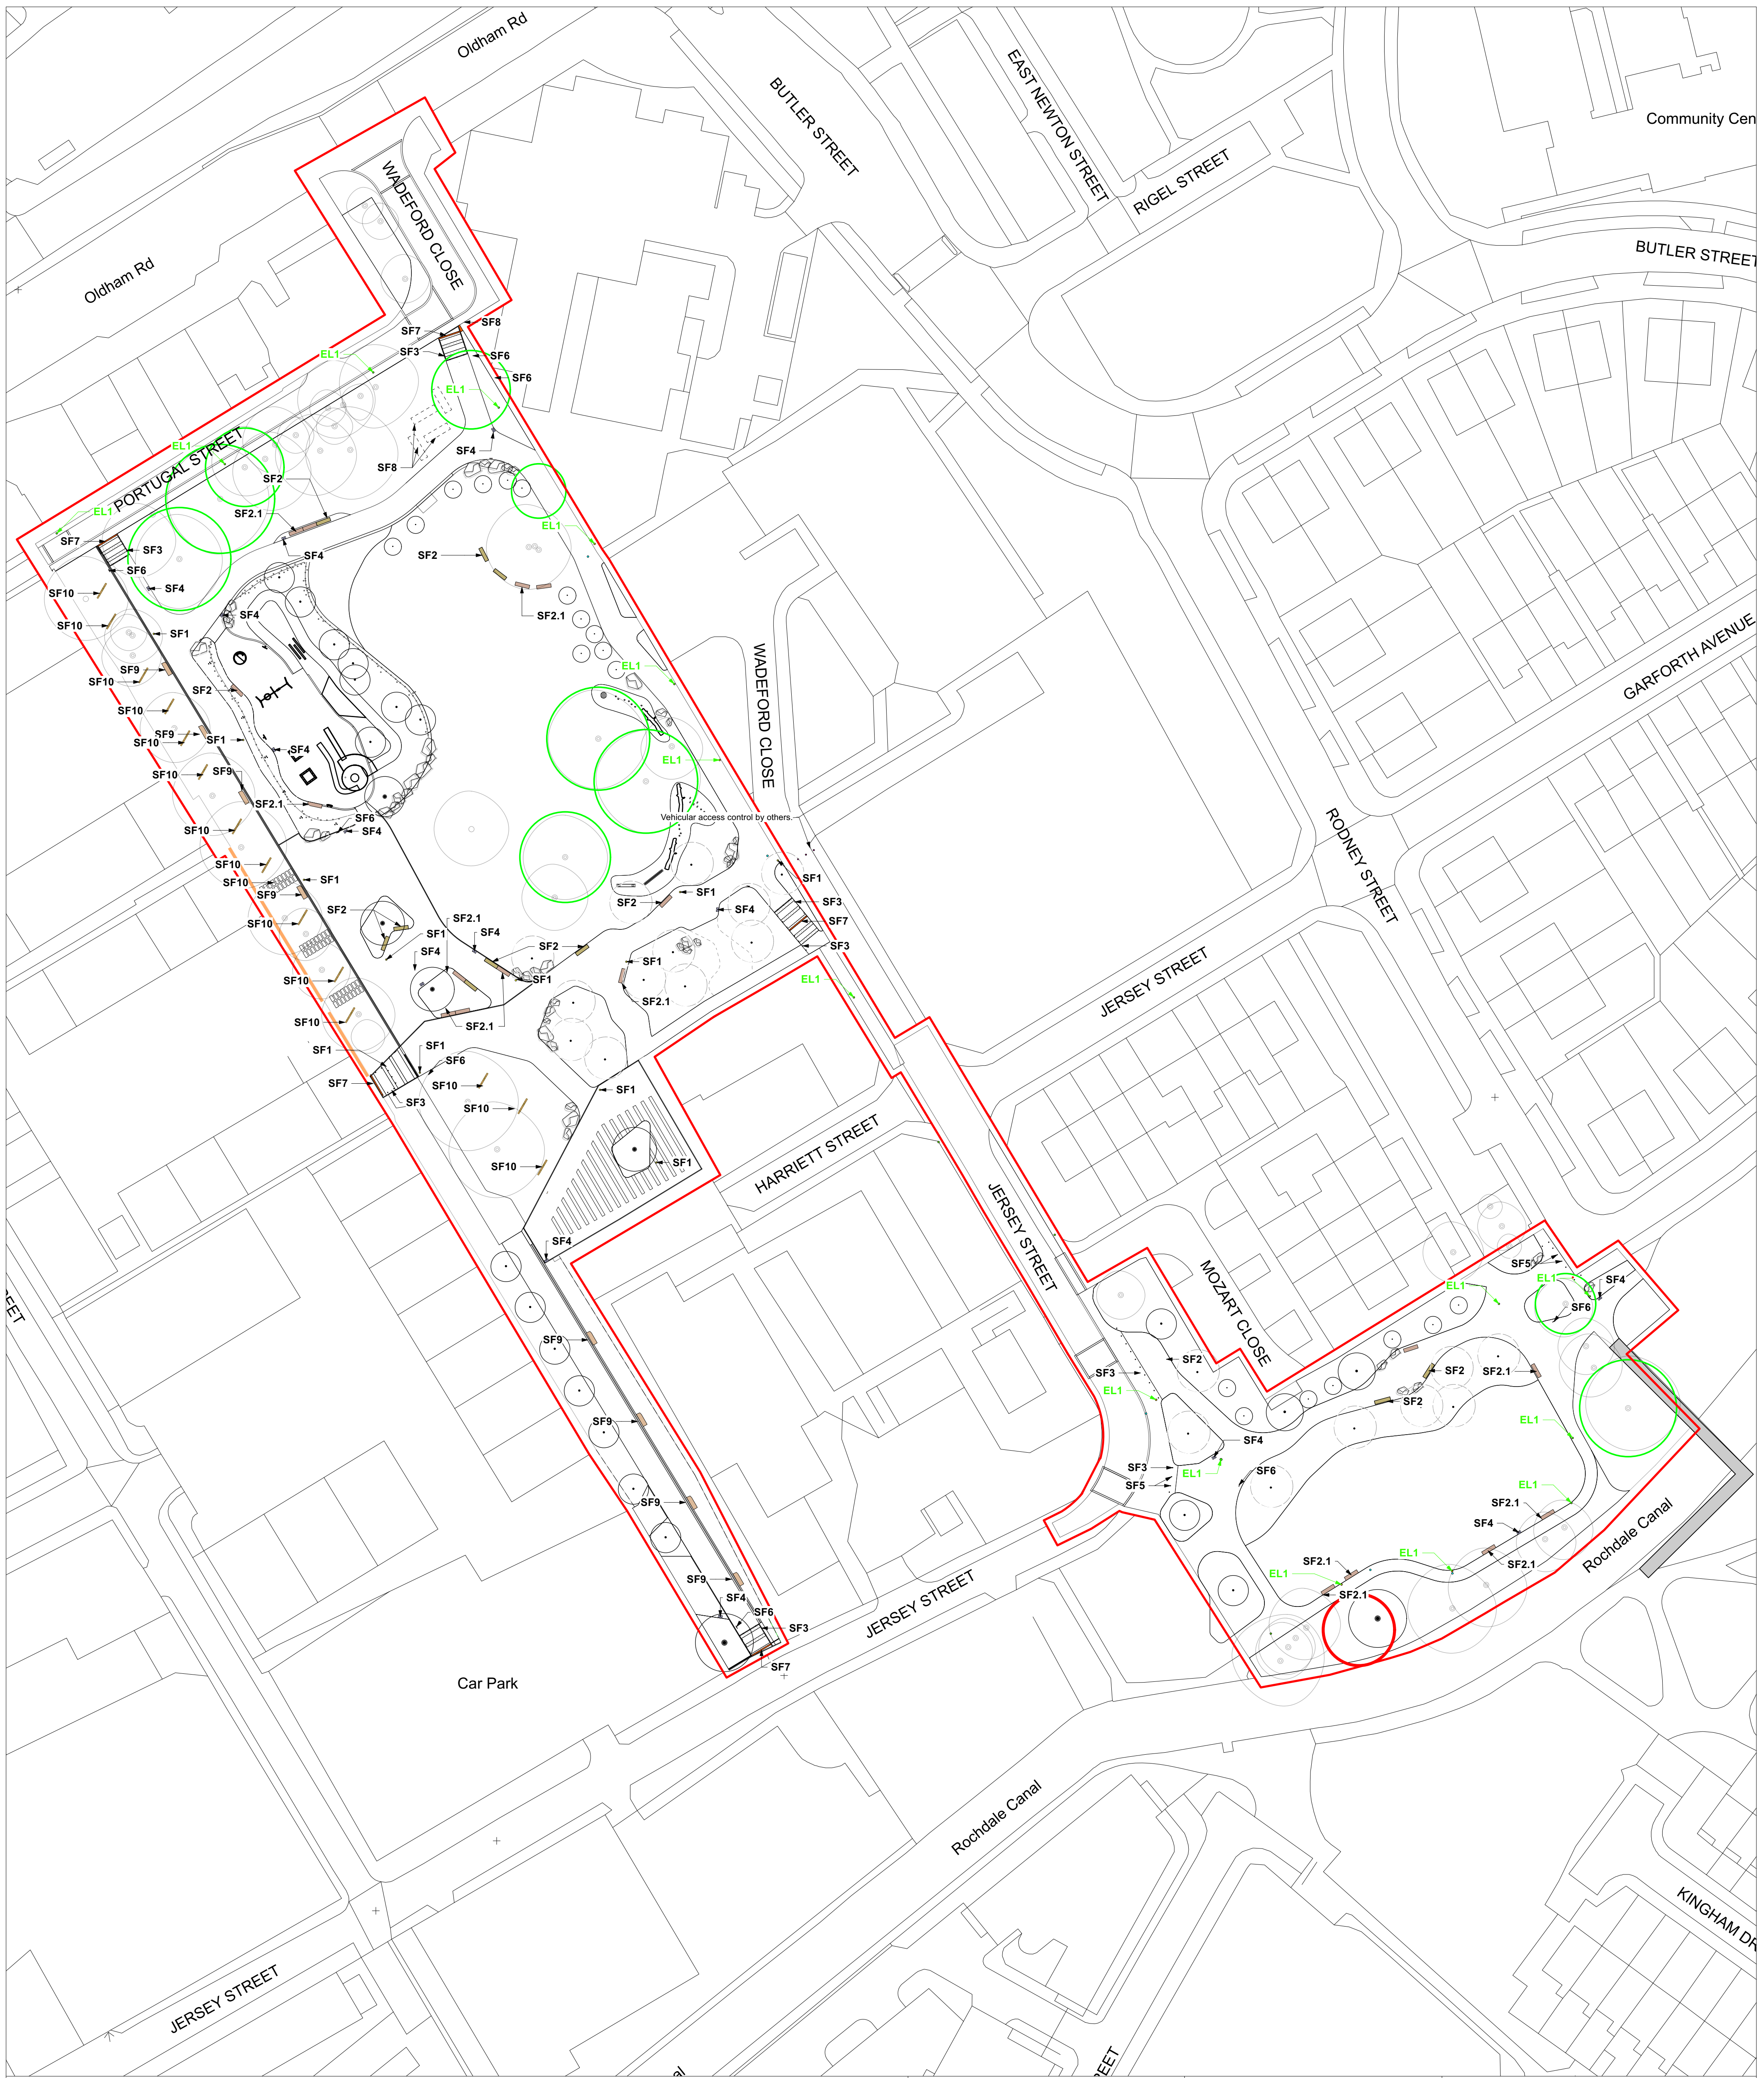

KEY

Boundaries

Planning Application Boundary

STREET FURNITURE

Retained Lighting Post

Existing lighting Column To Be Retained

Existing lighting Column To Be Relocated

Lighting Column - SF1

Bench Type 1- SF2

Bench Type 2- SF2.1

Bespoke Fixed Bollard - SF3

Litter Bin- SF4

Removable Steel Bollard - SF5

Way Finding & Signage - SF6

Gateway Feature - SF7

Future growing space - SF8

Coping Stone - SF9

Tree Log Piles - SF10

Bollard by others - SF11

Revision

Date

Description

Drawn

Apprv.

P06

25/01/23

Planning Issue

AS

AM

P05

17/01/23

Draft planning issue

AS

AM

P04

09/01/23

For information

AS

AM

P03

30/11/22

Stage 3 Issue

AS

AM

P02

28/11/22

For information

AM

AM

Client

MCC

Project

Ancoats Green

Drg Title

General Arrangement
Street Furniture

Created on

18/11/22

Created by

AM

Approved by

AM

Scale

1:500

Size

A1

Workstage

STAGE 3

Drg No.

2895-PLA-XX-XX-DR-L-4001

Suitability

S4

Revision

P06

Planit I.E. Limited

E: info@planit-ie.com W: planit-ie.com

MANCHESTER

2 Back Grafton St, Altrincham, WA14 1DY

T: 0161 928 9281

LEEDS

No 1 Aire Street, Leeds Station, Leeds, LS1 4PR

T: 0113 824 6413

LIVERPOOL

Tempest 5.3, 12 Tithebarn Street, Liverpool, L2 2DT

T: 0151 363 1230

LONDON

Unit 6 Waterside, 44-48 Wharf Road, London, N1 7UX

T: 0207 253 5678

STANDISH

Standish Gatehouse, Stonehouse, Gloucestershire, GL10 3BZ

T: 0145 360 7080

THIS DRAWING IS COPYRIGHT PROTECTED AND MAY NOT BE REPRODUCED IN WHOLE OR PART WITHOUT WRITTEN AUTHORITY FROM THE OWNER.

NOTES:

1. Do not scale from this drawing.

2. Always work to noted dimensions.

3. All dimensions are in millimetres unless otherwise stated.

4. All setting out, levels and dimensions to be agreed on site.

5. The dimensions of all materials must be checked on site before being laid out.

6. This drawing must be read with the relevant specification clauses and detail drawings.

7. Order of construction and setting out to be agreed on site.

© Planit I.E. Limited