


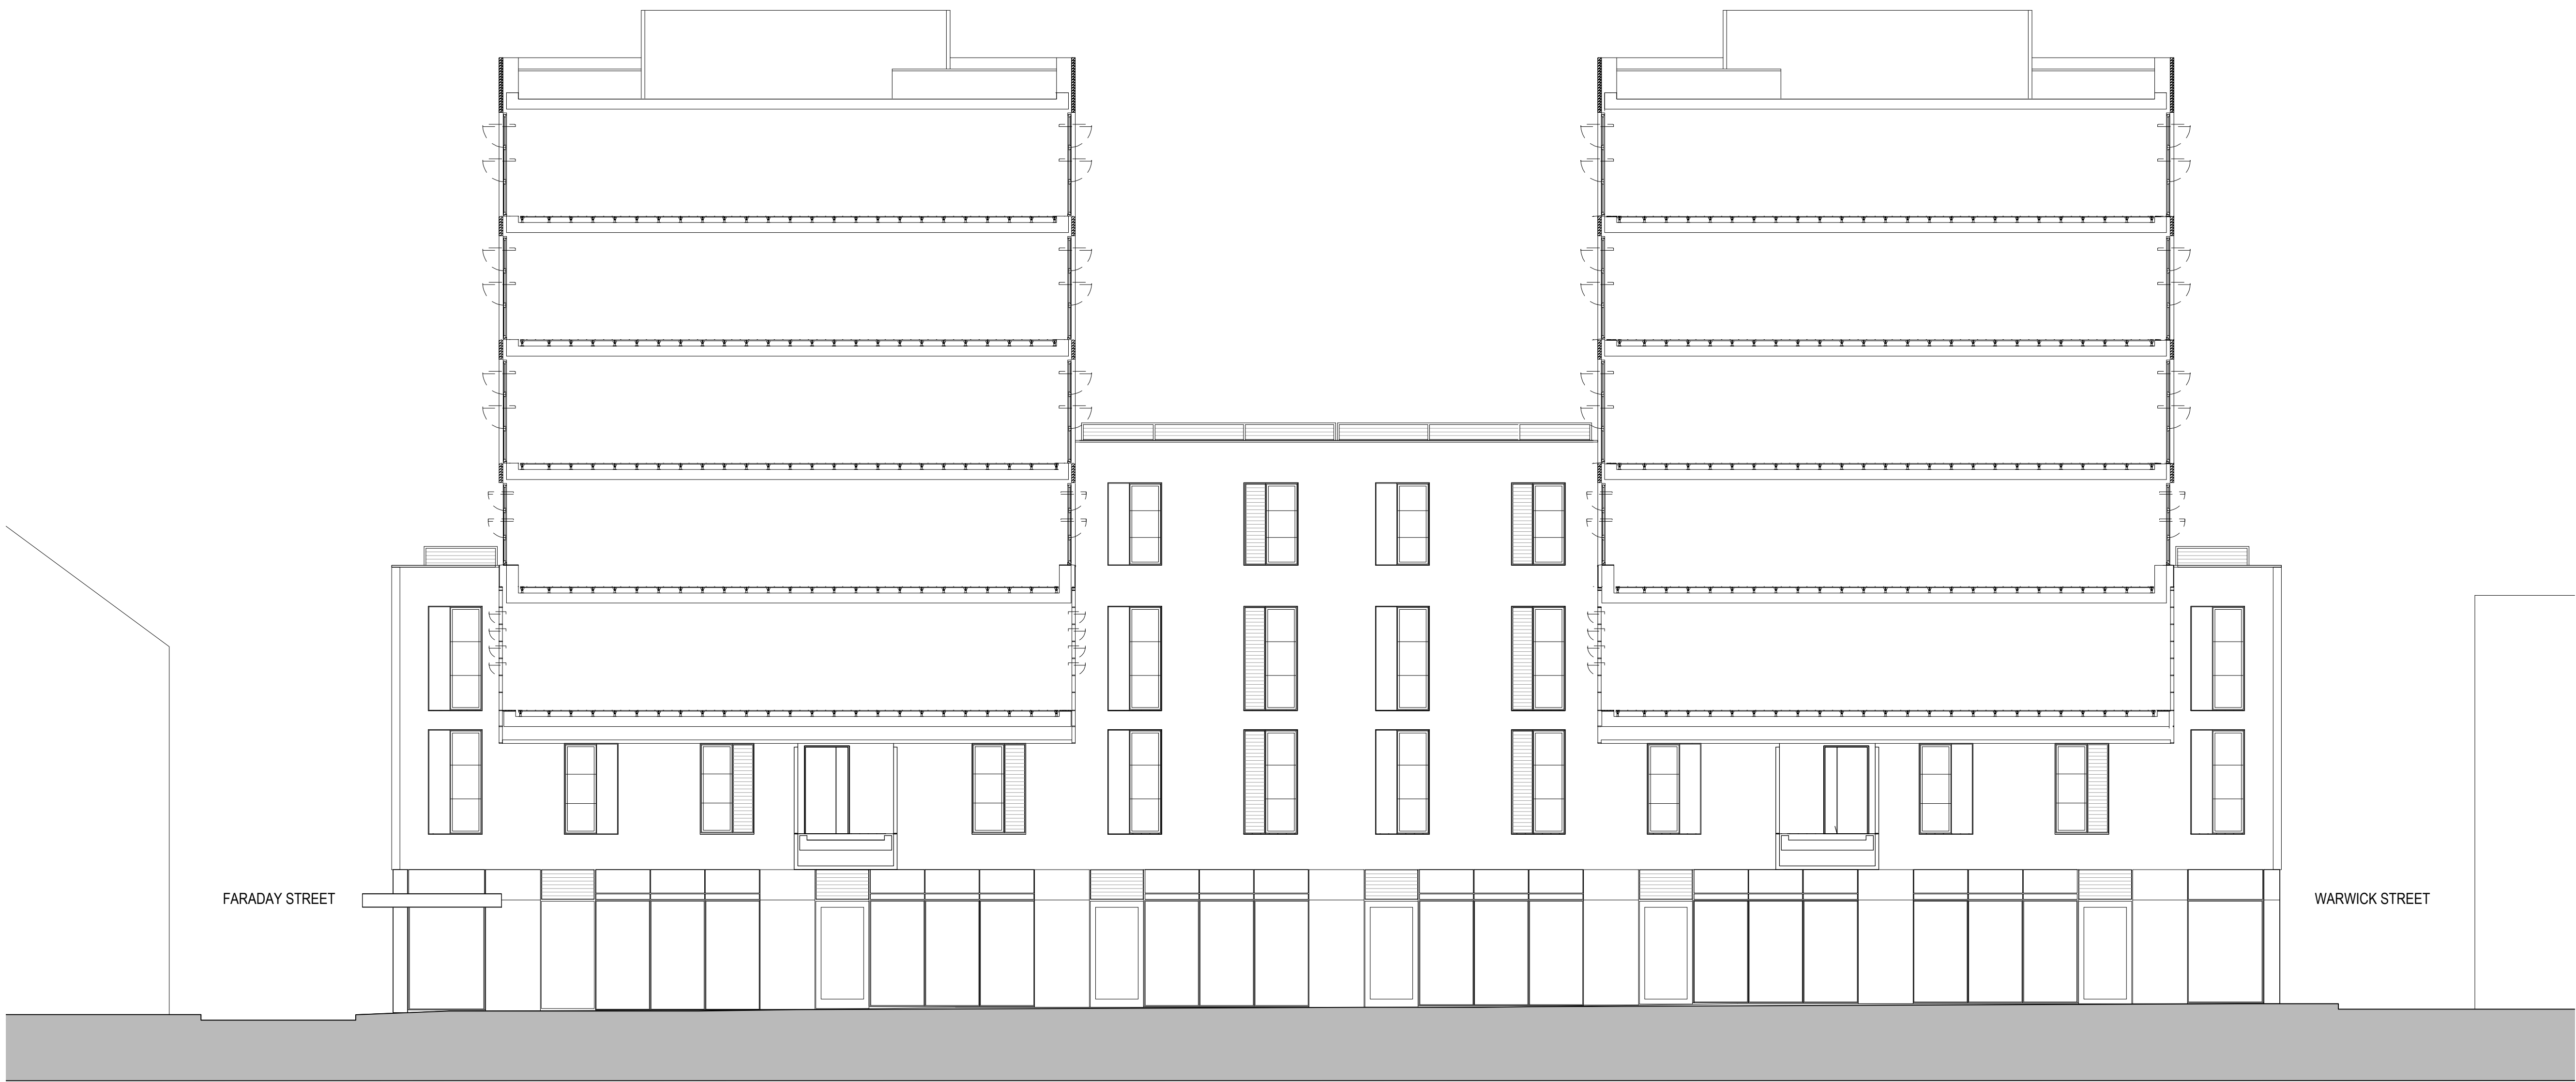

SECTION A  
1:100

| REVISION | NOTES | DATE |
|----------|-------|------|
|          |       |      |
|          |       |      |
|                                                 |                     |
|-------------------------------------------------|---------------------|
| PROJECT NAME<br>THE HIVE                        |                     |
| CLIENT<br>GROSVENOR ESTATES                     |                     |
| DOCUMENT TITLE<br>EXISTING SECTION A            |                     |
| DOCUMENT NUMBER<br>2125-INC-EX-XXX-DR-1-70-3001 |                     |
| VERSION<br>-                                    | SCALE<br>1:100 @ A1 |
| PRODUCTION DATE<br>08/03/22                     | ORIGINATOR<br>PE    |
| ISSUE TYPE<br>PLANNING                          | QA CHECK            |