


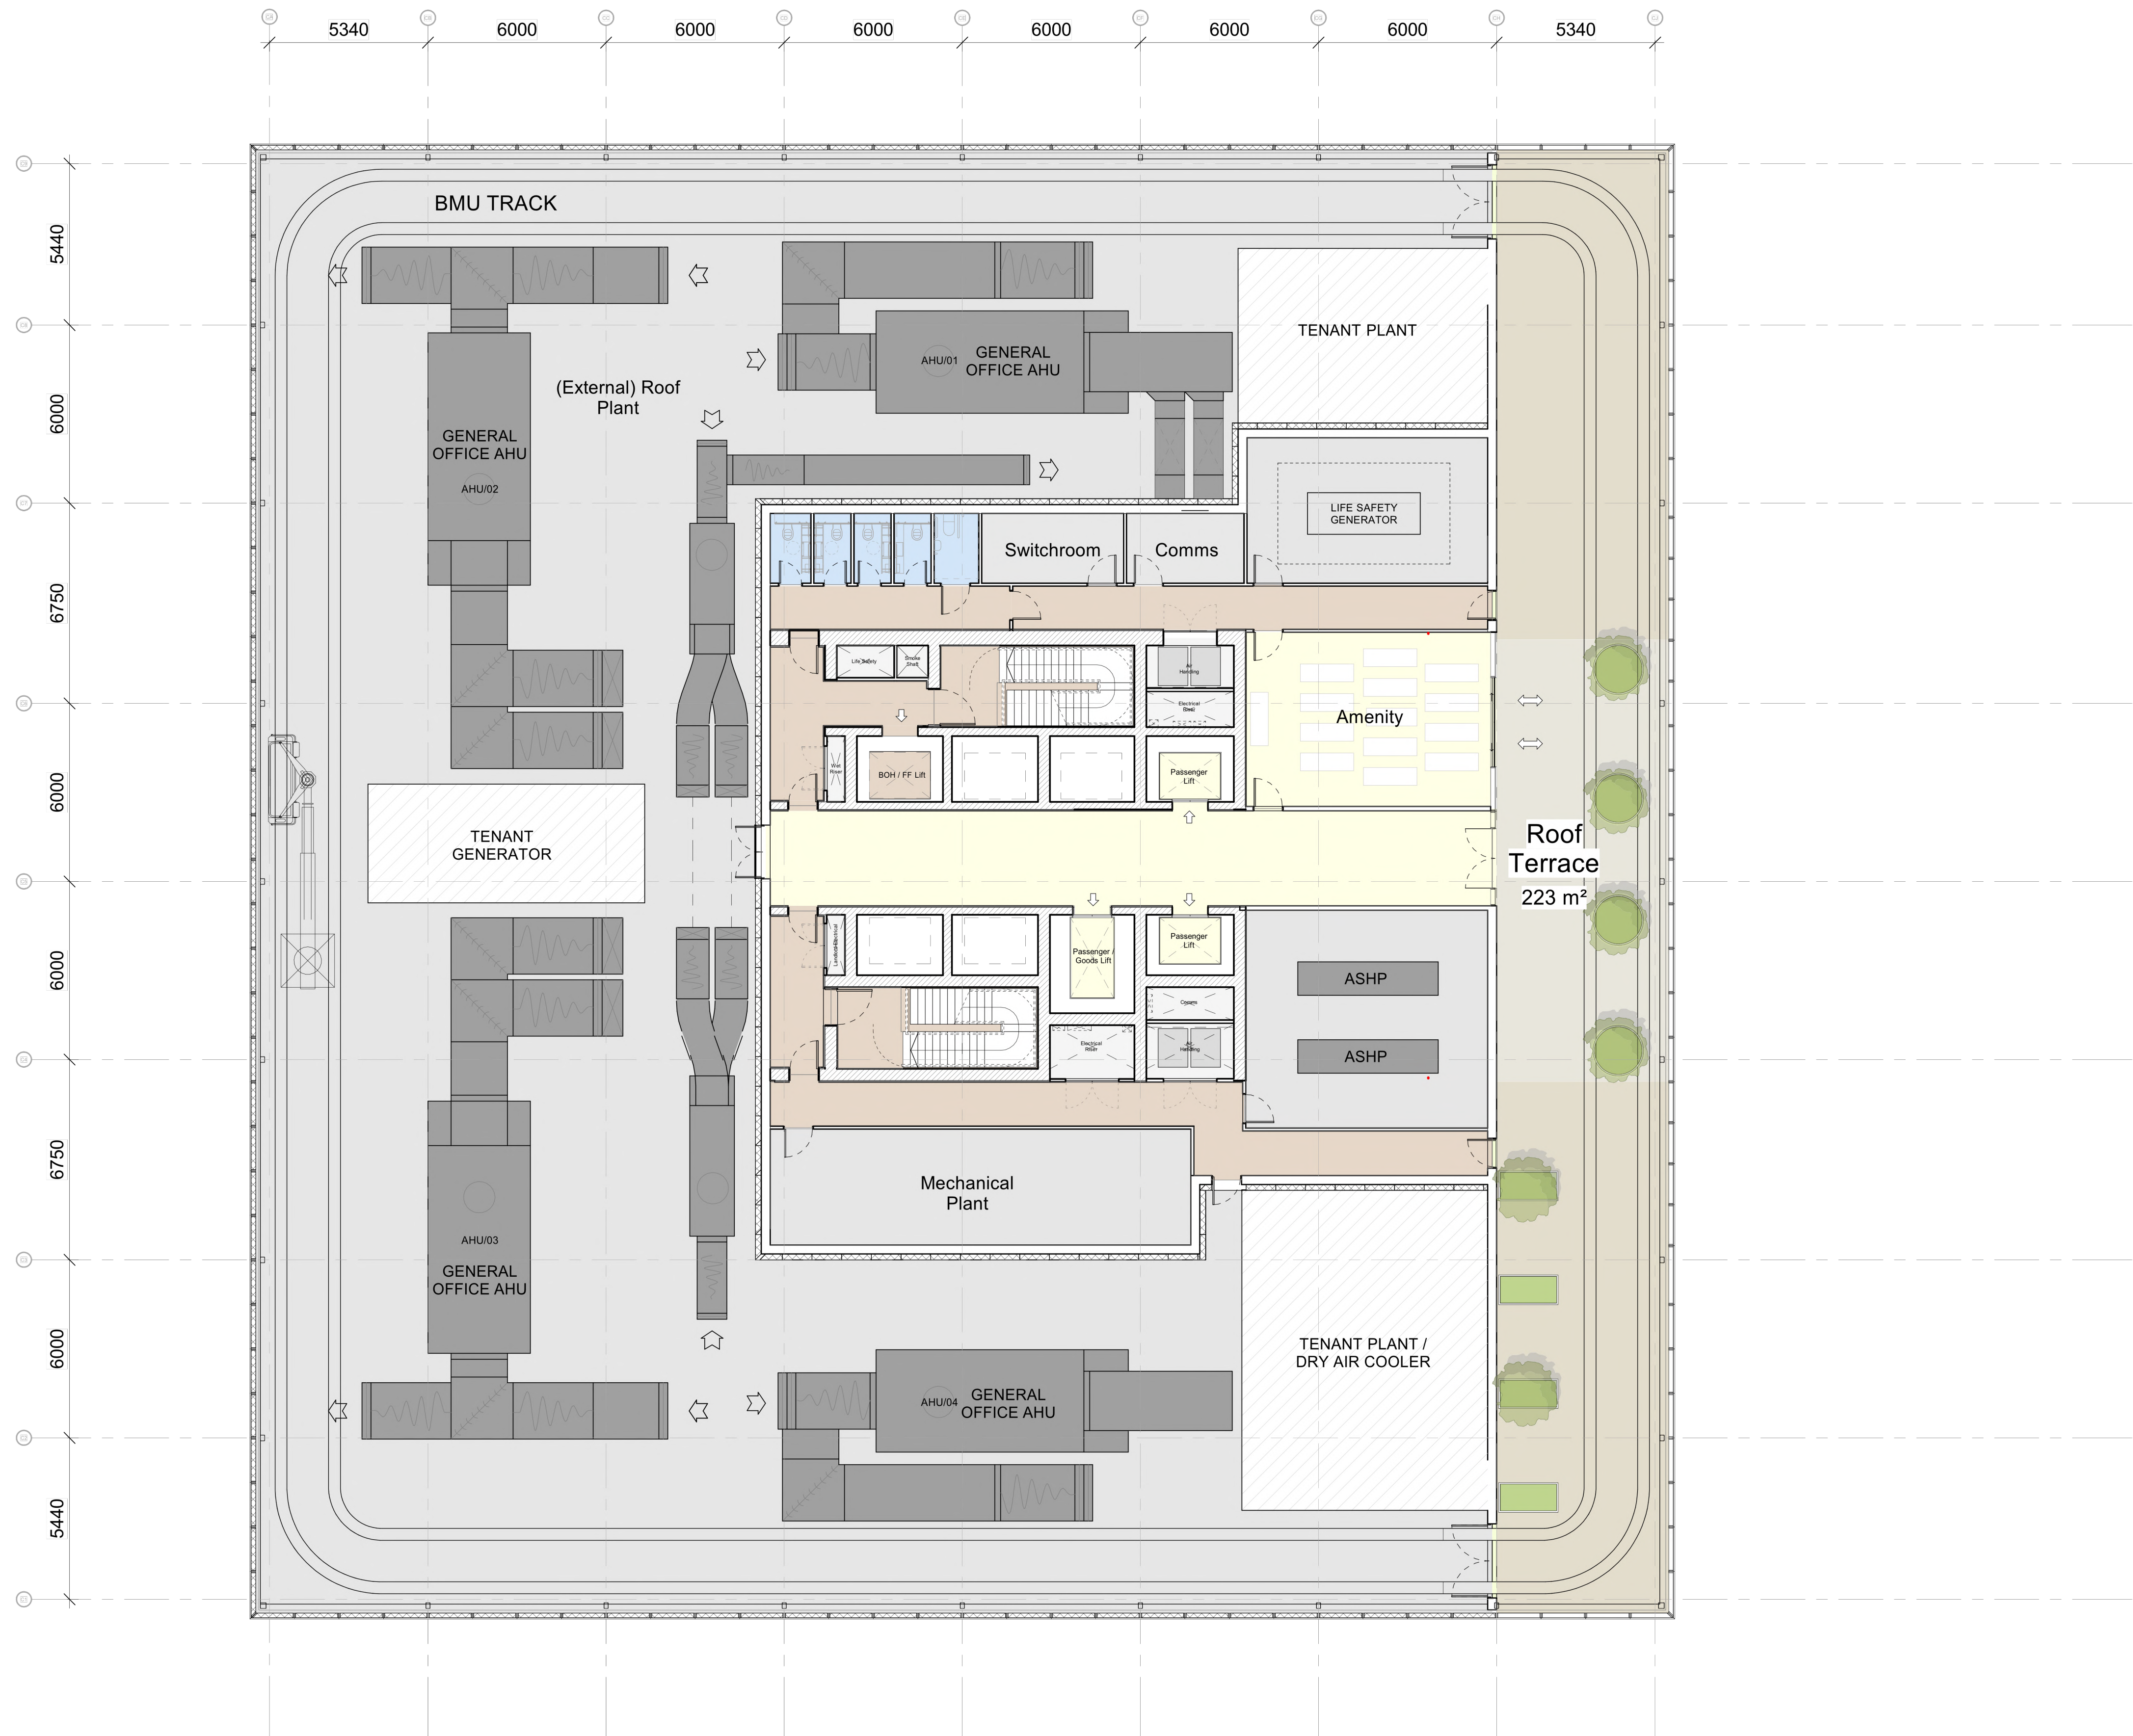

This drawing is copyright Do not scale off dimensions. All dimensions to be checked on site by contractor. Contractor to report any dimensional discrepancies, errors or omissions prior to commencing on site.	Rev/	Date	Description	Rev/	Date	Description	Rev/	Date	Description	North	Project Title Former Bauer Millet Site Drawing Title Building 3 - Level 15 Roof Terrace Plan	Status			MANCHESTER Riverside, 4 Commercial St Manchester M1 3 2RG +44 (0)161 835 2342 www.simpsonhaugh.com LONDON 8-8 Roberts Place London EC1R 6BB +44 (0)20 7549 4000 mail@simpsonhaugh.com			
	00	04-04-2022	Minor Material Amendment Application									Scale	1:250 @ A3	1:125 @ A1		Date	April 2022	
												Job No	10053	Drawing No		10053-B3-A-B5D9-G200-P-15-001	Revision	00