

LADDER-EO

1 No REQ


LADDER `EO` PARTS LIST:

- AXC1M1 (C/W RUNG CAPS) - 1 No see the elevation
AXC2M4 (C/W RUNG CAPS) - 1 No see the elevation
AX3M1 - 2 No pairs
AX7 - 4 No pairs
AX8 - 4 No
AX11M1 - 5 No pieces see detail
AX12M6 - 5 No pieces see detail
T1 TIE BRACKET - 2 No see detail
H1 - HORIZONTAL FLATS - 4 No see detail
P1 - PLATFORM ANGLES - 2 No see detail
GUSSET SPLICES - 4 No see detail
F1 FLOOR PANEL - 1 No see detail


FITTINGS LIST:

2 No AX2500 BOLT PACKS

Cassidy+Ashton		Please note, that irrespective of any, or no, comments made by this practice, which are not necessarily exhaustive, nor include comment made by any other Consultant within the project design team, in no way relieves you of your responsibility to ensure dimensional, site specific accuracy, and/or, compliance with the specification(s) and correctness in all other respects.	
C+A			
A	No Comments	☒	Checked By N. Aaron
B	Refer to Comments	☐	Date Returned 07.07.2023.

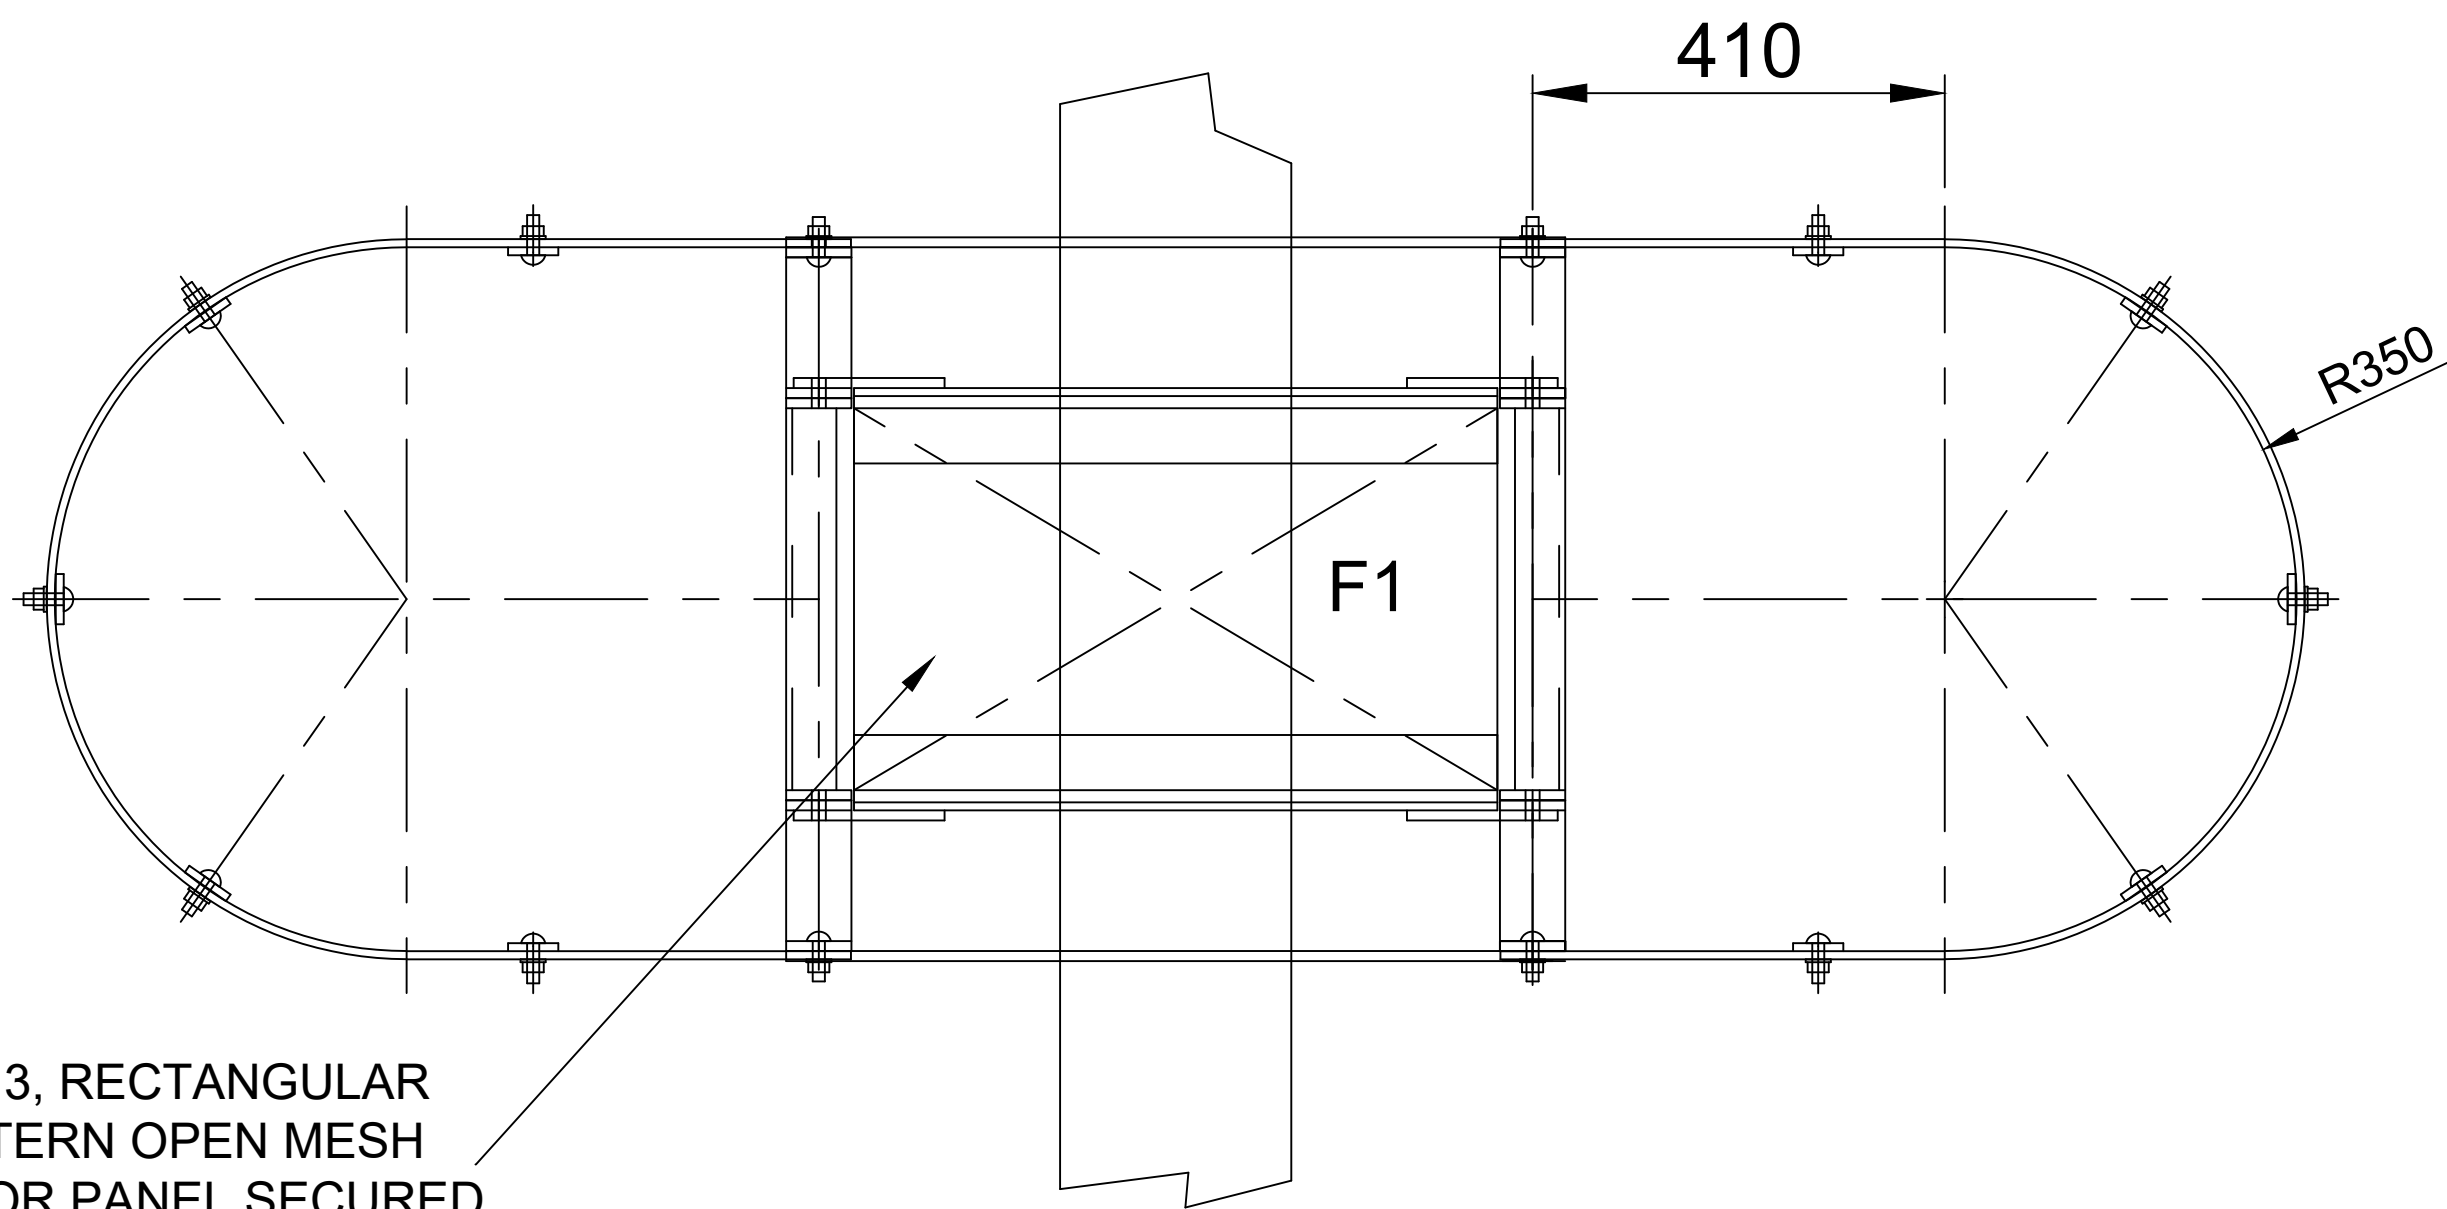


PLAN ON `A`

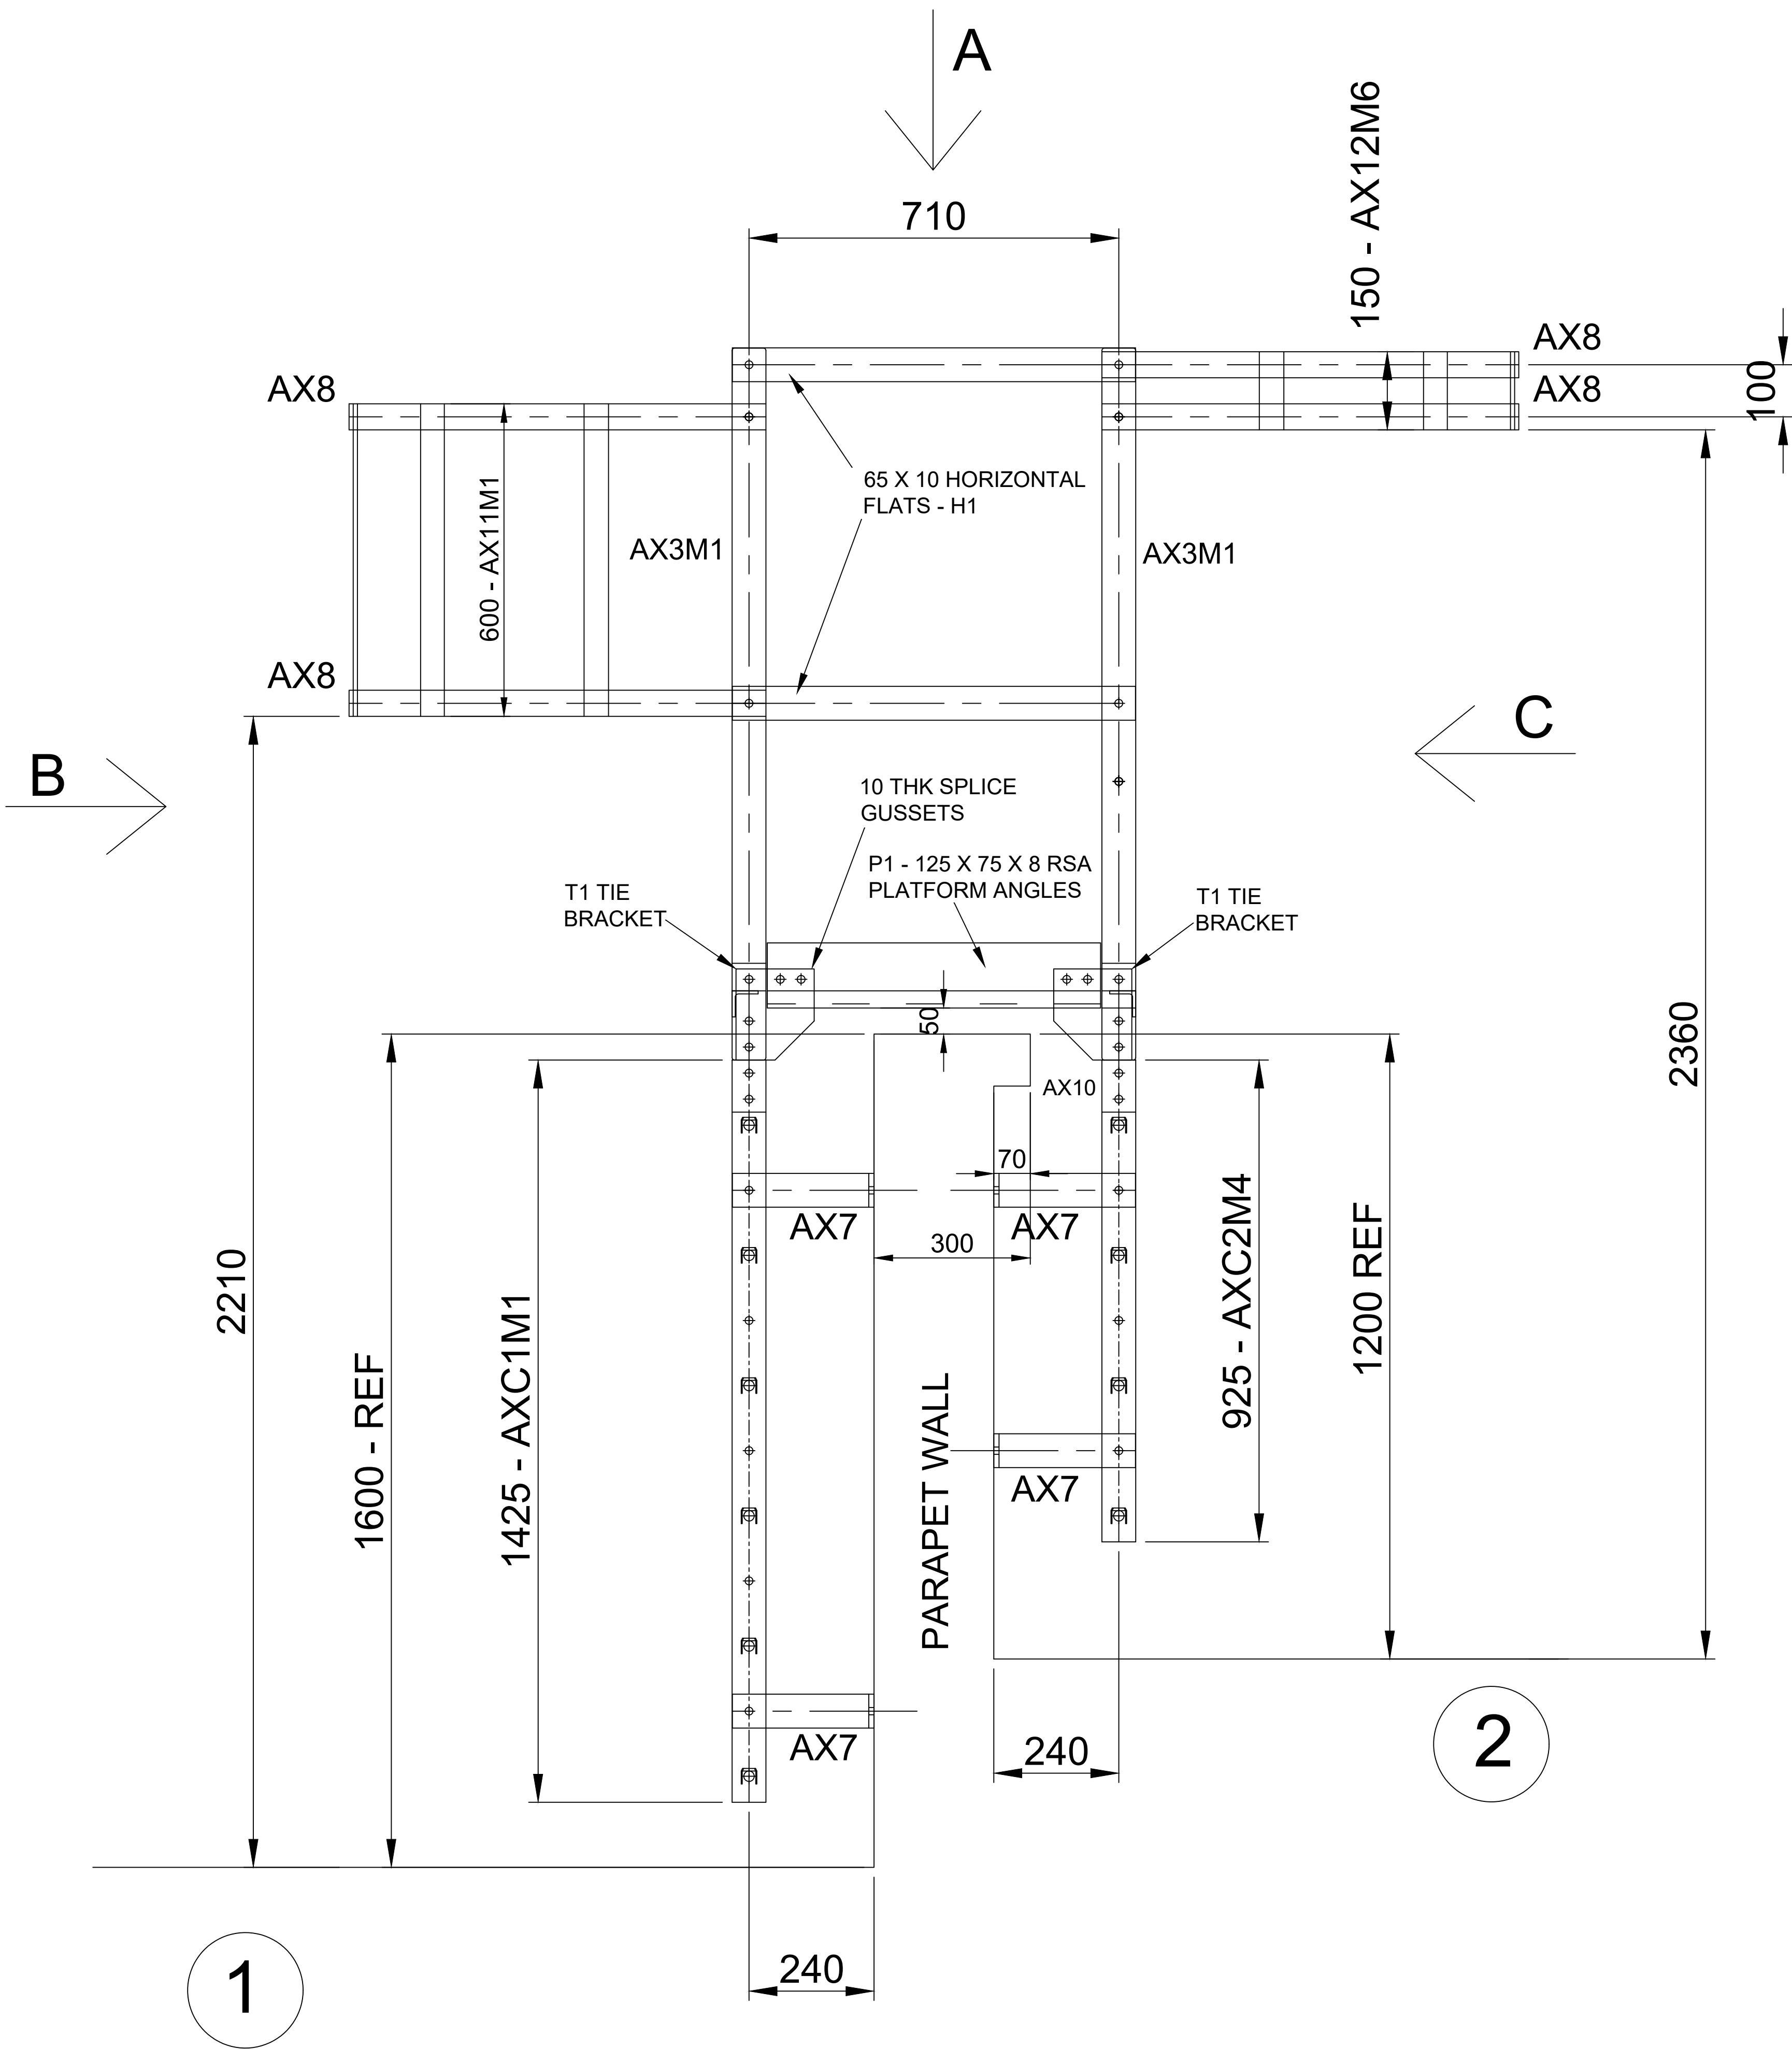

1

VIEW ON `B`

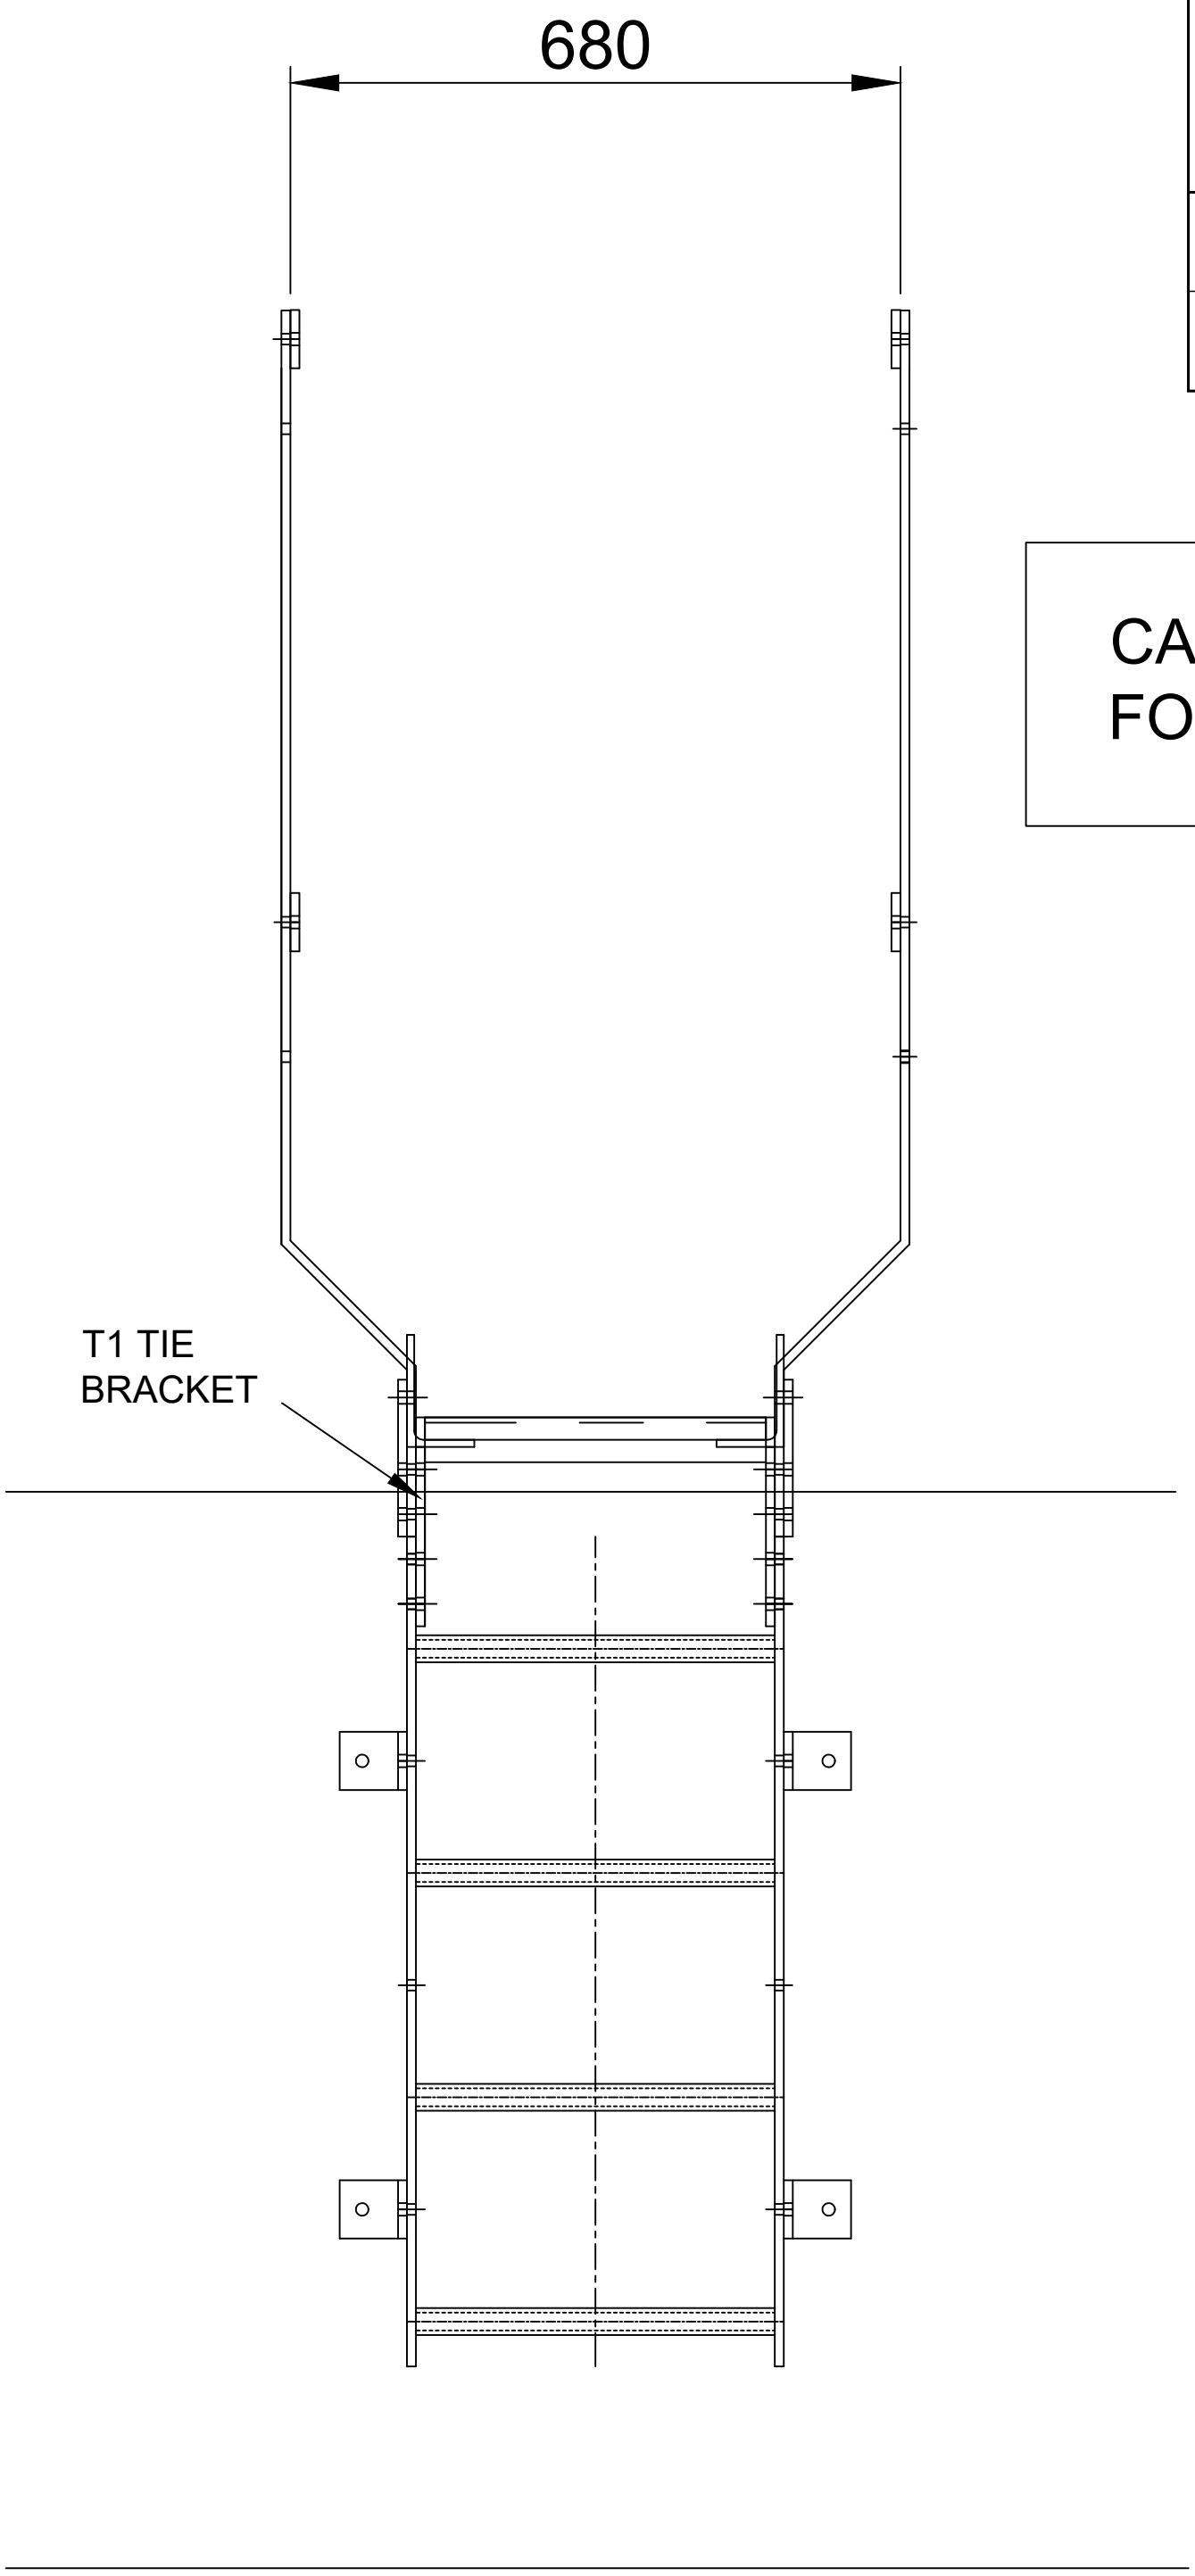

VIEW ON `C`

D				
C				
B				
A				
Rev.	Date.	Signature.	Amendments.	Approved.
Erection Marks:			Finish:	
Steelwork.....		☒	HOT DIP GALVANISED	
Flooring.....		☒	HOT DIP GALVANISED	
Handrailing.....		☐	HOT DIP GALVANISED	
Other.....				
ALL ITEMS TO BE HARD STAMPED. ALL WELDS 6mm LEG FILLET WELDS U.N.O Manufactured in accordance with BS EN ISO 1090 Parts 1 & 2.. Execution class 2 Material Grades: Structural S275JR / CHS S235JR (UON) Tolerances: Refer to Job Card				
Contract: General Arrangement of Ladder Ref 'EO' to give access over the parapet on the roofs 1 & 2, Manchester Metropolitan University, Grosvenor Lifecycle, Refurbishment Project.				
Customer:			GA Ref:	
Mantech Safety Systems Ltd				
Drawn: MDG		Date: 08-03-23		Scale:
Drawing Number: LADDER-EO				Amendment