


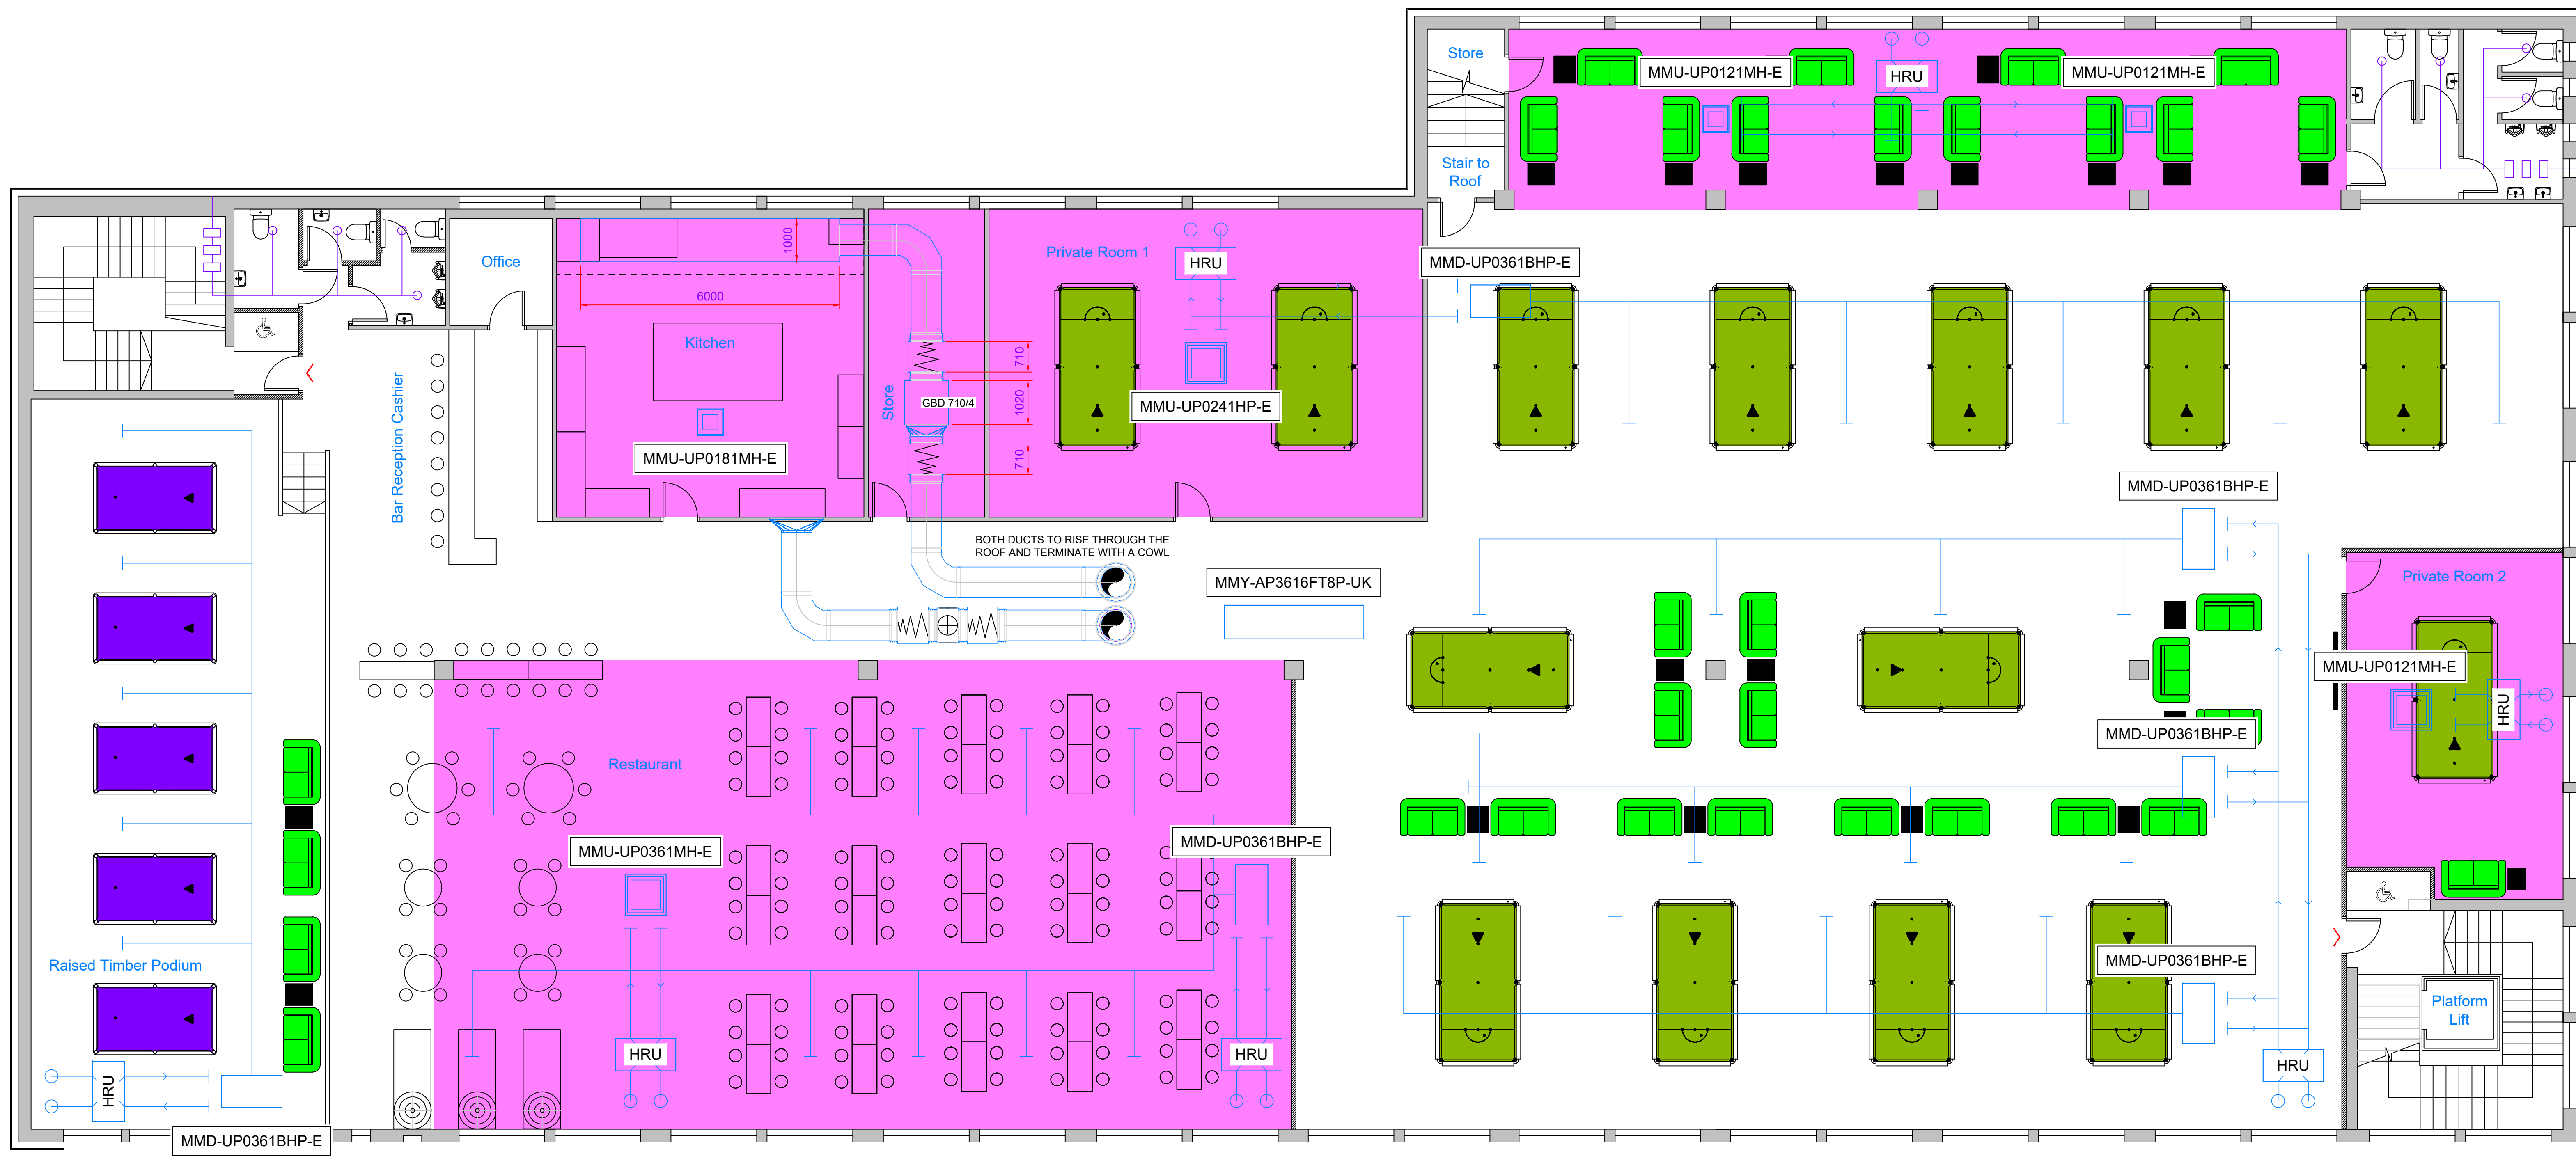

3-9 HYDE ROAD, FIRST FLOOR - PLAN VIEW

GENERAL NOTES:

ALL GALVANISED MS DUCTWORK TO BE TO DW144 LOW VELOCITY SPECIFICATION AND MEET PART F REGULATIONS.


TOILET VENTILATION TO HAVE TWIN FAN EC MOTOR ARRANGEMENTS TO MEET CURRENT LEGISLATION.

KITCHEN CANOPY SYSTEM TO BE TO DW172 AND TR19 SPECIFICATION - CANOPY TO BE MANUFACTURED FROM 304 QUALITY DP1/PC1 STAINLESS STEEL - BAFFLE FILTERS TO BE MANUFACTURED FROM S1C ALUMINIUM.

AIR CONDITIONING INSTALLATION TO MEET CURRENT LEGISLATION WITH COPPER PIPEWORK INSTALLATION FULLY INSULATED WITH 13mm LAGGING, HYDROSORB BRACKETRY AND UPVC GRAVITY DRAINAGE TO LOCAL SOIL STACKS.

KEY:

HRU = TOSHIBA VENTILATION HEAT RECOVERY UNIT
MMD = TOSHIBA HEAT PUMP INTERNAL DUCTED FAN COIL UNITS
MMU = TOSHIBA HEAT PUMP INTERNAL CASSETTES
MMY = TOSHIBA HEAT PUMP EXTERNAL ROOF CONDENSING UNIT

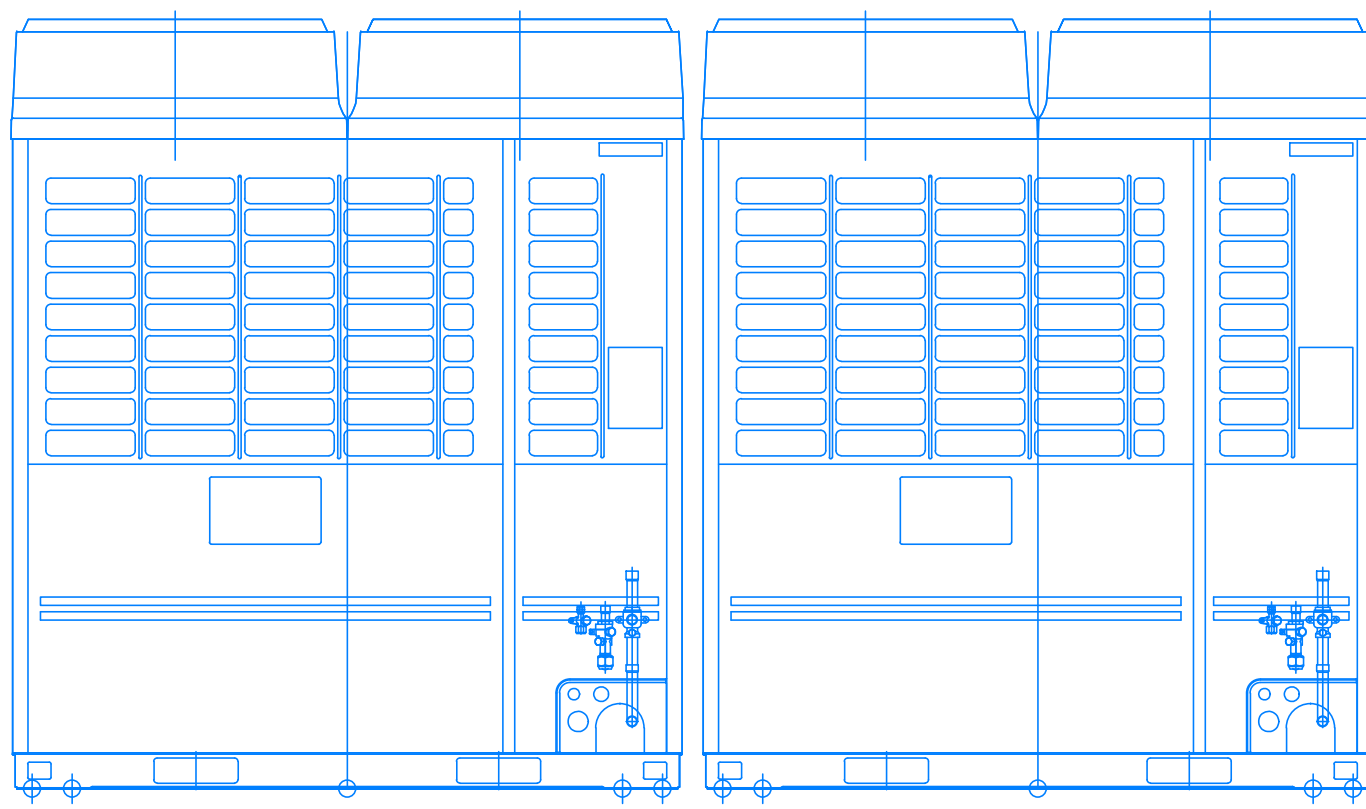

TOSHIBA HEAT PUMP EXTERNAL ROOF CONDENSING UNIT
MMY-AP3616FT89-UK - FRONT VIEW (1:25)

A	APPROVAL	17/12/22	JS	PC												
REV	AMENDMENT	DATE	DRAWN	CHECKED												
 MODERN PROJECT SERVICES Modern Project Services (UK) Ltd 117 Bolton Road, Turton, Bolton, BL7 0AB Head Office: 01204 598 212 Email: sales@mps-servicesltd.com <table><tr><td colspan="3">COPYRIGHT© This drawing along with all details included on or within are copyrighted of MPS (UK) Ltd. Details on this drawing are strictly confidential and must not be used, copied or divulged in any way without prior consent from MPS (UK) Ltd.</td><td>Scale: 1:100</td></tr><tr><td colspan="3"></td><td>Size: A1</td></tr><tr><td colspan="3"></td><td>Drawn: JS</td></tr></table> Client: Project: Title: Job No: Drawing No: Rev: NWQ2891 NWQ2891-01 A					COPYRIGHT© This drawing along with all details included on or within are copyrighted of MPS (UK) Ltd. Details on this drawing are strictly confidential and must not be used, copied or divulged in any way without prior consent from MPS (UK) Ltd.			Scale: 1:100				Size: A1				Drawn: JS
COPYRIGHT© This drawing along with all details included on or within are copyrighted of MPS (UK) Ltd. Details on this drawing are strictly confidential and must not be used, copied or divulged in any way without prior consent from MPS (UK) Ltd.			Scale: 1:100													
			Size: A1													
			Drawn: JS													

3-9 HYDE ROAD

FIRST FLOOR HVAC DESIGN

NWQ2891

NWQ2891-01

A