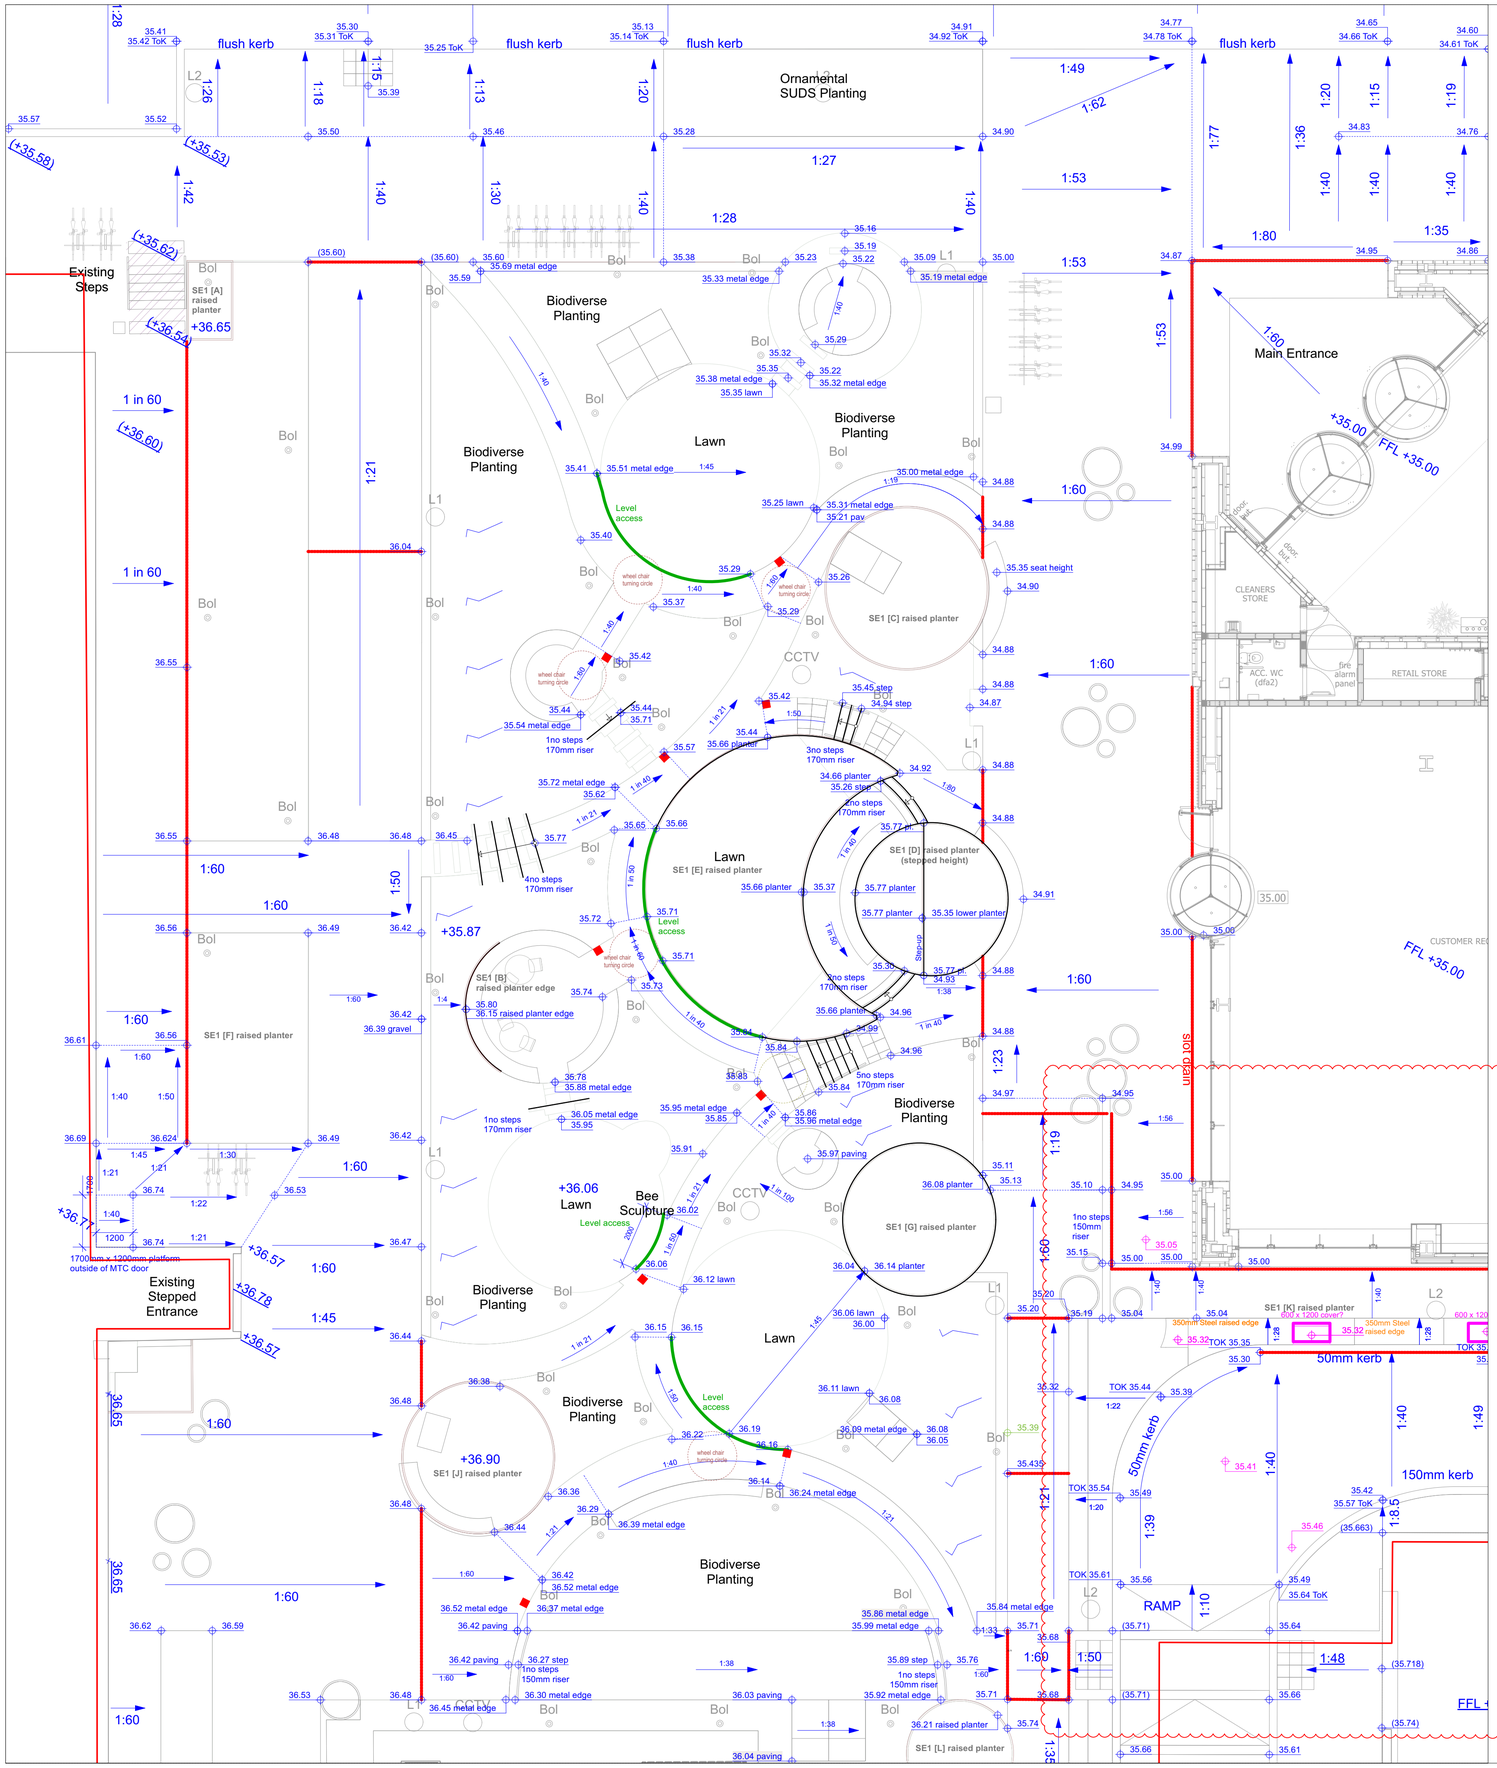

flush kerb
Ornamental SUDS Planting
Existing Steps
SE1 [A] raised planter
+36.65
Biodiverse Planting
Lawn
Level access
SE1 [C] raised planter
CCTV
Main Entrance
+35.00
FFL +35.00
CLEANERS STORE
ACC. WC (dfa2)
RETAIL STORE
fire alarm panel
door
slot drain
50mm kerb
150mm kerb
RAMP
1:10
SE1 [B] raised planter edge
SE1 [E] raised planter
SE1 [D] raised planter (stepped height)
SE1 [F] raised planter
SE1 [G] raised planter
SE1 [J] raised planter
+36.90
SE1 [K] raised planter
SE1 [L] raised planter
Bee Sculpture
+36.06
Lawn
Existing Stepped Entrance
1700mm x 1200mm platform outside of MTC door
Step up
wheel chair turning circle
1no steps 170mm riser
2no steps 170mm riser
3no steps 170mm riser
4no steps 170mm riser
5no steps 170mm riser
1no steps 150mm riser
2no steps 150mm riser
Level access
1 in 60
1:60
1:50
1:40
1:30
1:21
1:20
1:19
1:15
1:13
1:53
1:49
1:62
1:77
1:80
1:35
1:28
1:27
1:26
1:18
1:42
1:45
1:22
1:56
1:48
1:38
1:23
1:39
1:85
1:10
1:33
1:36
1:83
1:100
