

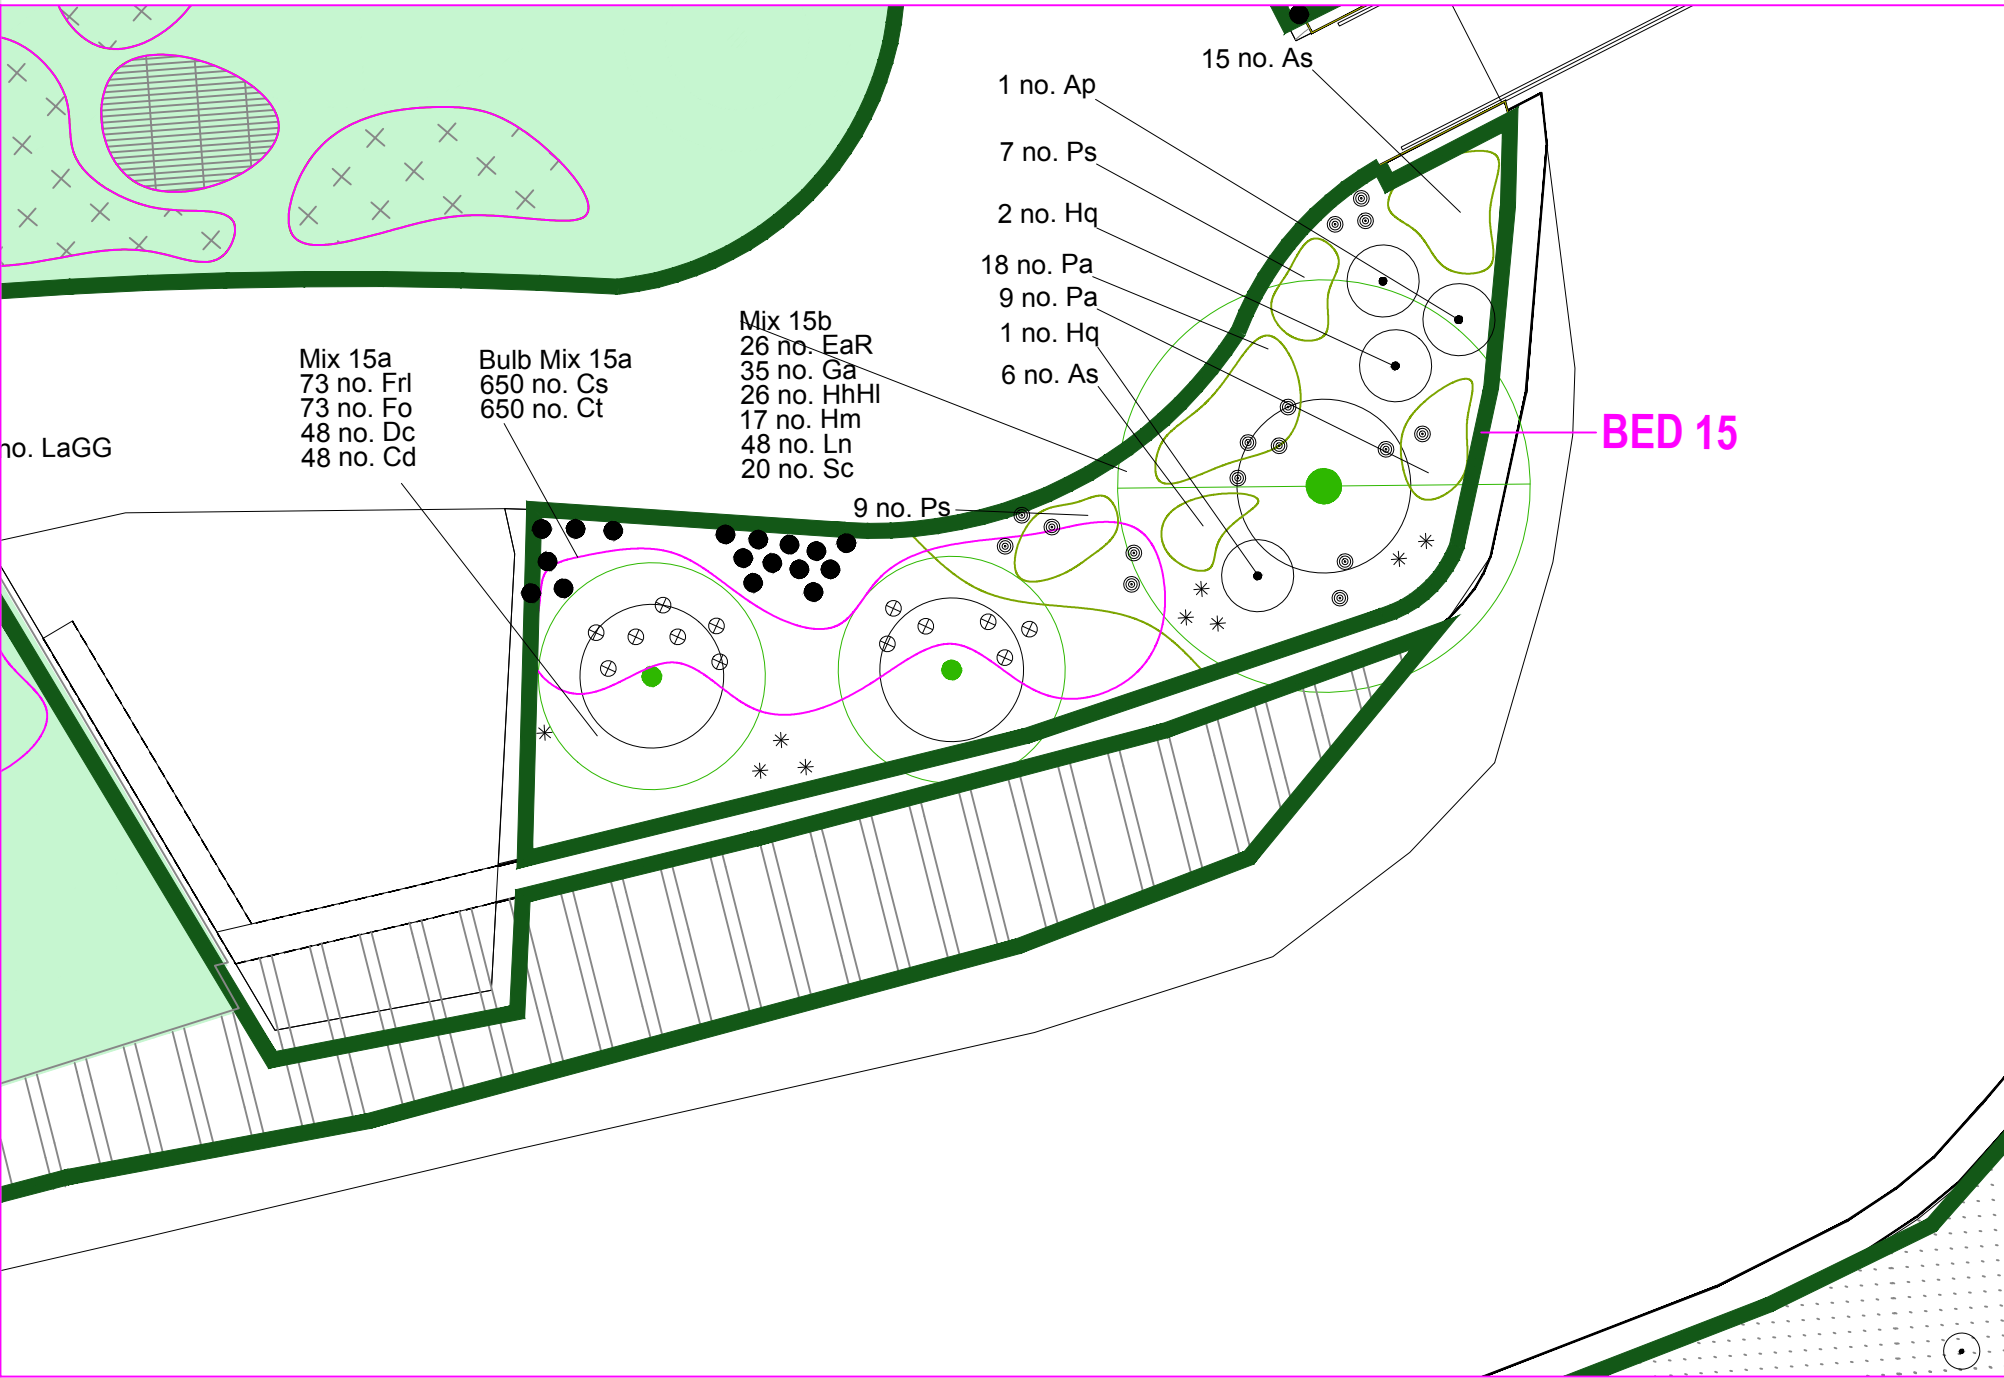
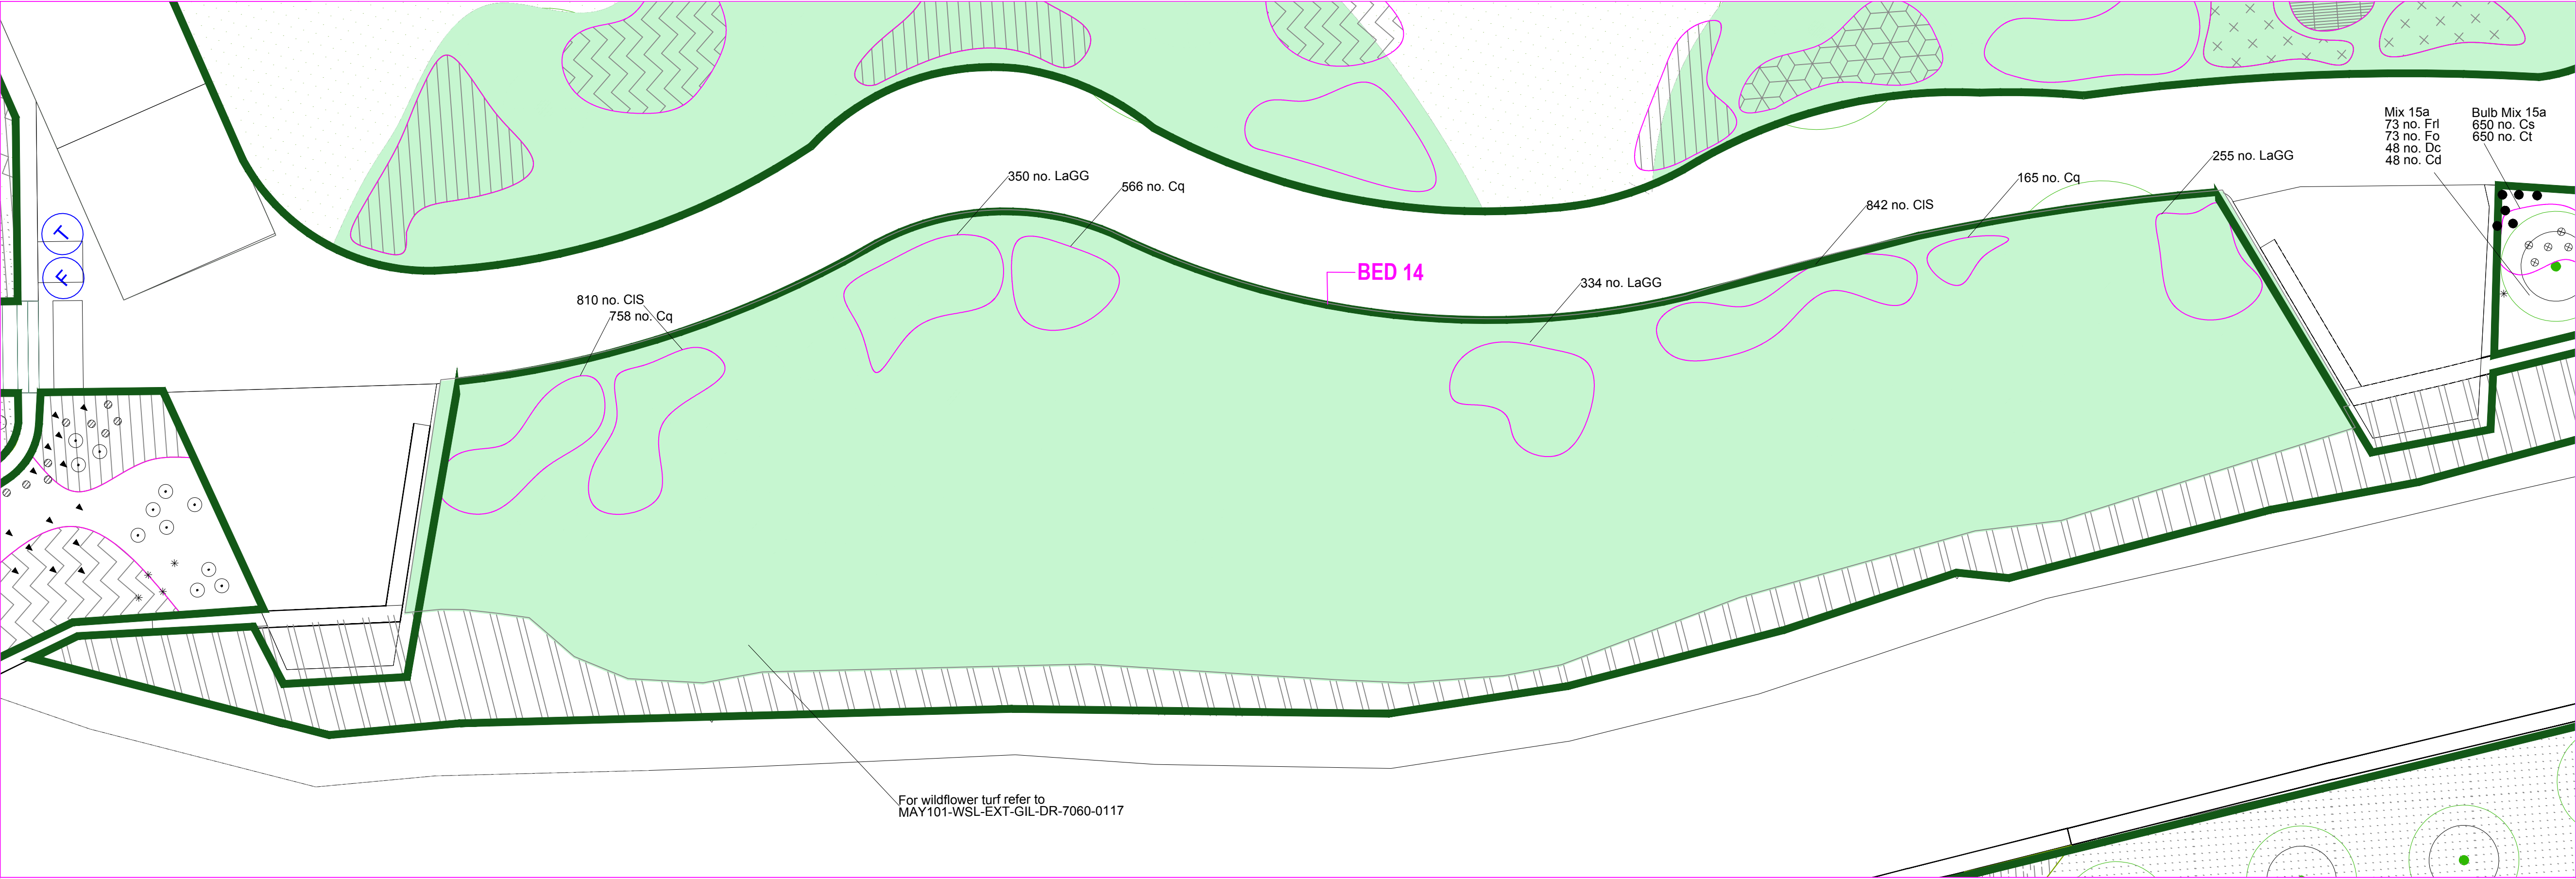


Abb	Name
Ap	Aesculus parviflora
As	Asplenium scolopendrium
Cd	Carex divulsa
CIS	Carnassia leichlini subsp. Sukodardi
Cq	Carnassia quamash
Cs	Crocus speciosus
Cl	Crocus kommianianus
Dc	Deschampsia cespitosa
Dc	Deschampsia cespitosa
EaR	Euphorbia amygdaloides 'Robbiae'
EcW	Euphorbia characias subsp. Wulfenii
Fo	Festuca ovina
FrI	Festuca rubra floralis
Ga	Galium odoratum
HHl	Helleborus * hybridus 'Harrington Lime'
Hm	Helianthus major
Hq	Hydrangea quercifolia
LaGG	Leucogon aestivum 'Orvelte Giant'
Ln	Lupinus niveus
Pa	Polystichum aculeatum
Ps	Polystichum seiferum
Sc	Sanicula confusa
Tg	Tellima grandiflora

KEY

Cor planting (already installed on site)

Wildflower turf
Refer to drawing MAY101-WSL-EXT-GIL-DR-7060-0117

Bulb planting
Note: Bulbs highlighted in red in planting schedule and abbreviation key

Bed 14
*Please refer to: Planting Schedule
MAY101-WSL-EXT-GIL-DC-7020-0502
(Bed 14) for full specification of species.

Bed 15
*Please refer to: Planting Schedule
MAY101-WSL-EXT-GIL-DC-7020-0502
(Bed 15) for full specification of species.



Perennials:

- Deschampsia cespitosa*
- Cenolophium denudatum*
- Tellima grandiflora*
- Euphorbia characias subsp. Wulfenii*

© copyright GILLESPIES LLP, all rights reserved

rev	details	by	date
01	First issue for comment. DRAFT	JRD	28.09.2021
02	Abbreviation key added	JRD	28.09.2021
03	Further plant substitutions & mix adjustments	JRD	05.10.2021

- Notes
- Do not scale from drawing, use figured dimensions only.
 - All dimensions to be checked onsite.
 - This drawing to be read in conjunction with all other Gillespies drawings and specifications.

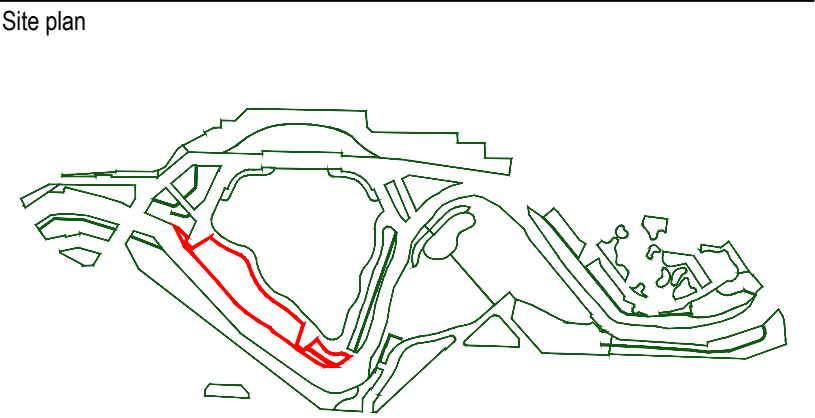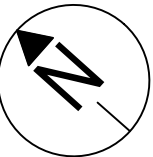

Project title
Mayfield Park

Drawing title
**Detailed Planting Plan
(Sheet 06 of 11)**

Drawing status	Scale	Date
S4	1:100 @ A1	27.09.21
	Drwn	Chk'd
	JRD	**
Drawing number	Rev	
MAY101-WSL-EXT-GIL-DR-7060-0421	03	

Client

P. P. O'CONNOR
Committed To Excellence

61 Mosley Rd
Trafford Park
Stretford
Manchester
M17 1NB

GILLESPIES

9th Floor, Phoenix House, 3 South Parade, Leeds, LS1 5QX
P: 0113 247 0500 F: 0113 247 0500 E: design.team@gillespies.co.uk