


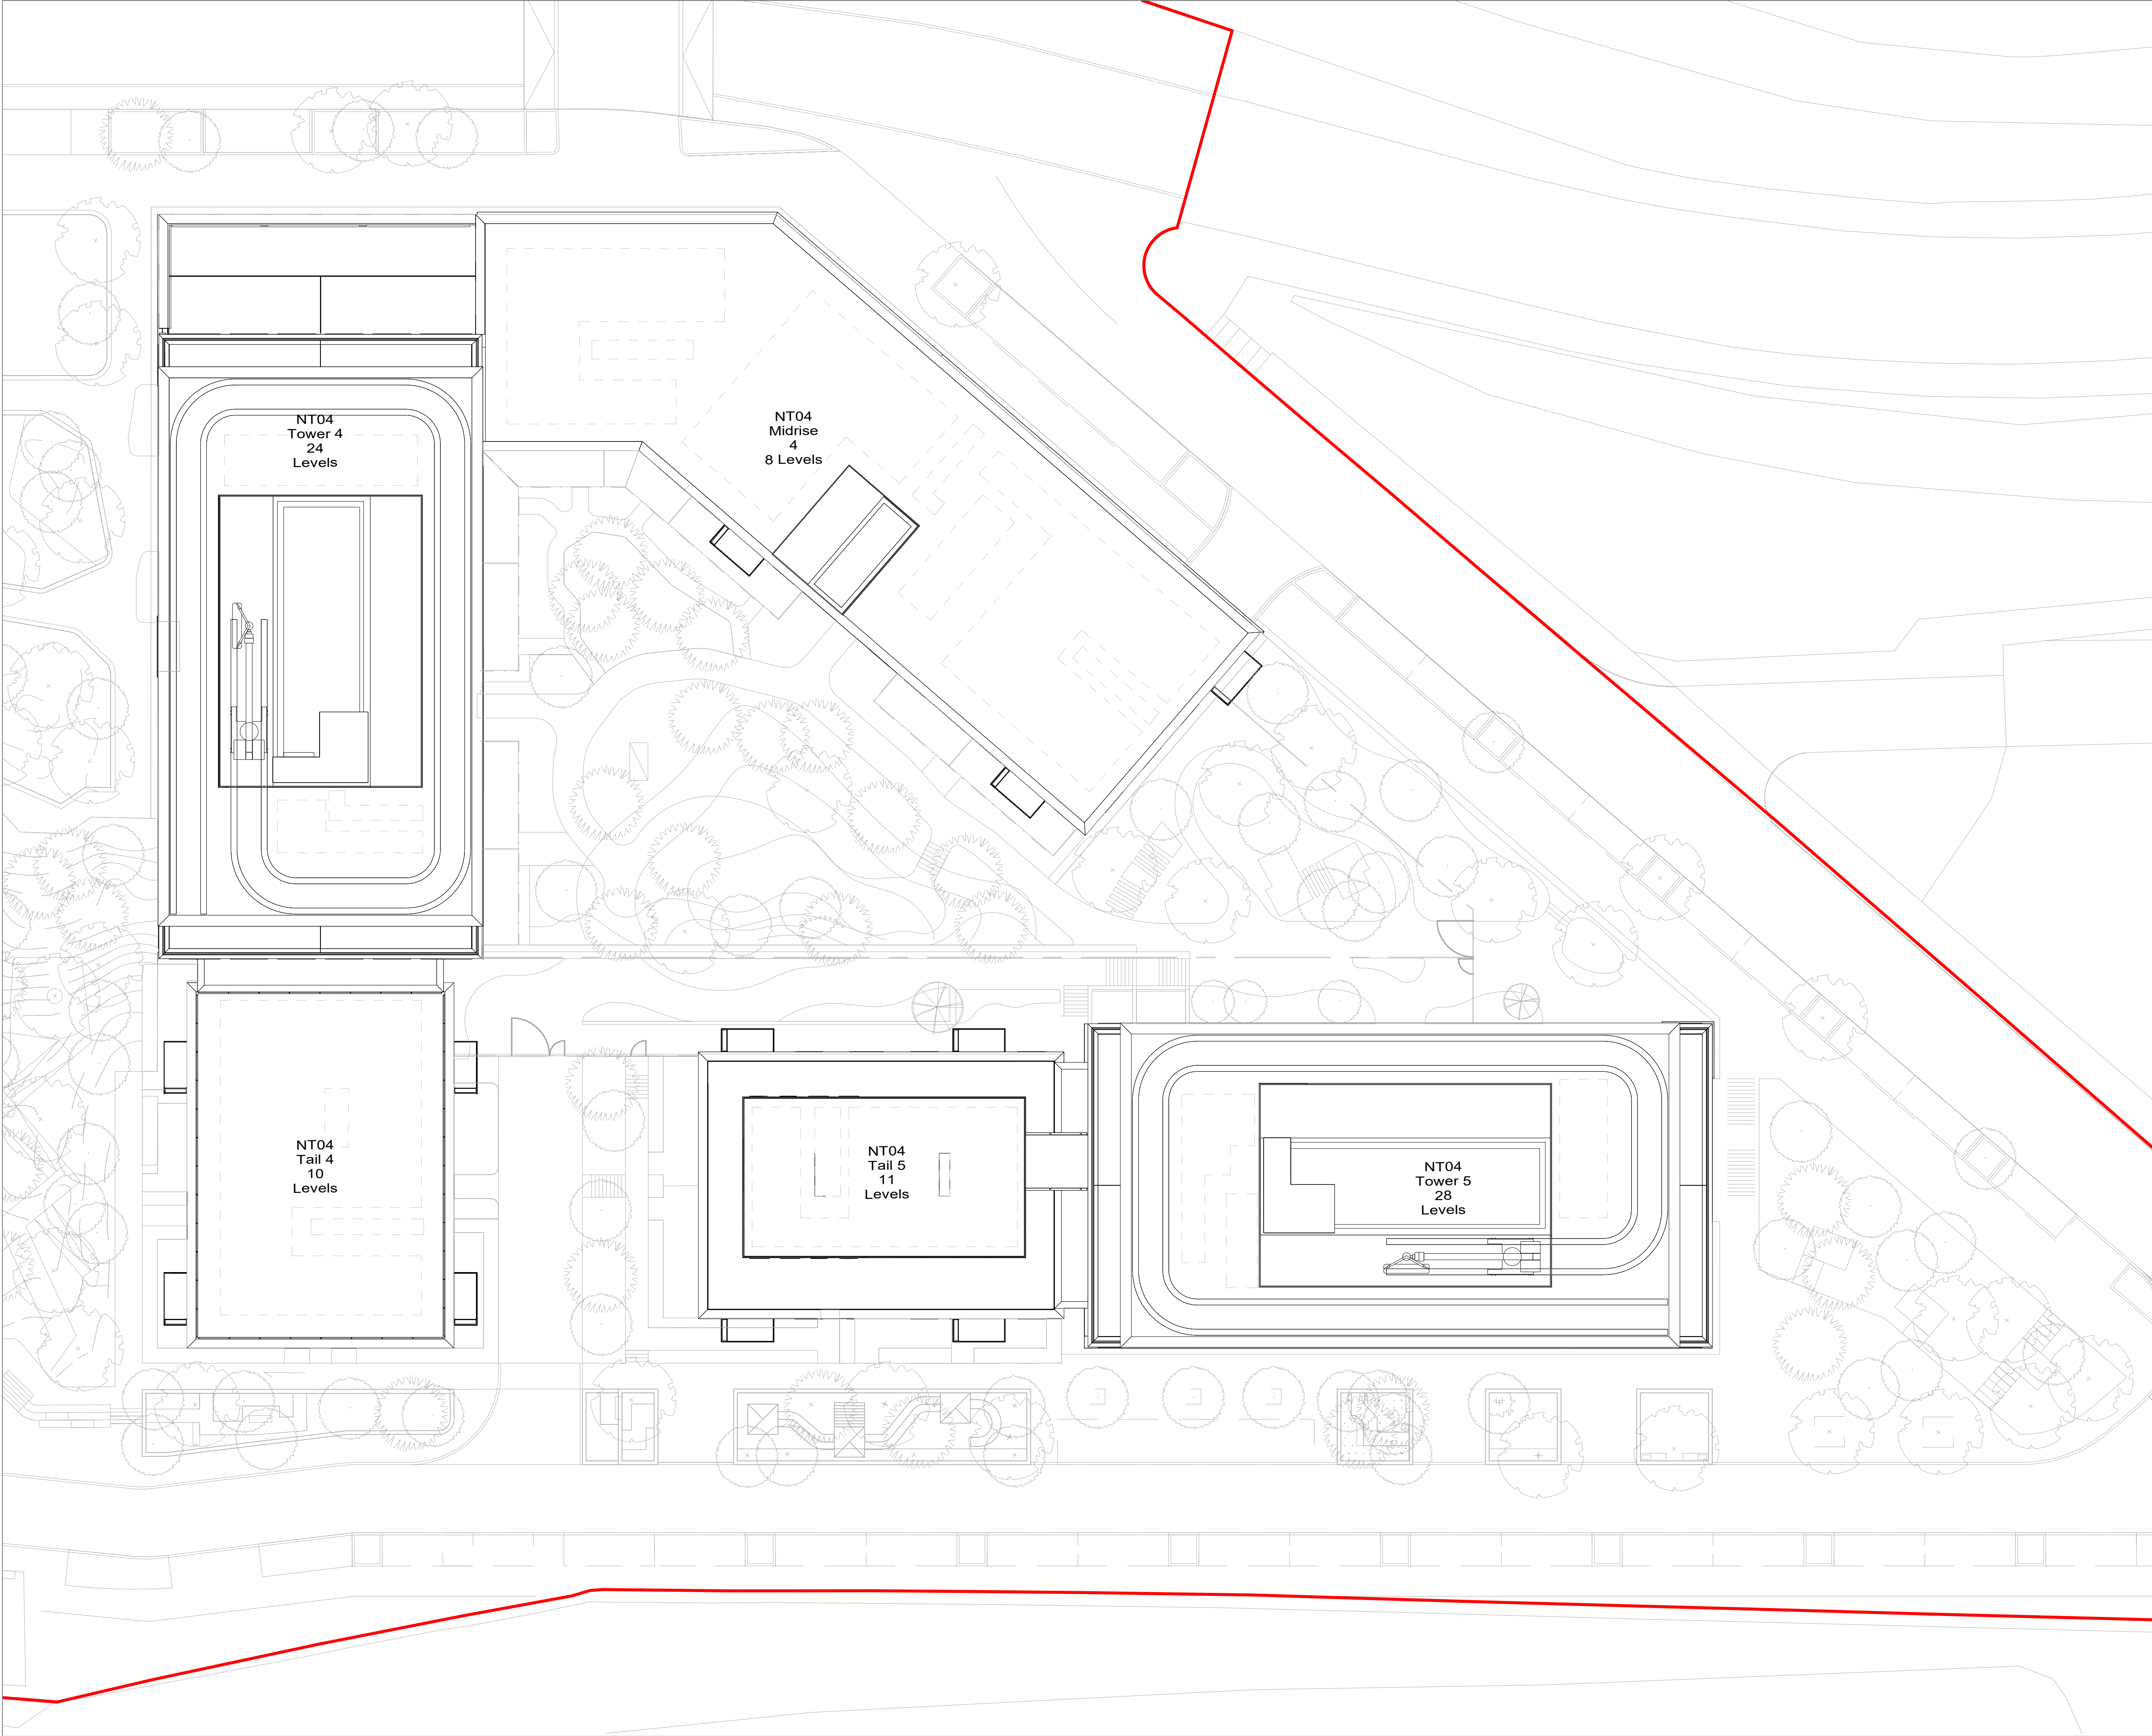

© Maccreanor Lavington Ltd.

Do not scale from this drawing. Verify all dimensions on site.
Drawing should be read in conjunction with information from
all other design consultants and contractors. All drawings in
digital format are for reference only, paper copies are
available on request.

04

0

4

12m

Legend

- Application boundary
- 1B-1P-1S
- 1B-2P-1S
- 2B-4P-1S
- 2B-4P-2S
- 3B-6P-1S
- 3B-6P-2S
- Amenity
- Commercial
- Cycles
- Lobby
- MEP
- Parking
- Private Amenity
- Waste

MACCREANOR
LAVINGTON

Proj. No.
RDB

Sheet Name
NT04 Proposed GA Plan - Roof

CDE ID
RDB-MLA-2D-34-DR-AR-01310340

Project
Red Bank NT04

Client
FEC

Date
13/04/2023

Scale
1:200

Size
A1

Rev.
P0

Vijverhofstraat 47
3032 SB Rotterdam
The Netherlands
+31(0)10 443 96 60