


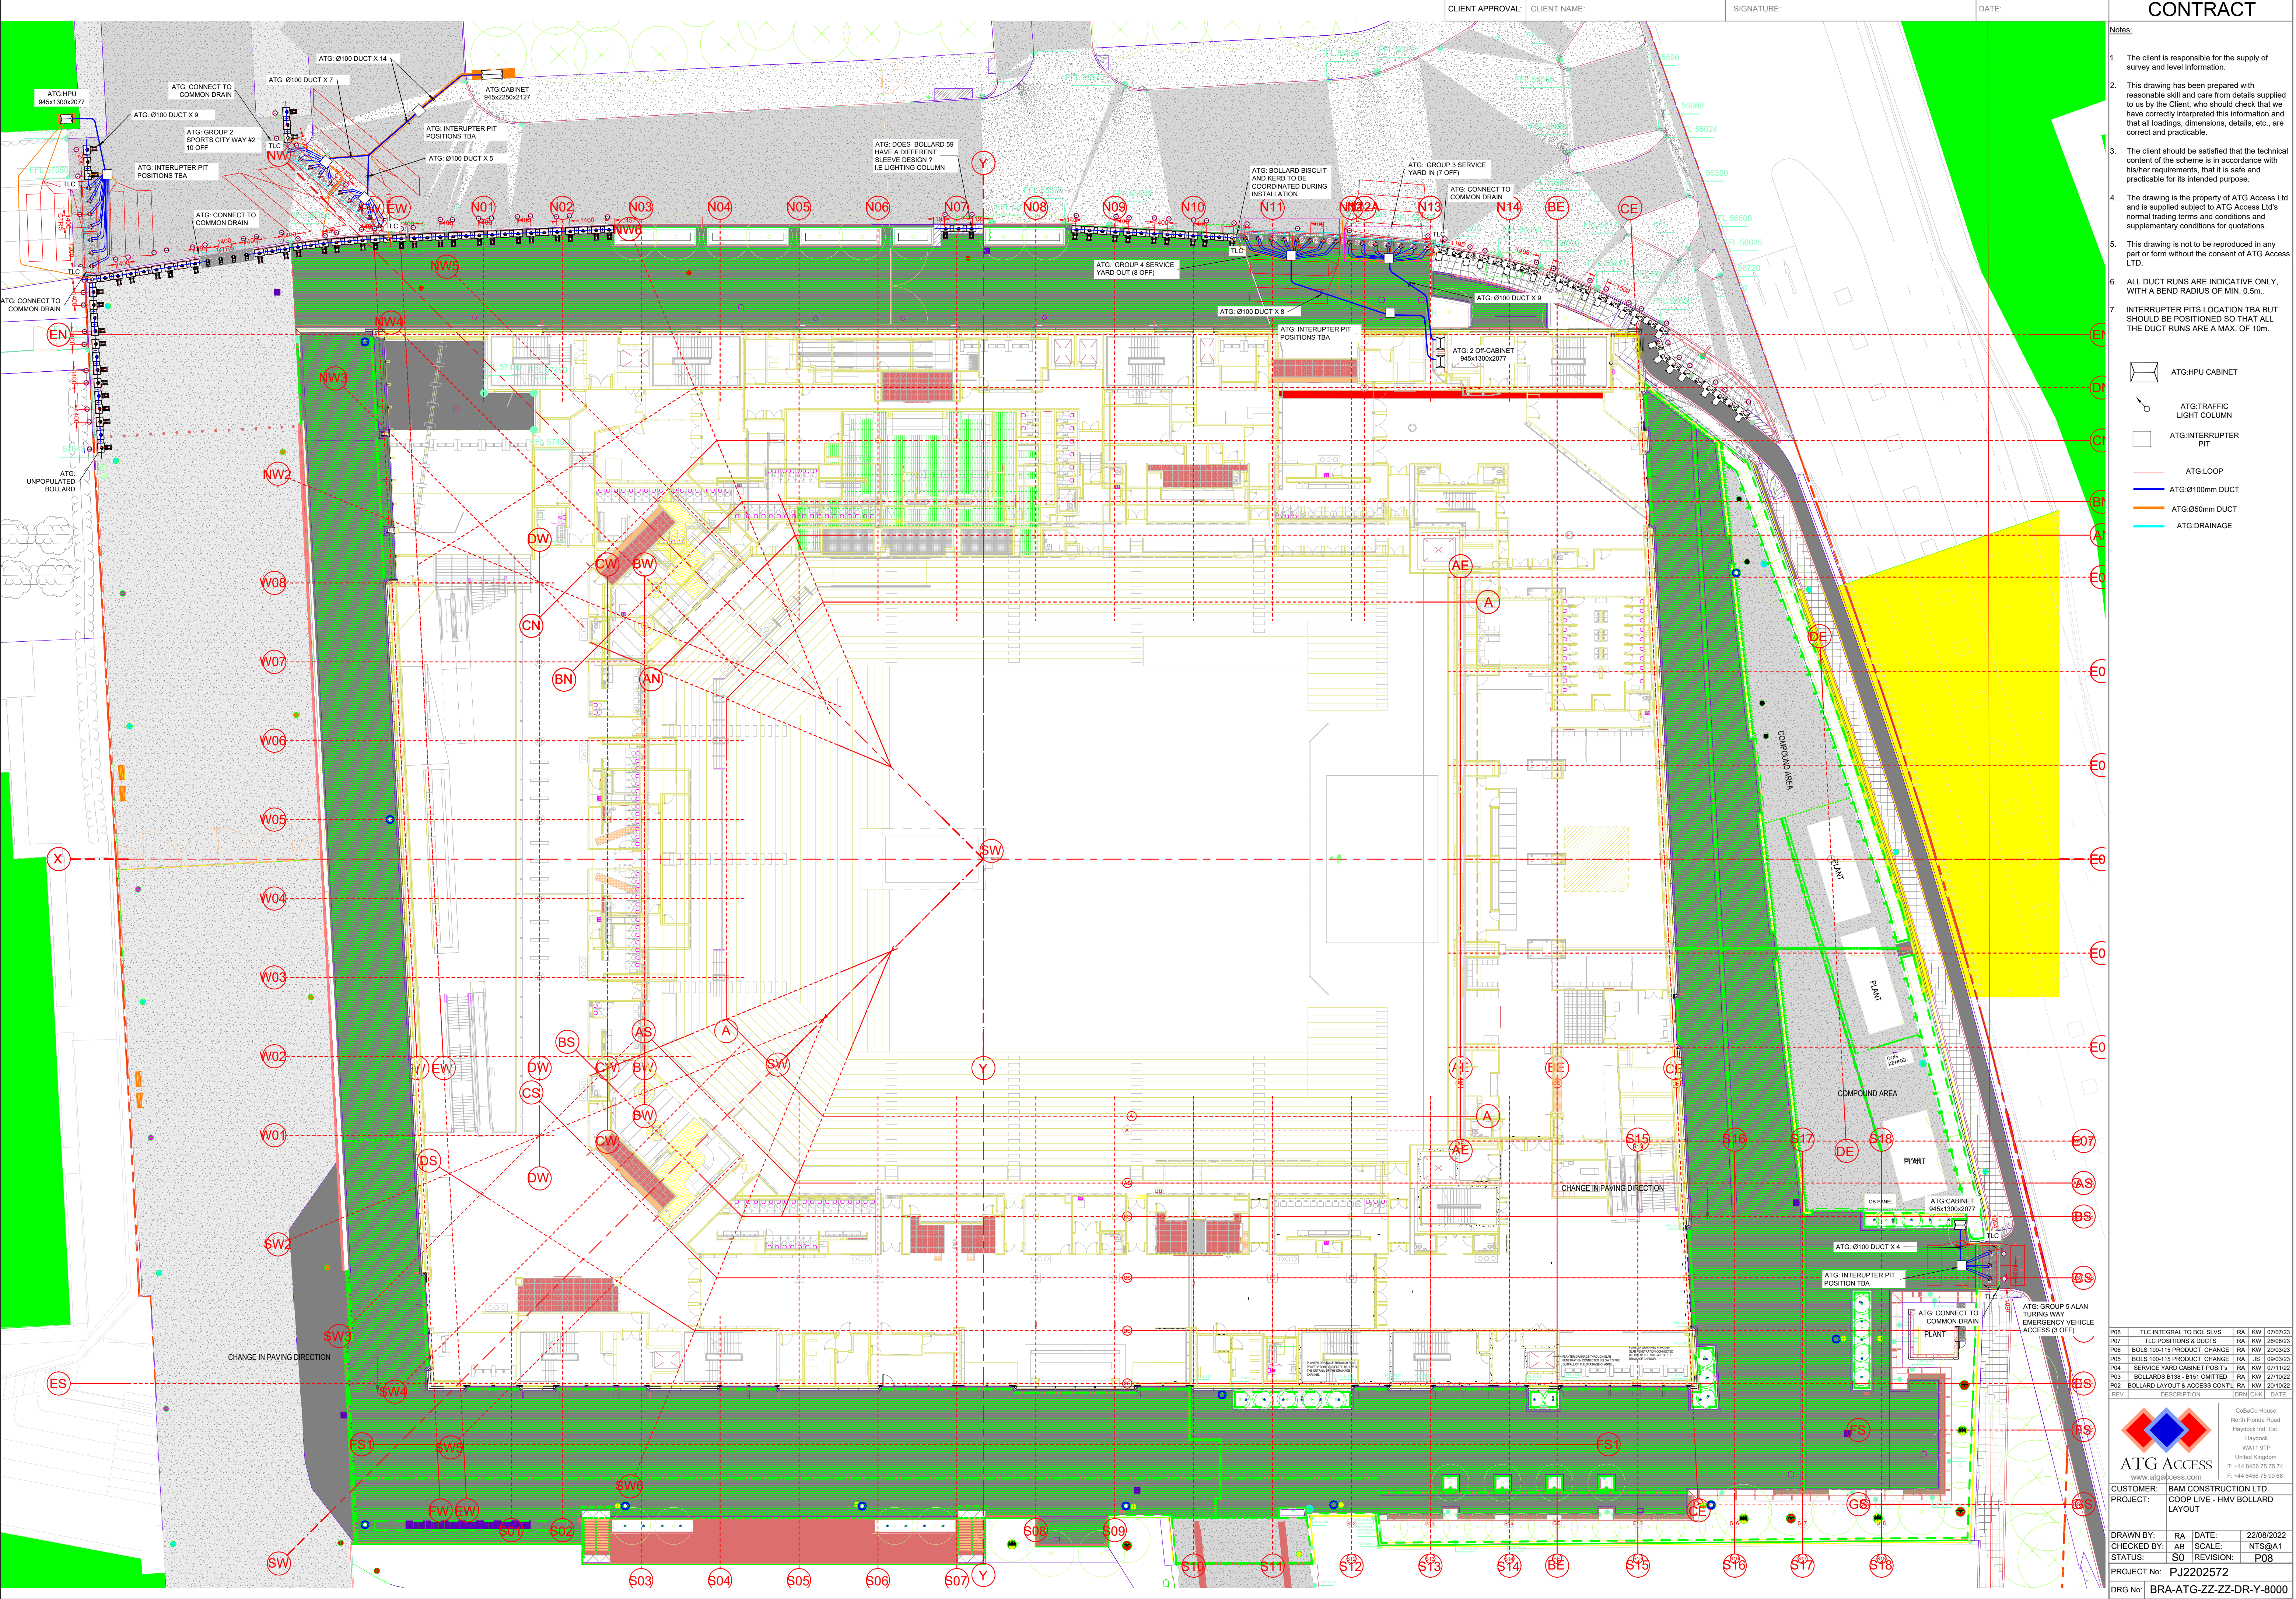

- CONTRACT**
- Notes:
- The client is responsible for the supply of survey and level information.
 - This drawing has been prepared with reasonable skill and care from details supplied to us by the Client, who should check that we have correctly interpreted this information and that all loadings, dimensions, details, etc., are correct and practicable.
 - The client should be satisfied that the technical content of the scheme is in accordance with his/her requirements, that it is safe and practicable for its intended purpose.
 - The drawing is the property of ATG Access Ltd and is supplied subject to ATG Access Ltd's normal trading terms and conditions and supplementary conditions for quotations.
 - This drawing is not to be reproduced in any part or form without the consent of ATG Access Ltd.
 - ALL DUCT RUNS ARE INDICATIVE ONLY, WITH A BEND RADIUS OF MIN. 0.5m..
 - INTERRUPTER PITS LOCATION TBA BUT SHOULD BE POSITIONED SO THAT ALL THE DUCT RUNS ARE A MAX. OF 10m.

- Legend:
- ATG:HPUCABINET
 - ATG:TRAFFIC LIGHT COLUMN
 - ATG:INTERRUPTER PIT
 - ATG:LOOP
 - ATG:Ø100mm DUCT
 - ATG:Ø50mm DUCT
 - ATG:DRAINAGE

ATG ACCESS

CUSTOMER: BAM CONSTRUCTION LTD
PROJECT: COOP LIVE - HMV BOLLARD LAYOUT

DRAWN BY: RA DATE: 22/08/2022
CHECKED BY: AB SCALE: NTS@A1
STATUS: S0 REVISION: P08
PROJECT No: PJ2202572
DRG No: BRA-ATG-ZZ-ZR-DR-Y-8000

CollaCo House
North Florida Road
Haydock Ind. Est.
Haydock
WV11 9TP
United Kingdom
T: +44 8450 75 75 74
F: +44 8450 75 59 96

REV	DESCRIPTION	DRN	CHK	DATE
P08	TLC INTEGRAL TO BOL SLVS	RA	KW	07/07/23
P07	TLC POSITIONS & DUCTS	RA	KW	26/06/23
P06	BOL'S 100-115 PRODUCT CHANGE	RA	KW	20/03/23
P05	BOL'S 100-115 PRODUCT CHANGE	RA	JS	09/03/23
P04	SERVICE YARD CABINET POSIT'S	RA	KW	07/11/22
P03	BOLLARDS 9138 - 9151 OMITTED	RA	KW	27/10/22
P02	BOLLARD LAYOUT & ACCESS CONTR'L	RA	KW	20/10/22