

Abb	Name
Aa	Allium atropurpureum
An	Allium nigrum
CIS	Camassia leichlini subsp. Sukderffii
Cq	Camassia quernensis
Cs	Crocus speciosus
Ct	Crocus tommasinianus
Fm	Fritillaria meleagris
LaGG	Leucocorydium aestivum 'Gravetye Giant'
NpA	Narcissus poeticus 'Actaea'
Npr	Narcissus poeticus var. recurvus
Ns	Neddercorium siculum
NT	Narcissus 'Thalia'

KEY

Cair planting (already installed on site)

Wildflower turf
Refer to drawing MAY101-WSL-EXT-GIL-DR-7060-0117

Bulb planting
Note: Bulbs highlighted in red in planting schedule and abbreviation key



rev	details	by	date
01	First issue for comment. DRAFT	JRD	28.09.2021
02	Abbreviation key added	JRD	28.09.2021
03	Further plant substitutions & mix adjustments	JRD	05.10.2021

- Notes
1.

Do not scale from drawing, use figured dimensions only.
2.

All dimensions to be checked onsite.
3.

This drawing to be read in conjunction with all other Gillespies drawings and specifications.

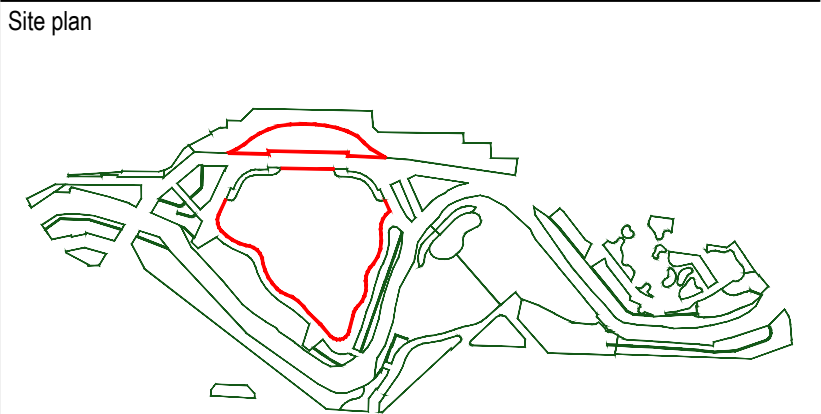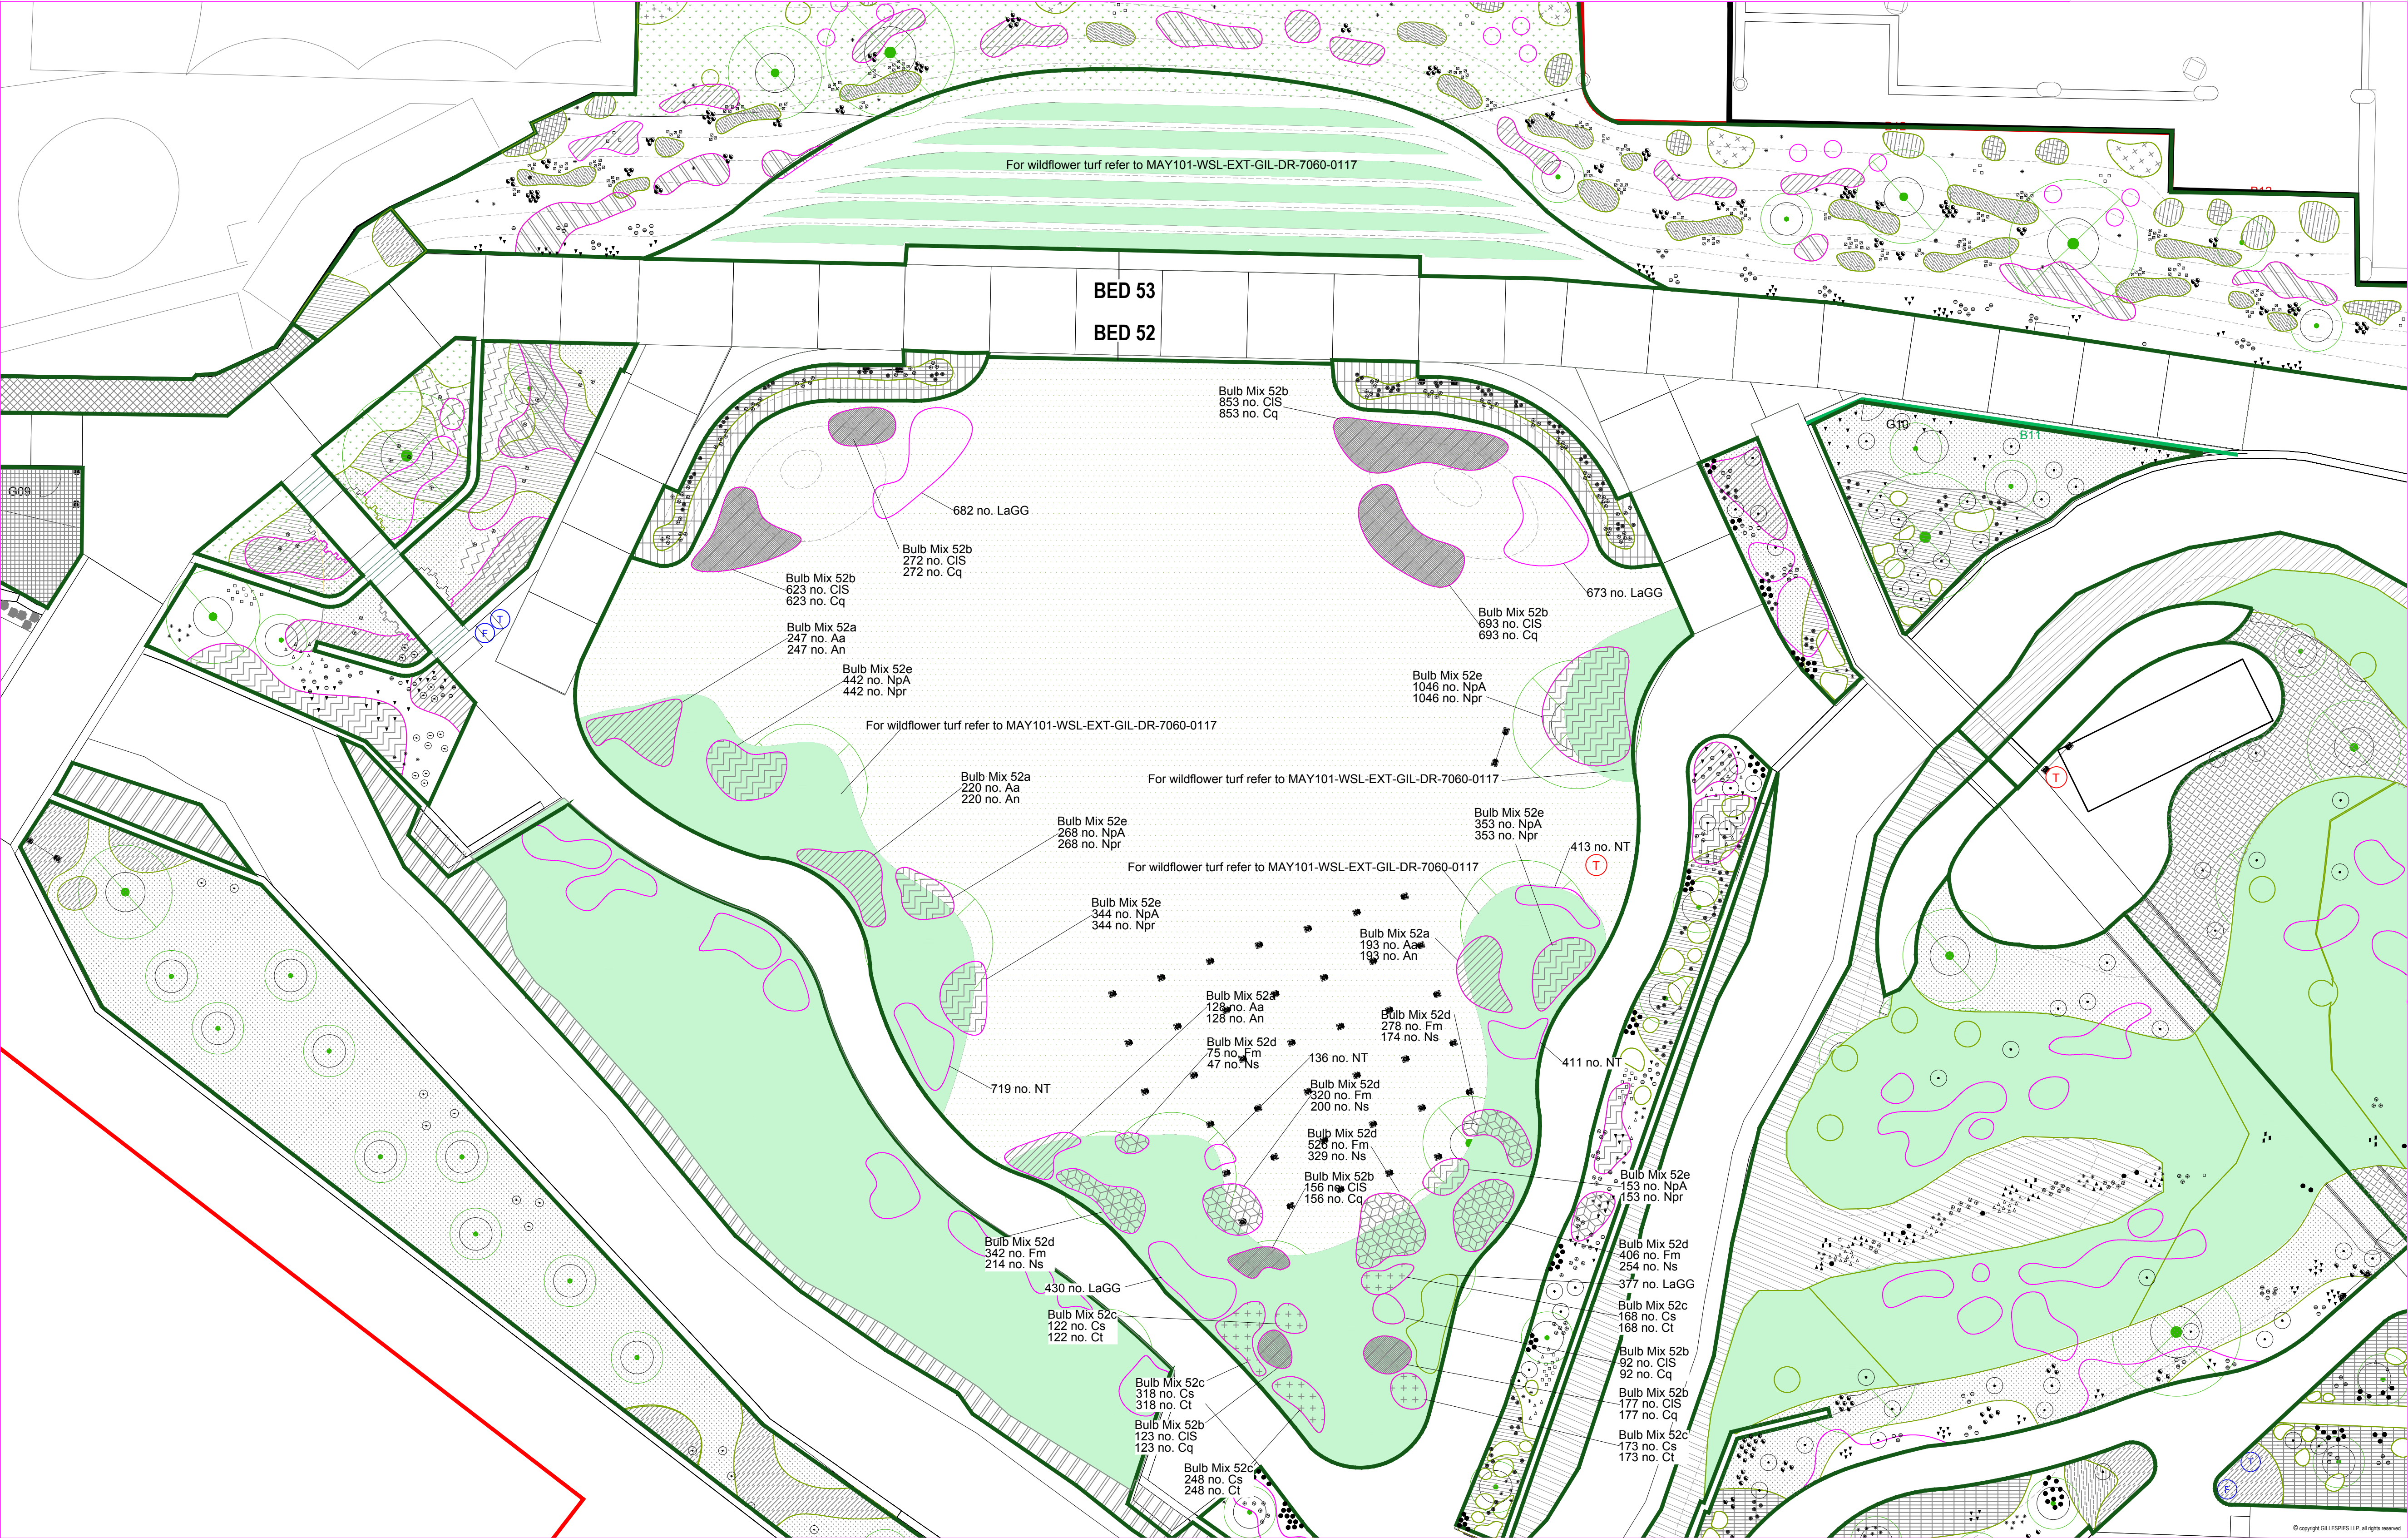

Project title

Mayfield Park

Drawing title

Detailed Planting Plan
(Sheet 05 of 11)

Drawing status

S4

Scale

1:200 @ A1

Date

27.09.21

Dwn

JRD

Chk'd

**

Drawing number

MAY101-WSL-EXT-GIL-DR-7060-0420

Rev

03

Client

P. P. O'CONNOR

Committed To Excellence

61 Mosley Rd
Trafford Park
Stretford
Manchester
M17 1NB

GILLESPIES

4th Floor, Phoenix House, 3 South Parade, Leeds, LS1 5QX
P: 0113 247 0550 F: 0113 247 0550 E: design.team@gillespies.co.uk