


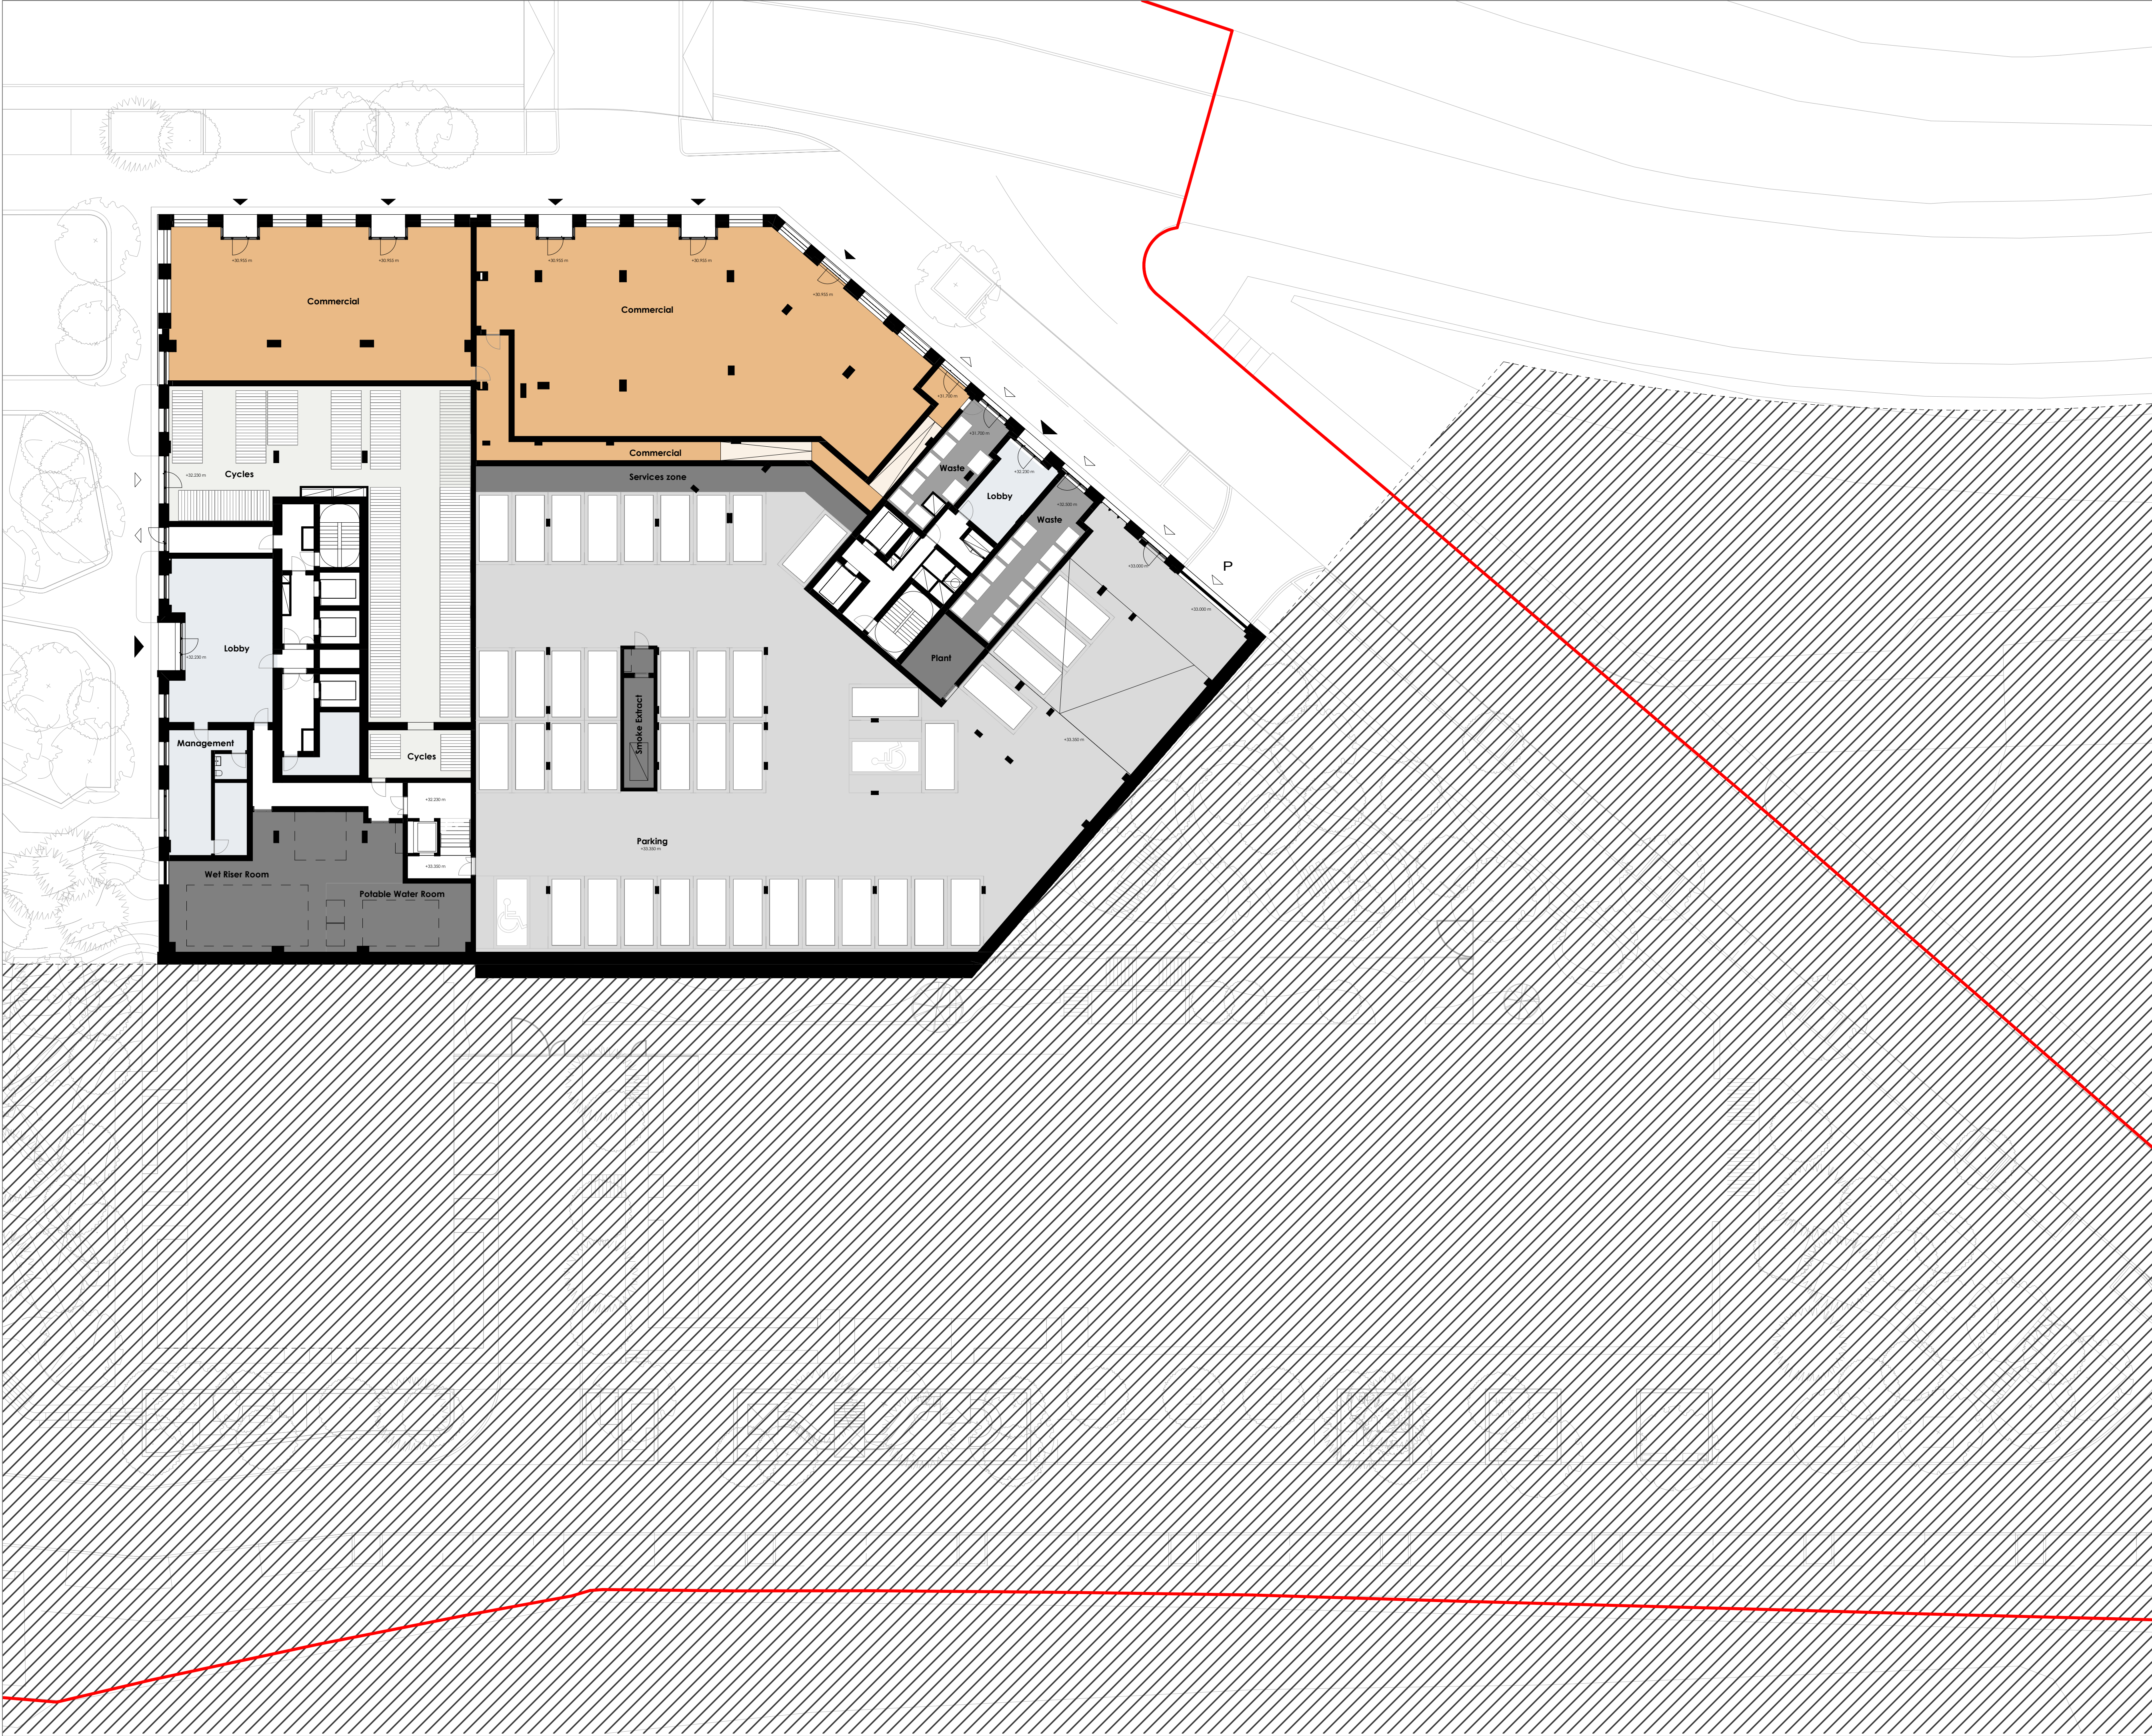

© Maccreanor Lavington Ltd.

Do not scale from this drawing. Verify all dimensions on site.
Drawing should be read in conjunction with information from
all other design consultants and contractors. All drawings in
digital format are for reference only, paper copies are
available on request.

0 4 12m

Legend

- Application boundary
- 1B-1P-1S
- 1B-2P-1S
- 2B-4P-1S
- 2B-4P-2S
- 3B-6P-1S
- 3B-6P-2S
- Amenity
- Commercial
- Cycles
- Lobby
- MEP
- Parking
- Private Amenity
- Waste

**MACCREANOR
LAVINGTON**

Proj. No. RDB
RDB
Sheet Name
NT04 Proposed GA Plan - Level
00L (Lower Ground)
CDE ID
RDB-MLA-2D-00-DR-AR-01310000

Project
Red Bank NT04
Client
FEC

Date
13/04/2023

Scale
1:200

Size
A1

Rev
P0

Vijverhofstraat 47
3032 SB Rotterdam
The Netherlands
+31(0)10 443 96 60