



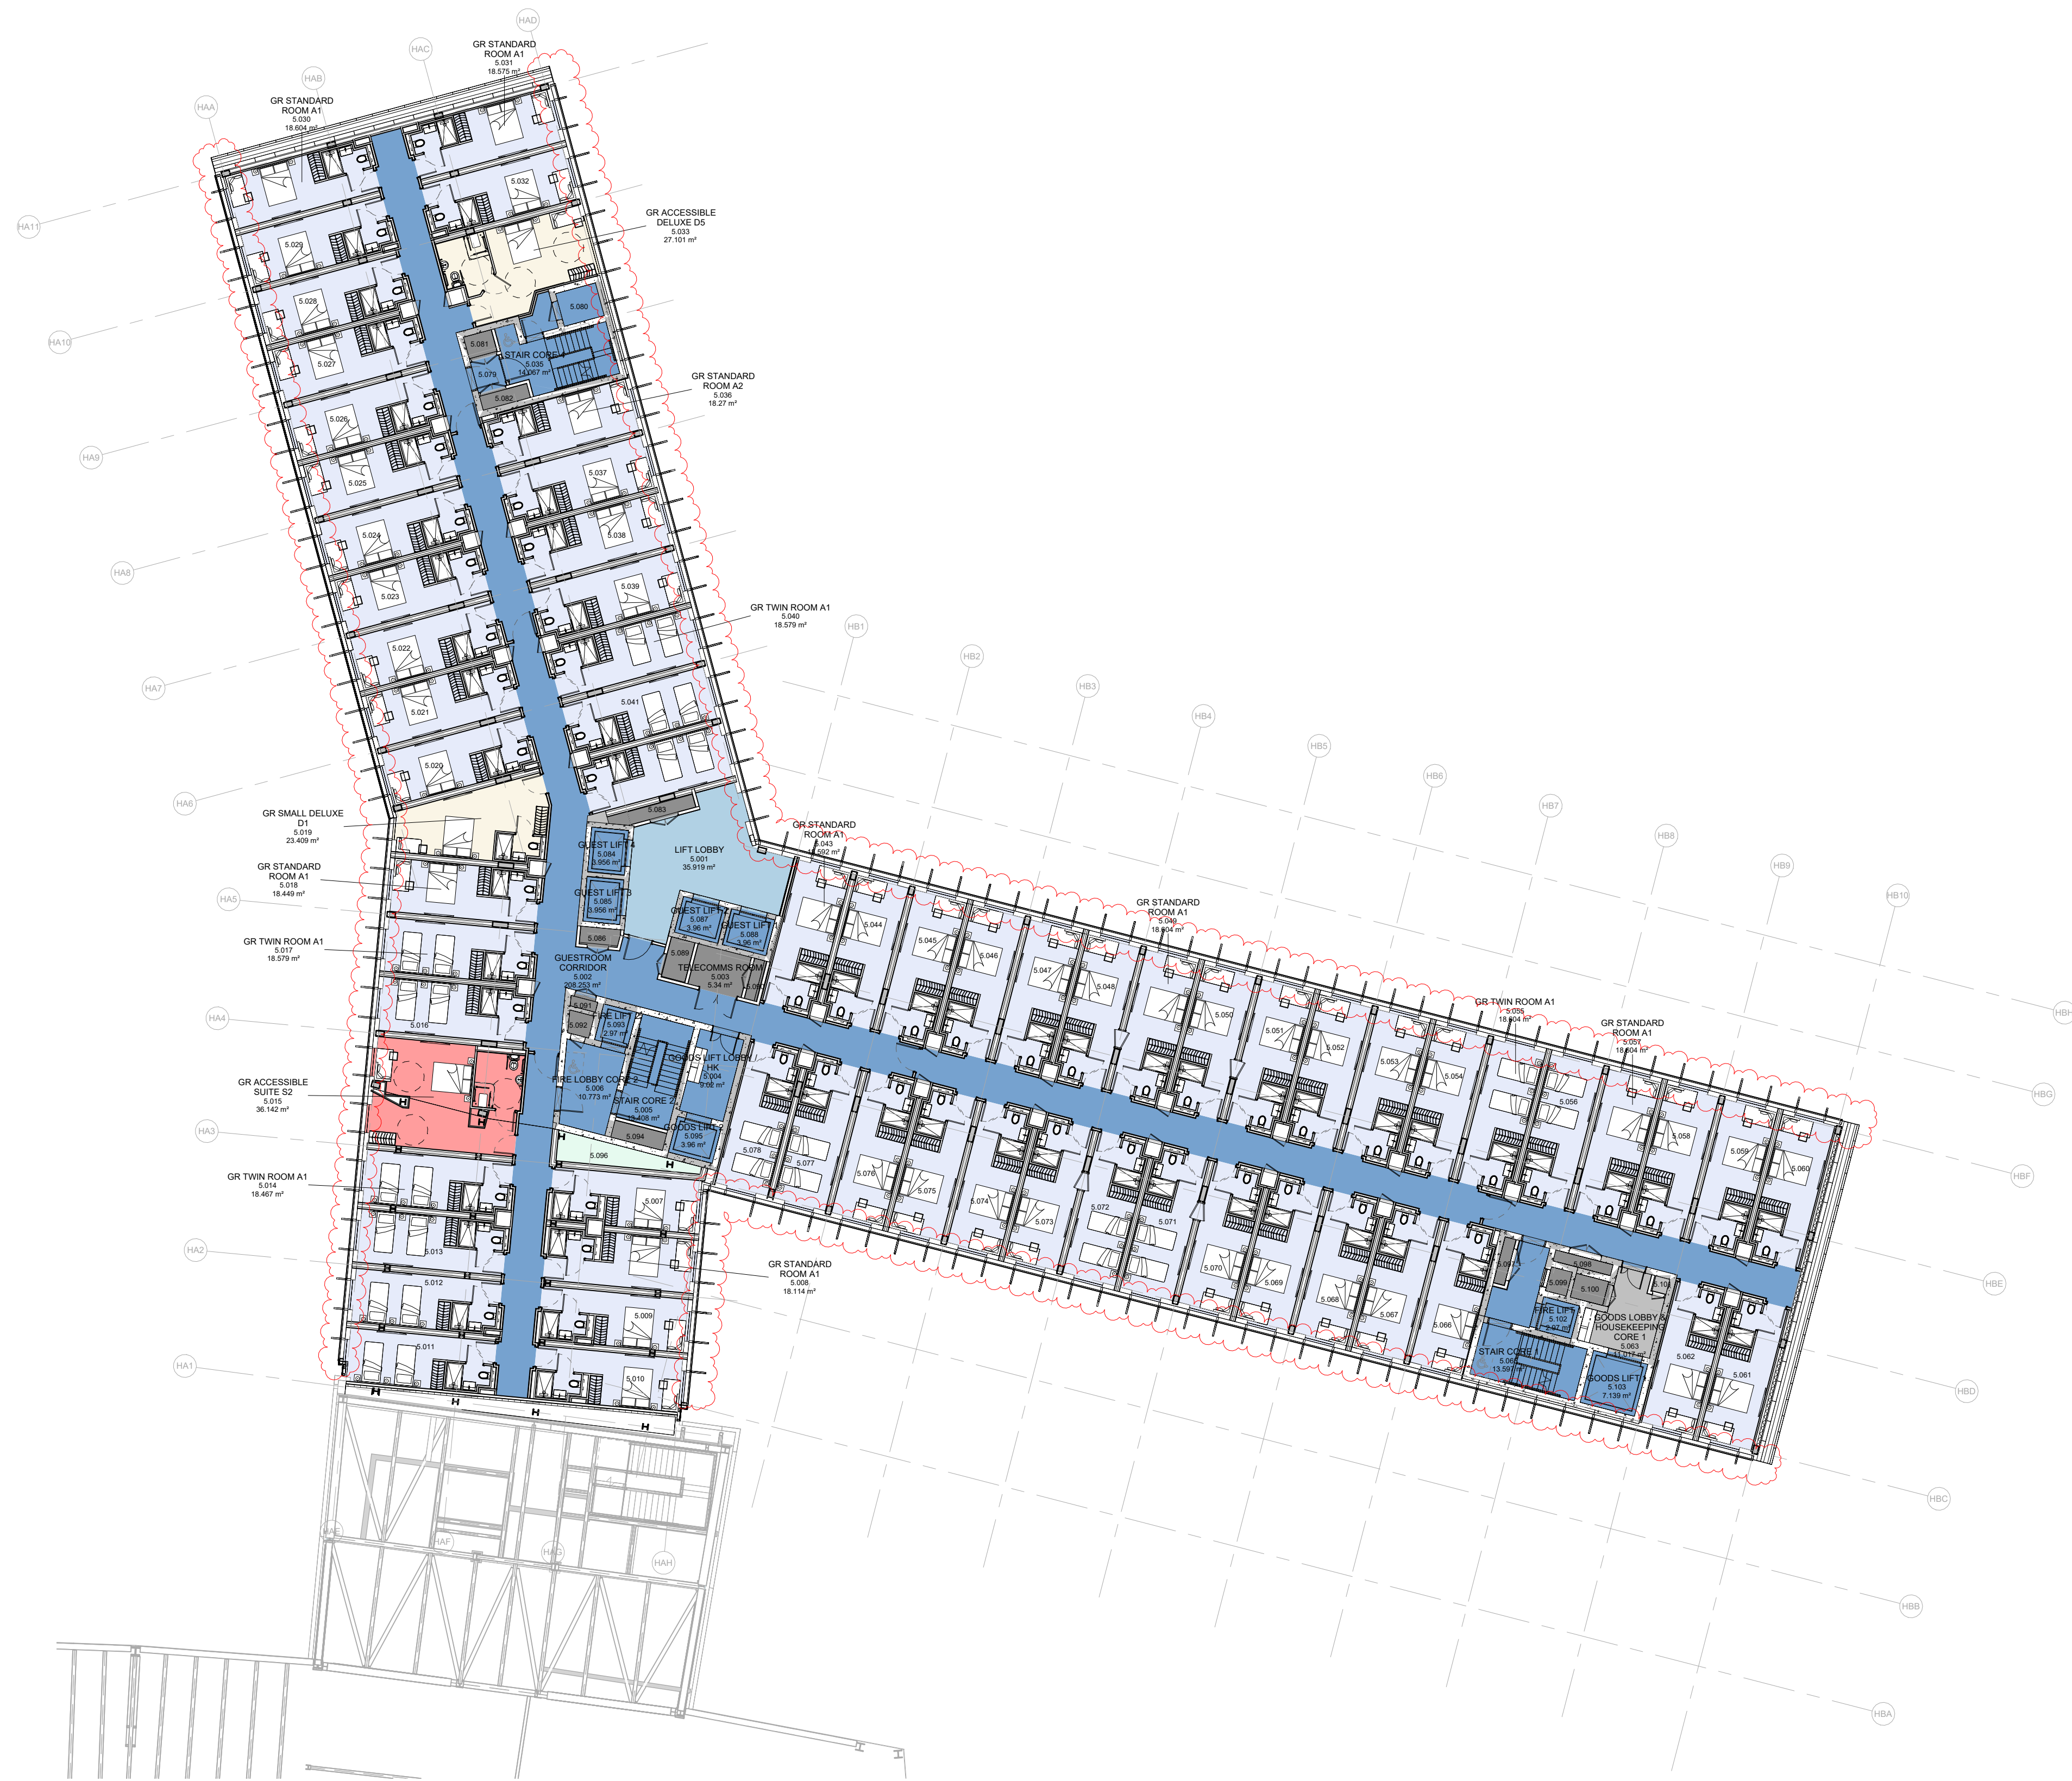

REVISIONS		
REV	DATE	DESCRIPTION
C01	28.03.24	ISSUED FOR CONSTRUCTION
C02	28.06.24	HOTEL GA UPDATE
C03	21.08.24	ISSUED FOR CONSTRUCTION - UPDATED TO EAI 22

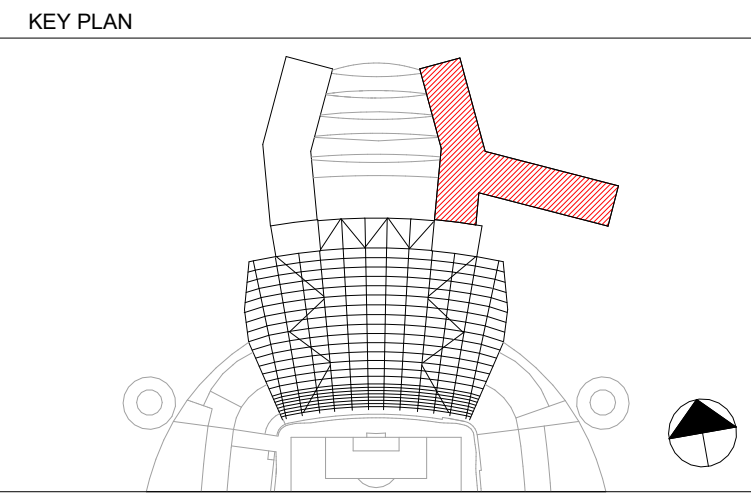

Previous WATG drawing: NSE-WATG-HT-05-DP-A-010505



© COPYRIGHT. ALL RIGHTS RESERVED

THIS WORK IS COPYRIGHT AND CANNOT BE REPRODUCED OR COPIED IN ANY FORM OR BY ANY OTHER MEANS (GRAPHIC, ELECTRONIC OR MECHANICAL, INCLUDING PHOTOCOPYING) WITHOUT THE WRITTEN PERMISSION OF POPULOUS ANY LICENSE, EXPRESS OR IMPLIED, TO USE THIS DOCUMENT FOR ANY PURPOSE WHATSOEVER IS RESTRICTED TO THE TERMS OF THE AGREEMENT OR IMPLIED AGREEMENT BETWEEN POPULOUS AND THE INSTRUCTING PARTY.

USE FIGURED DIMENSIONS IN PREFERENCE TO SCALED. CHECK ALL DIMENSIONS ON SITE BEFORE FABRICATION OR SETTING OUT.

ARCHITECT

POPULOUS® WATG

14 BLADES COURT | DEODAR ROAD | LONDON | SW15 2NU | UNITED KINGDOM
TELEPHONE +44 (0)20 8874 7666 FACSIMILE +44 (0)20 8874 7470
ALL PRODUCTION & INTELLECTUAL PROPERTY RIGHTS RESERVED © POPULOUS 2009

PROJECT NAME

MCFC NORTH EXPANSION

DRAWING TITLE

L05 - HOTEL GA PLAN

STATUS		RIBA STAGE		PROJECT NO.				
A5		5		4348				
DATE		SCALE		SIZE				
28/03/24		1 : 200		A1				
DRAWN	CHECKED	APPROVED						
DT	PH	MT						
PROJECT	ORIGIN	ZONE	LEVEL	TYPE	ROLE	DRAWING	REV	
NSE-POP-HT- 05 - DP - A - 000125								CO