


REVISION.

A.05.2023. STUDIO POSITION  
REVISED.

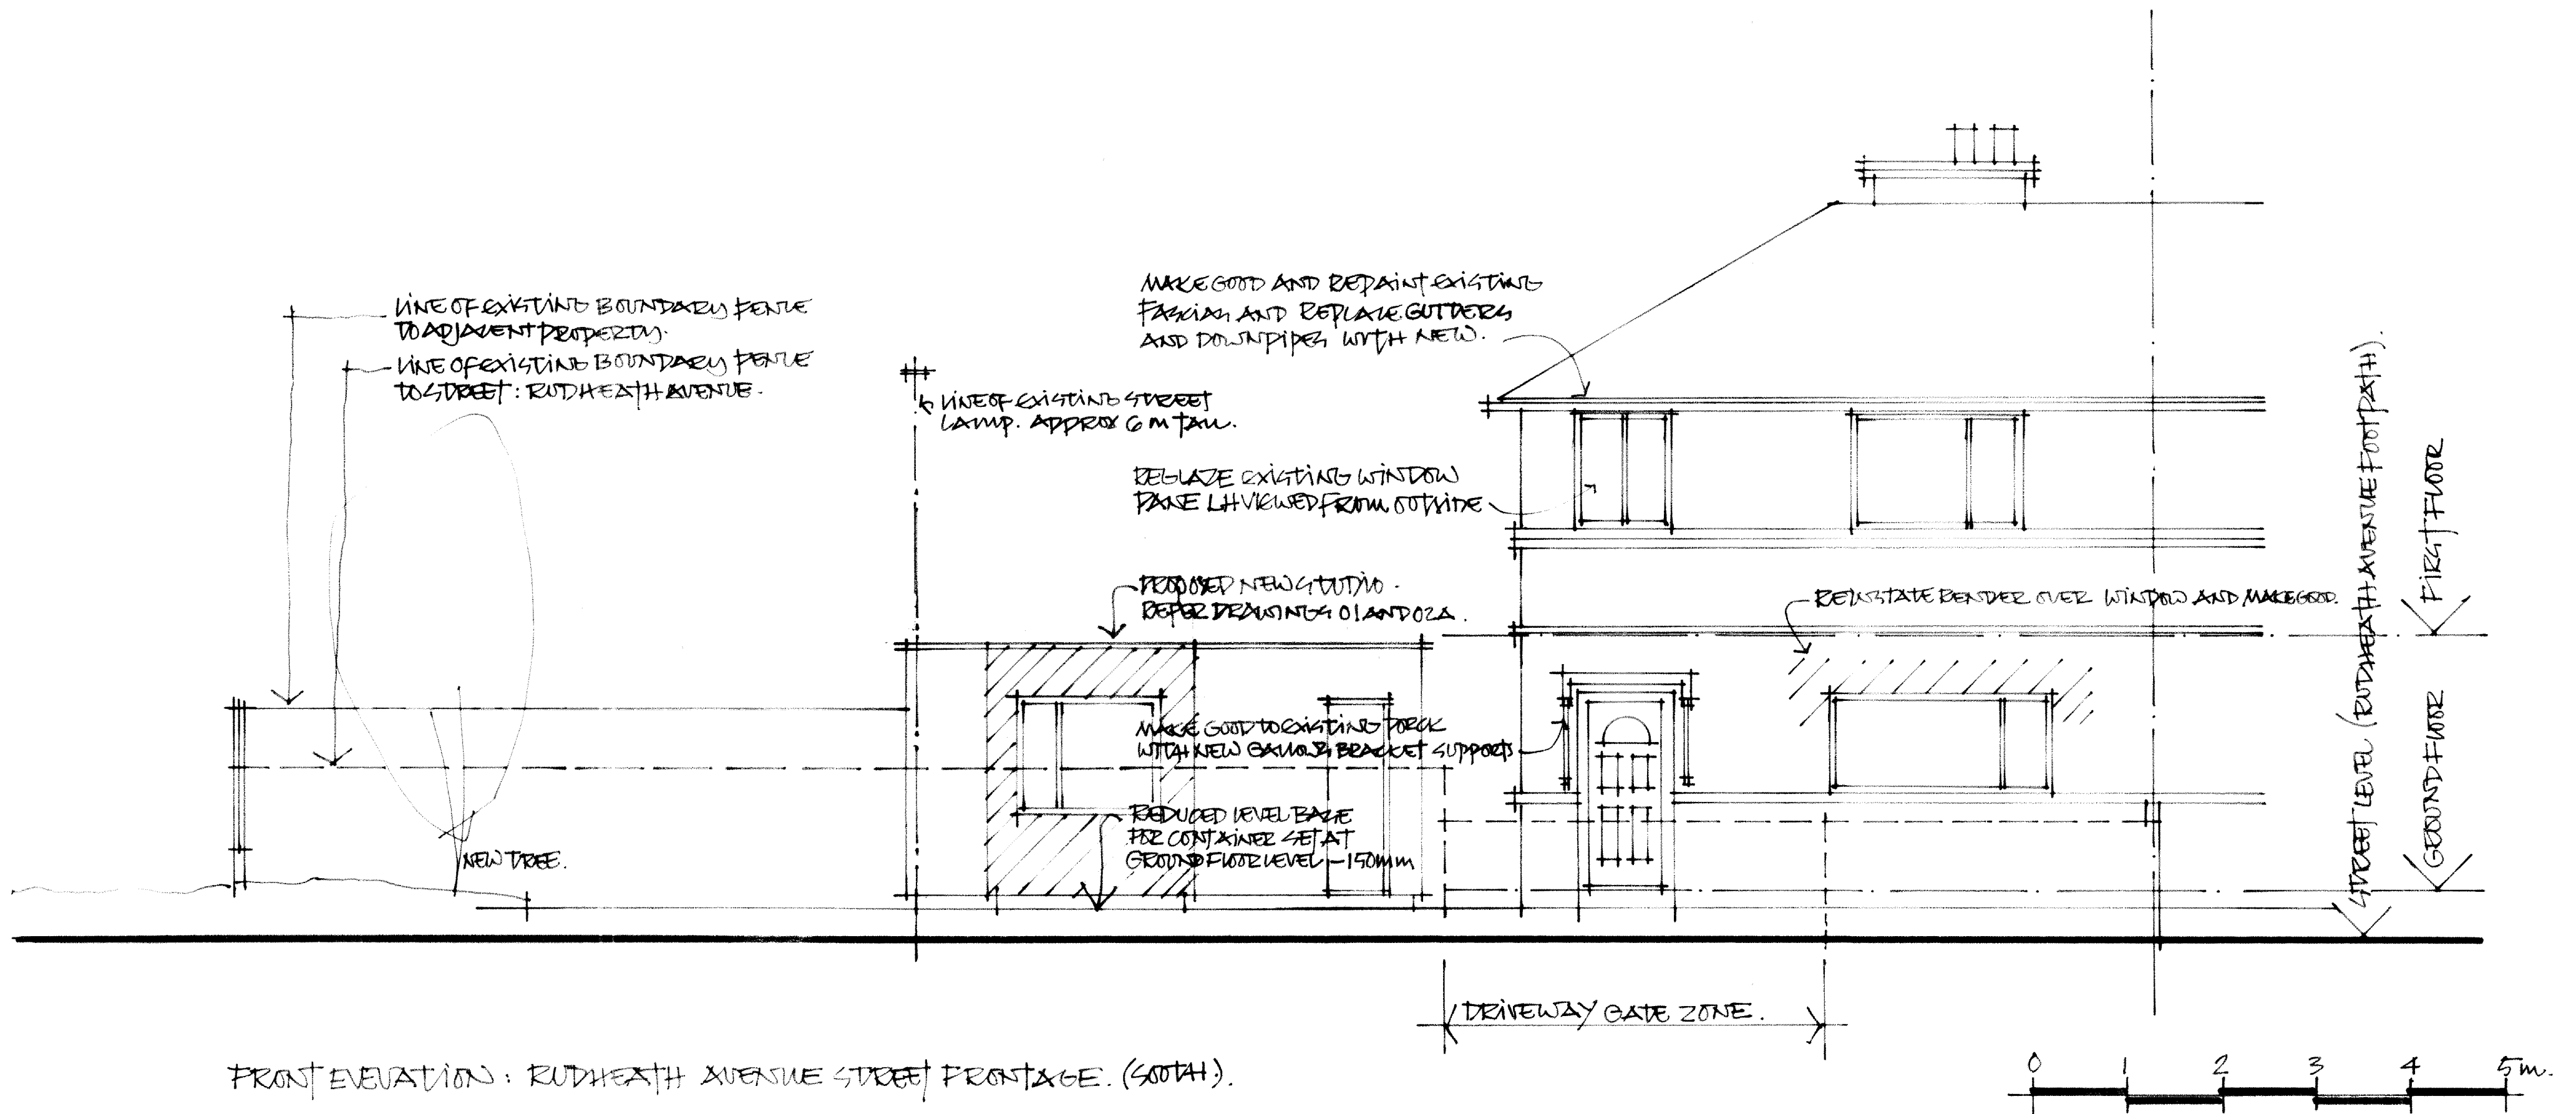

54 RUDHEATH AVENUE. WITHINGTON.  
PROPOSED NEW GARDEN STUDIO AND  
HOME OFFICE WITH ASSOCIATED EXTERNAL WORKS.  
STREET ELEVATION AS PROPOSED.

SCALE 1:50 @ A2.

DRAWING 03. REVISION A.

JANUARY 2023.