




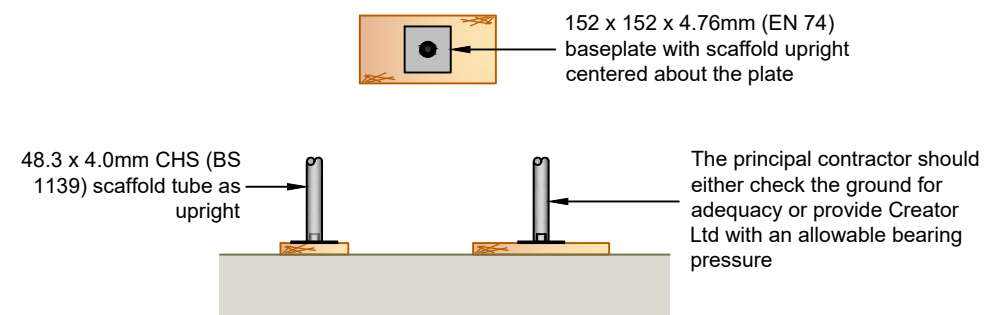


FOUNDATION DETAIL
225 x 38 x 450mm (BS EN 2482)
Scaffold Board Solepad
Scale — 1:25

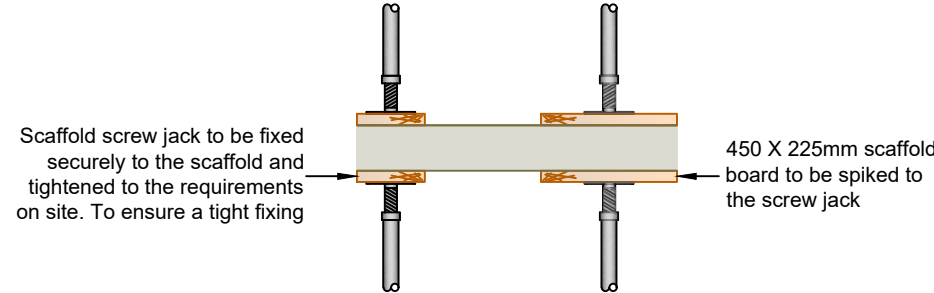

SCREW JACK DETAIL
scale 1:25

Screw jack to be installed where balcony's occur to form leg for leg propping

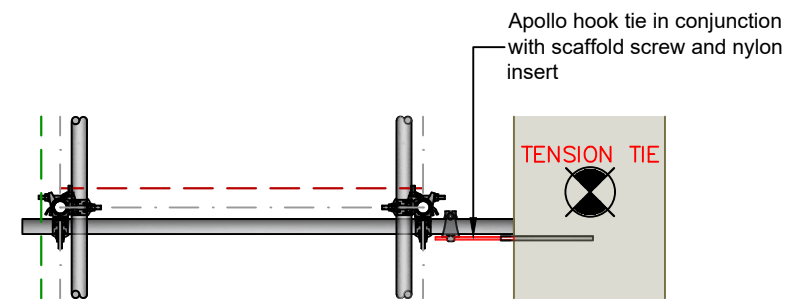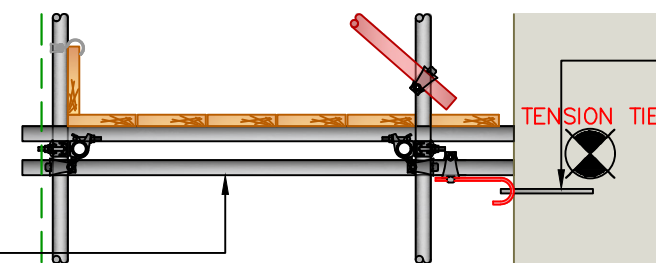


HOOK TIE DETAIL
scale 1:25

Anchors to be tested to the value of 6.5kN in accordance with NASC TG4:19

LEGEND

- Structural Steel
- Scaffold Beams
- Timber Products / Scaffold Boards
- Building Line
- Facade Brace (Plan, Section)
- Torsional Brace (Plan, Elevation)
- Torsional Brace (Section)
- Kentledge Hatch
- Ledger Brace (Plan, Elevation)
- Plan Brace (Plan, Section, Elevation)
- Scaffold Centre Line (Plan)
- 48.3mm Diameter Scaffold Tube
- Cladding Material (Sheeting / Netting)
- Splice Detail
- Supplementary Coupler / Check Fitting
- Tie Location (Plan, Section, Elevation)
- Puncheon
- Upright Cut Off
- Residual Risk
- Ledger Brace (Elevation, Section)
- Facade Brace (Elevation, Section)
- Double Coupler (Plan, Elevation, Section)
- Prefabricated transom, readylock (Plan, Elevation, Section)

* Some of the above 'key' items may not be present in design but are indicated on all designs for conformity.

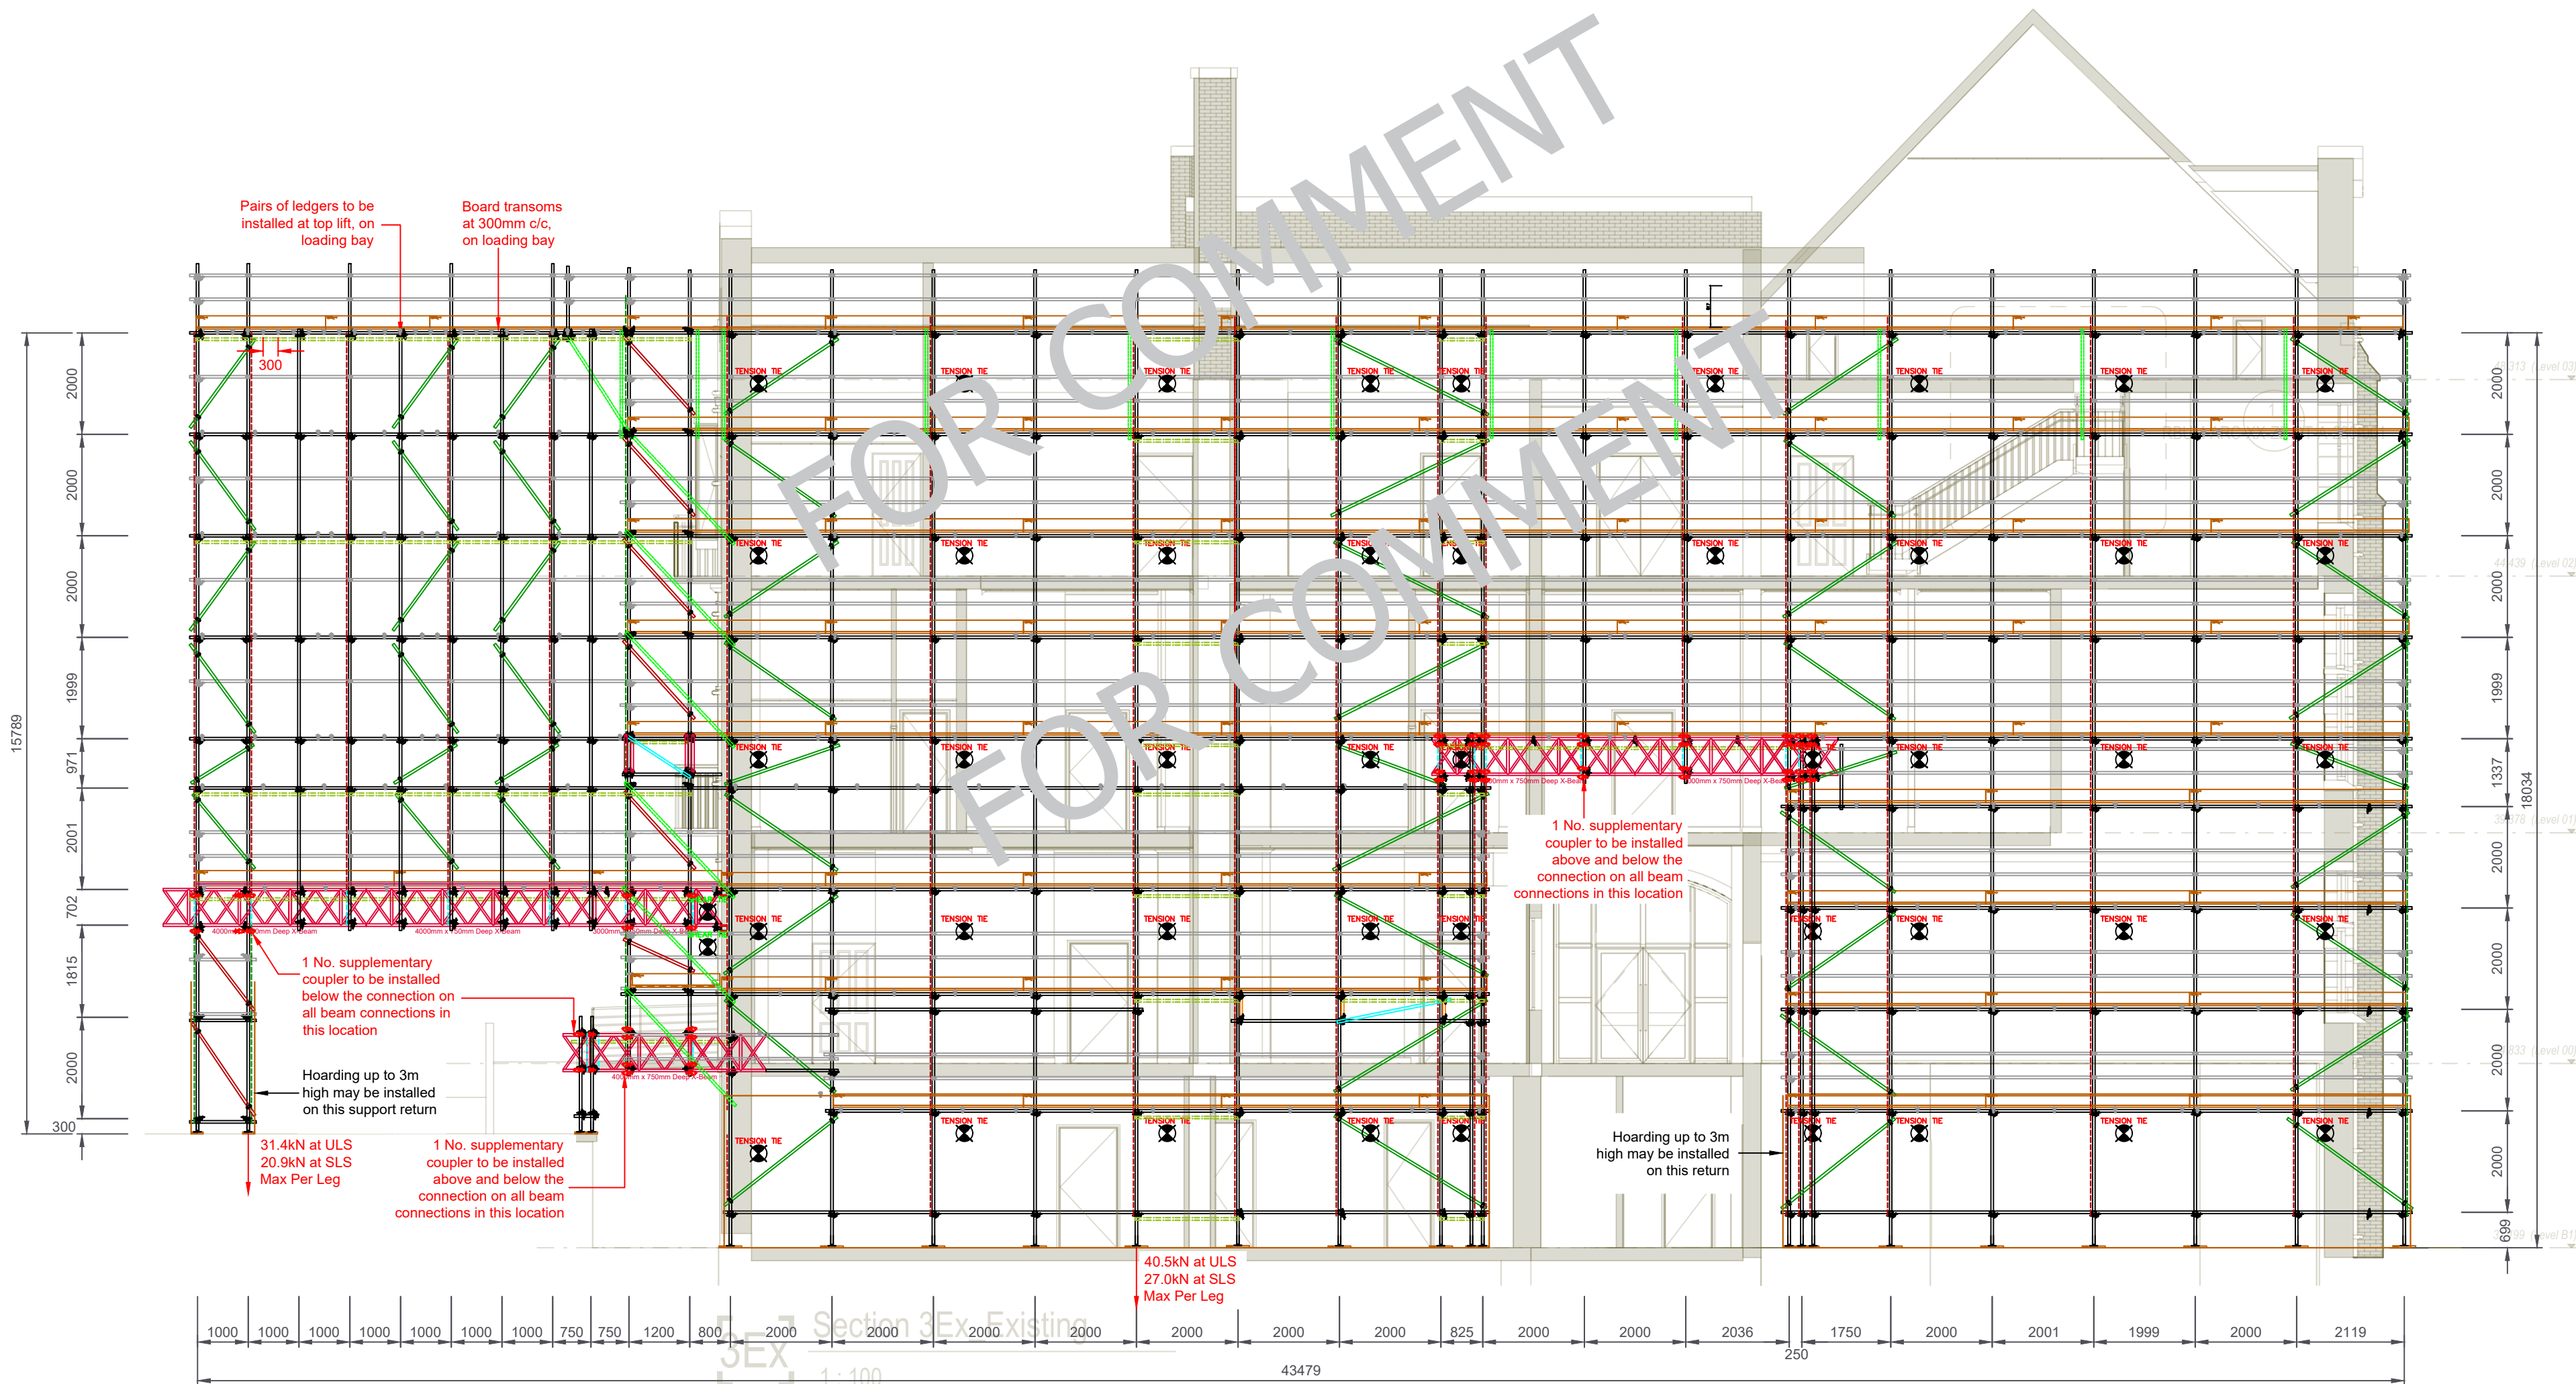

ELEVATION A — A
scale 1:100

ALL 2M LIFTS MAY BE ERECTED AT 2.1M AS REQUIRED TO ENSURE TOP WORKING LIFT IS LESS THAN 450MM DOWN FROM EAVES LEVEL

HAKI STAIRCASE TO BE POSITION WHERE REQUIRED

HOARDING AT BASE IF REQUIRED

ALL COUPLERS TO BE CLASS B

DOCUMENT REFERENCES

This design is to be read in conjunction with the following design drawings and/or documents:
CRE-SEDD001-012-005B_REPORT
APPENDIX A -
CRE-SEDD001-012-005B_1,2,3,4,5,6,7,8,9,10,11.dwg

AMENDMENTS / REVISIONS						
REV	BY	DATE	CHECK	DATE	APP'D	DATE
B	AJB	15.03.24				
A	AJB	11.03.24				
-	AJB	28.02.24				

Designed For:

Seddon

FOR COMMENT			
Project Number	Page Number	Scale	Size
CRE-SEDD001-012-005B	5	1 : 50,25	A2

ACCESS SCAFFOLD
RUTHERFORD BUILDING
MANCHESTER
M13

SEE QUOTE

CREATOR
SCAFFOLD DESIGNS
& TEMPORARY WORKS CONSULTANTS LTD

Company Address:
Rutherford House, Fullerton Road,
Rutherford, Salford, M17 1JH
Contact Details:
Email: enquiries@creator-scaffolddesigns.co.uk
Tel: 0114 3610060
www.creator-scaffolddesigns.co.uk

ALL BOARDS TO BE SECURED DOWN