


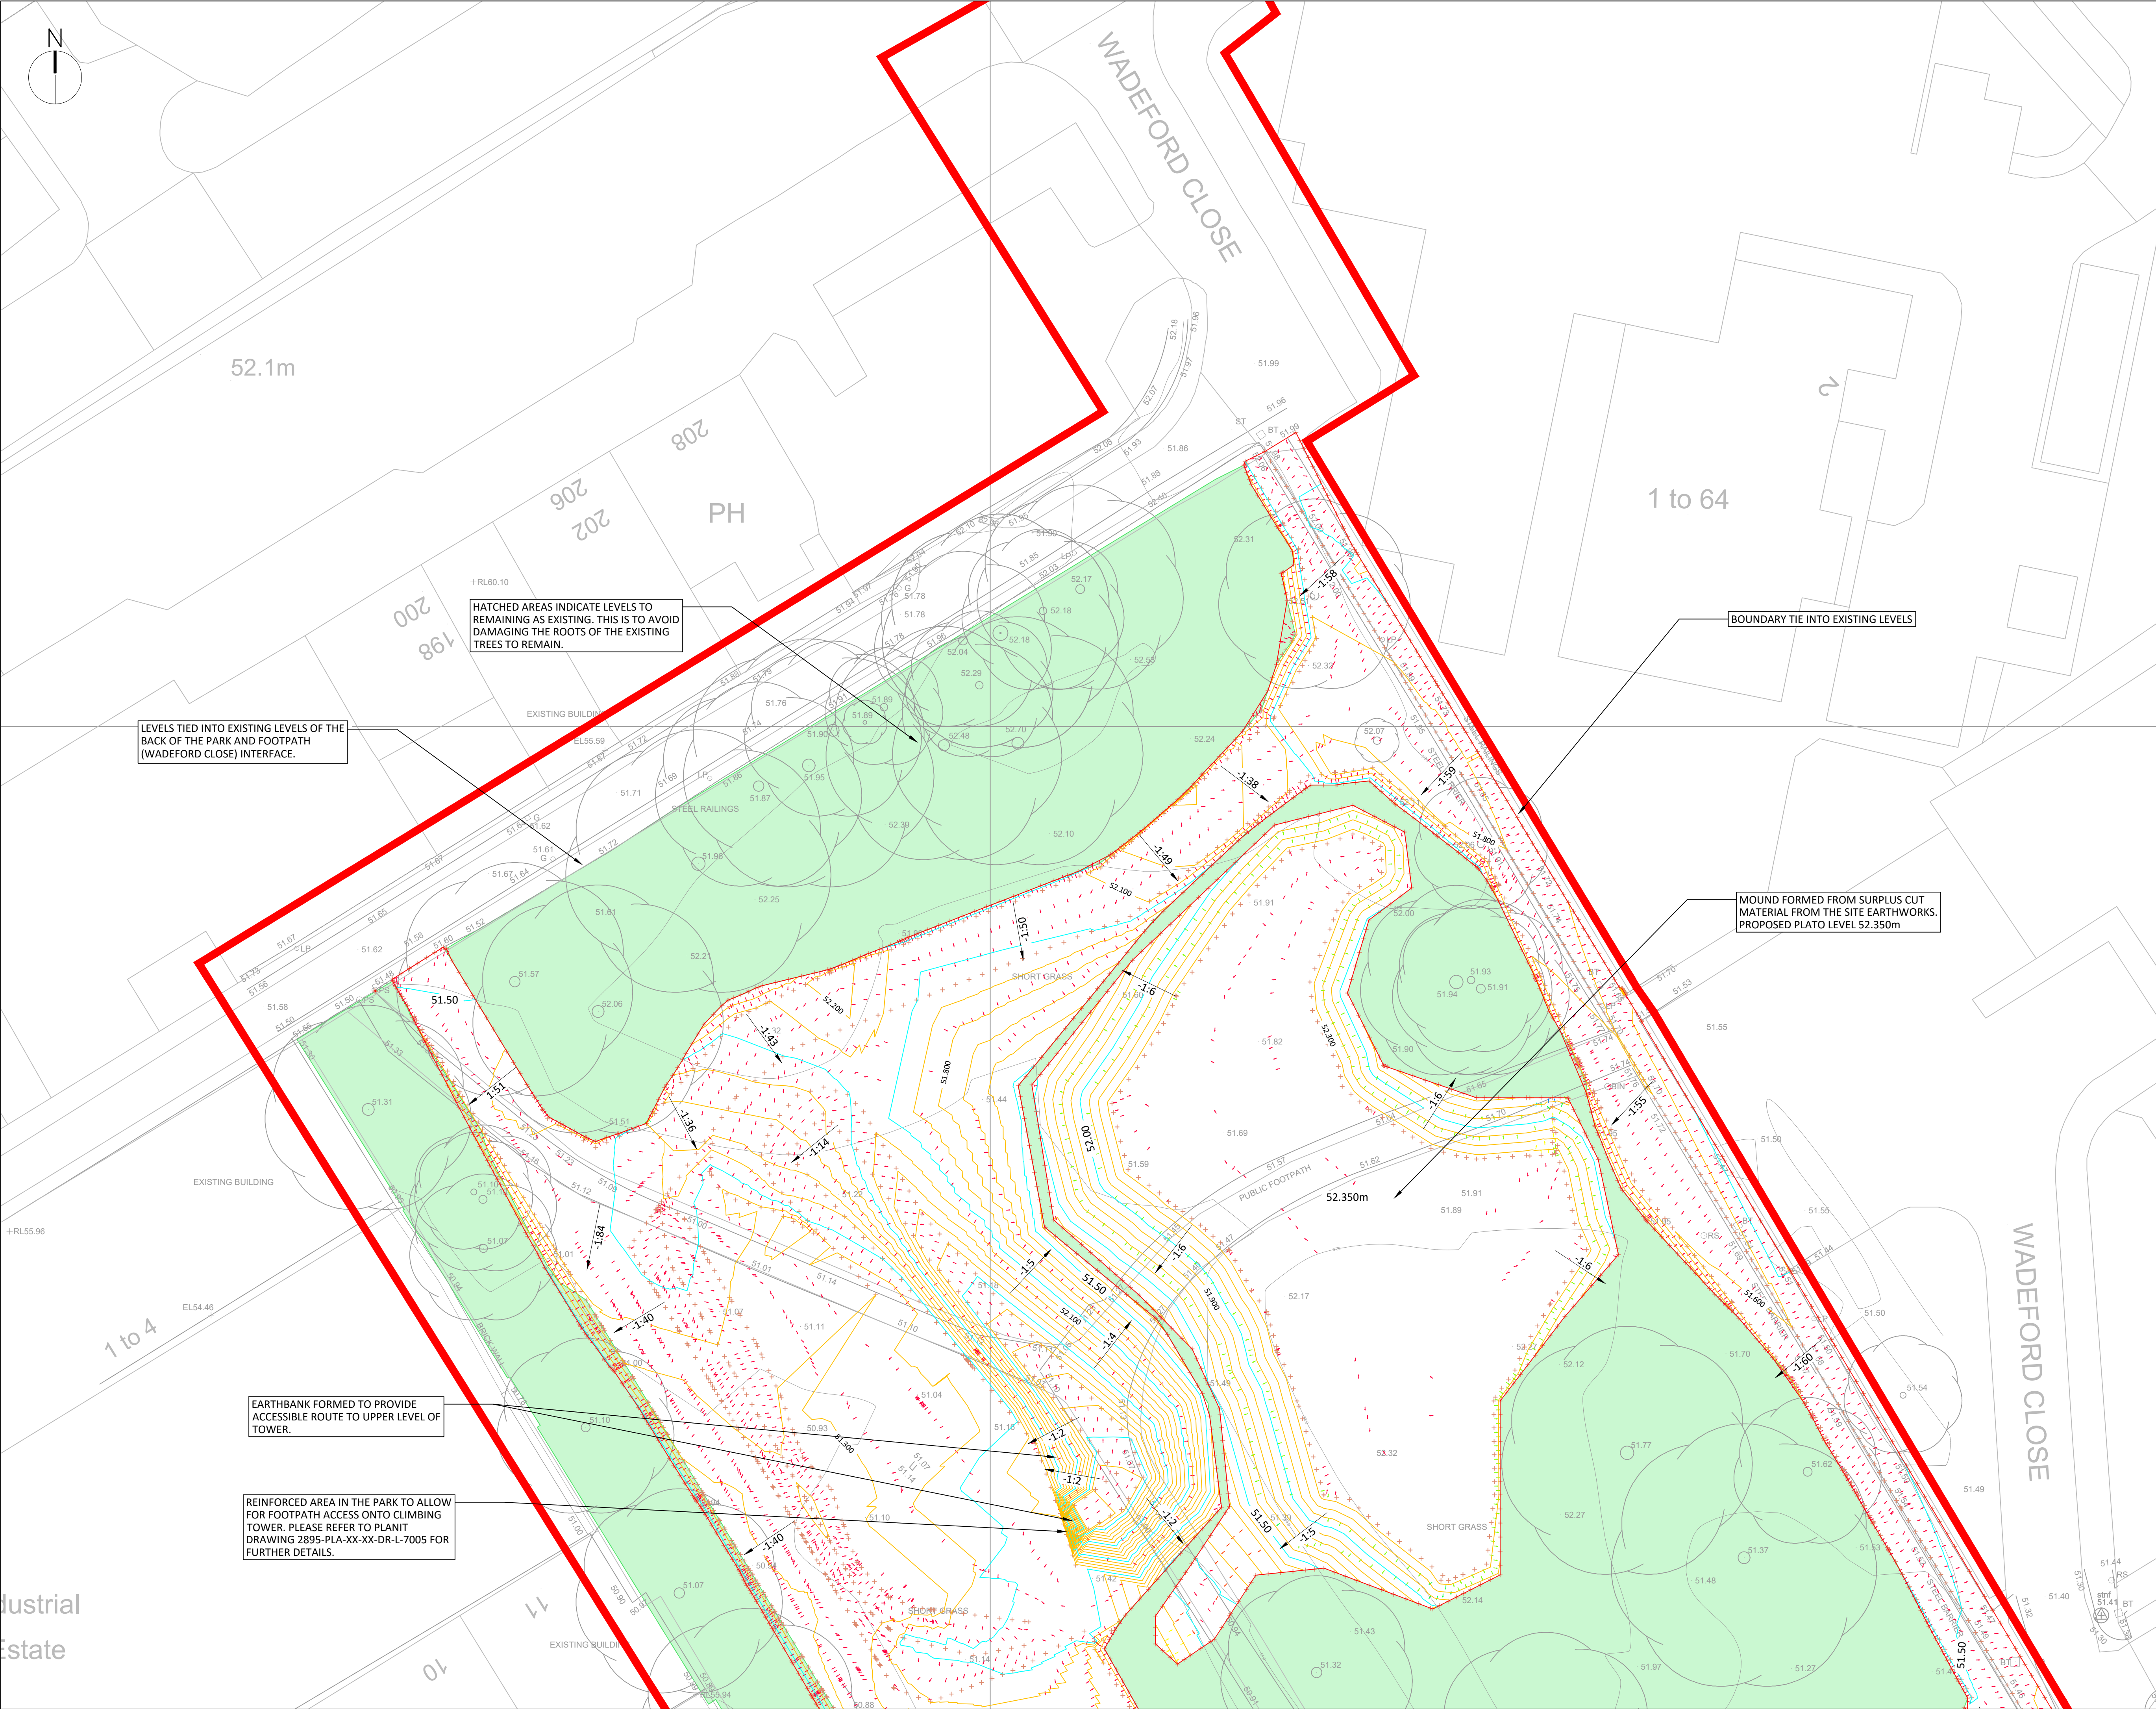

STANDARD NOTES

- THIS DRAWING IS TO BE READ IN CONJUNCTION WITH ALL RELEVANT ARCHITECT'S AND ENGINEER'S DRAWINGS AND THE SPECIFICATIONS.
- THIS DRAWING SHOULD NOT BE SCALED.
- ALL DIMENSIONS ARE TO BE VERIFIED BY THE CONTRACTOR ON SITE.
- ALL DISCREPANCIES SHOULD BE REPORTED TO C.A./E.A. PRIOR TO THE COMMENCEMENT OF WORKS.

© CIVIC ENGINEERS LIMITED

KEY

- RED LINE BOUNDARY
- 51.224m PROPOSED LEVEL
- 1:60 SURFACE GRADIENT
- AREA TO REMAIN AT EXISTING LEVELS
- MAJOR CONTOUR 0.5m INTERVALS
- MINOR CONTOUR 0.1m INTERVALS

THIRD PARTY INFORMATION REFERENCED IN THIS DRAWING INCLUDES

TOPOGRAPHICAL SURVEY DATED FEBRUARY 2022 UNDERTAKEN BY MALCOLM HUGHES CHARTERED LAND SURVEYORS

ORDNANCE SURVEY BACKGROUND SUPPLIED BY AECOM RECEIVED 21.06.2021

UTILITY SURVEY RECEIVED SUPPLIED BY CORNERSTONE PROJECTS RECEIVED 04.01.2022

CIVIC ENGINEERS DO NOT GUARANTEE THE ACCURACY OF THESE FILES AND WOULD RECOMMEND SITE VERIFICATION PRIOR TO THE COMMENCEMENT OF CONSTRUCTION PHASE.

30.01.23	P02	RED LINE BOUNDARY UPDATED	BW	CK
16.12.22	P01	FOR INFORMATION	BW	CK
DATE	REV	DESCRIPTION	DRAWN	CHKD

Civic Engineers

MANCHESTER
LONDON
LEEDS
GLASGOW

Canter's Warehouse, 77 Dale Street, Manchester, M1 2HS, Tel: 0161 226 6701
Rivers Wharf, 23 Mill Street, London SE1 2AA, Tel: 020 7263 2077
Tower Works, Unit G2-05, Globe Road, Leeds, LS1 5JG, Tel: 0113 2025 130
Gardens Chambers, 45 West Nile St, Glasgow, G2 2PT, Tel: 01461 570 180

www.civicengineers.com

PROJECT

POLAND STREET ZONE

TITLE

ANCOATS GREEN
PROPOSED LEVELS SHEET 1

DRAWING STATUS					STATUS CODE
FOR INFORMATION					-
CE PROJECT No.	SCALE @ A1	DATE CREATED	DRAWN	CHECKED	
1826-01	1:200	DEC'22	BW	CK	
DRAWING No.					REV
1826-01-CIV-XX-XX-D-C-20001					P02